



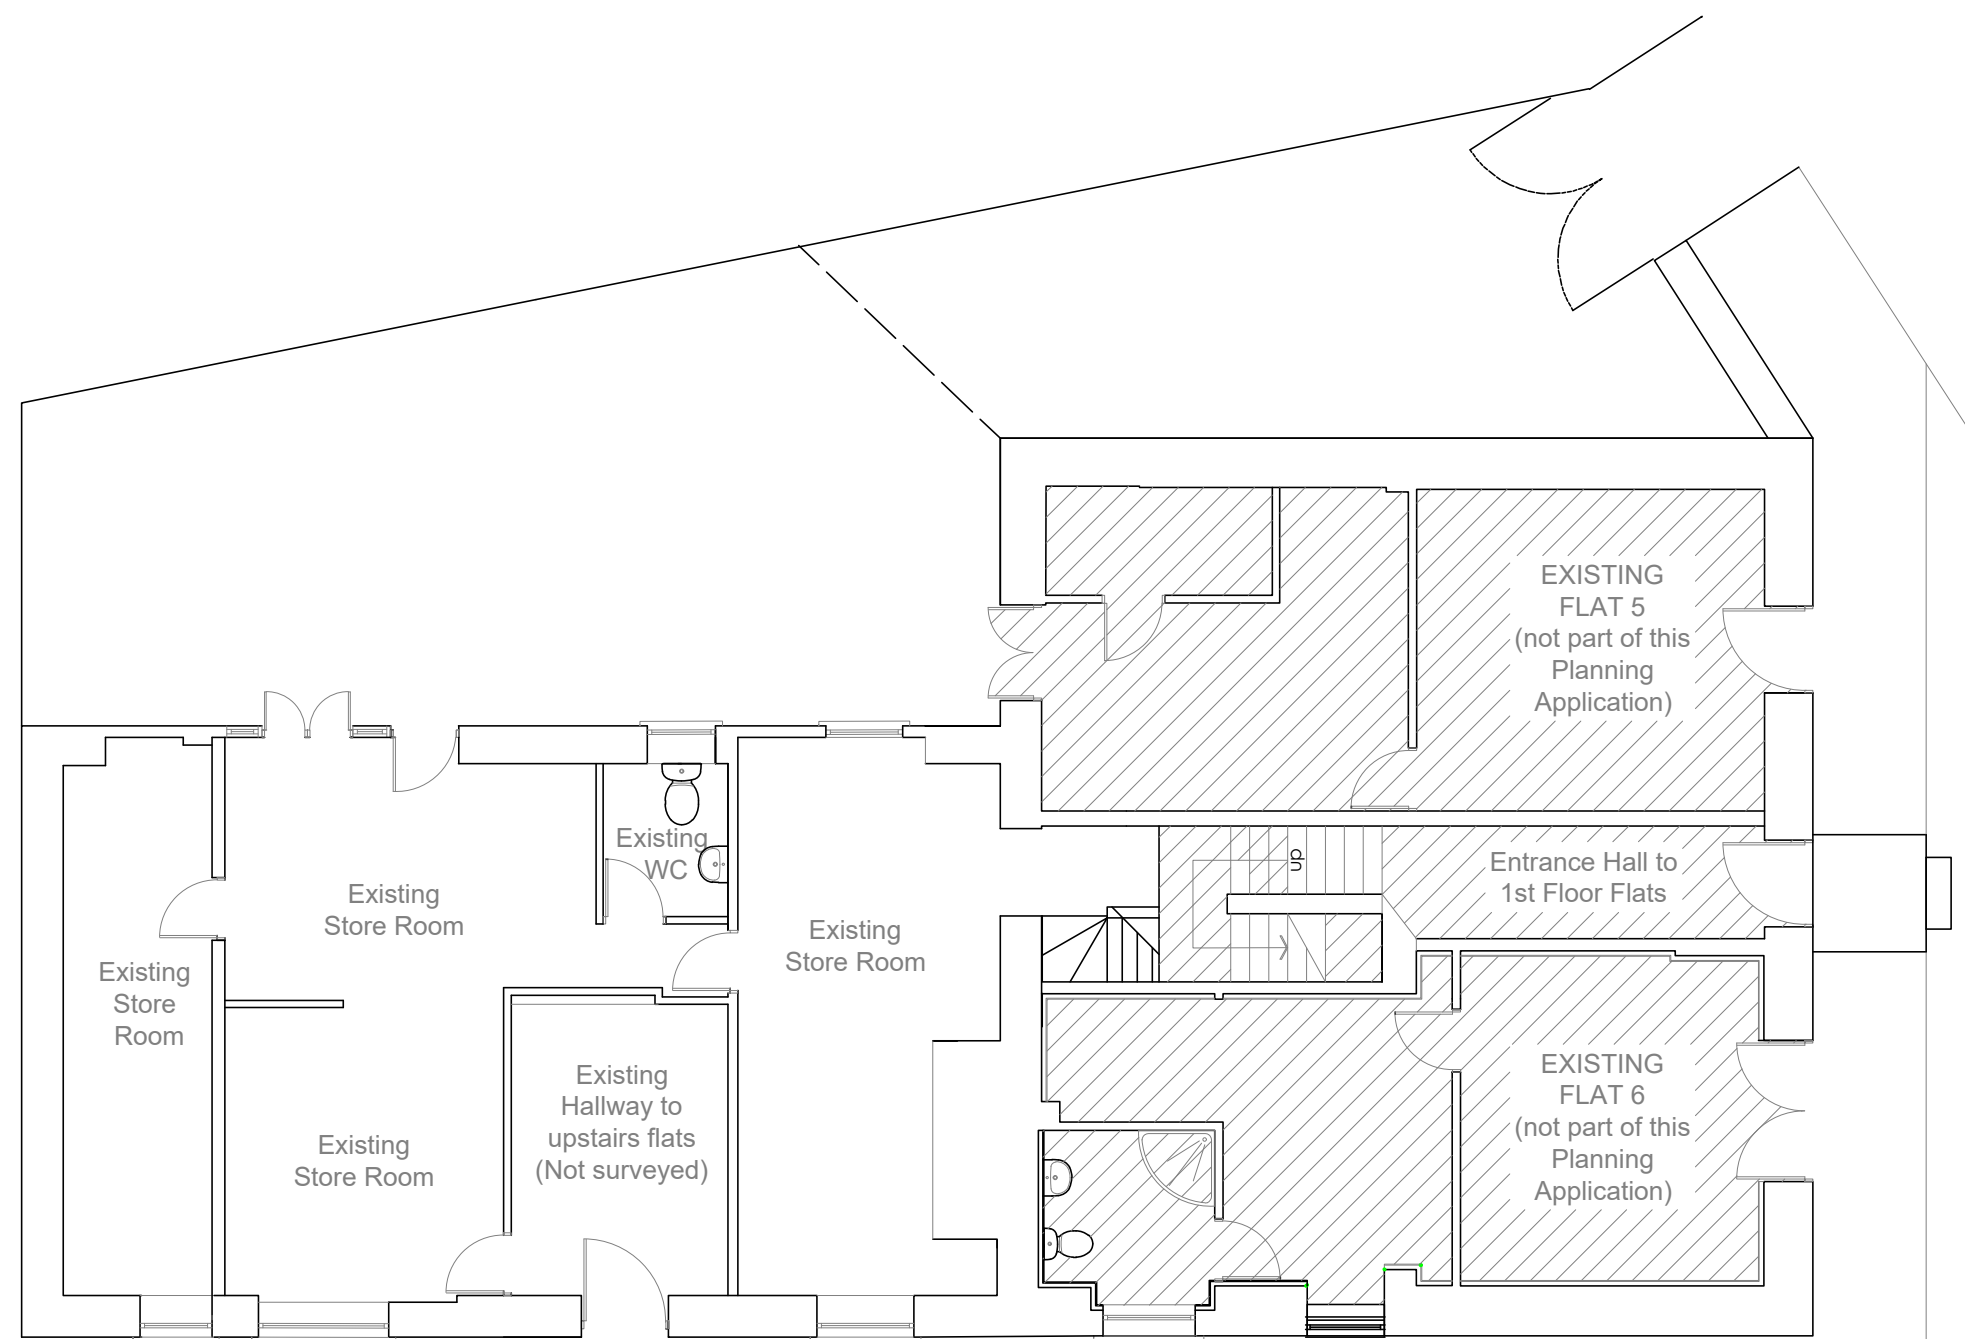

Existing Ground floor

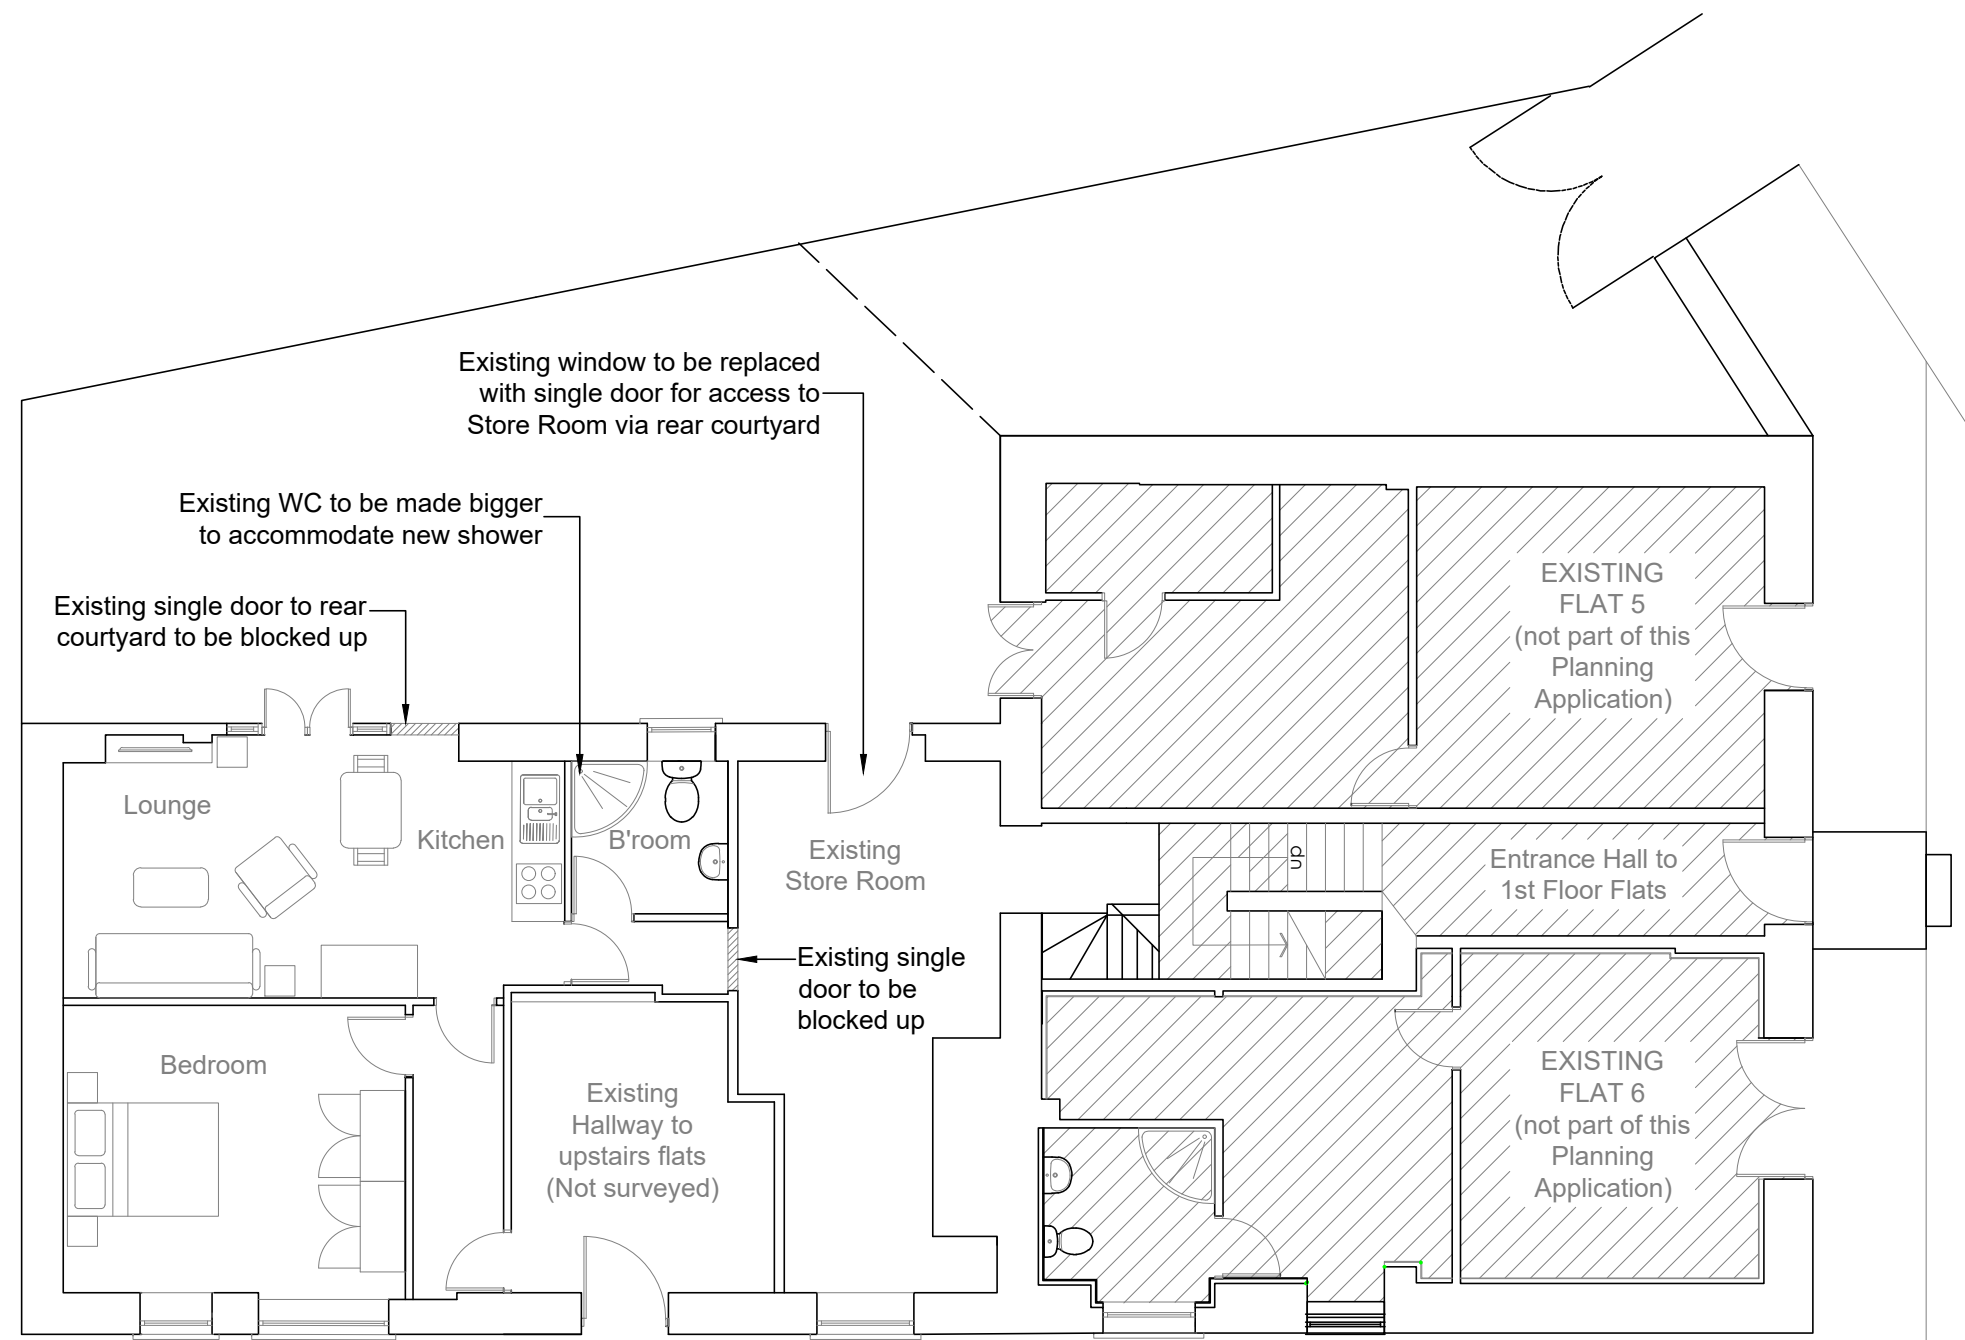

Proposed Ground floor



Existing & Proposed Side Elevation (Villiers Street)



Front to Bethel Street



Existing Rear Elevation 1:100



Proposed Rear Elevation 1:100



Location Plan 1:500

Client	SP SSAS Investment Limited 13 Coedcelyn Rd Sketty Swansea SA2 8DS		
Job Title	Ferguson House Britton Ferry		
Drawing Title	Proposed New Ground Floor Apartment		
Scale @ A1	Date	Status	Revision
1:100	June 23	Planning Application	P01
Drawing Number	2023-PB-PA-GF-001		