




SCALE BAR 1:50

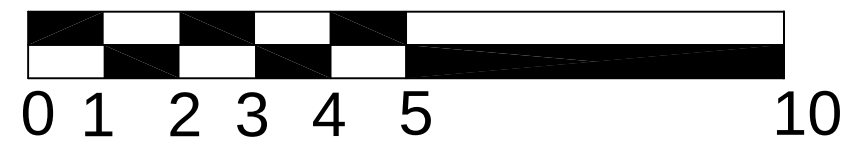


SCALE BAR 1:100

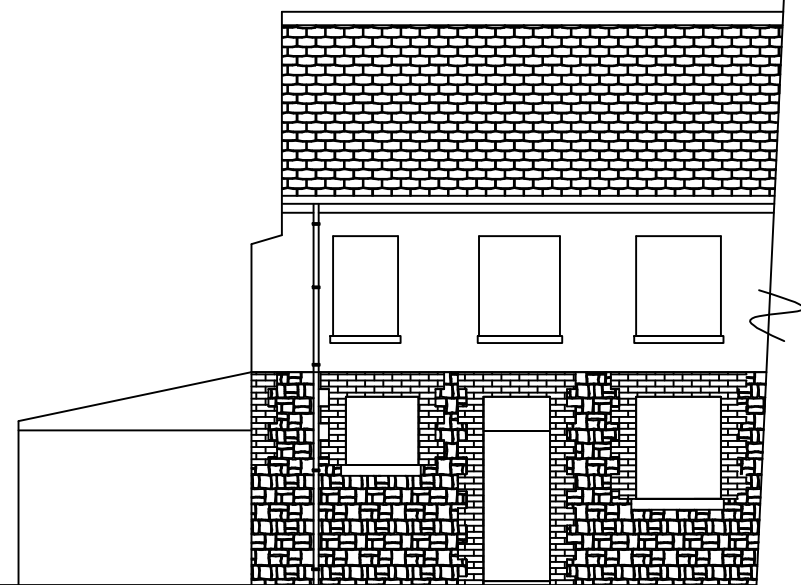


SOUTH ELEVATION

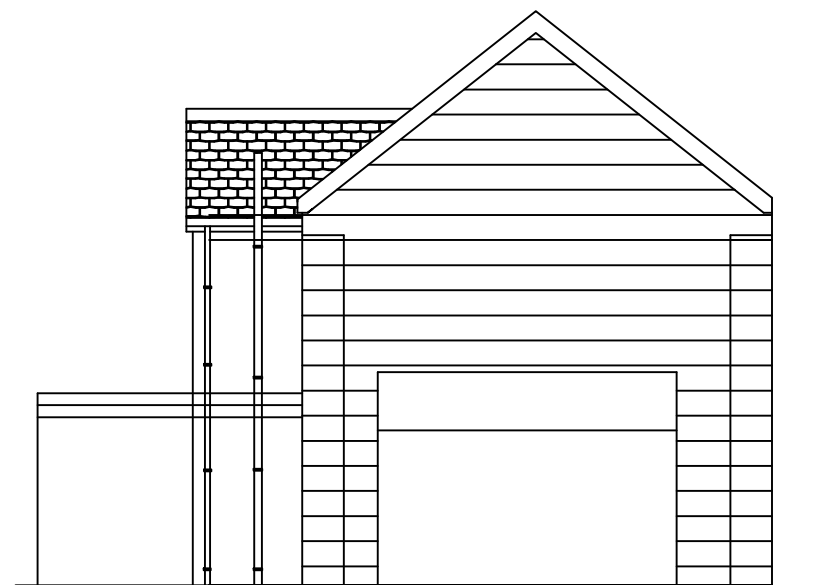


WEST ELEVATION

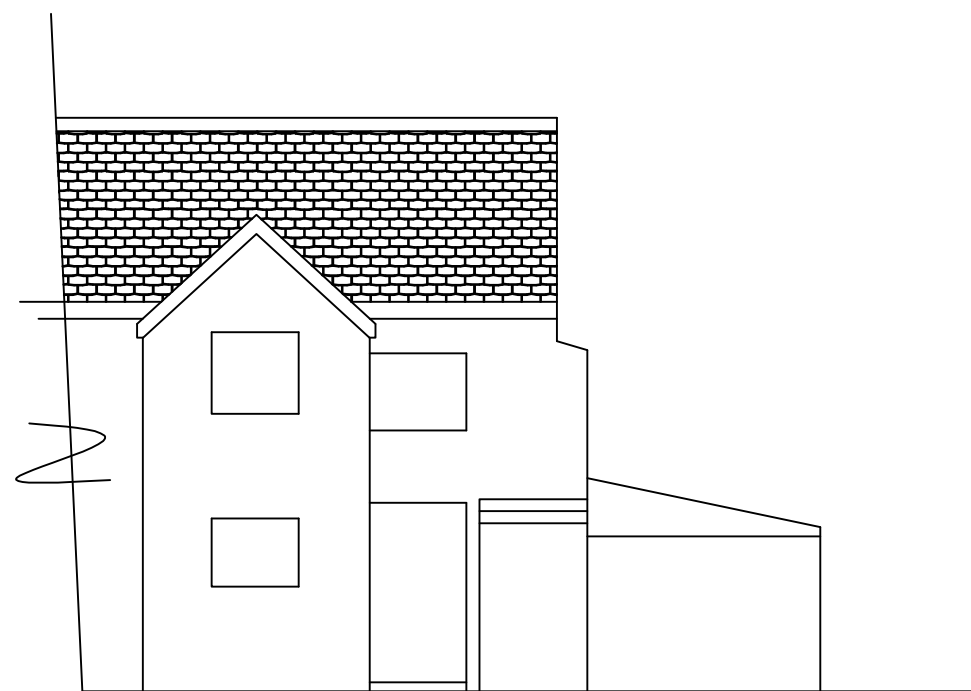

NORTH ELEVATION

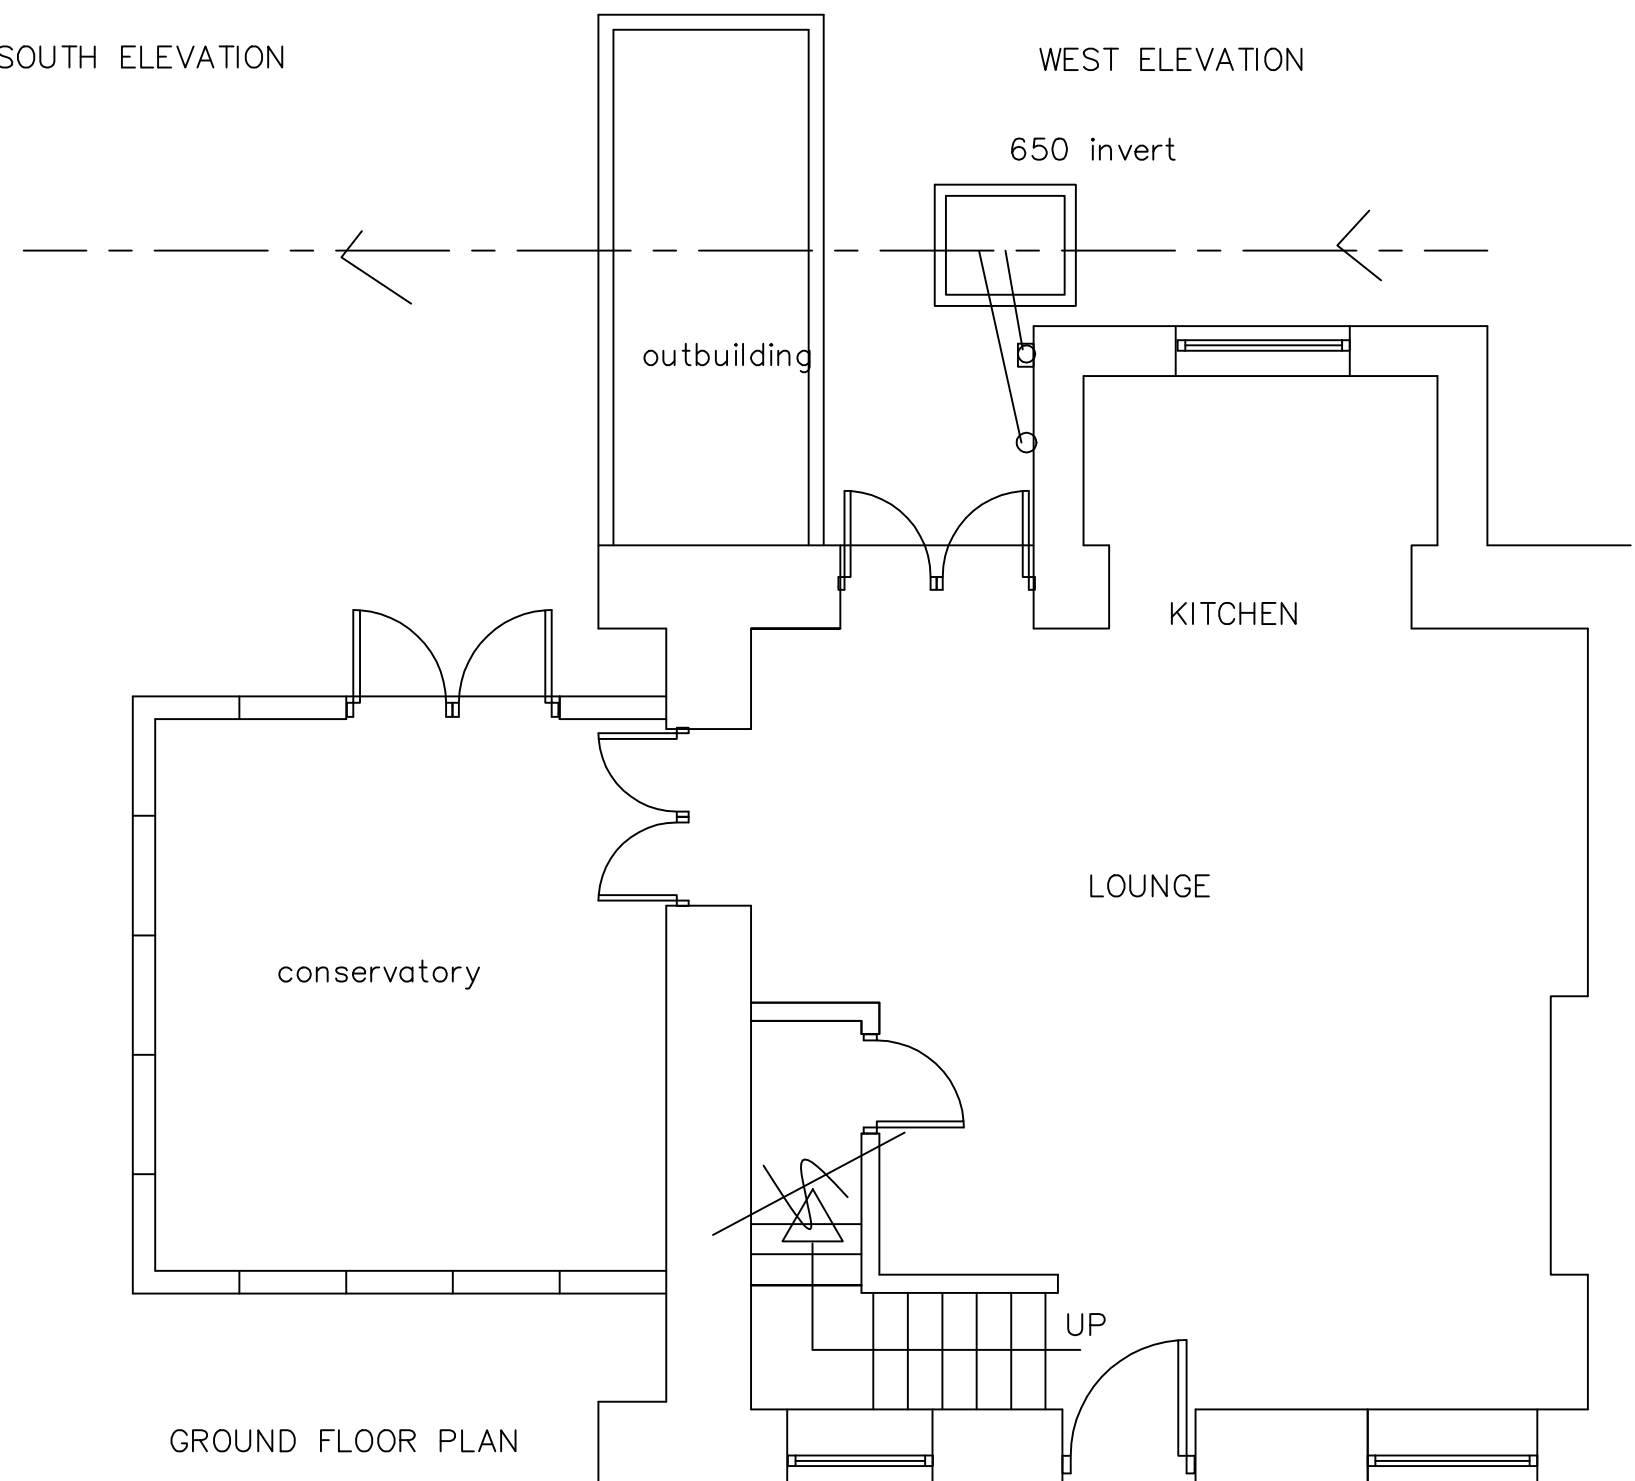

GROUND FLOOR PLAN

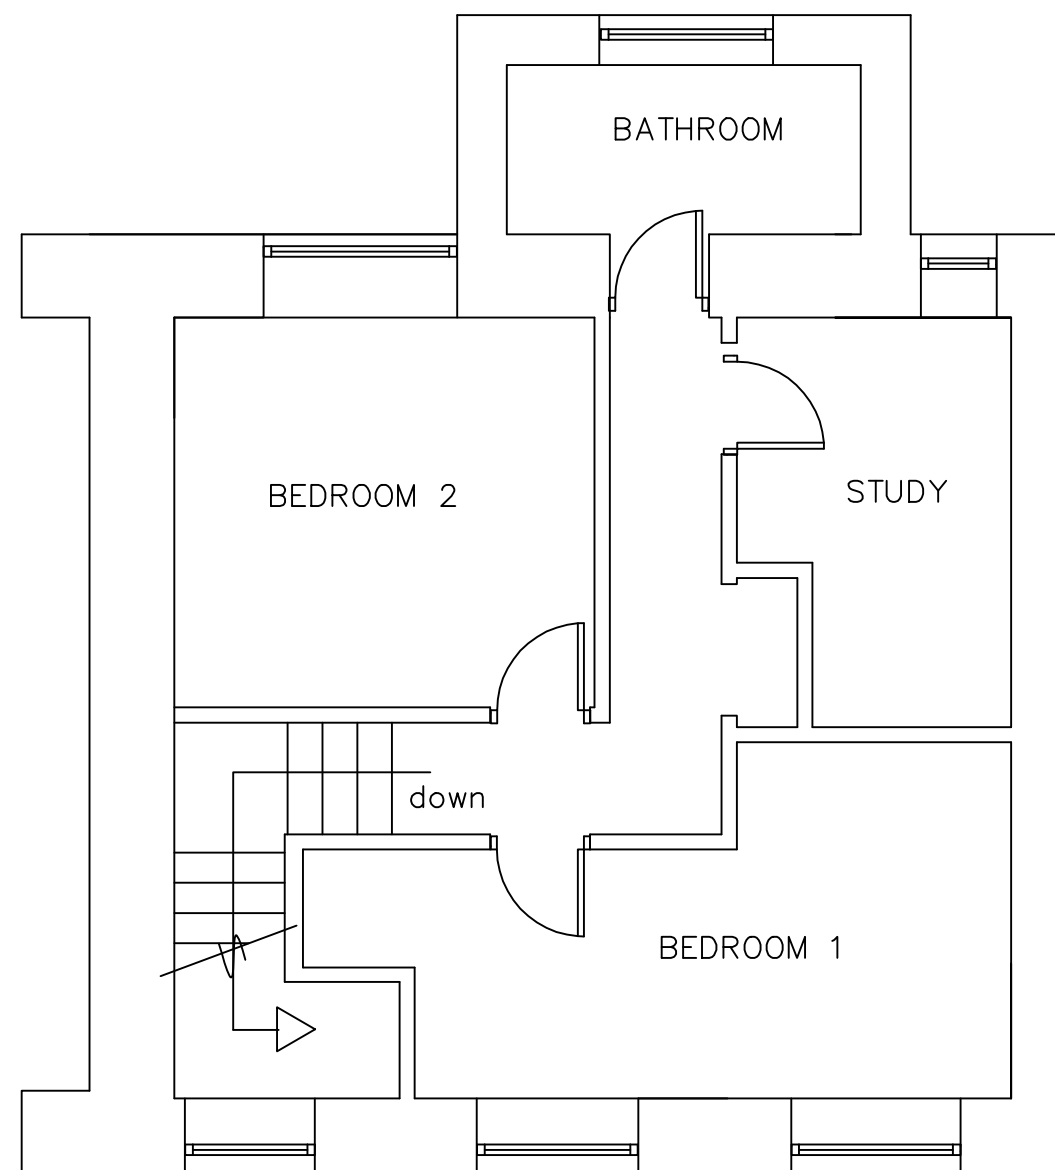

FIRST FLOOR PLAN

© copyright



INVICTA
Building
Advisory
Service

Min. yr Efail, High Street, Nantyrffyllon,
Maesteg CF34 0BW
Tel : 07971 458724
E Mail : INVICTA7777@YAHOO.CO.UK



Clients Mr & Mrs J Jones

Job Title
PROPOSED TWO STOREY
EXTENSION
AT:
51 PROSSERS TERRACE
ABERCREGAN

Drawing Title
PLANS AS EXISTING

Scale 1: 50 & 1:100

Date JULY 2023

Drawing
No.
51PT/1/23