



Superseded

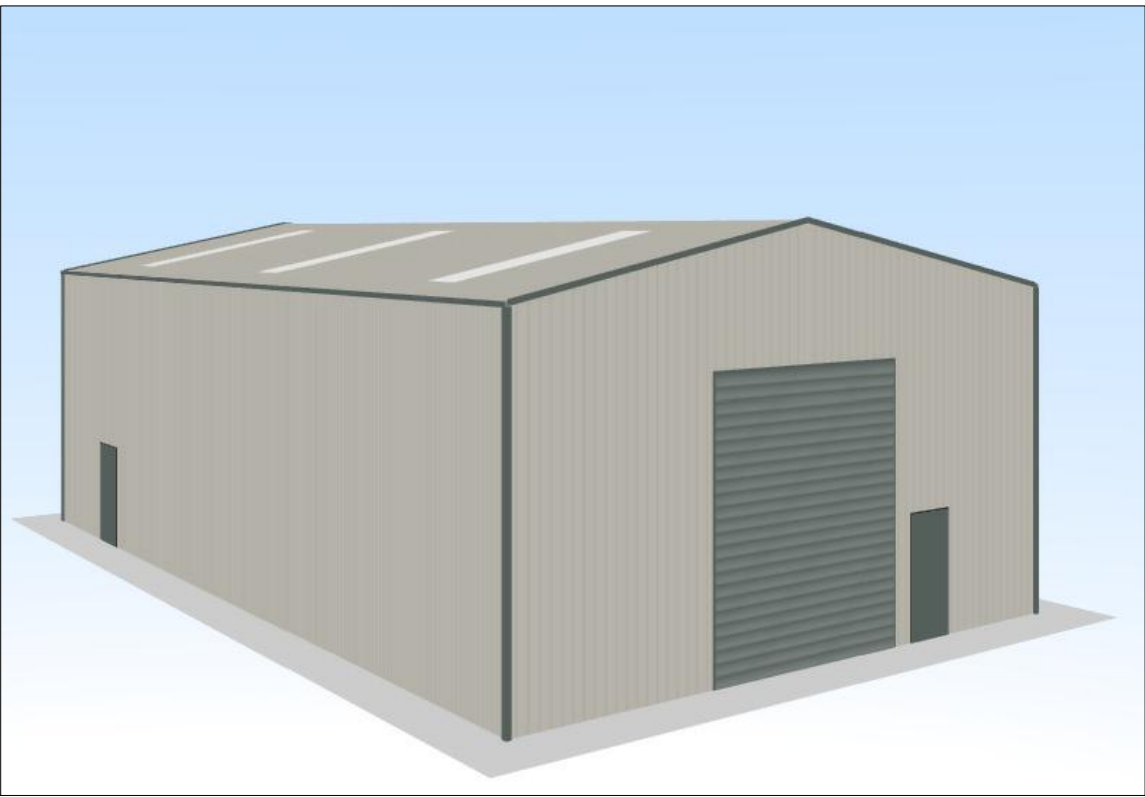


Visual Image Example


- Material:
- Single skin vertical corrugated cladding
 - Metal flashing , gutters and down pipes
 - Roller shutter and personal access
 - Ventilation
 - Skylights

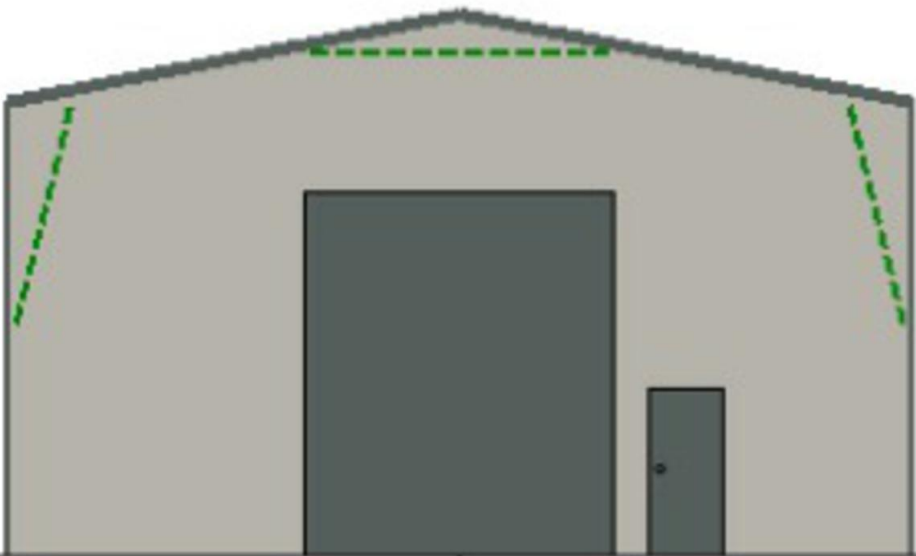


Front Elevation scale 1:100 @ A2

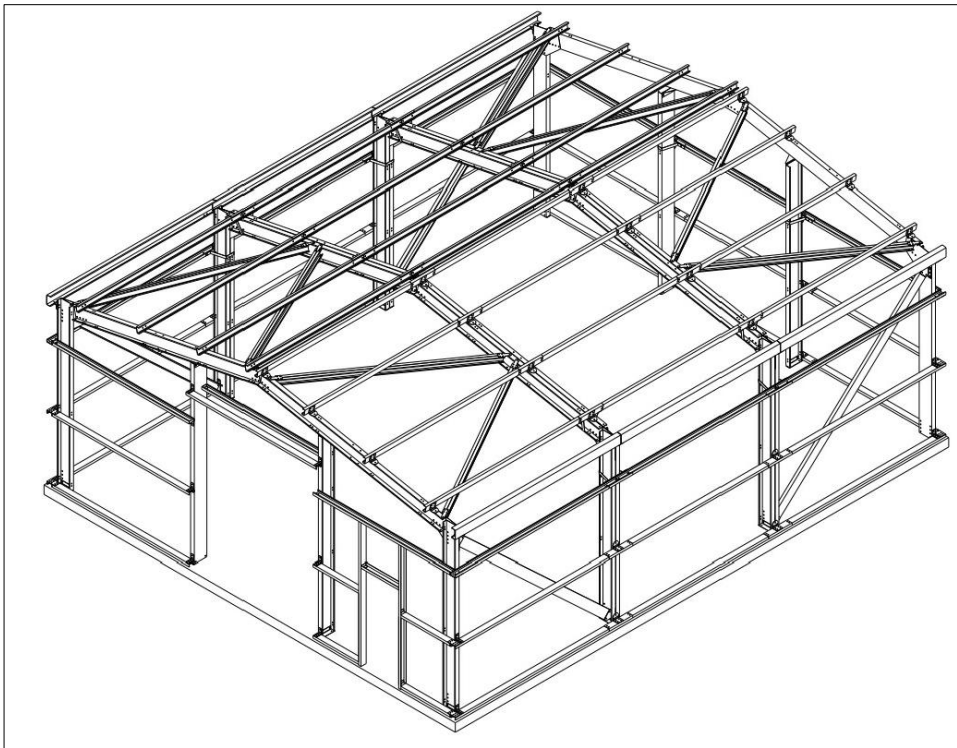


Steel framework building

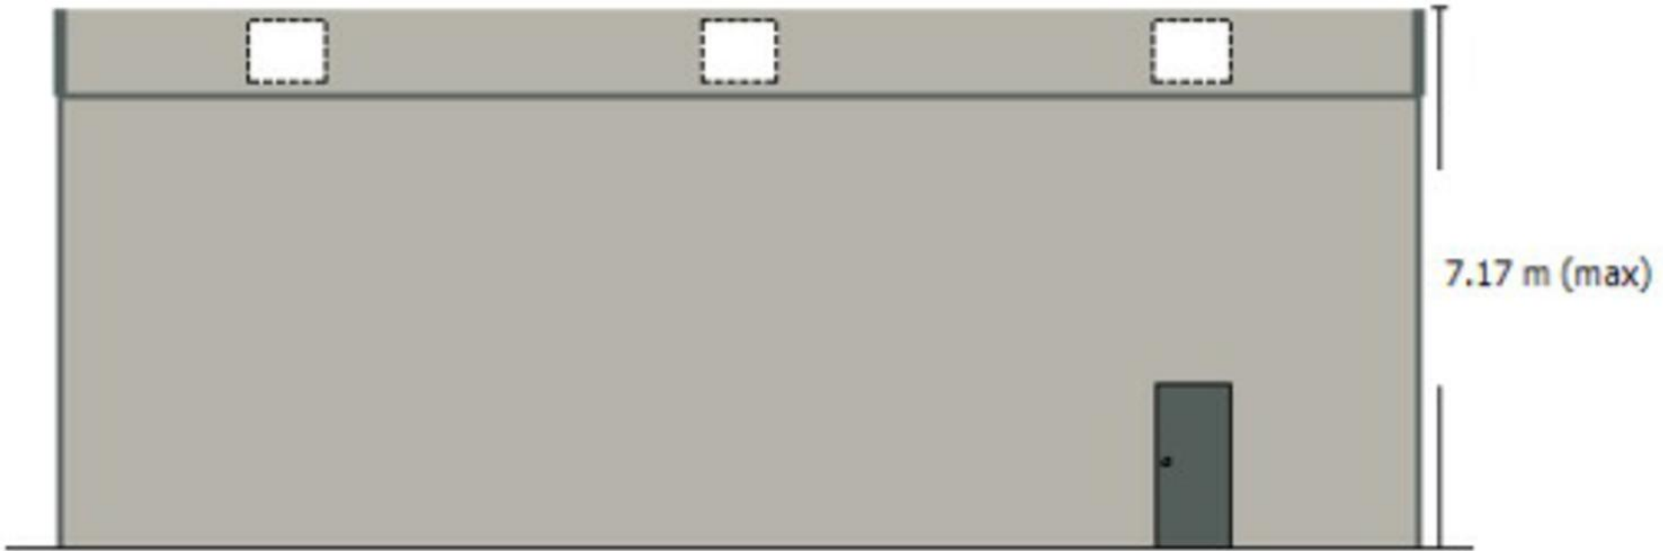


Side Elevation scale 1:100 @ A2

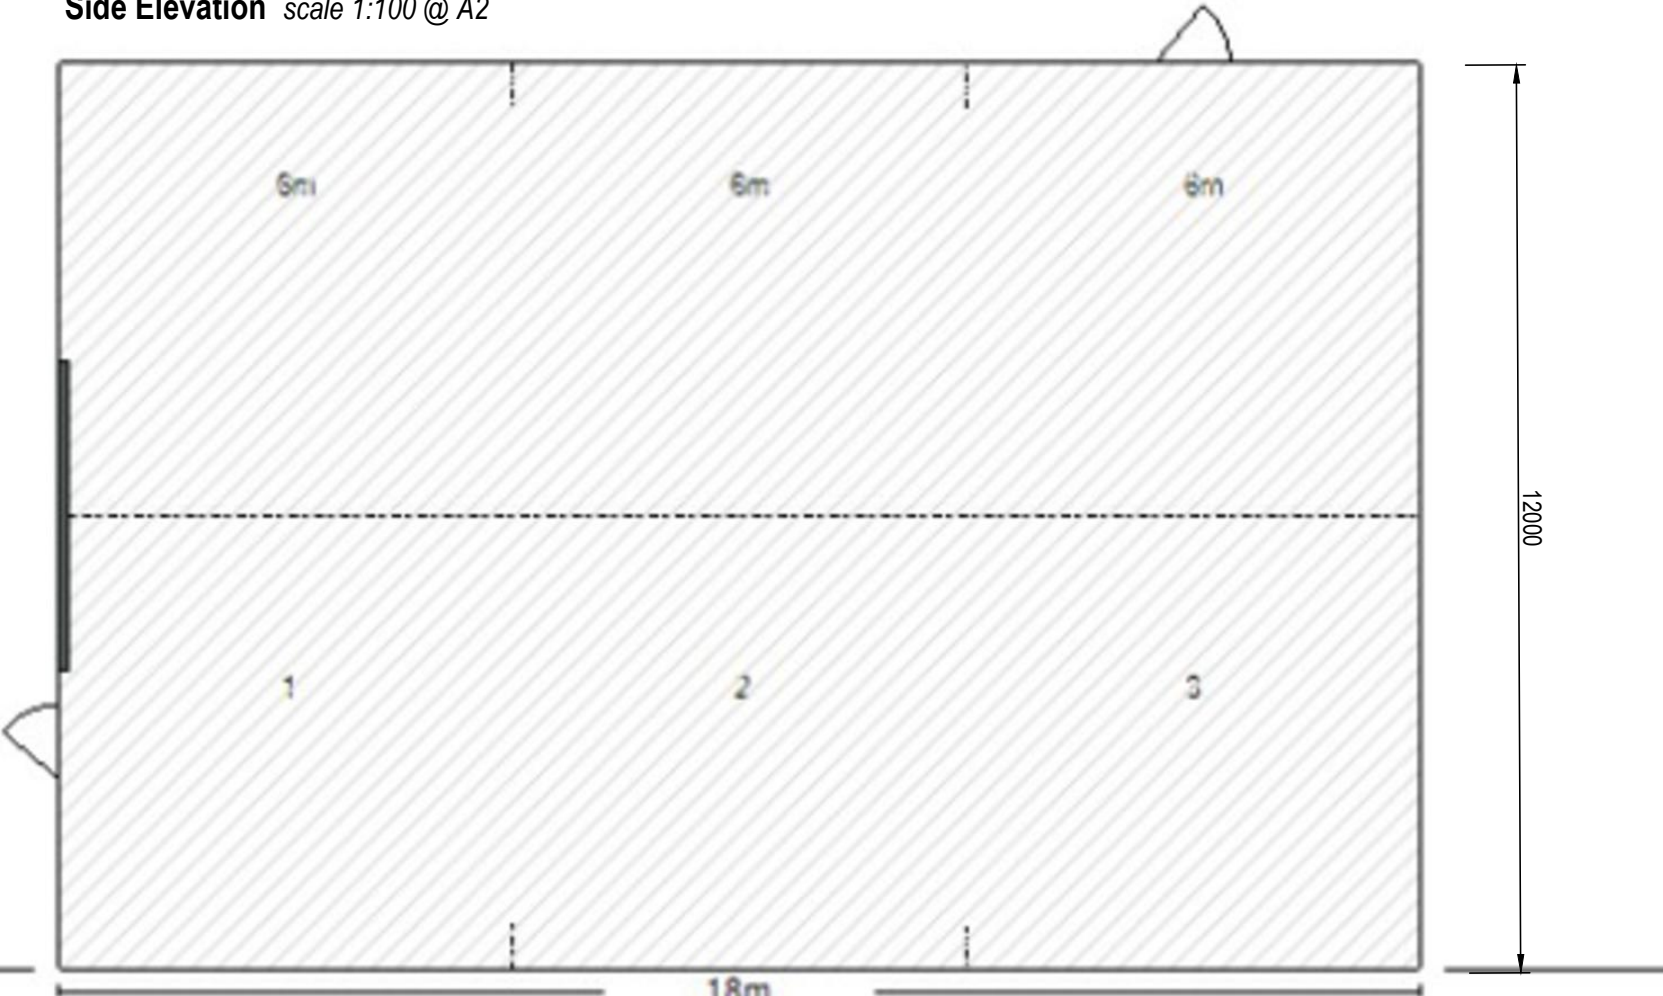

Plan scale 1:100 @ A2

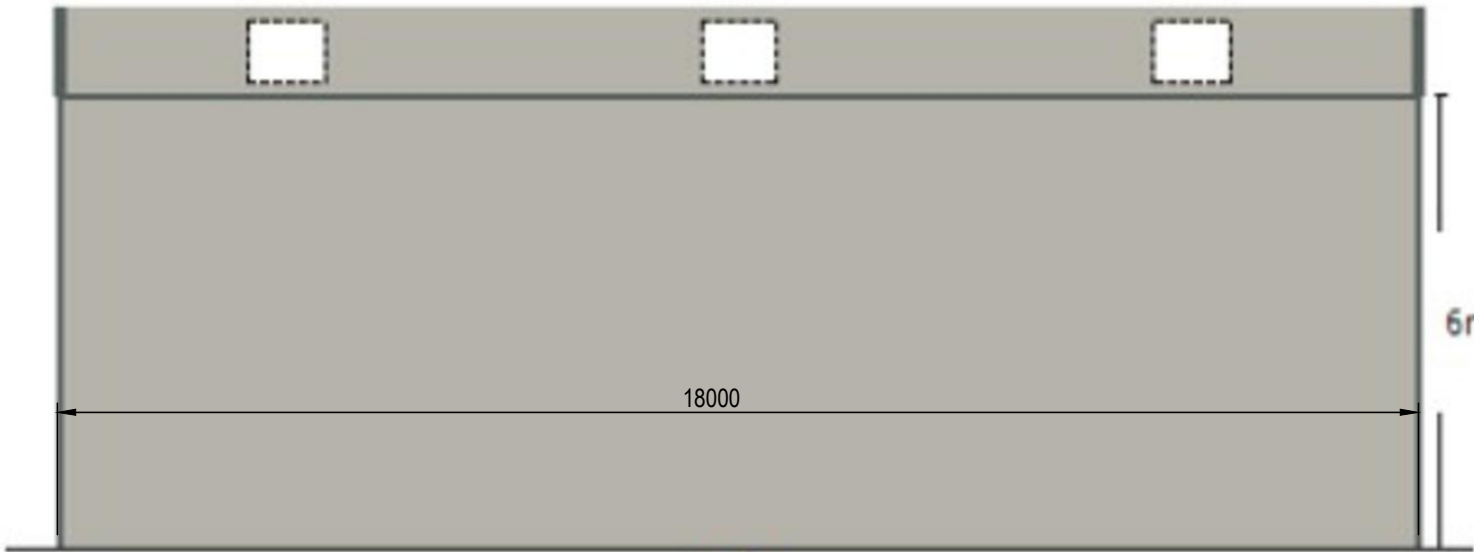

Side Elevation scale 1:100 @ A2

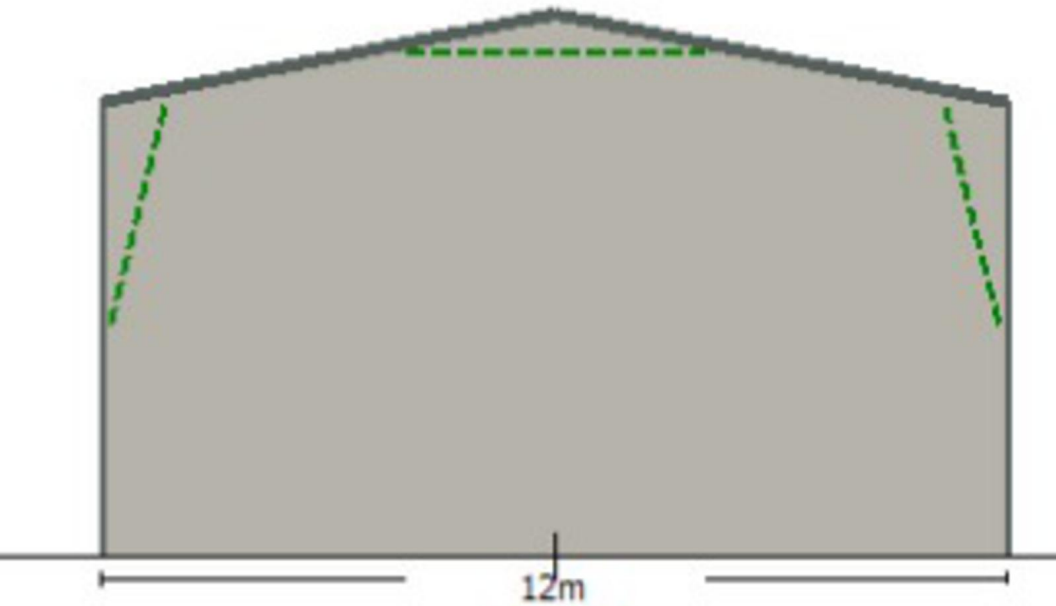

Rear Elevation scale 1:100 @ A2

NOTE:

The Contractor is to check and verify all building and site dimensions, levels and sewer invert levels at connection points before work starts.

This drawing must be read with and checked against any structural or other specialist drawings provided.

The Contractor is to comply in all respects with the current Building Regulations whether or not specifically stated on these drawings.

This drawing is not intended to show details of foundation or ground conditions. Each area of ground relied upon to support the structure depicted must be investigated by the Contractor and suitable methods of foundation be provided.

Rev.		By	Date
DESIGN VISION 5			
SITE ADDRESS: TANKERTECH LTD UNIT 11, EDWARDS WORKS LLANDARCY SA10 6JY			
DRAWING TITLE: PROPOSED INDUSTRIAL STORAGE BUILDING			
	DRAWN BY: AR	SCALE: A2@1:100	DATE: 12.05.23
Arch/Designer AR	SYSTEM PROJECT NUMBER: -		DRWG NO: 03
			REVISION: -