



Superseded

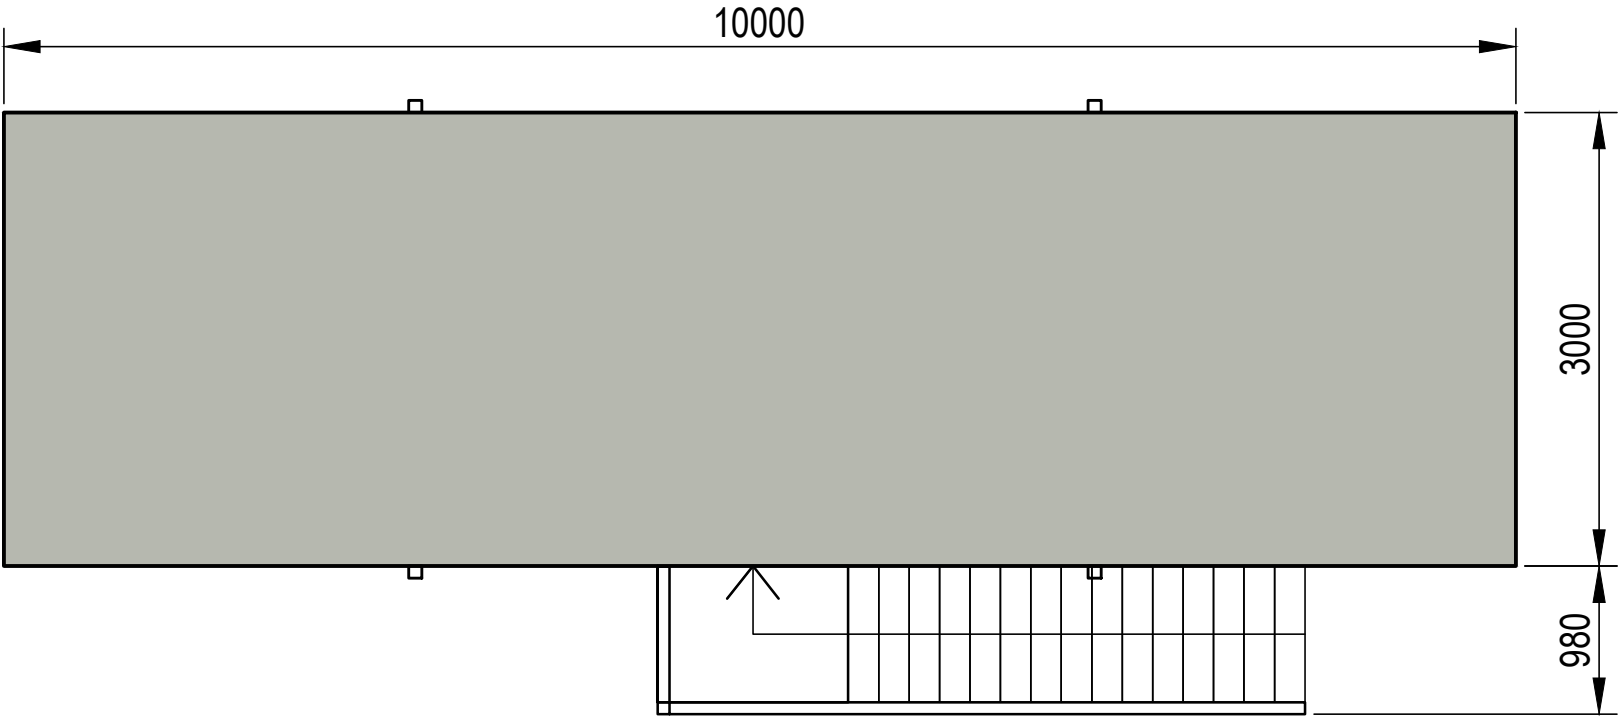

Plan View scale 1:50 @ A3

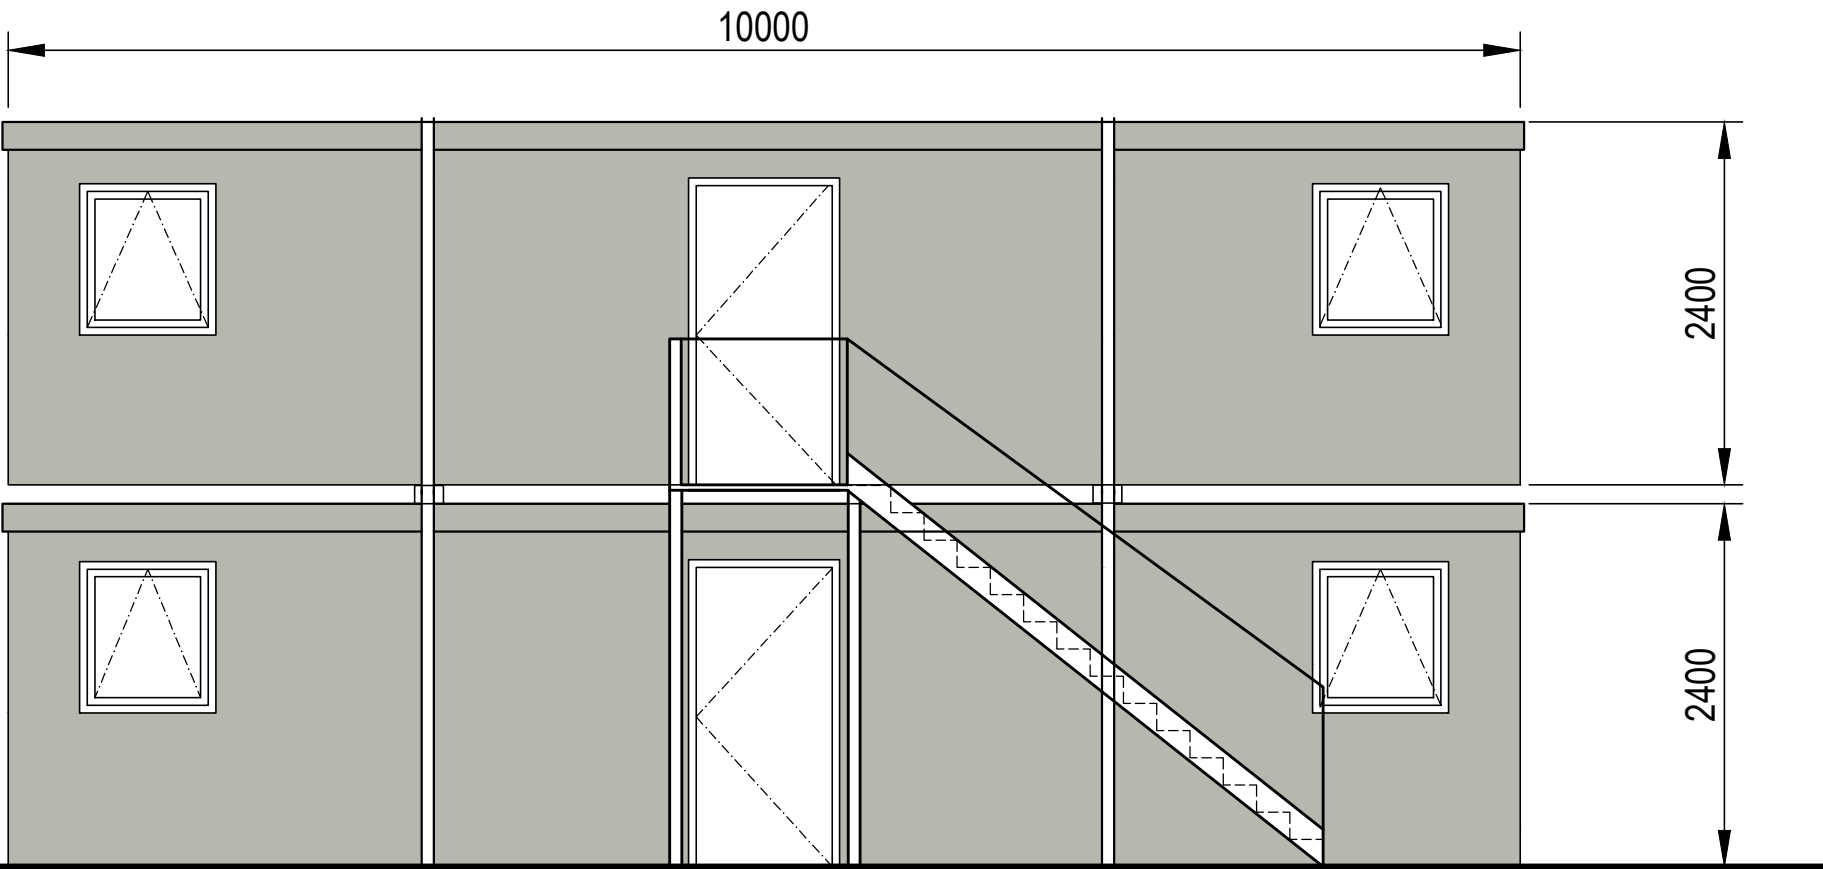

Side Elevation scale 1:50




Visual Image Example

34ft Portable Office

Material:
Plastisol steel exterior finish
telescopic jacklegs
Double glazing

Internal - Polyester coated interior,
electric heaters, lighting and socket
outlets

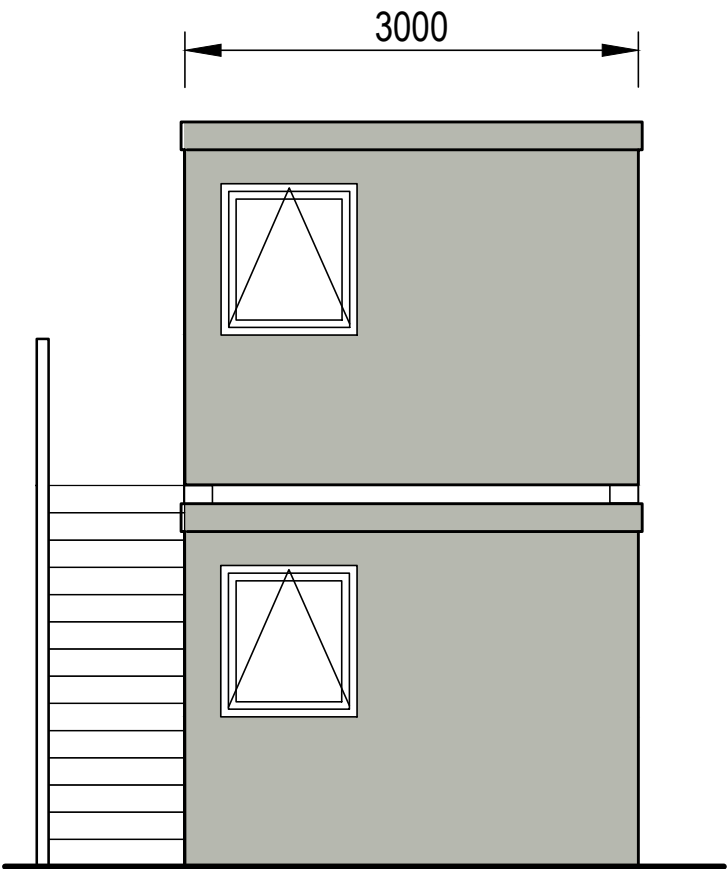

Front Elevation scale 1:50

NOTE:

The Contractor is to check and verify all building and site dimensions, levels and sewer invert levels at connection points before work starts.

This drawing must be read with and checked against any structural or other specialist drawings provided.

The Contractor is to comply in all respects with the current Building Regulations whether or not specifically stated on these drawings.

This drawing is not intended to show details of foundation or ground conditions. Each area of ground relied upon to support the structure depicted must be investigated by the Contractor and suitable methods of foundation be provided.

Rev.	By	Date

DESIGN VISION 5			
Contact: Angharad Randall Email: design_vision_5@hotmail.com Tel No: 07853 169 142			
SITE ADDRESS: TANKERTECH LTD UNIT 11, EDWARDS WORKS LLANDARCY SA10 6JY			
DRAWING TITLE: PROPOSED DOUBLE STOREY PORTAKABIN PORTABLE SITE OFFICE			
	DRAWN BY: AR	SCALE: A3 @ 1:50	DATE: 12/05/2023
Arch/Designer AR	SYSTEM PROJECT NUMBER: 93 - 2023		DRWG NO: 04
		REVISION: -	