


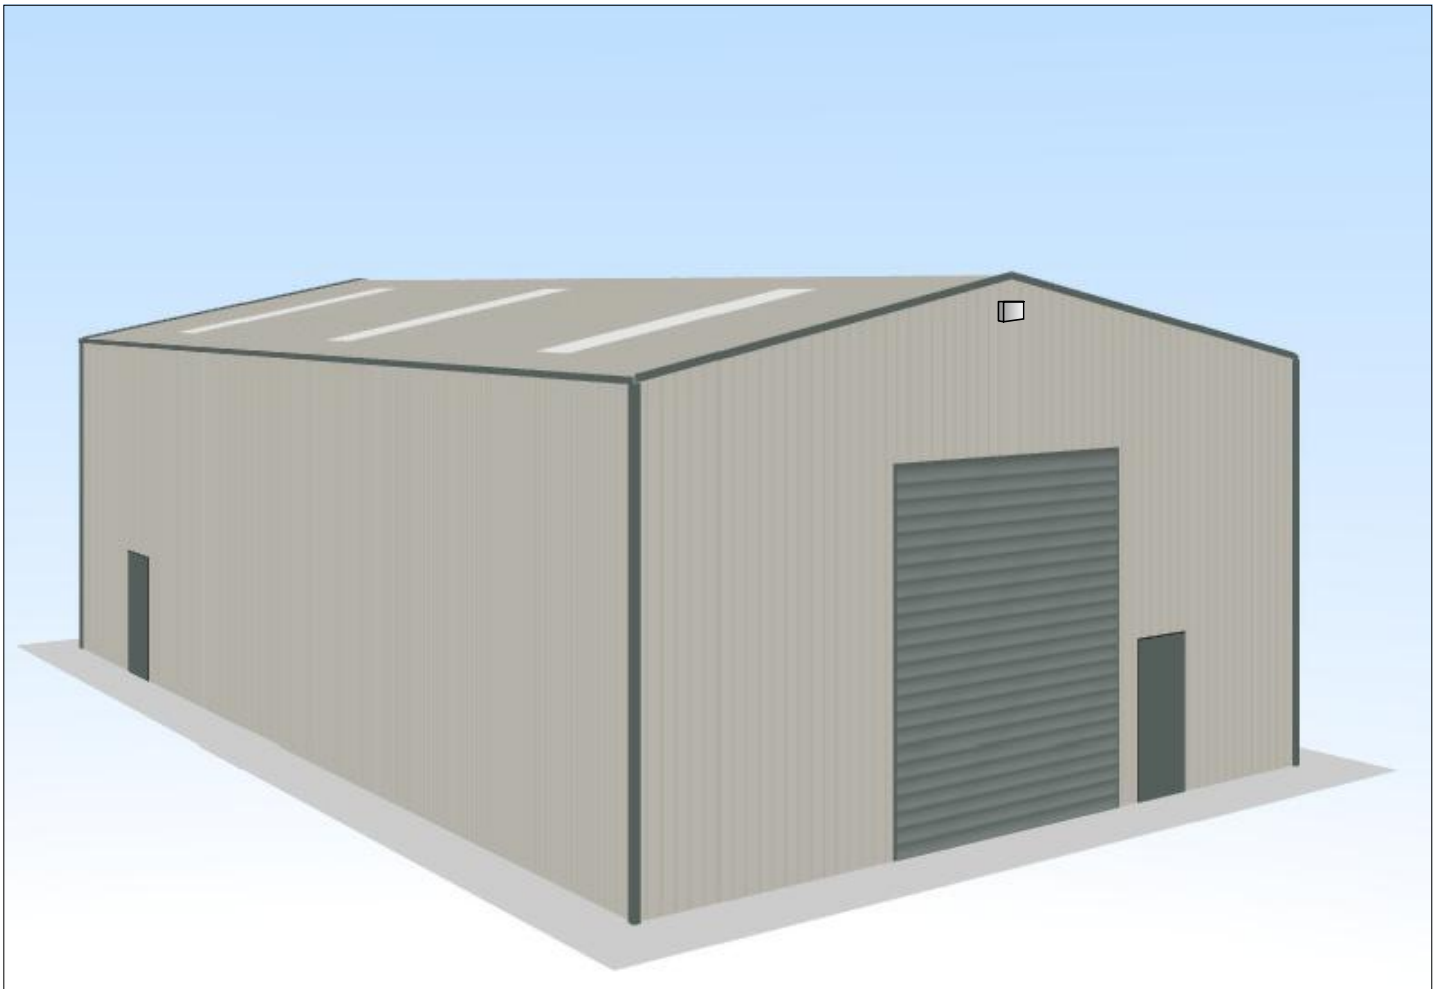

Material: Woodstone
2 x oval (32 x 50mm)
Suitable for House Sparrows, Tree Sparrows

Product: Vivaro Pro Woodstone House
Double Chamber Sparrow Nest Box
16cm x 29cm x 21cm (D x H x W)
Weight 7.5 Kg

Supplier: www.nhbs.com


NOTE:

The Contractor is to check and verify all building and site dimensions, levels and sewer invert levels at connection points before work starts.


This drawing must be read with and checked against any structural or other specialist drawings provided.

The Contractor is to comply in all respects with the current Building Regulations whether or not specifically stated on these drawings.


This drawing is not intended to show details of foundation or ground conditions. Each area of ground relied upon to support the structure depicted must be investigated by the Contractor and suitable methods of foundation be provided.

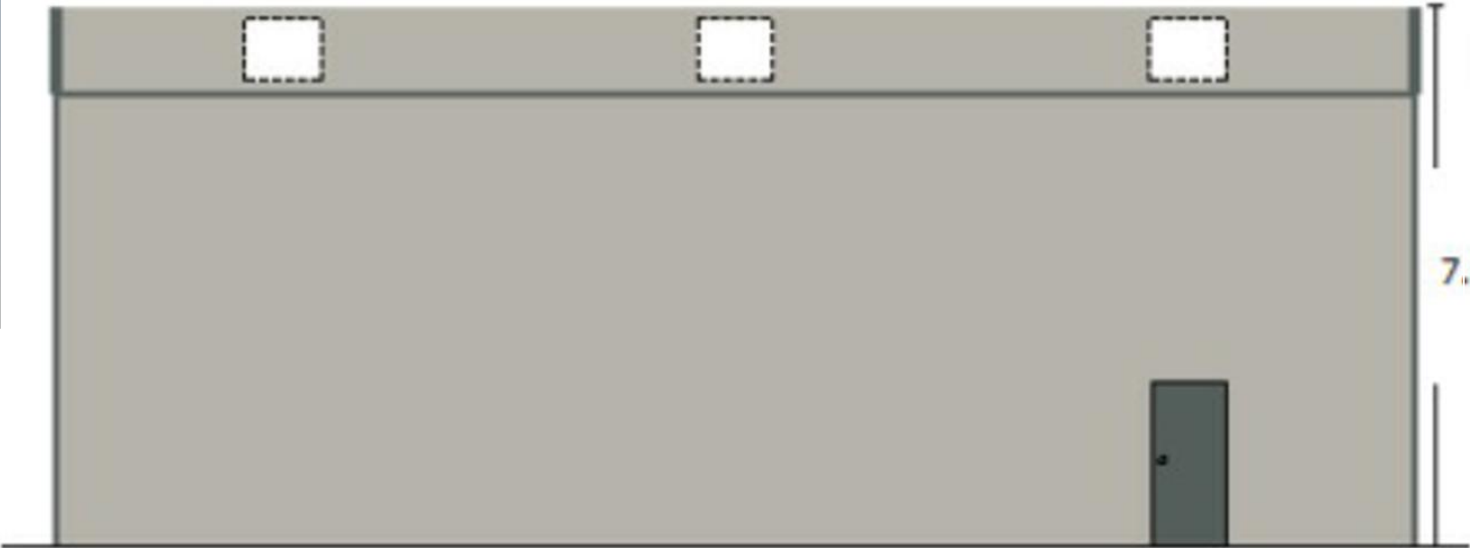


Side Elevation scale 1:100 @ A2

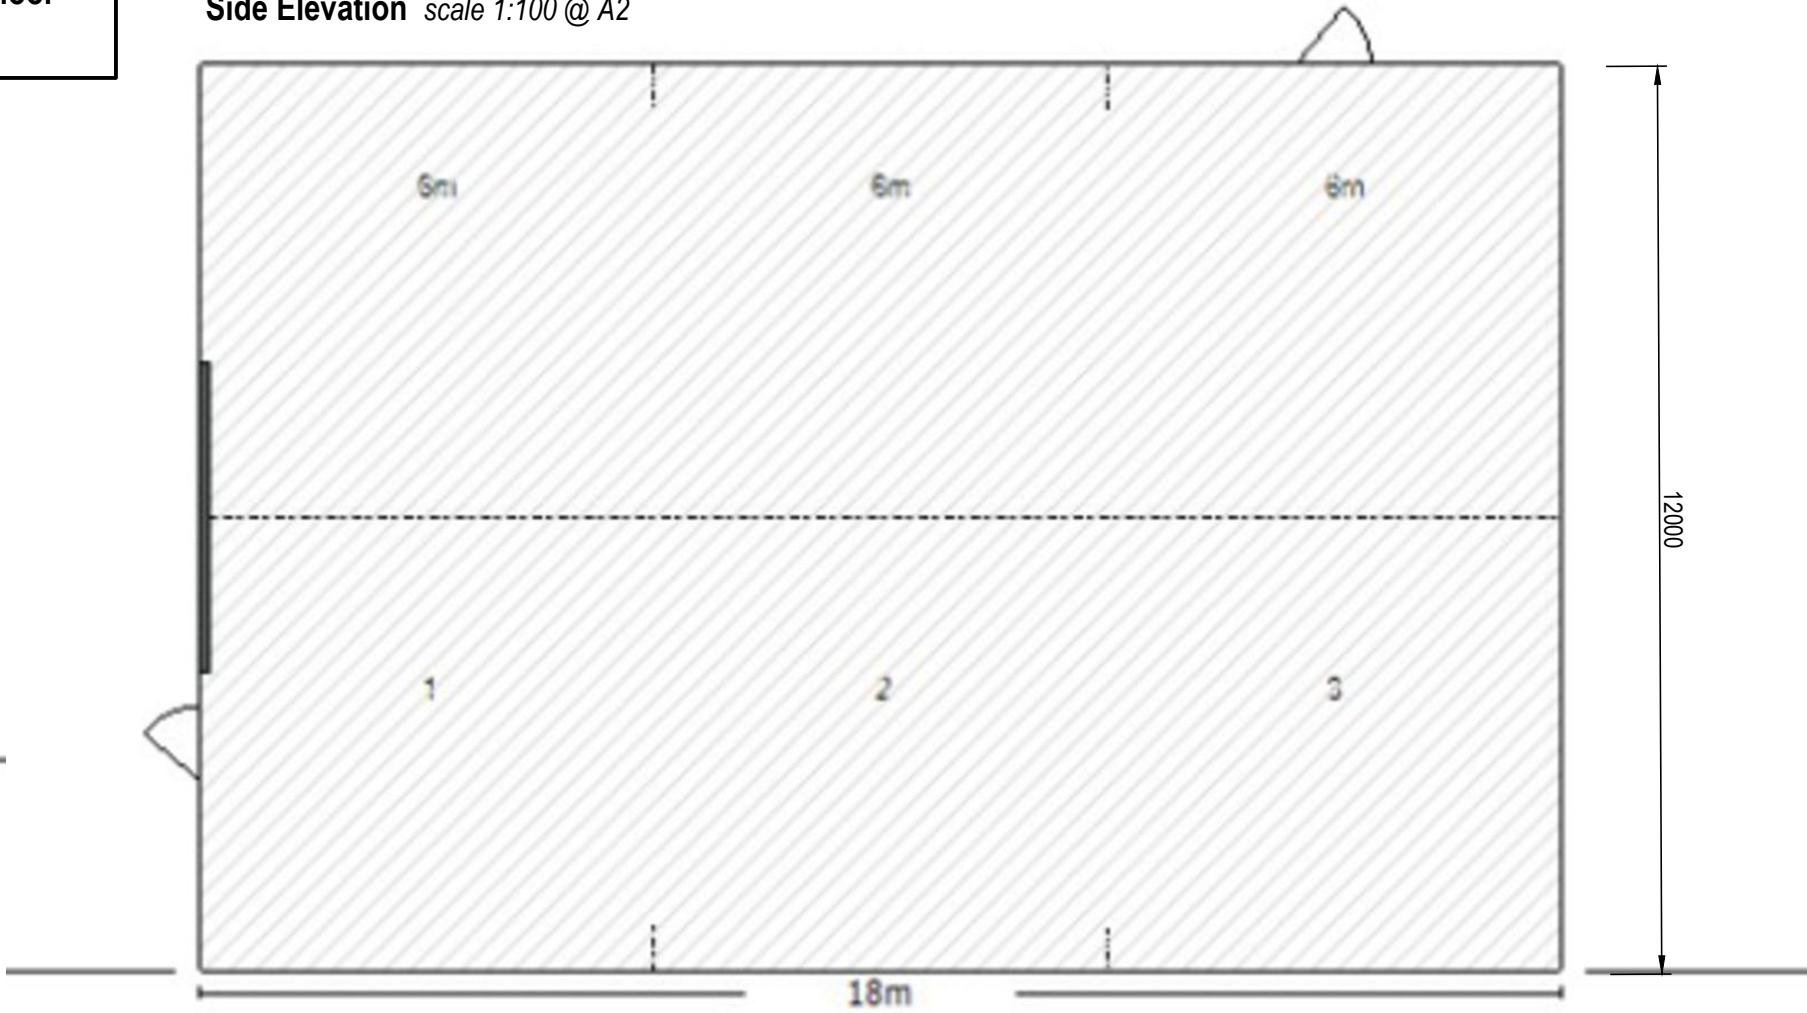

Plan scale 1:100 @ A2

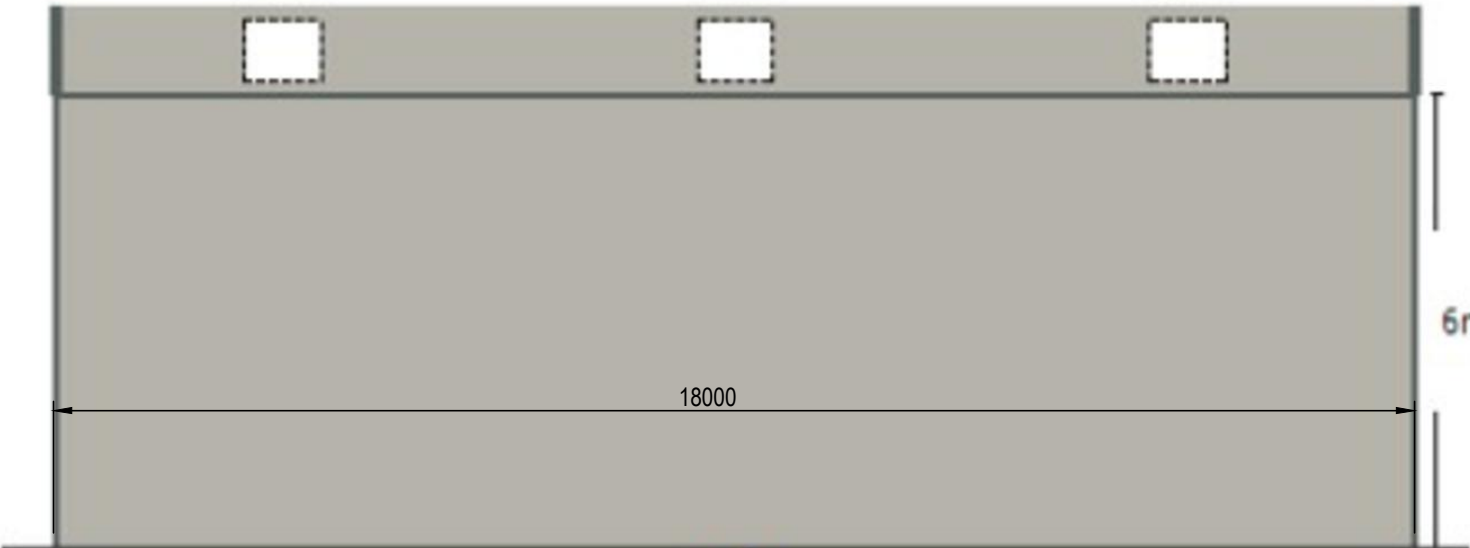


Side Elevation scale 1:100 @ A2

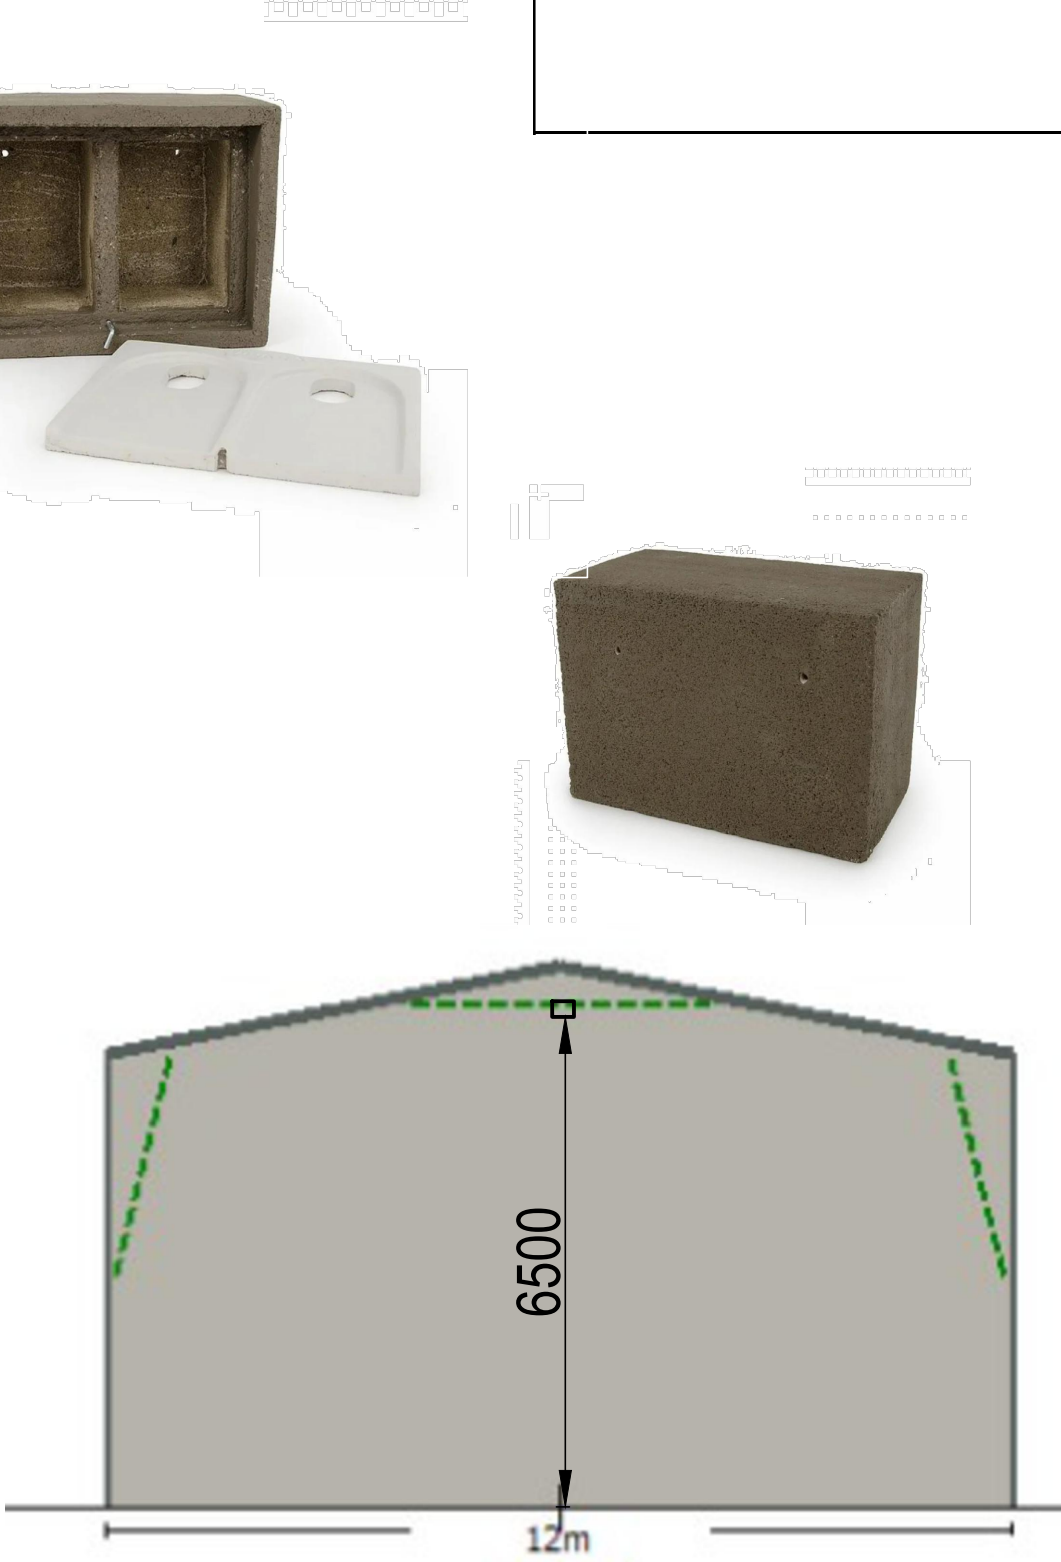

Rear Elevation scale 1:100 @ A2

Location: Front and rear elevation at highest ridge point. 6.5 metres above ground floor level or higher

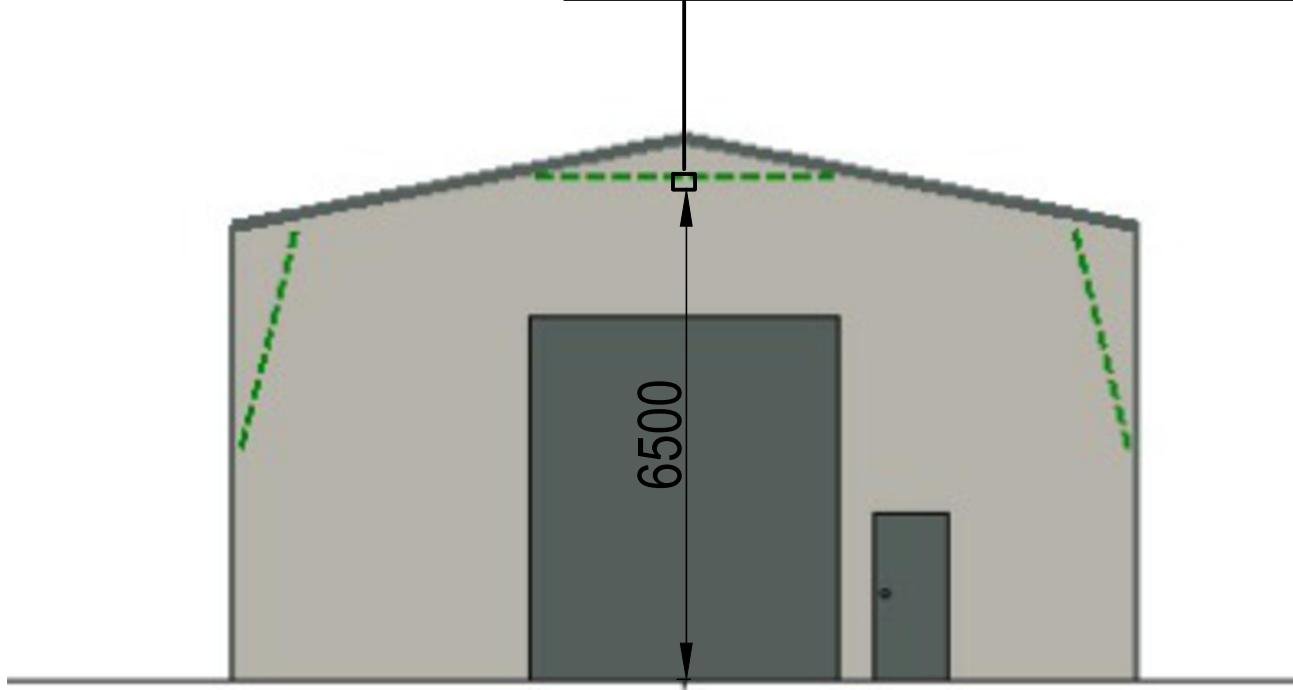

Front Elevation scale 1:100 @ A2

Rev.		By	Date
DESIGN VISION 5			
SITE ADDRESS: TANKERTECH LTD UNIT 11, EDWARDS WORKS LLANDARCY SA10 6JY			
DRAWING TITLE: PROPOSED BIO DIVERSITY ENHANCEMENT DETAIL			
Drawn By:	AR	Scale:	A2@1:100
Date:	12.05.23	Drawn No:	05
Arch/Designer:	AR	System Project Number:	-
Revision:	-	Revision:	-