


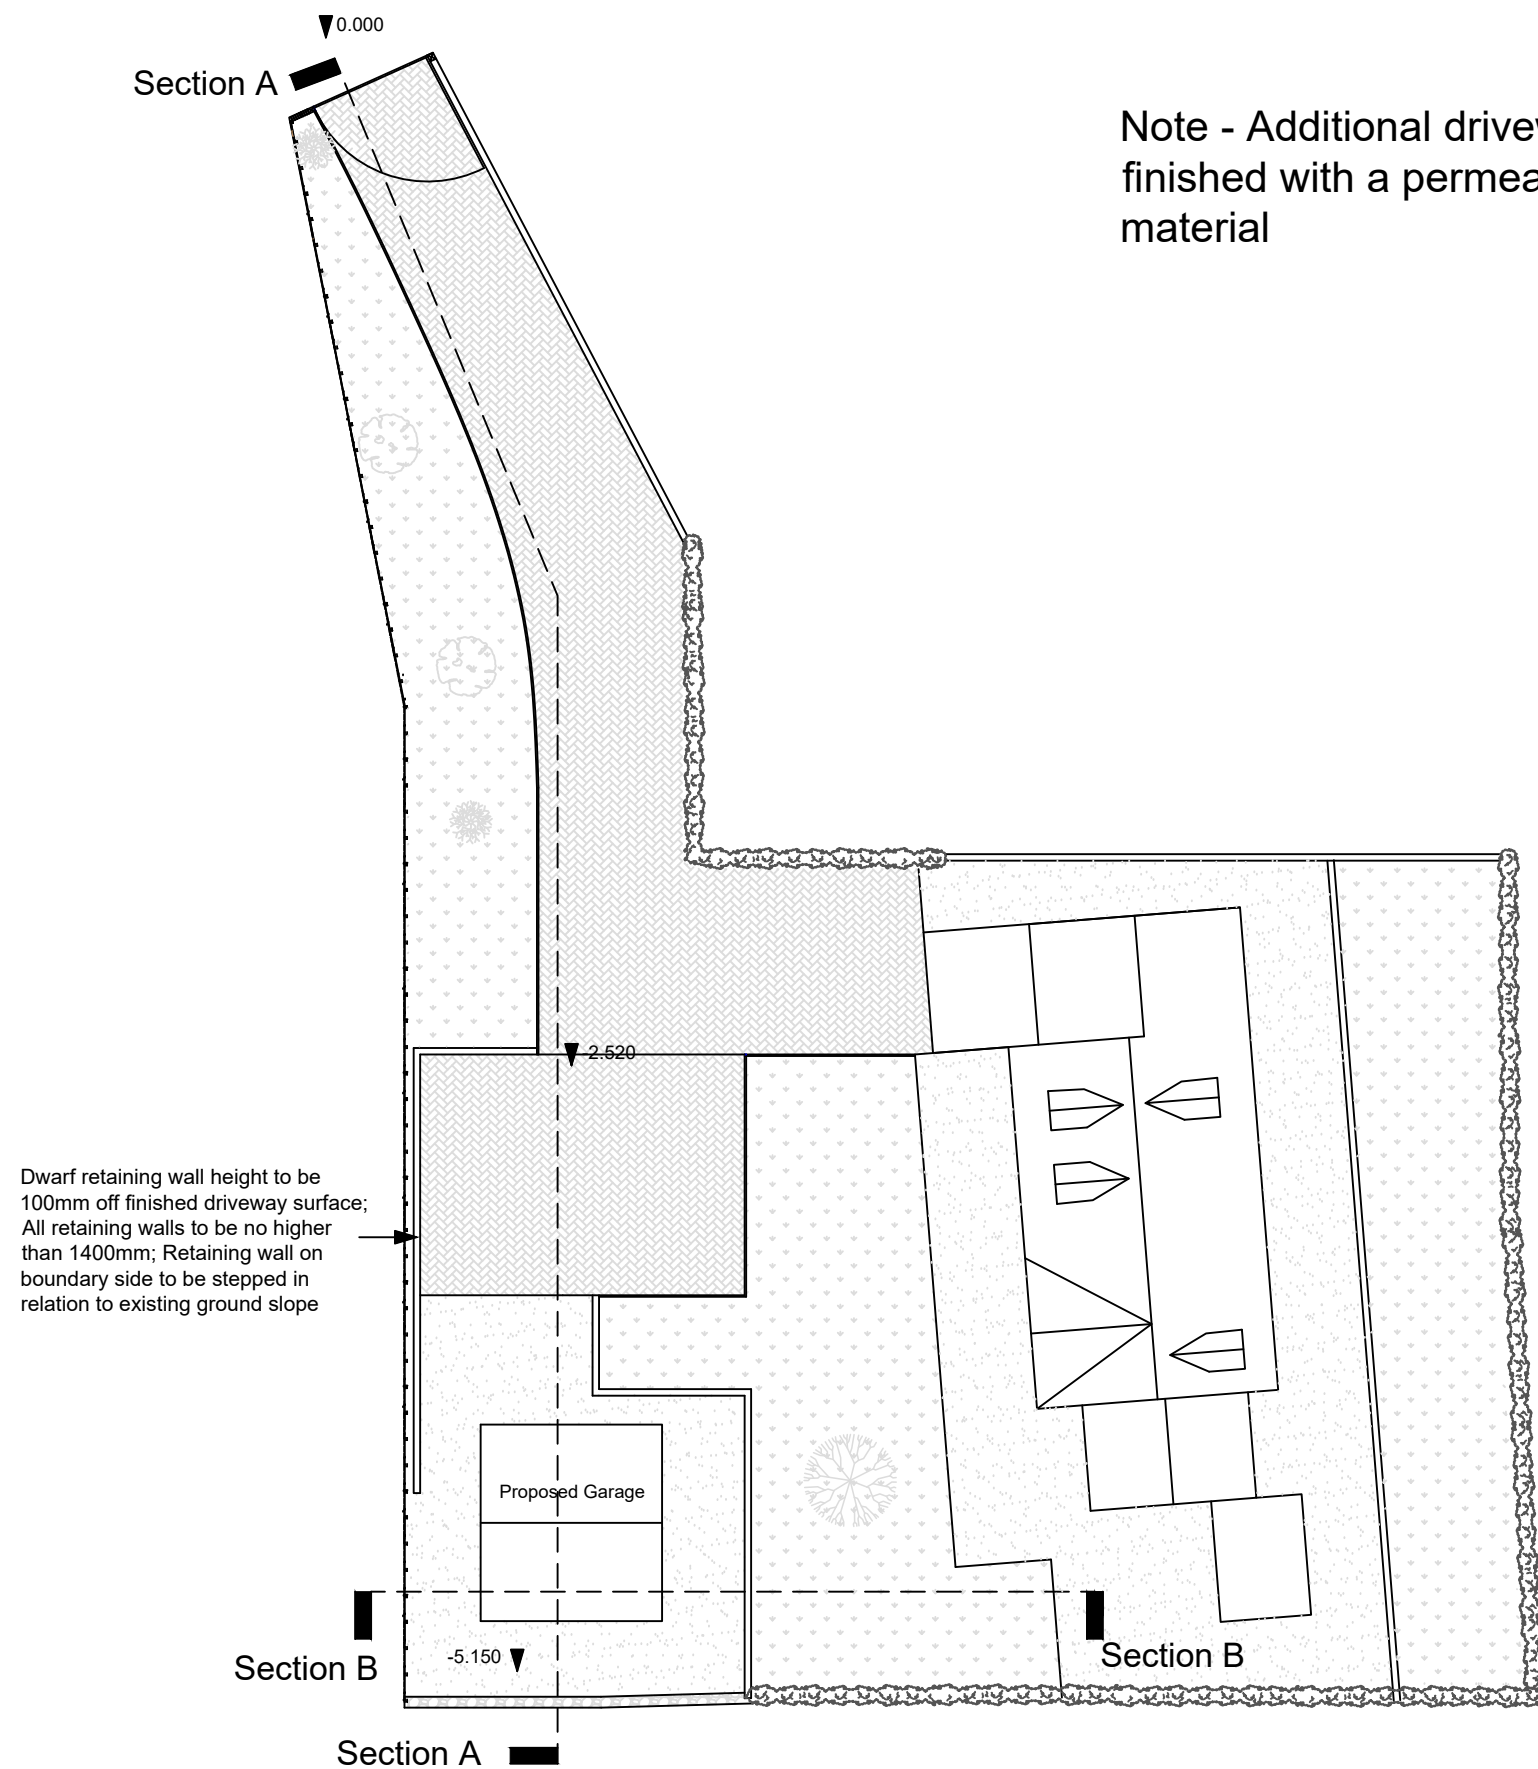

Note - Additional driveway will be finished with a permeable surface material

Dwarf retaining wall height to be 100mm off finished driveway surface;
All retaining walls to be no higher than 1400mm; Retaining wall on boundary side to be stepped in relation to existing ground slope

Proposed Garage

PROPOSED SITE PLAN

PROPOSED GARAGE
18 MORGAN STREET
TREBANOS
SWANSEA
SA8 4DW

DRAWN BY

L.SMITH

DRAWING A6

SCALE 1:250