
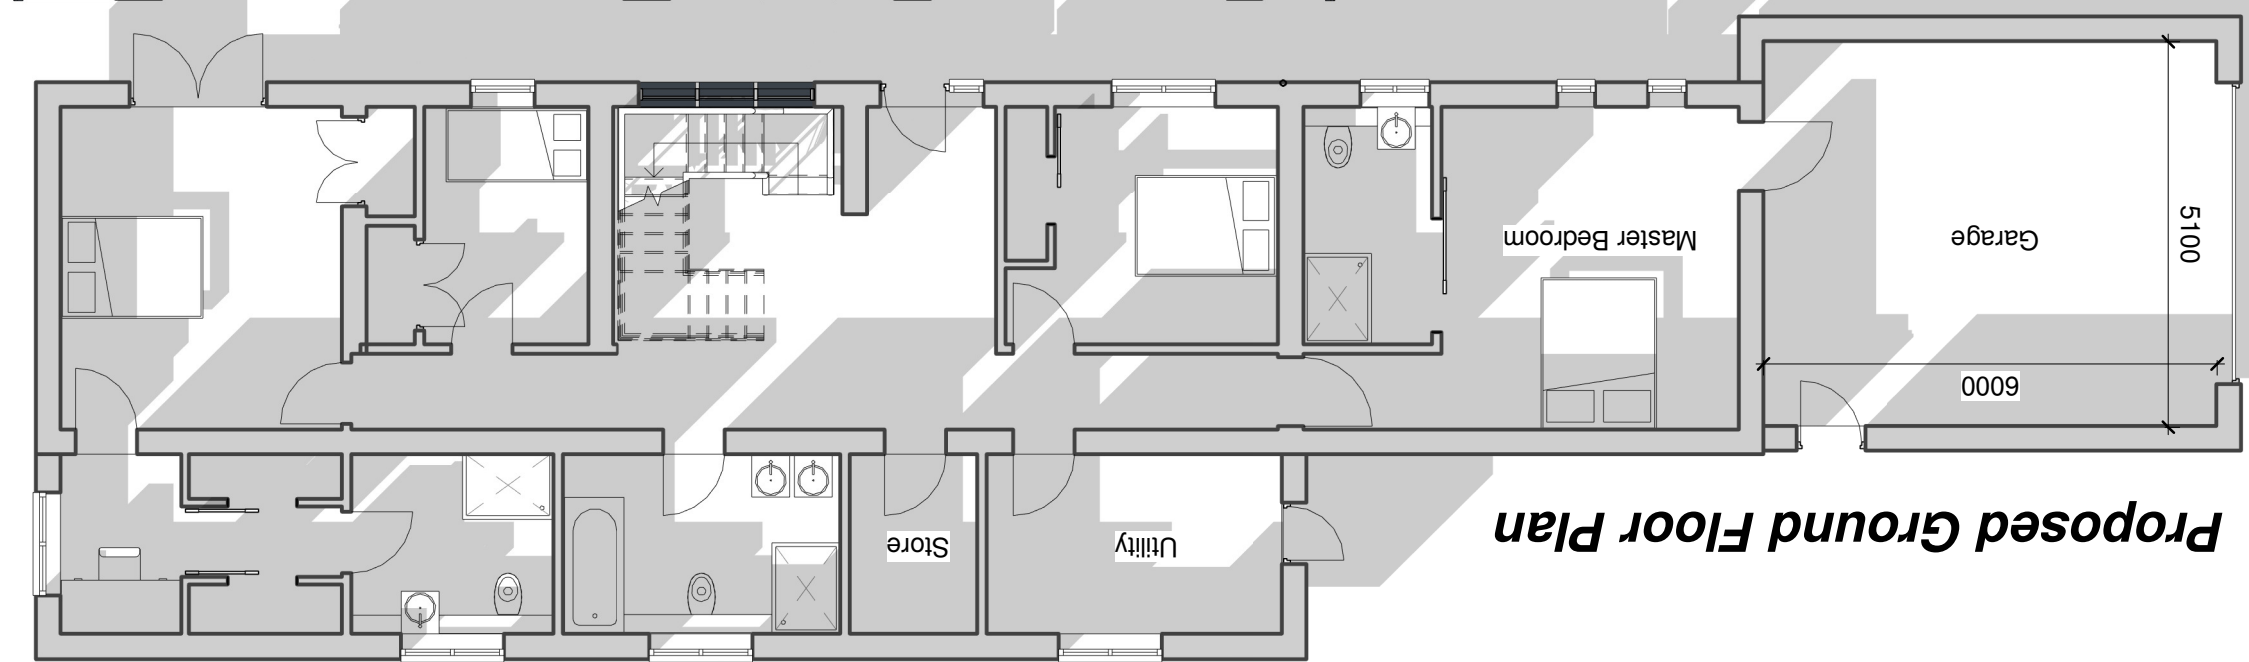


Superseded

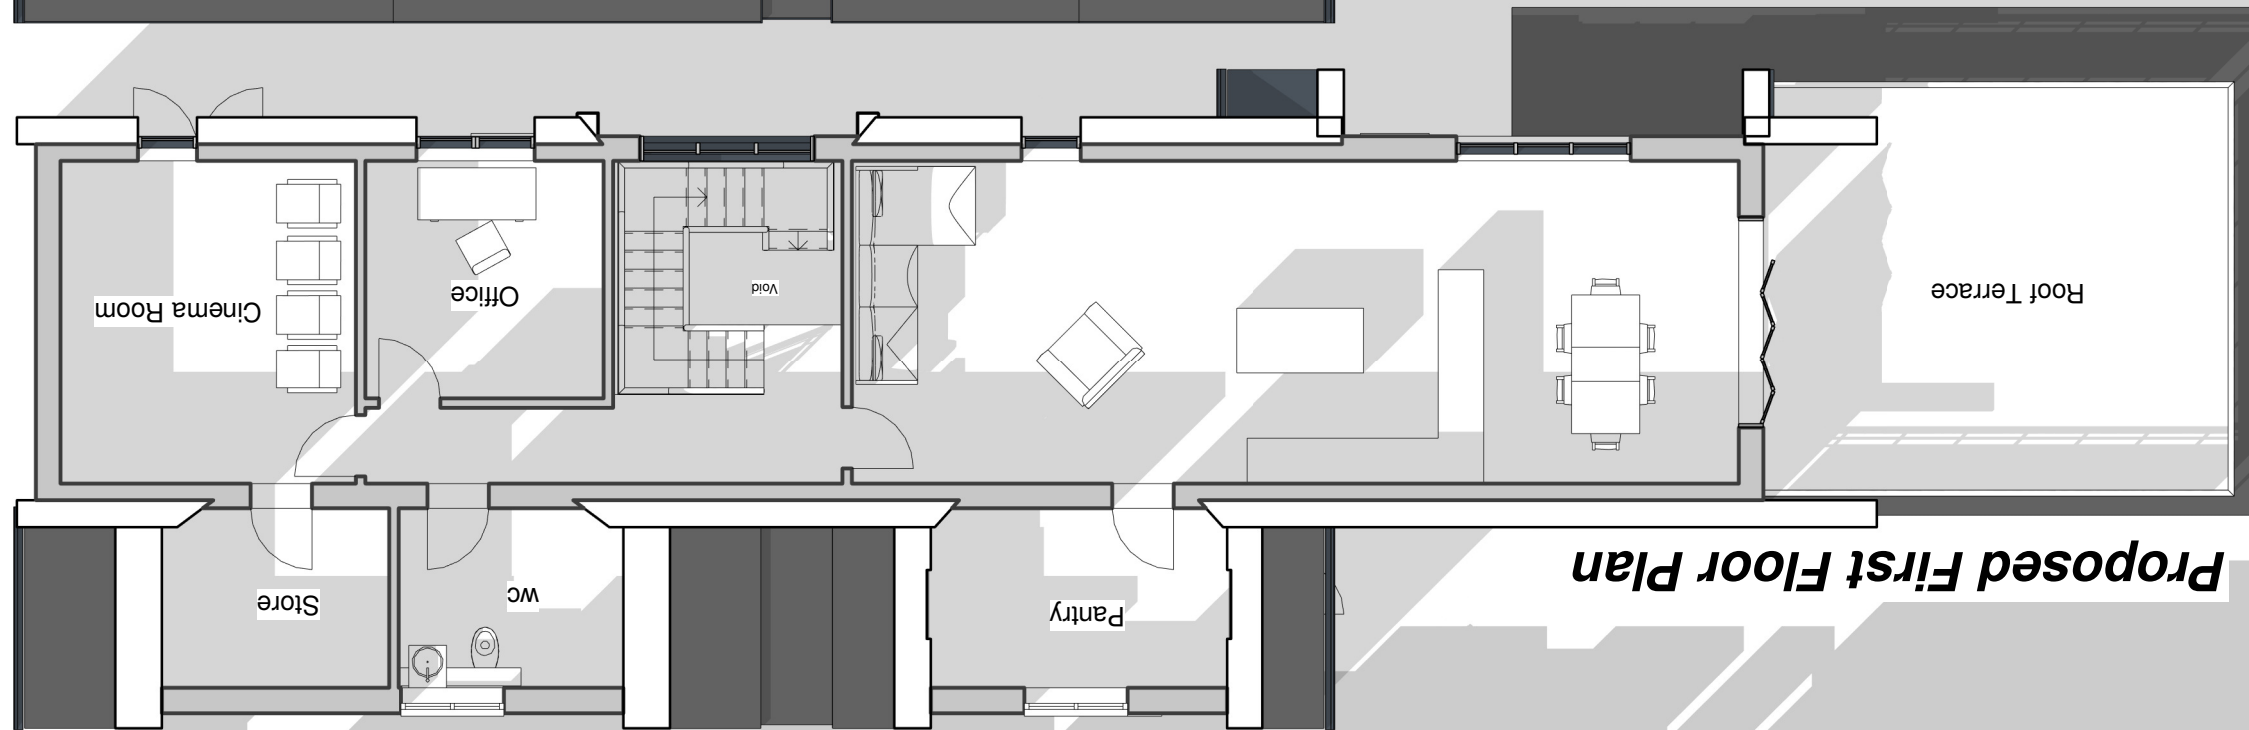

DRAWN BY	Gareth Owen	DATE	20.05.22
SCALE (@A3)		PROJECT NO.	
1 : 100		GOOD RH01	
DRAWING NO.		REV	
B001		P5	

CLIENT
Mr & Mrs A Thomas

TITLE	Proposed Floor Plans
-------	----------------------





PROJECT

Planning



NOTES:

Superseded

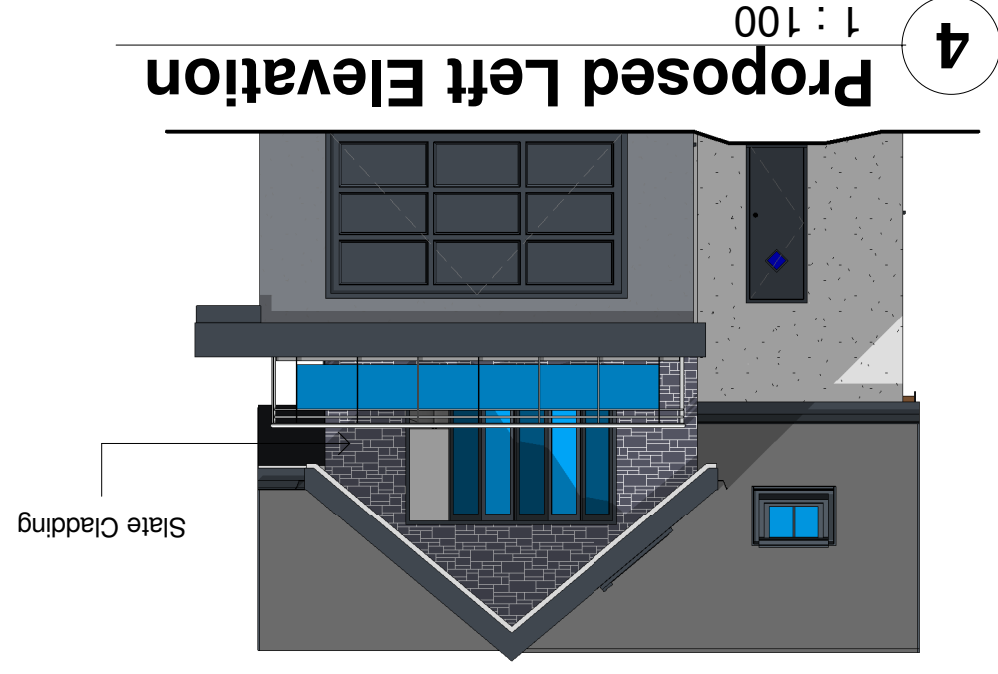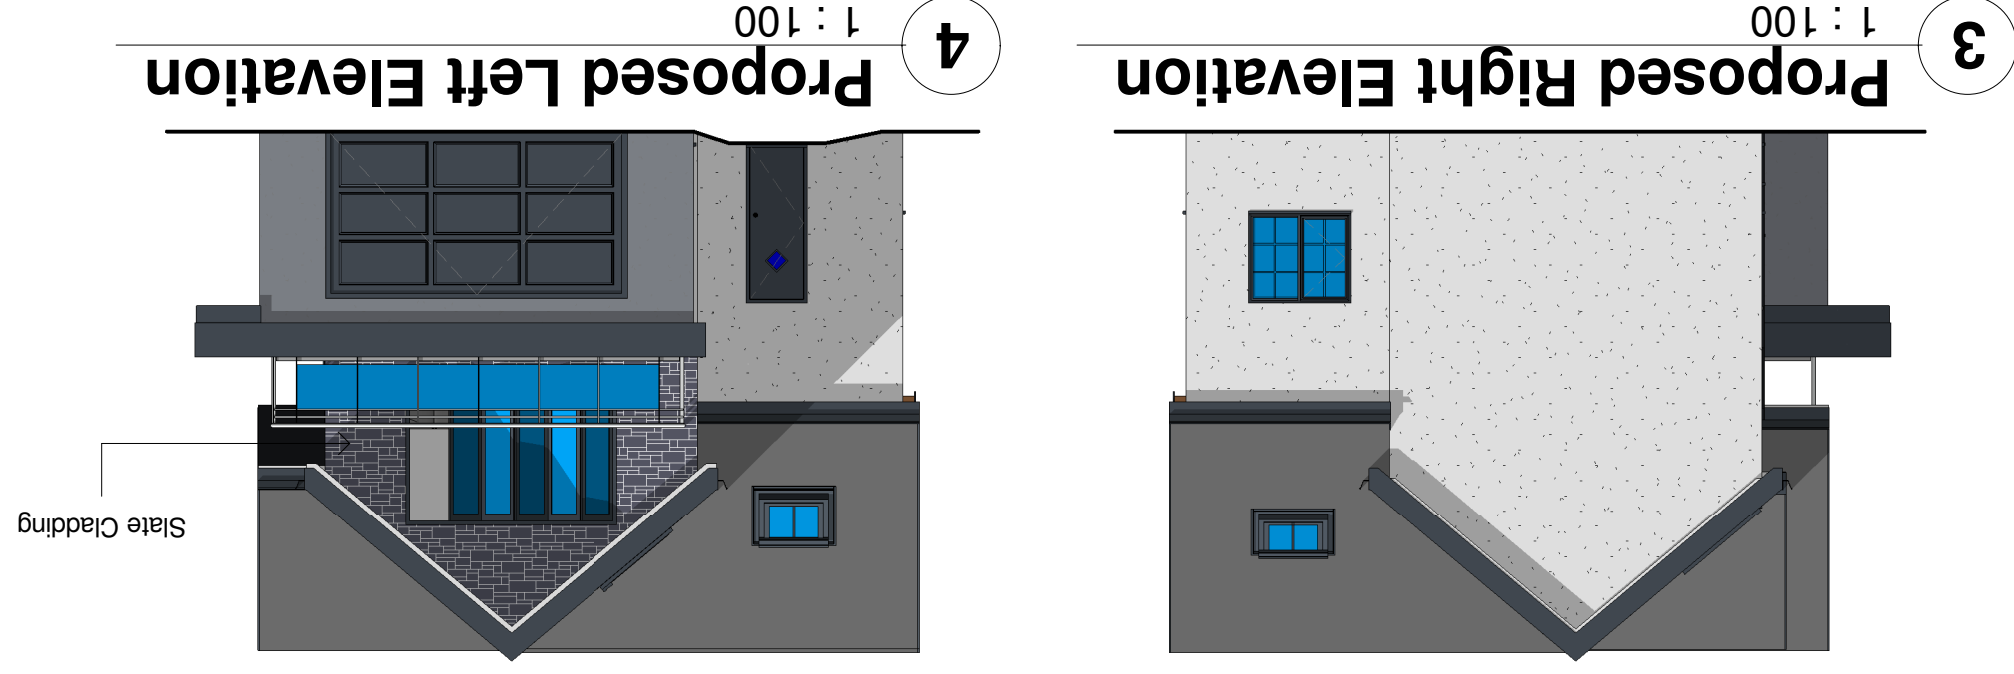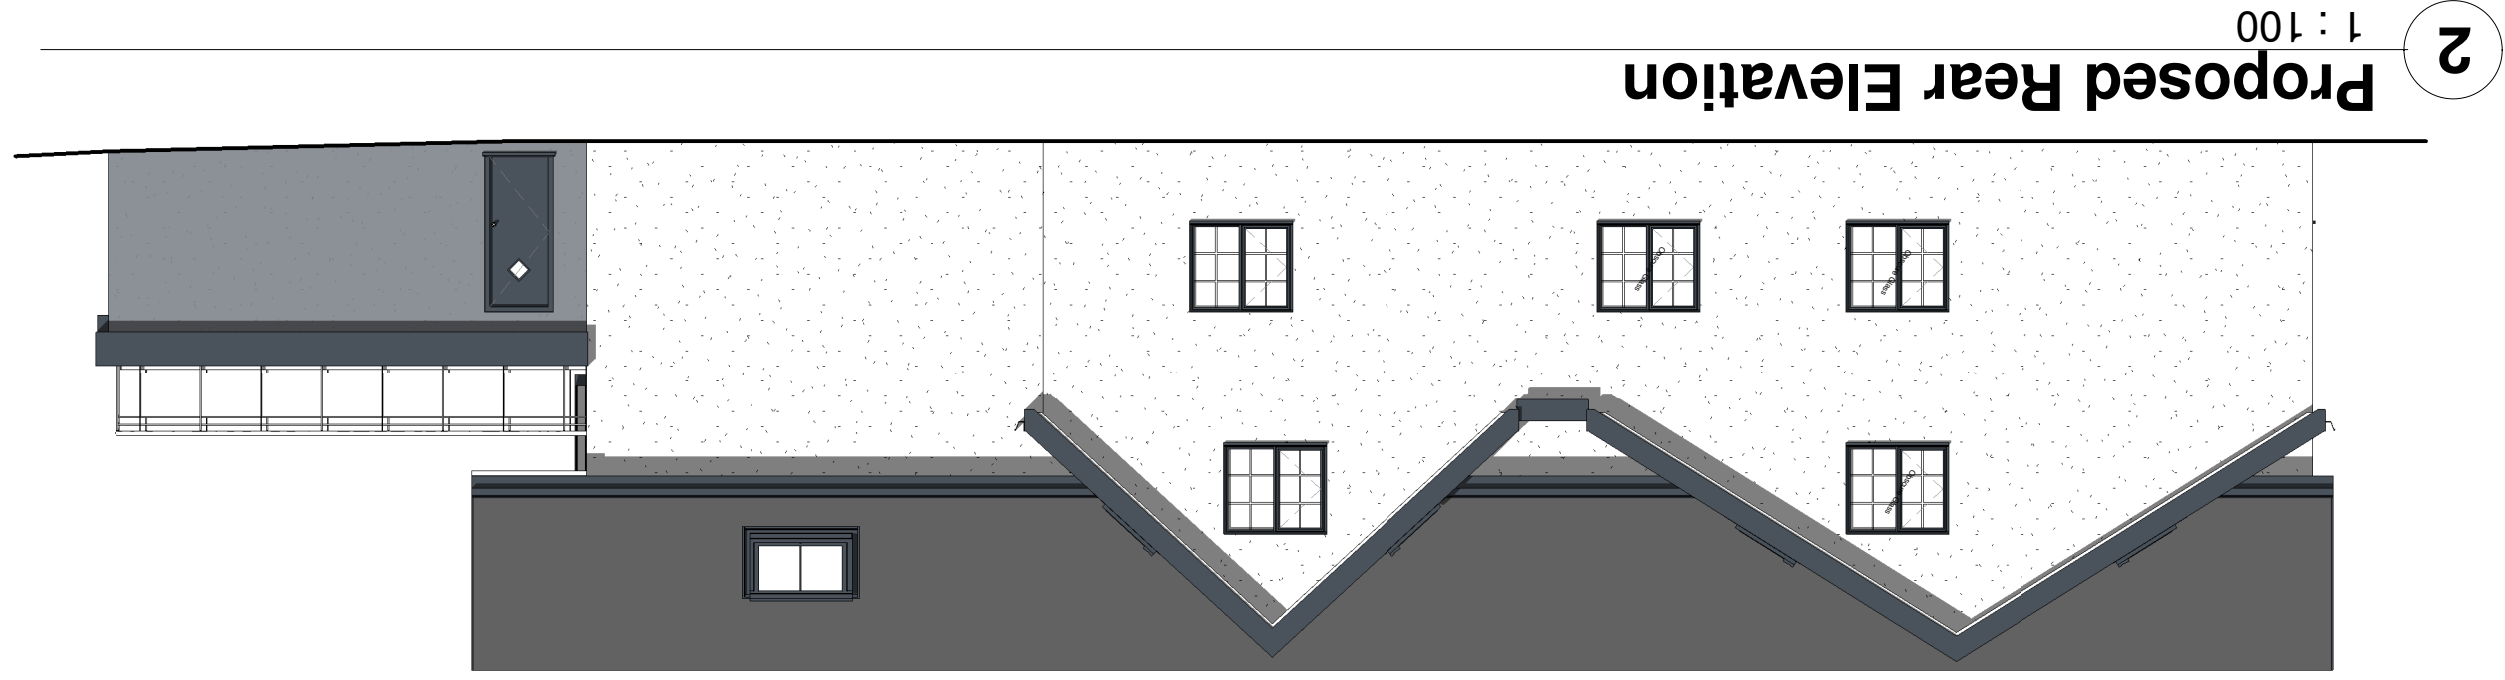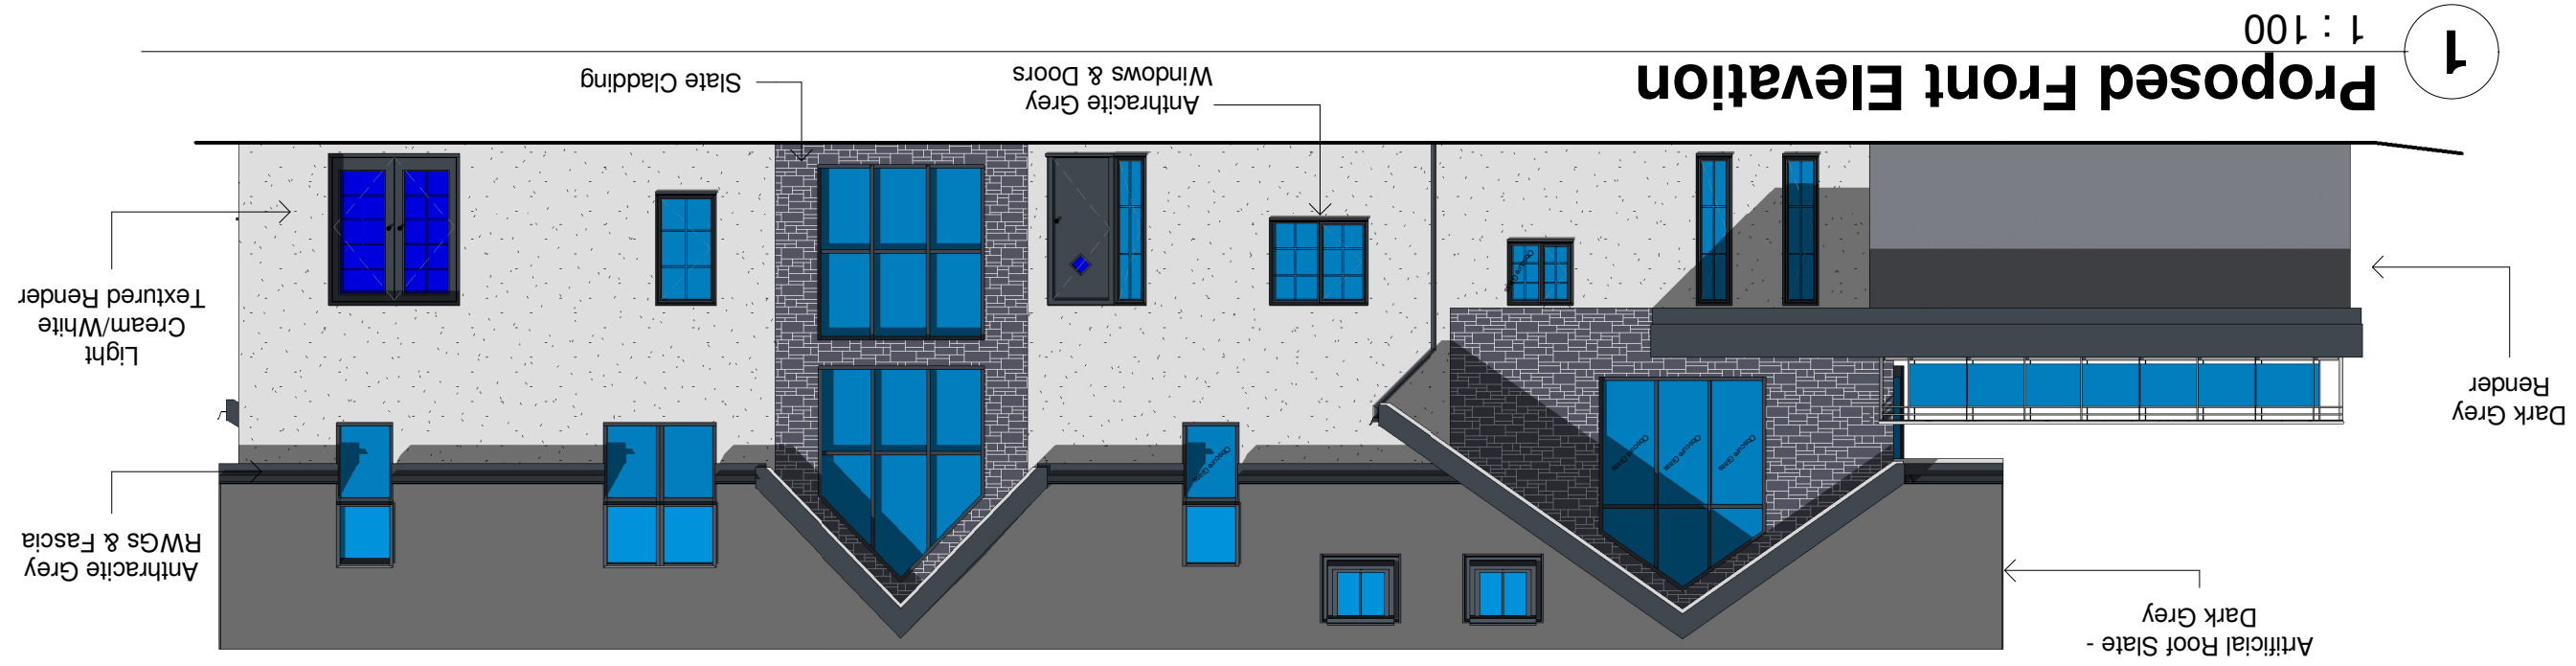

DRAWING NO. B002		REV P5	
SCALE (@A3) 1 : 100		PROJECT NO. GOOD RH01	
DRAWN BY Gareth Owen		DATE 20.05.22	
CLIENT Mr & Mrs A Thomas			
TITLE Proposed Elevations			
PROJECT 3 Fernfield, Baglan - Bungalow Conversion			
DRAWING STATUS Planning			
CONCEPT DESIGNS 			
NOTES:			