




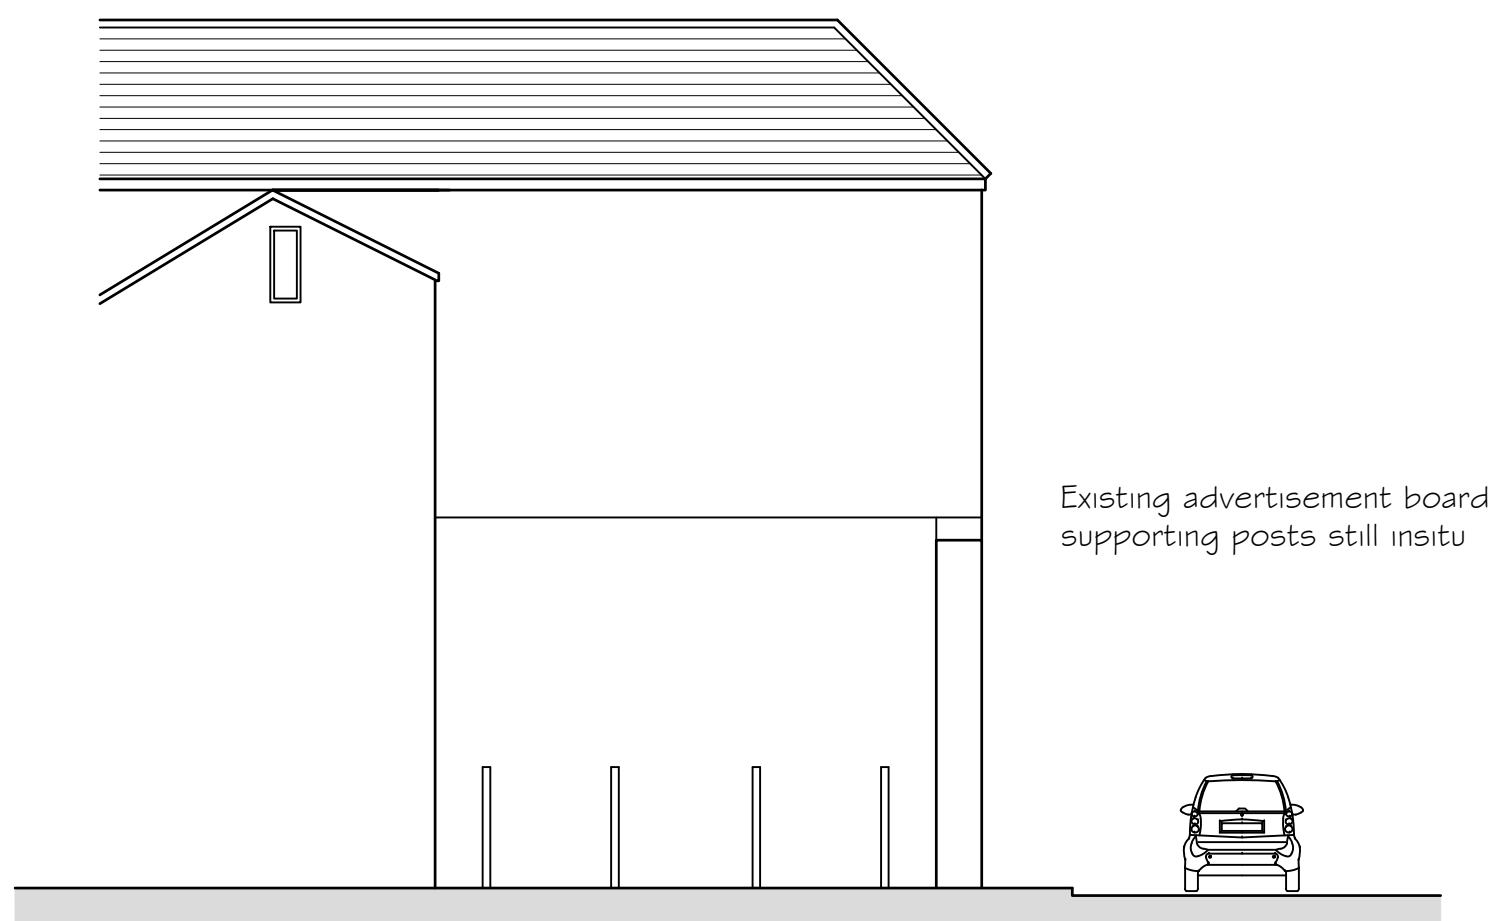


Existing Elevation

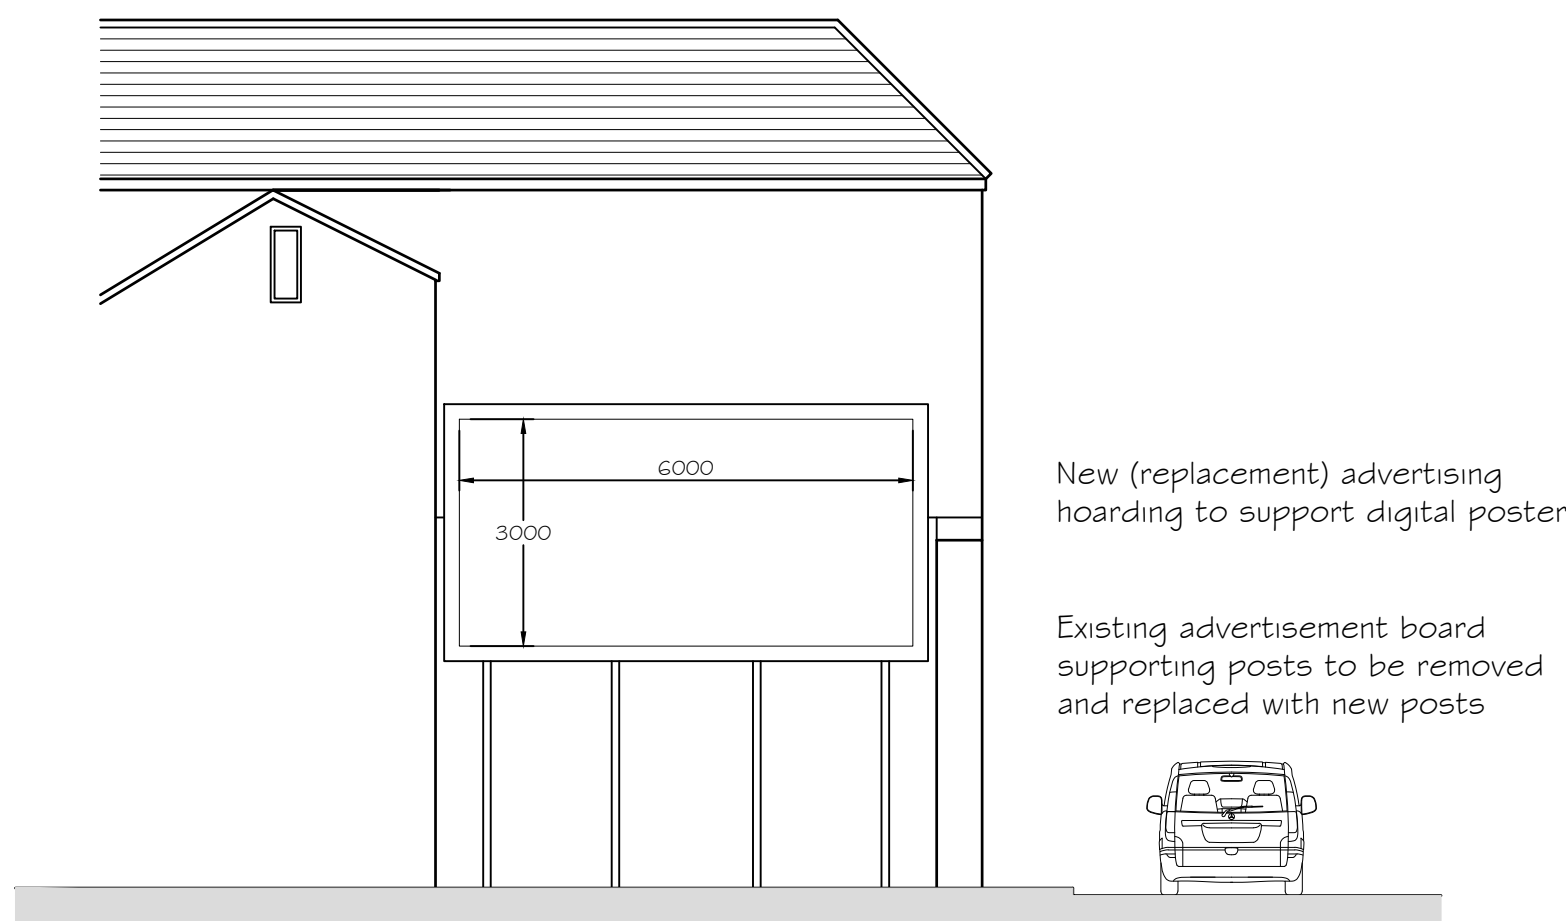


Proposed Elevation

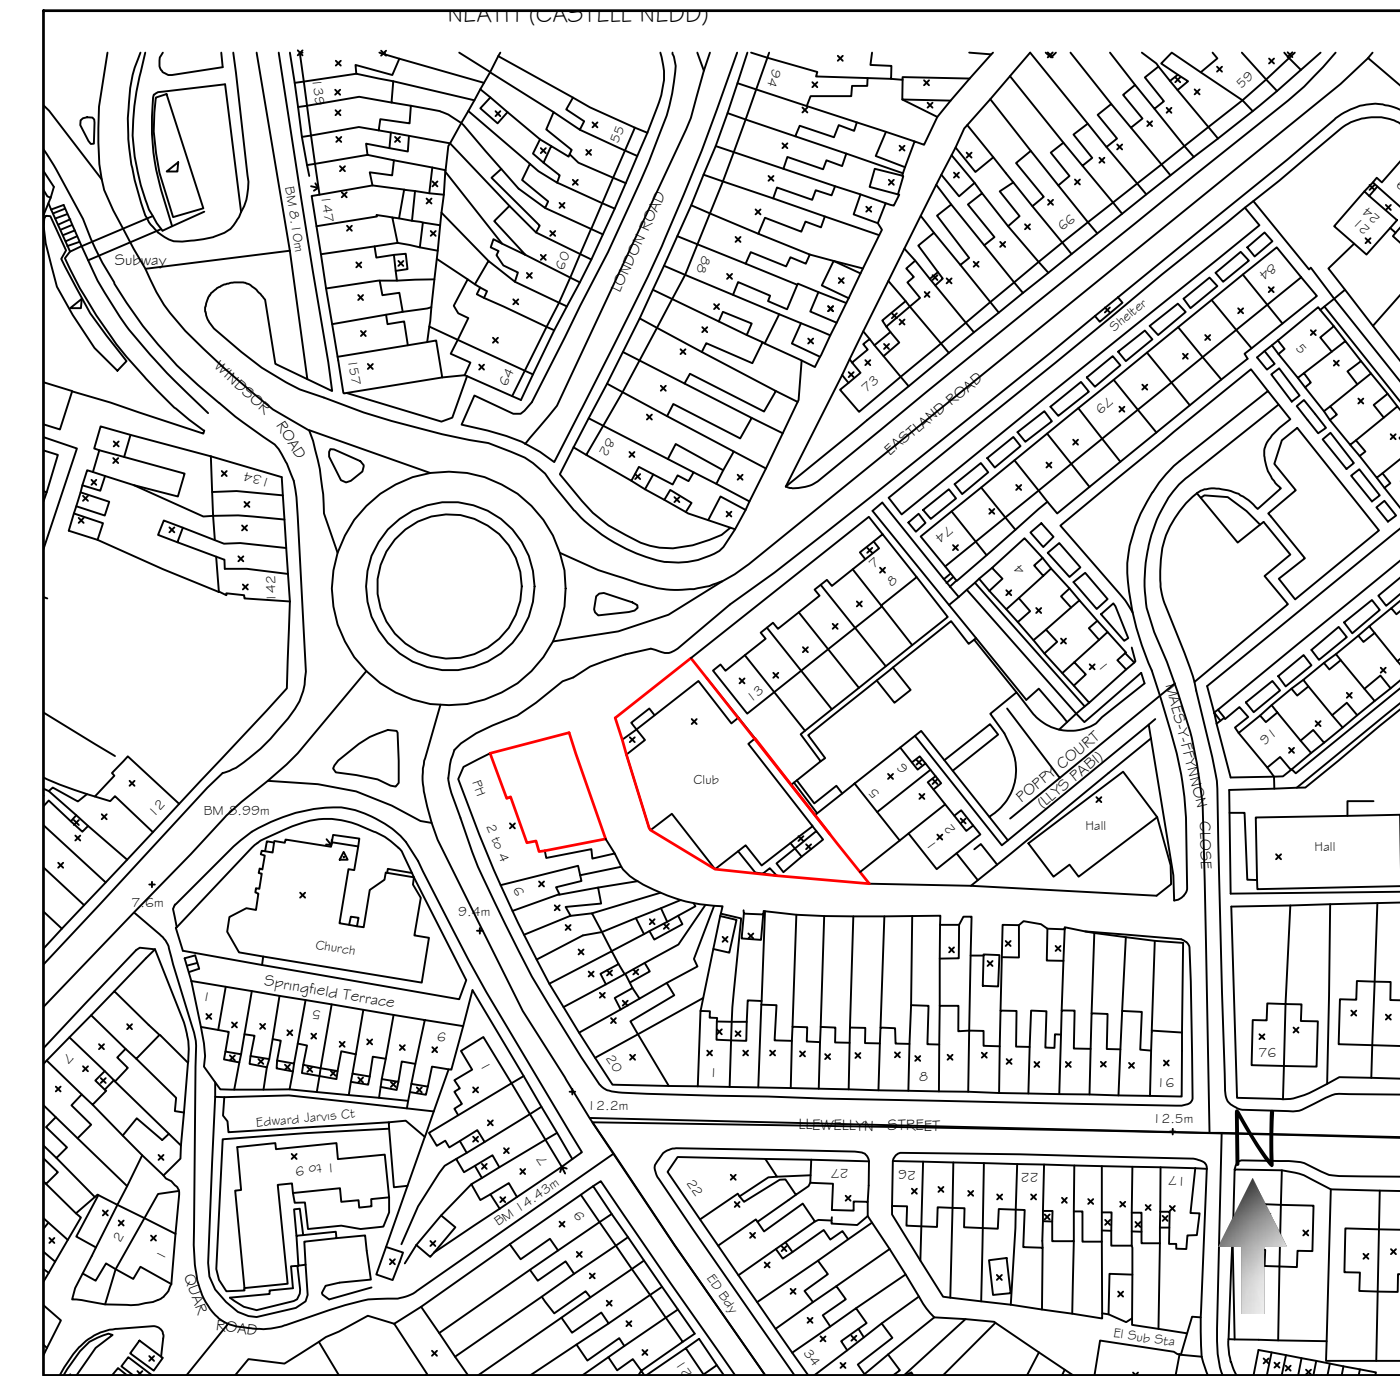

Site Location Plan at 1 : 1250 Scale

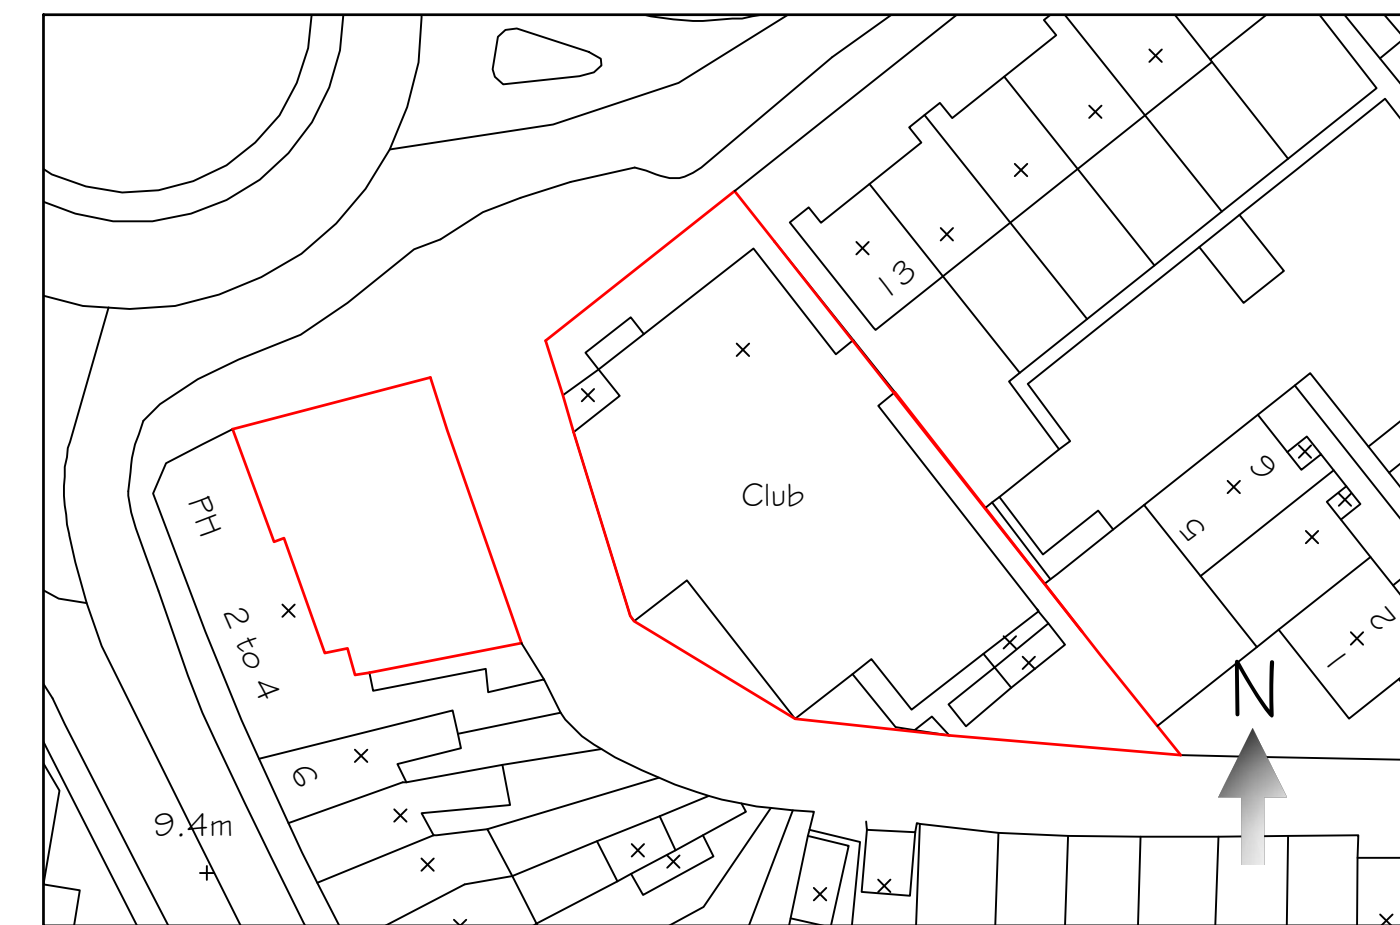

Existing Site Plan At 1 :500 Scale

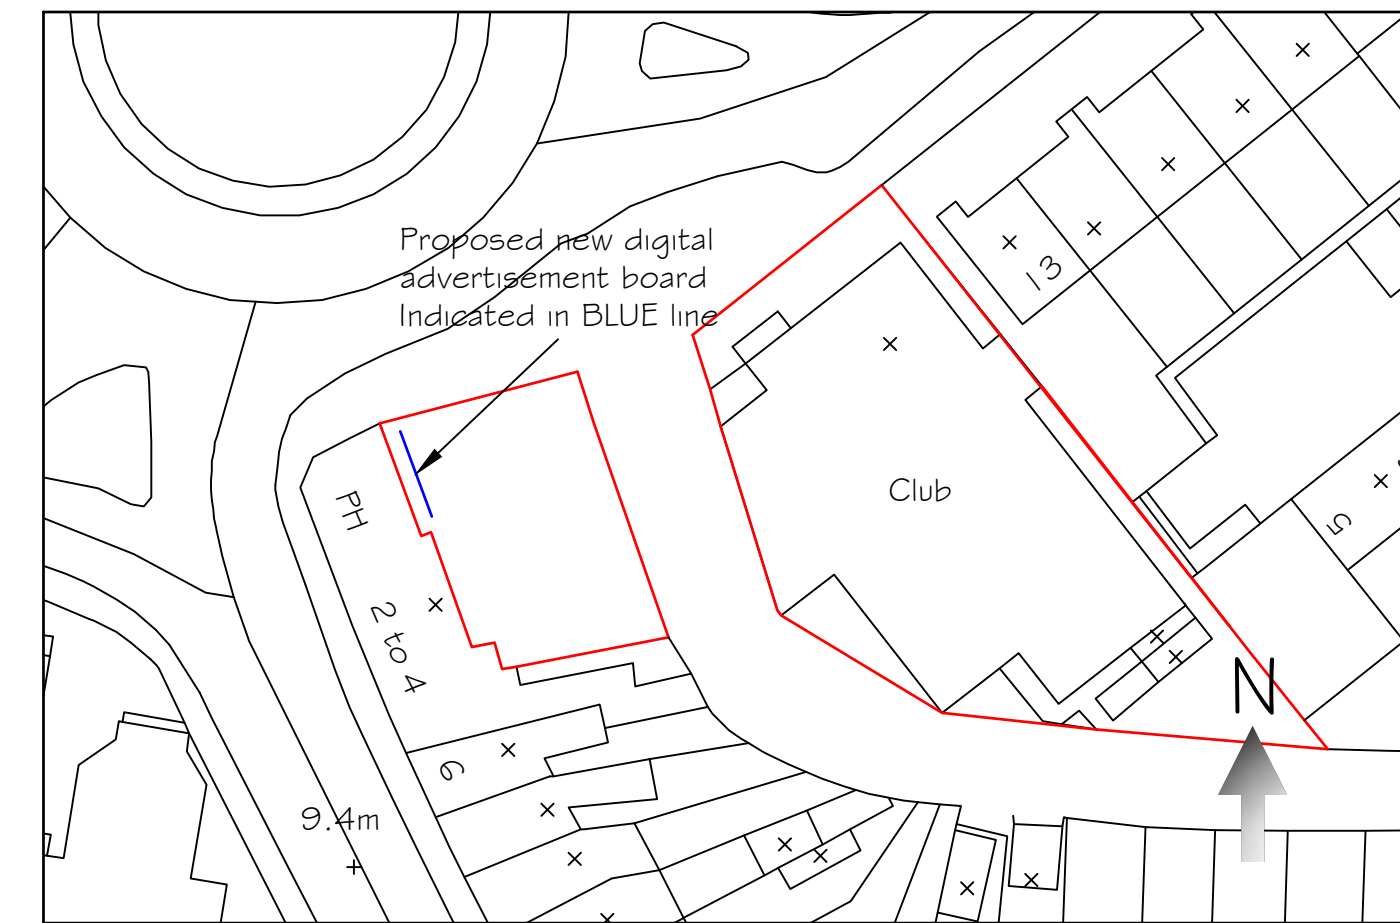

Proposed Site Plan At 1 :500 Scale



Photograph from July 2017 showing advertisement hoarding



Photograph from June 2015 showing advertisement hoarding

Tecta Associates Ltd Mobile: - 07765800405 E-mail: - info@tecta-associates.co.uk			
Title: Old British Legion Club, Eastland Road, Neath, SA11 1LA Proposed Digital Advertising Hoarding	Date: May 2023	Scale: 1:100 (At A1)	
Client: Marc O'Mahoney 18 Maes y Den, Cilfrew, Neath, SA10 8LT	Number: TAL23/12/01		