



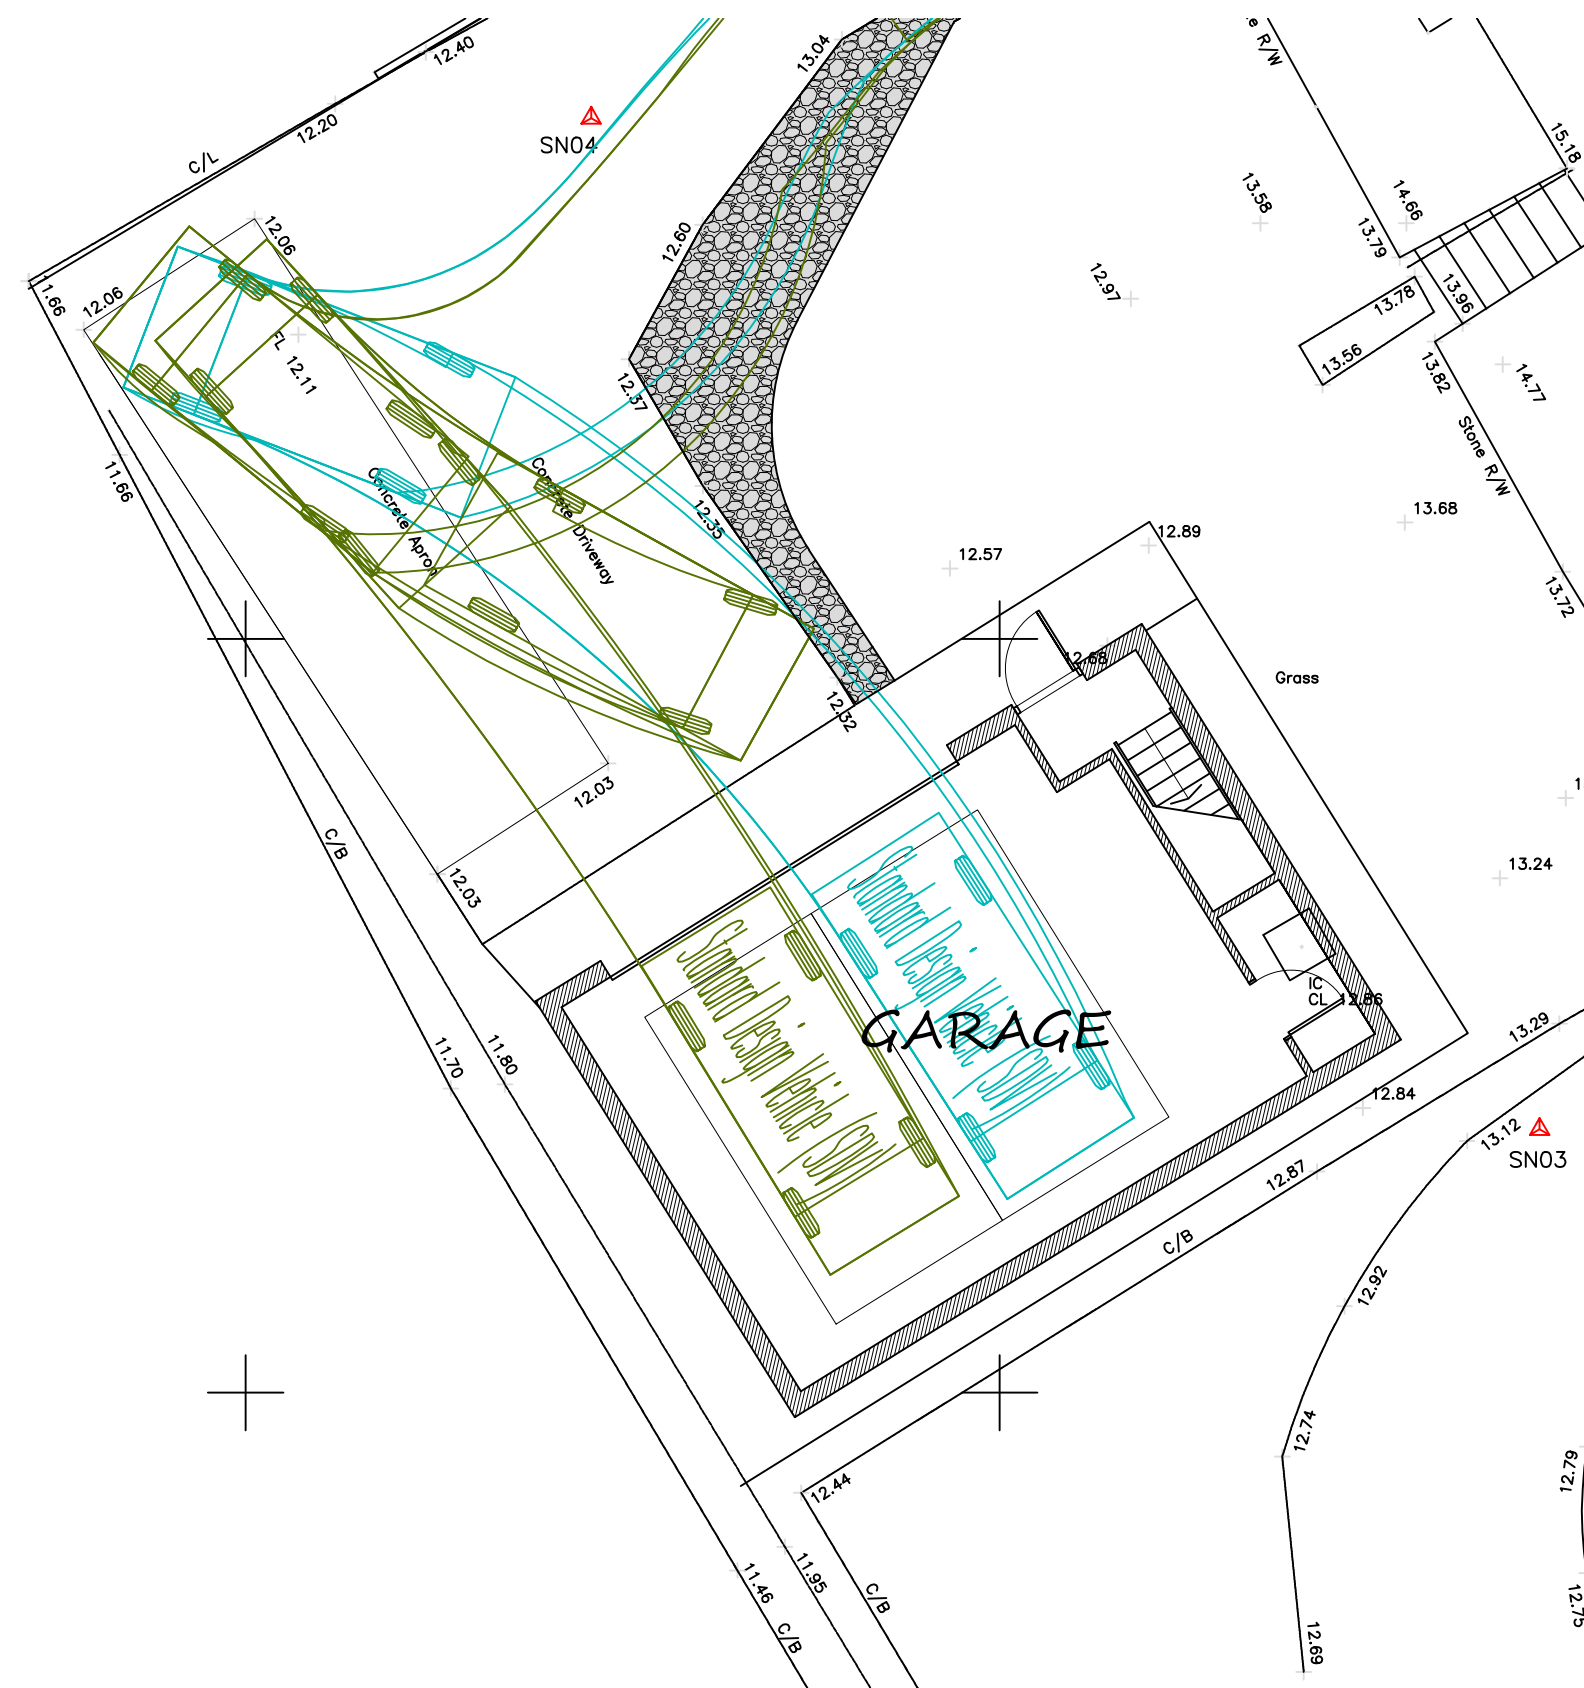


**GARAGE
PLAN AS PROPOSED**
SCALE 1:50 @ A1

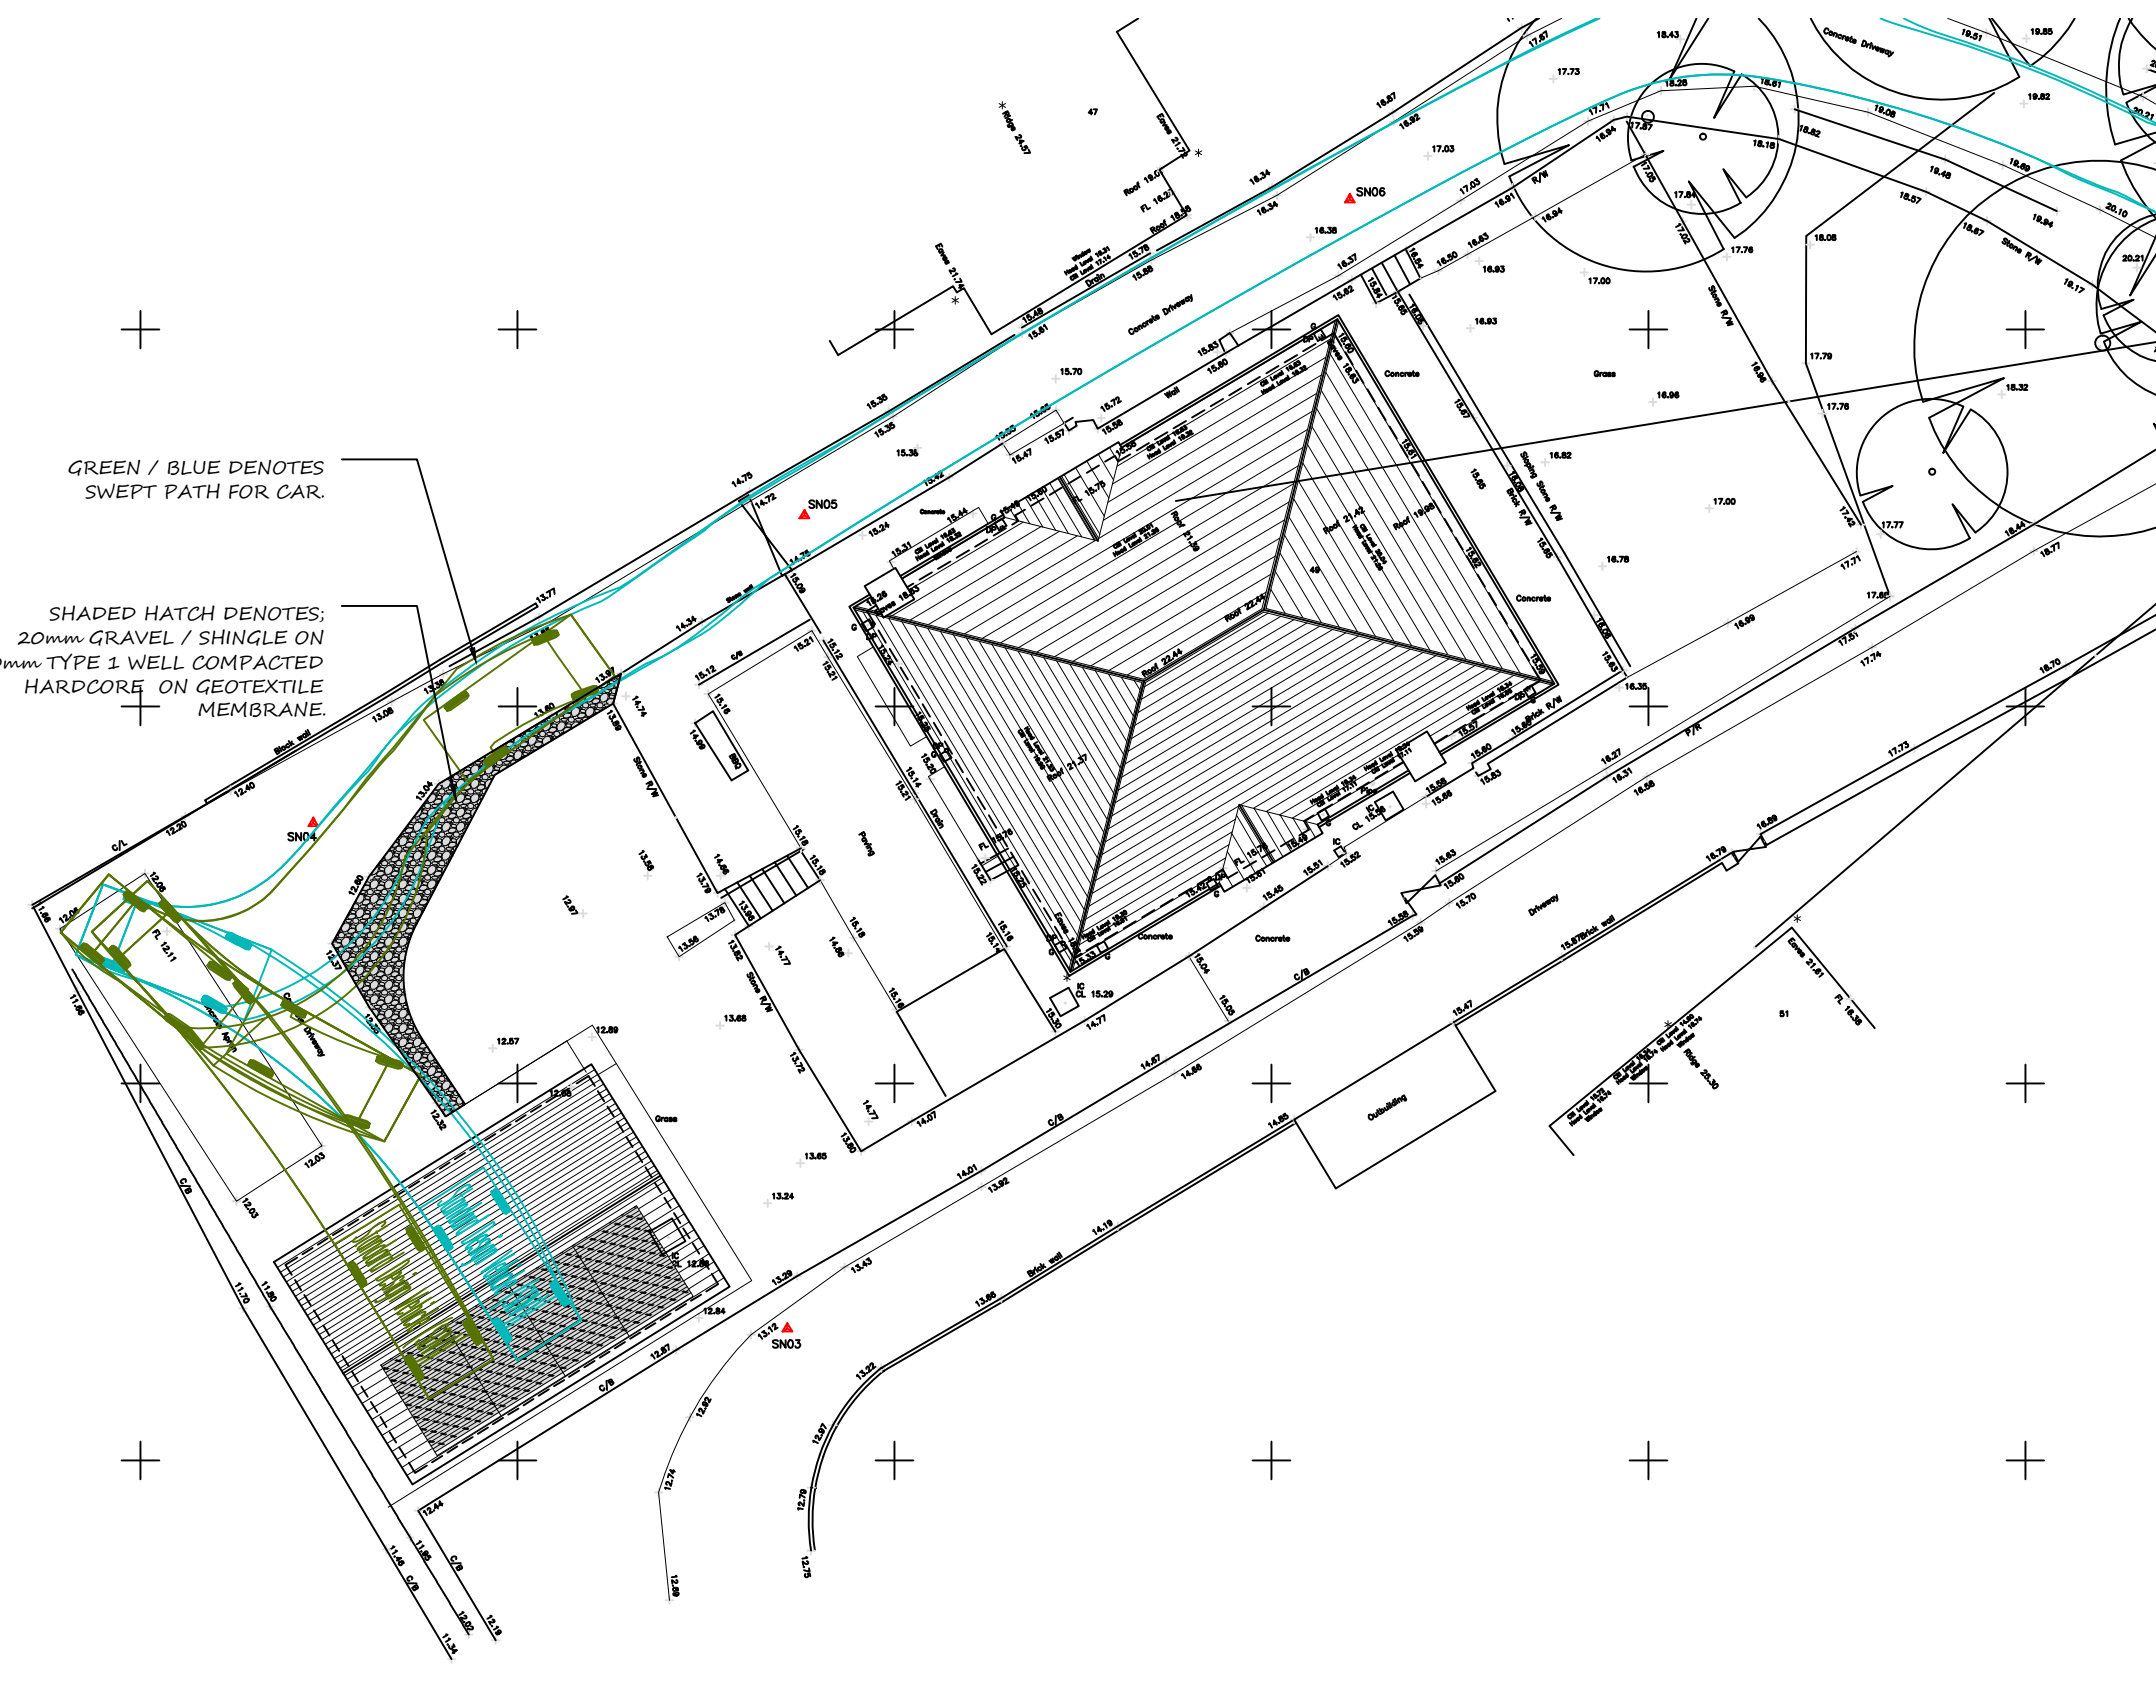


**GARAGE
PART SITE PLAN AS PROPOSED**
SCALE 1:200 @ A1




SITE LOCATION PLAN
SCALE 1:1250 @ A1

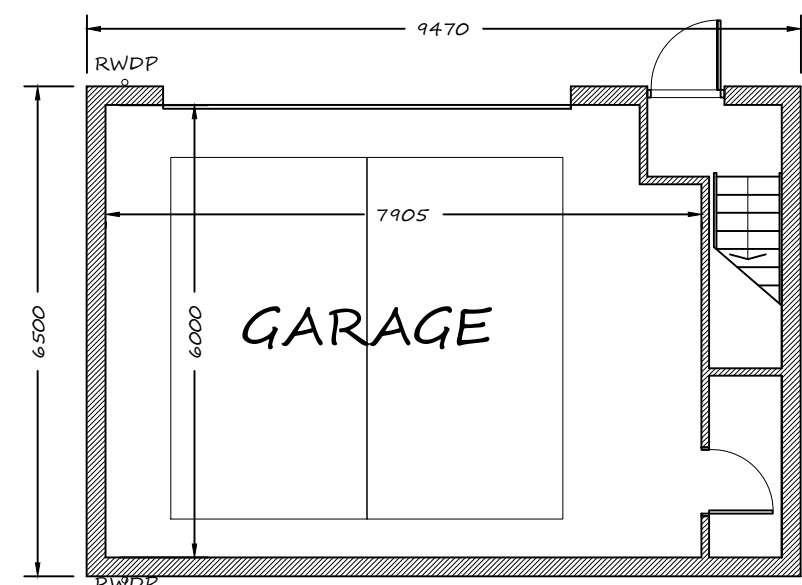

GROUND FLOOR PLAN
SCALE 1:100 @ A1

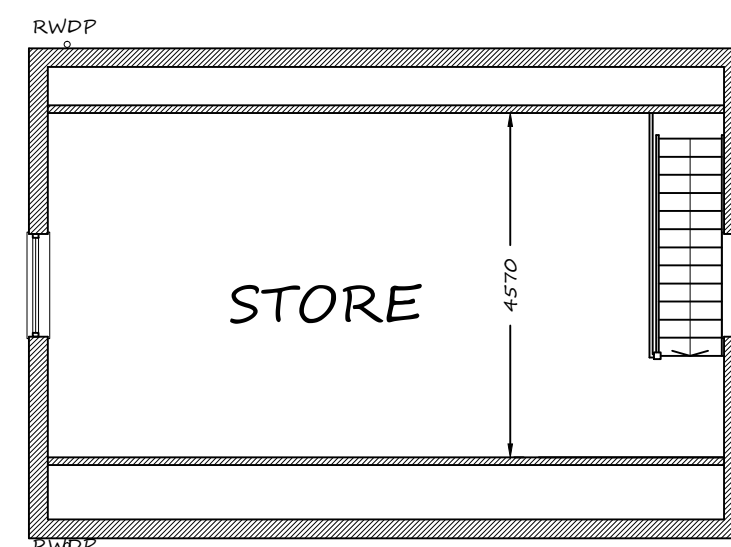


FIRST FLOOR PLAN
SCALE 1:100 @ A1

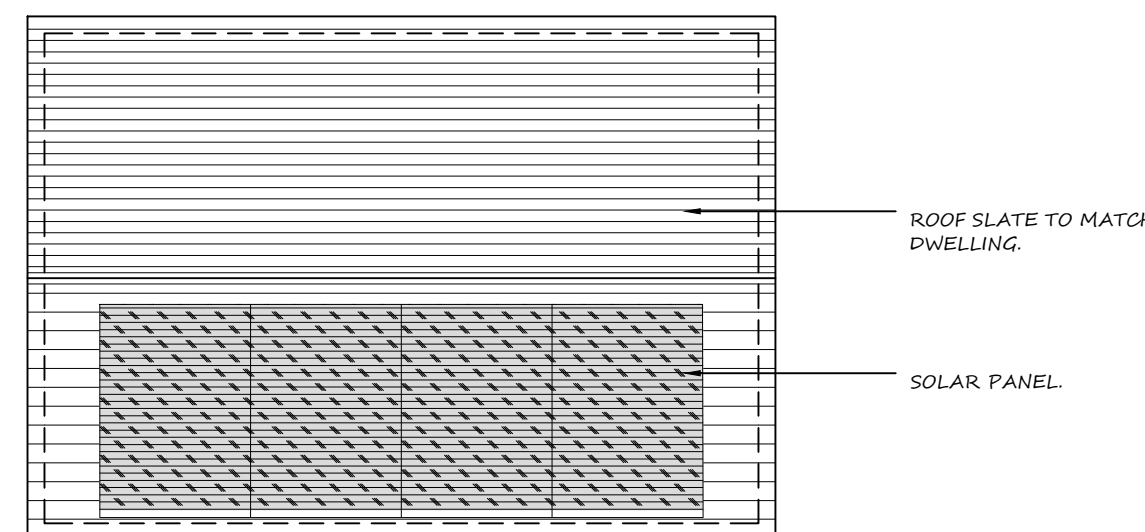


ROOF PLAN
SCALE 1:100 @ A1




BLOCK PLAN
SCALE 1:500 @ A1

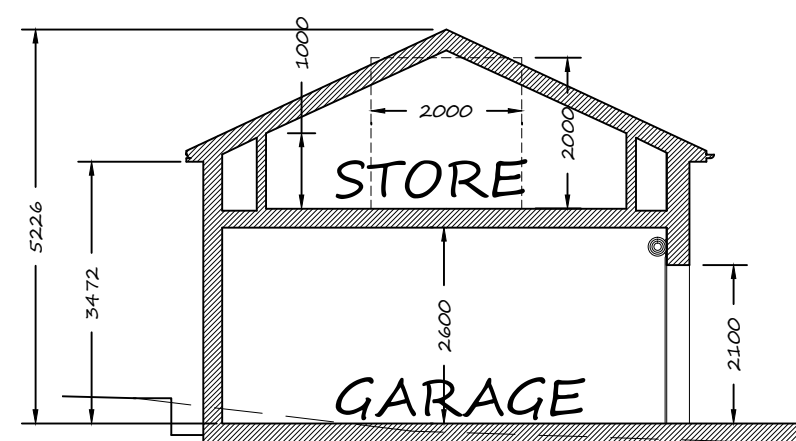


TYPICAL SECTION
SCALE 1:100 @ A1

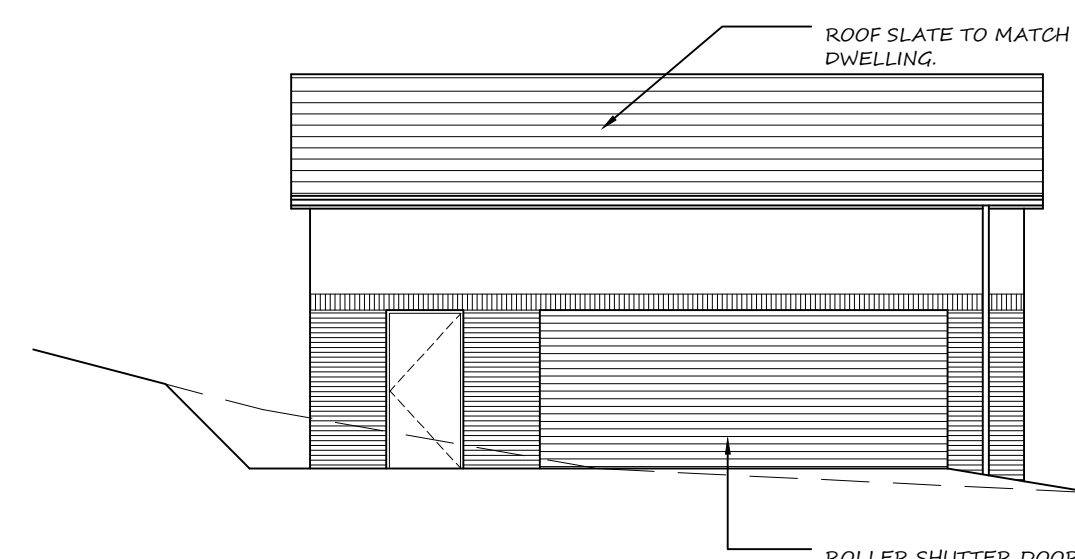


NORTH WEST ELEVATION
SCALE 1:100 @ A1

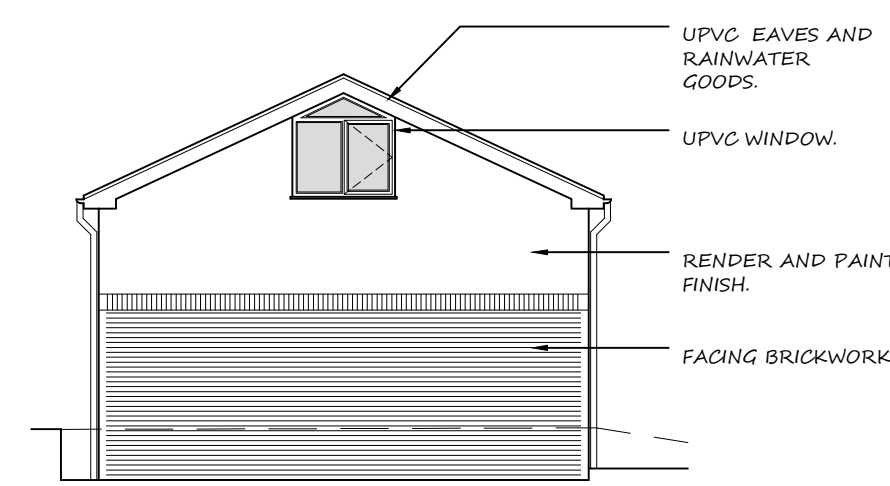

NORTH EAST ELEVATION
SCALE 1:100 @ A1

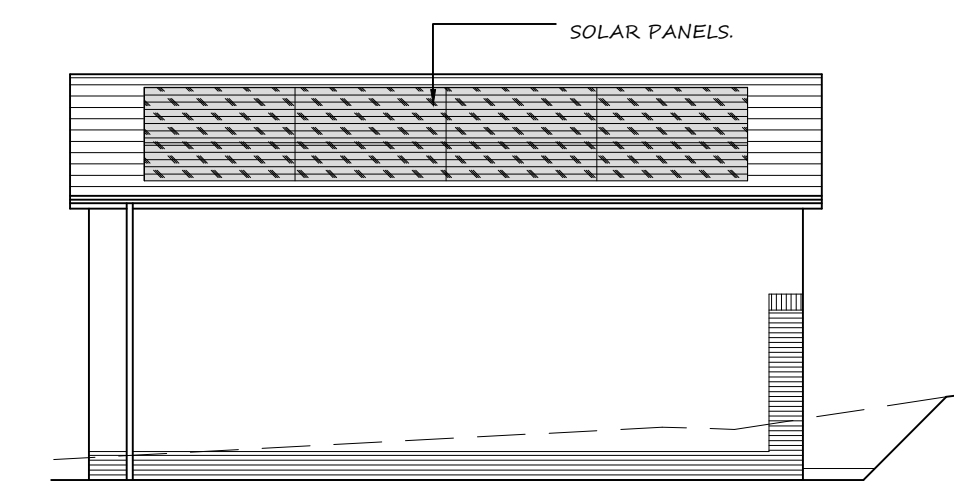

SOUTH EAST ELEVATION
SCALE 1:100 @ A1

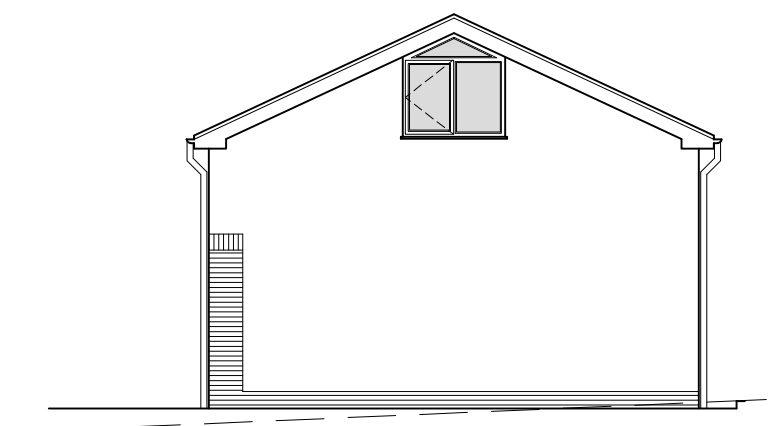

SOUTH WEST ELEVATION
SCALE 1:100 @ A1

PROPOSED GARAGE
49 DINAS BAGLAN
ROAD PORT TALBOT,
SA12 8DT

**PROPOSED PLANS SECTIONS
AND ELEVATIONS - GARAGE**
APPLICANT: MR S PEARCE DWG: A02 A1 SHEET