



Superseded

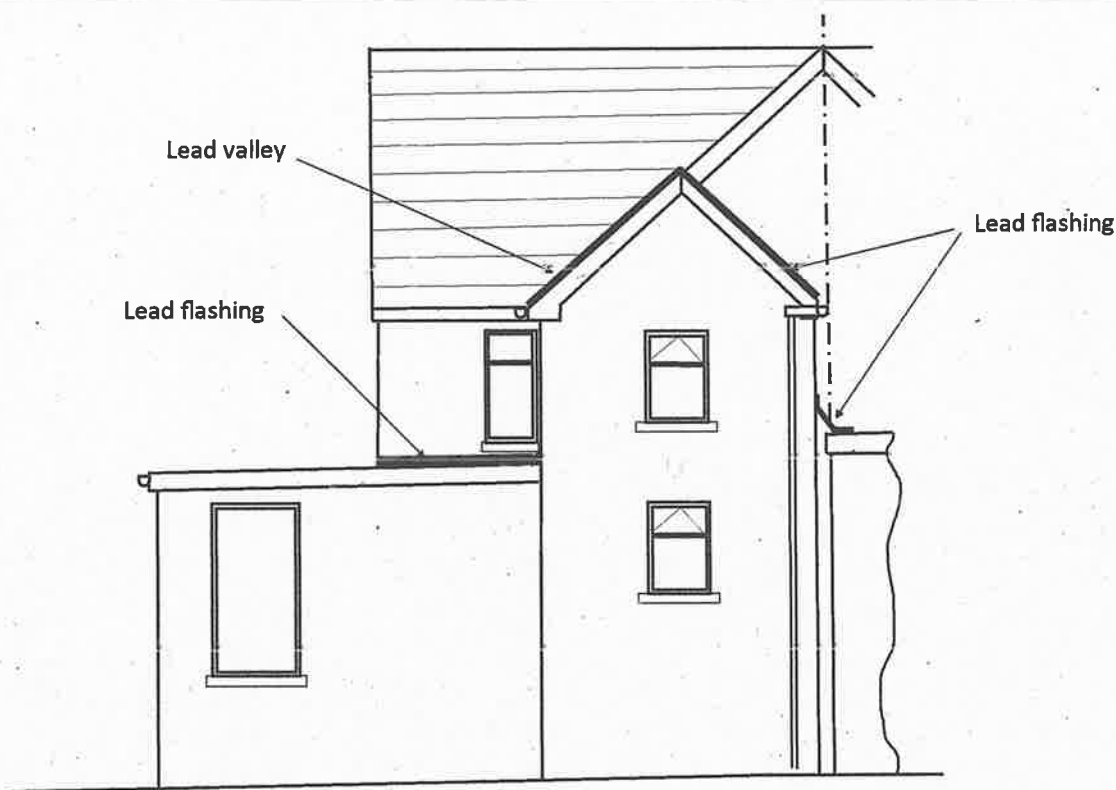

Proposed rear elevation

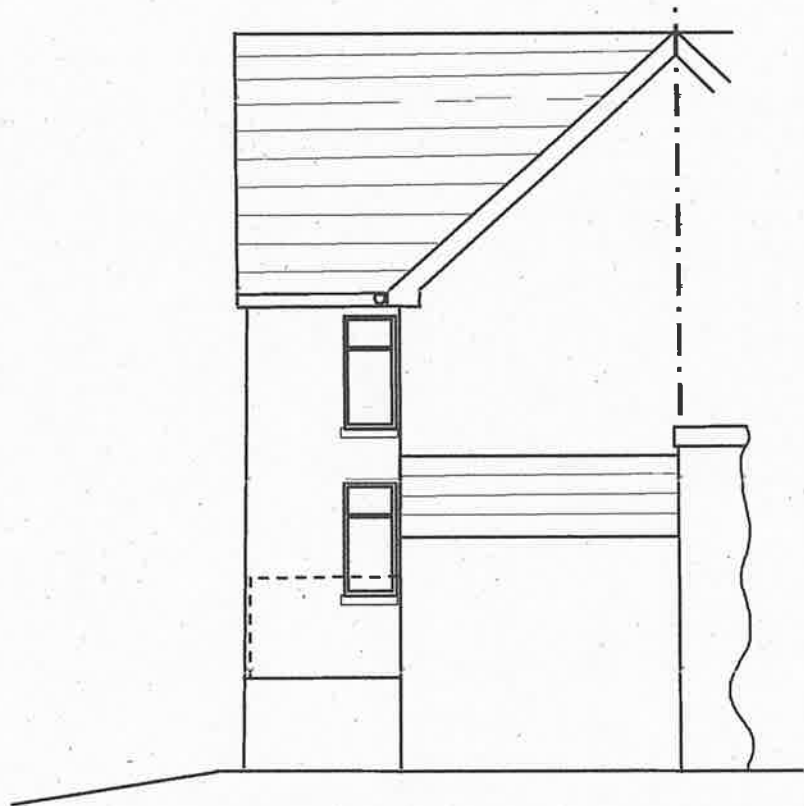

Existing rear elevation

**Extensions and other works at
4 Greenfield houses, Abercregan
Neath Port Talbot SA 13 3LL**

Scale 1 : 100

Drawing No. 23/17/05