




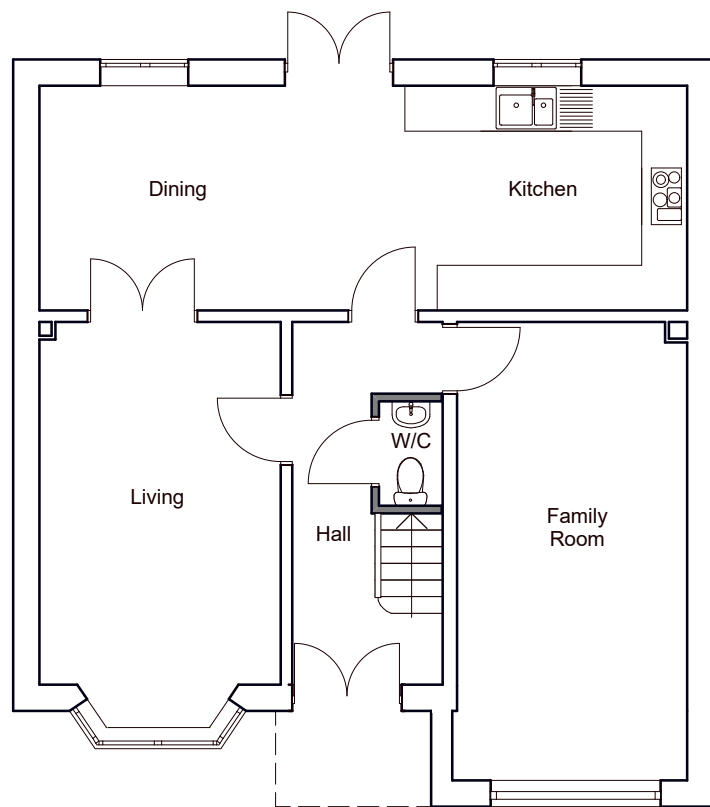

GROUND FLOOR PLAN

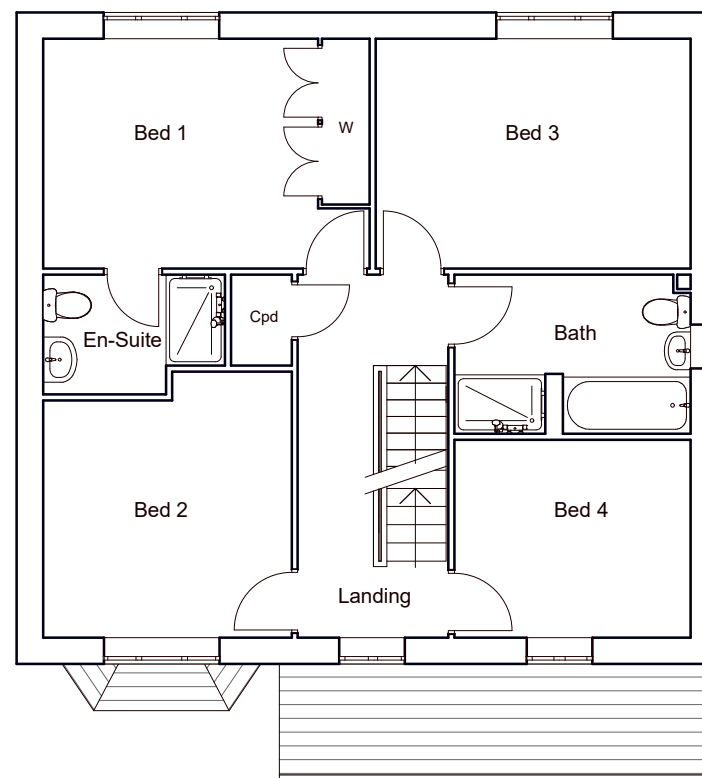

FIRST FLOOR PLAN

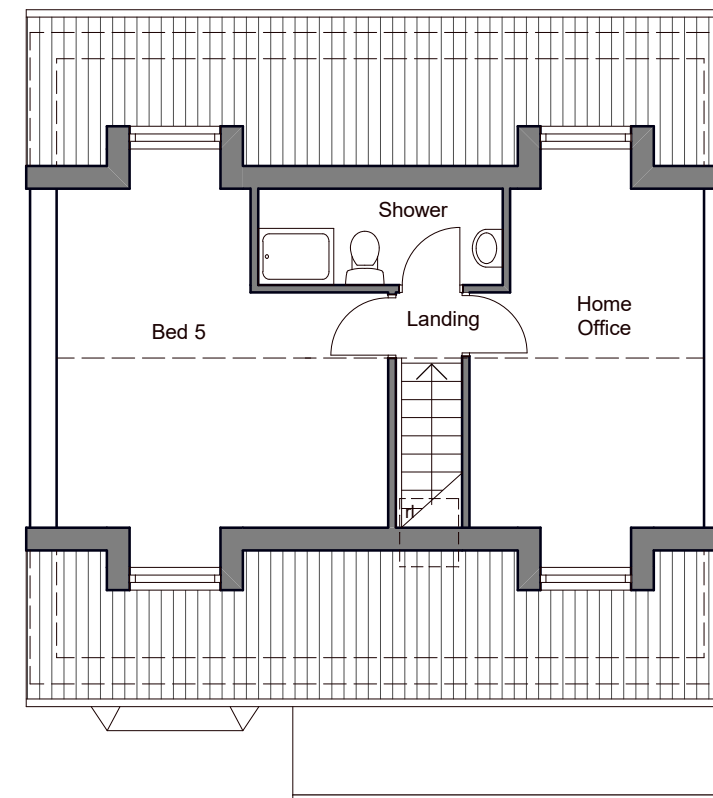

SECOND FLOOR PLAN

Scale 1 / 100 @ A3



3 GRAIG Y FFOREST
GODRERGRAIG, SWANSEA
Mr & Mrs Singh
**SCHEME DESIGN - Proposed
Floor Plans**

Date: June 2023
Scale: 1:100 @ A3
Drawing Number: 2333-03A

