





FRONT ELEVATION

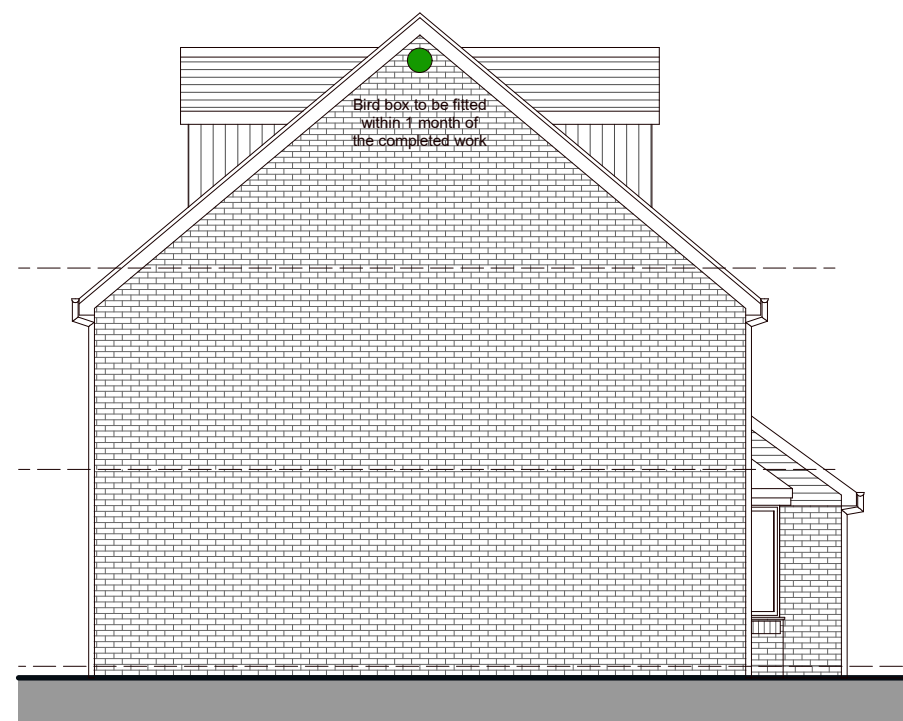

SIDE ELEVATION



REAR ELEVATION

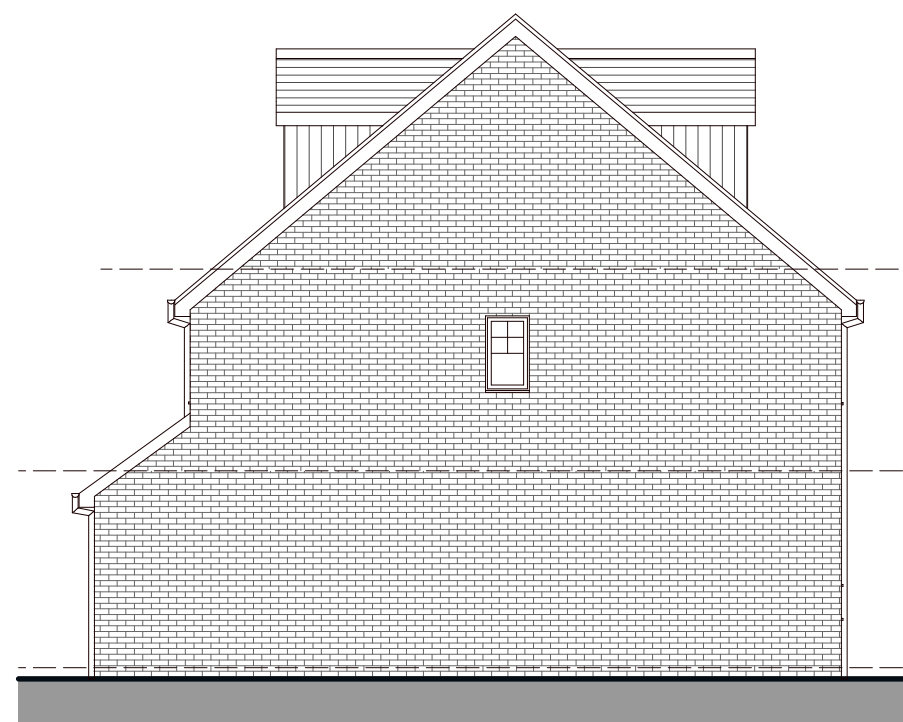

SIDE ELEVATION

Scale 1 / 100 @ A3



PROPOSED EXTERNAL FINISHES

*Pitched roof - Concrete tiles
Flat roof - Single ply membrane
Walls - Facing brickwork
Dormer walls - Tile hanging
Windows & Doors - White PVCu
Fascia & soffit boards - White PVCu
Rainwater goods - Black PVCu
Velux roof windows*

3 GRAIG Y FFOREST
GODRERGRAIG, SWANSEA
Mr & Mrs Singh
**SCHEME DESIGN - Proposed
Elevations**

Date: June 2023
Scale: 1:100 @ A3
Drawing Number: 2333-04A

