

THIS DRAWING IS THE COPYRIGHT OF DARKIN ARCHITECTS AND MAY NOT BE COPIED, ALTERED OR REPRODUCED IN ANY FORM OR PASSED TO A THIRD PARTY WITHOUT THEIR CONSENT. DIMENSIONS MUST BE CHECKED AND VERIFIED ON SITE AND ANY DISCREPANCIES SHOULD BE REPORTED TO THE ARCHITECT. THIS DRAWING MUST NOT BE SCALED AND SHOULD BE READ IN CONJUNCTION WITH ALL OTHER CONSULTANT'S DRAWINGS. IF IN DOUBT ASK FOR CONFIRMATION.

NOTES

Rev	Description	By	Date
B	Garage door added	TOM	23.11.2022
C	Site Level and Amendments	NCR	07.06.2023
D	Amendments	NCR	21.07.2023

CLIENT:

Brian Iles

PROJECT

Domestic Extension


PROJECT ADDRESS

The Gables, School Road
Jersey Marine
SA10 6JE

DRAWING TITLE

Proposed Ground Floor Plan Option 2

DRAWN BY	CHECKED BY	© Copyright
SJC	DLD	Darkin Architects 2022
PROJECT REF	SCALE	PAPER
RH520	1 : 100	A2
DRAWING	REVISION	DATE
103	D	18/08/23

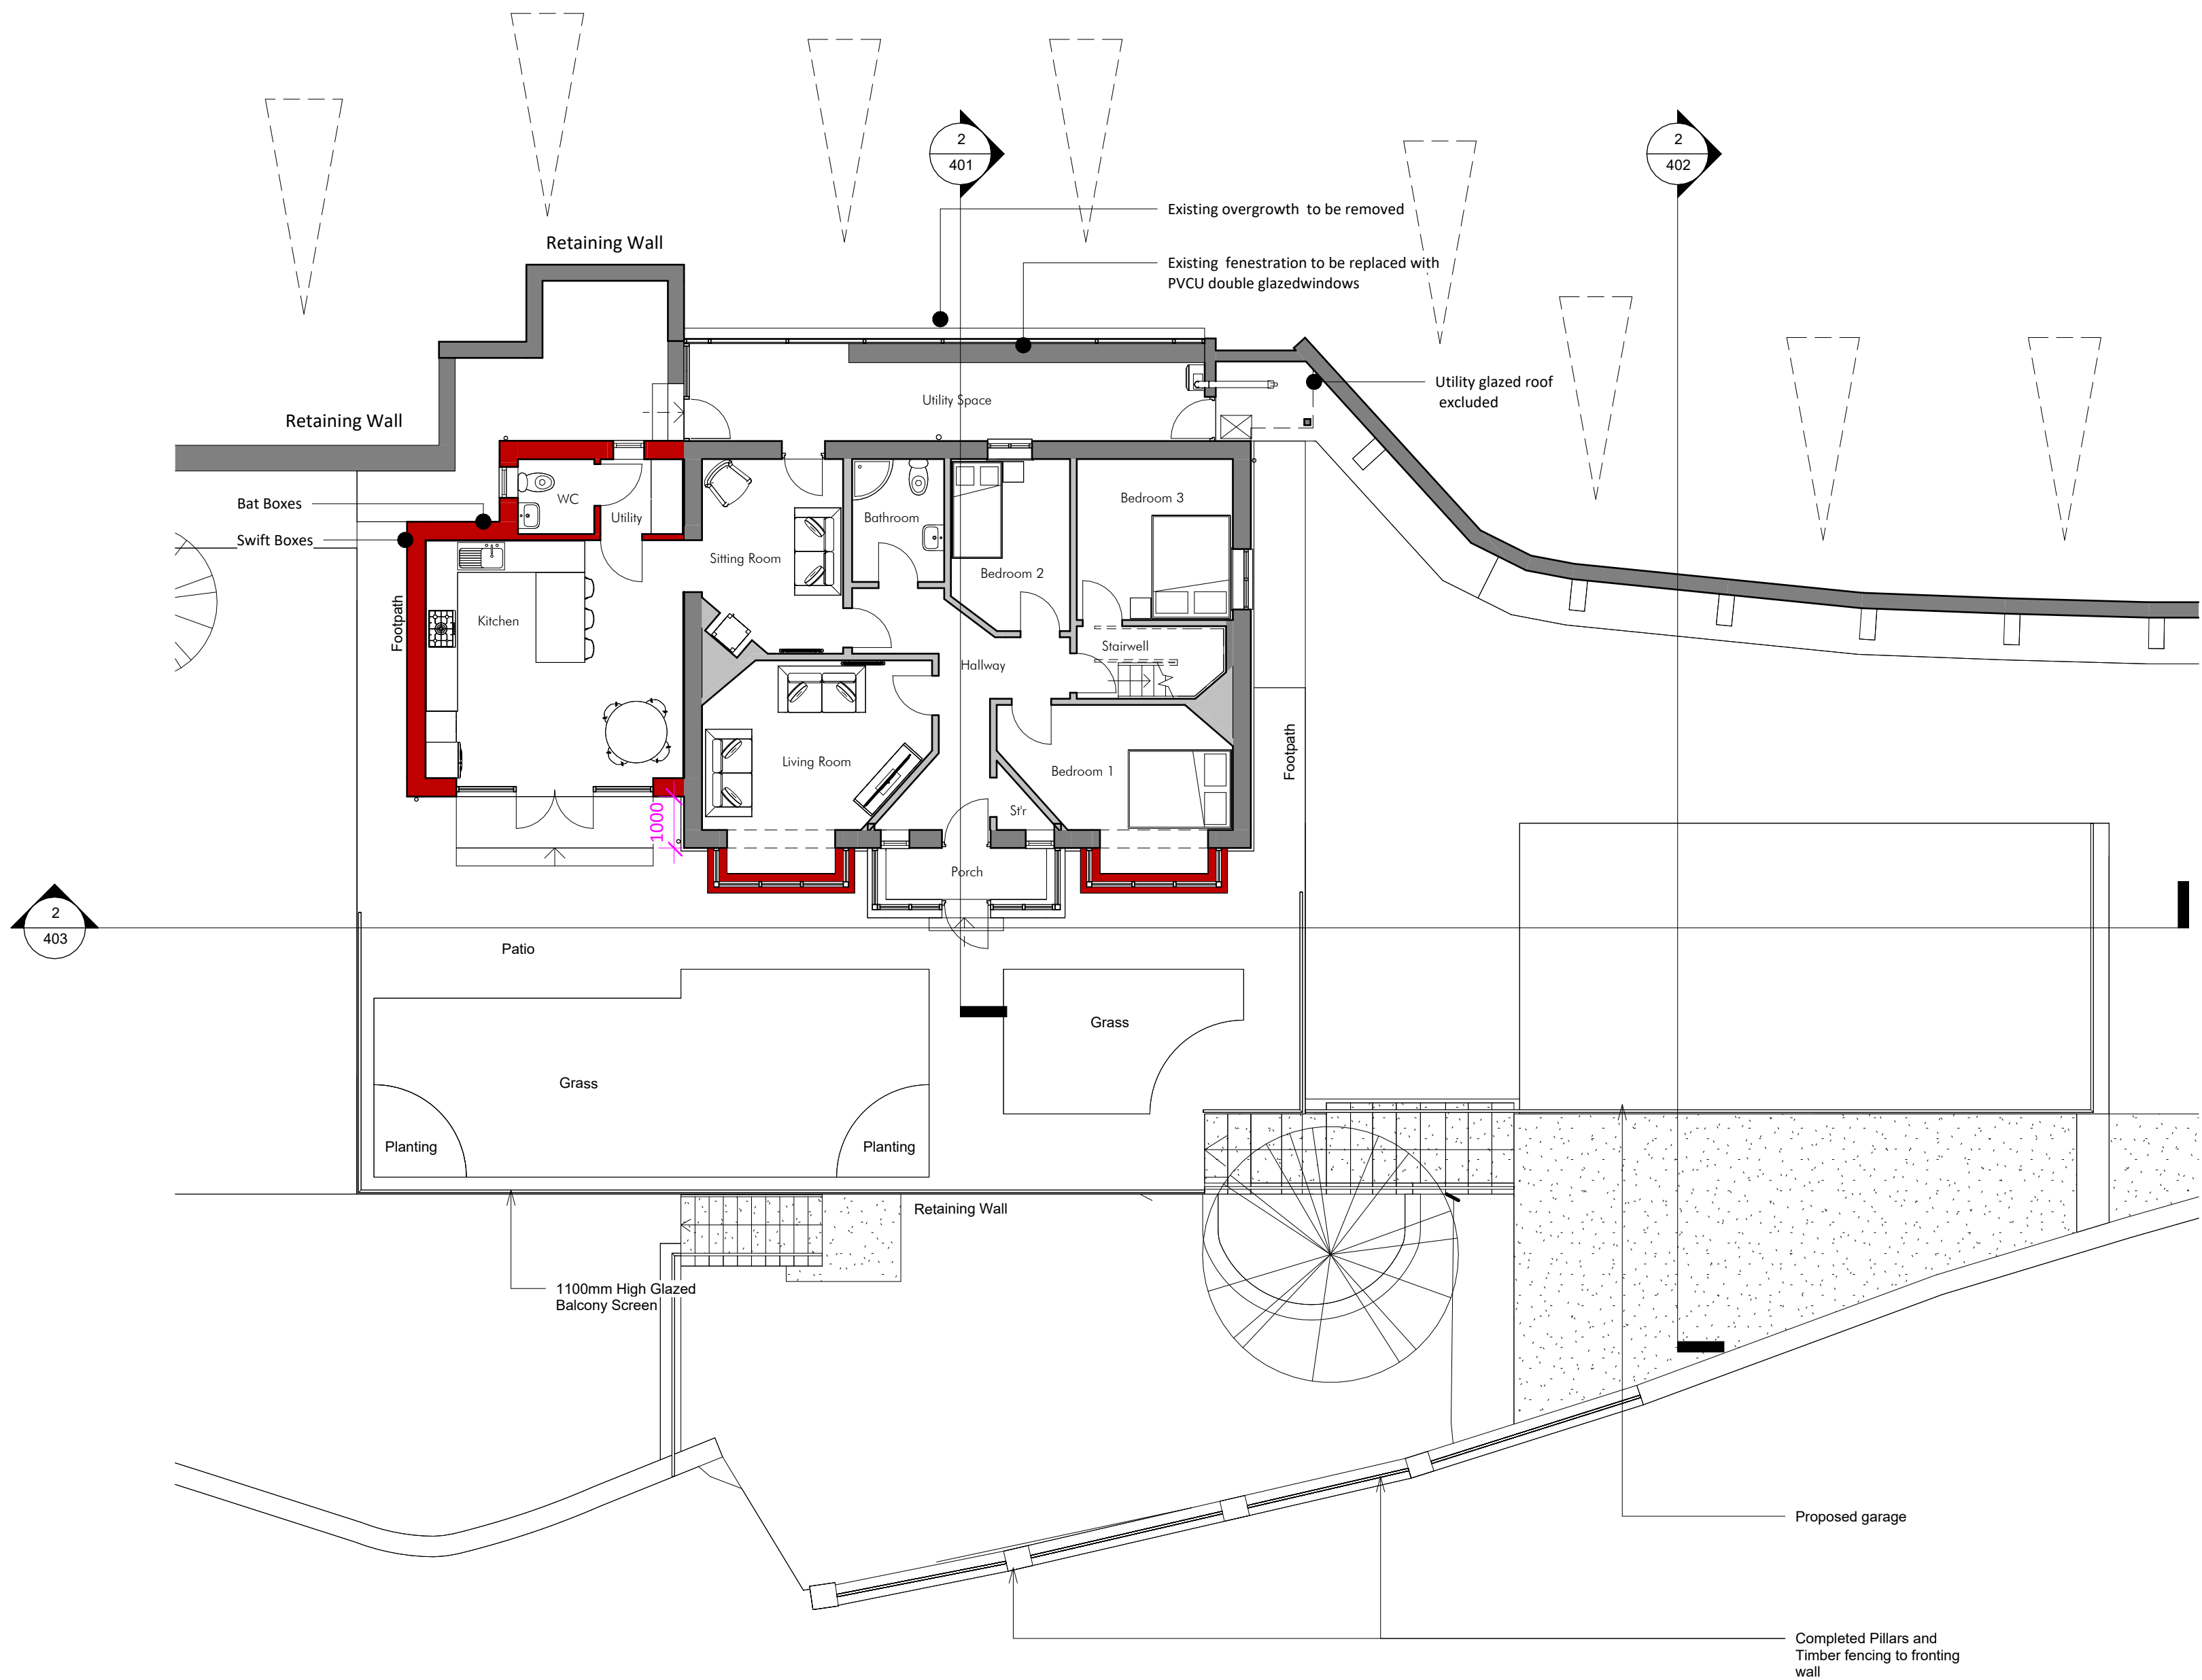

Woodcrete Bat Box



Burgos Swift Box