



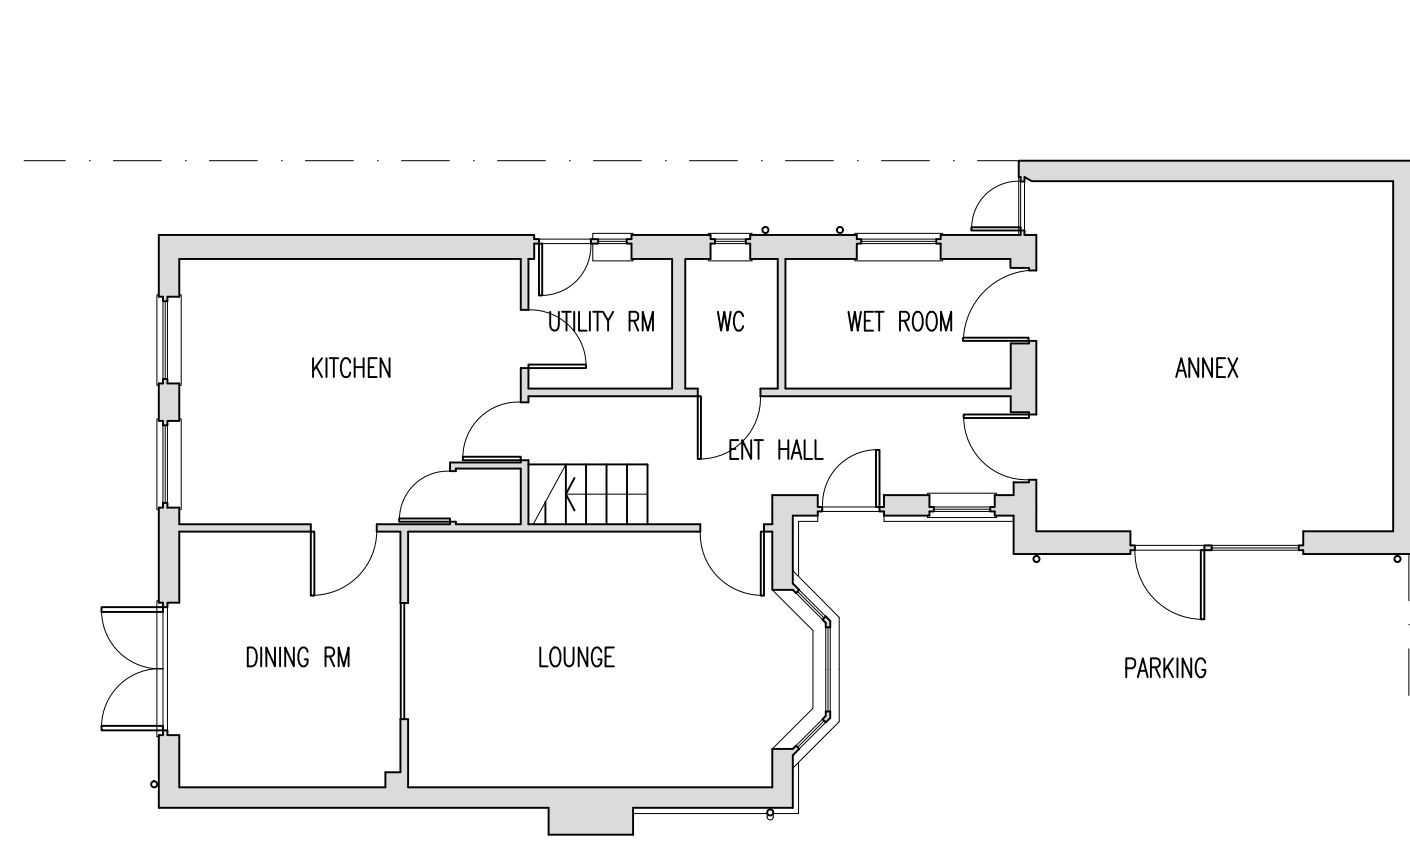

EXISTING PLAN
SCALE 1:100 ● A1

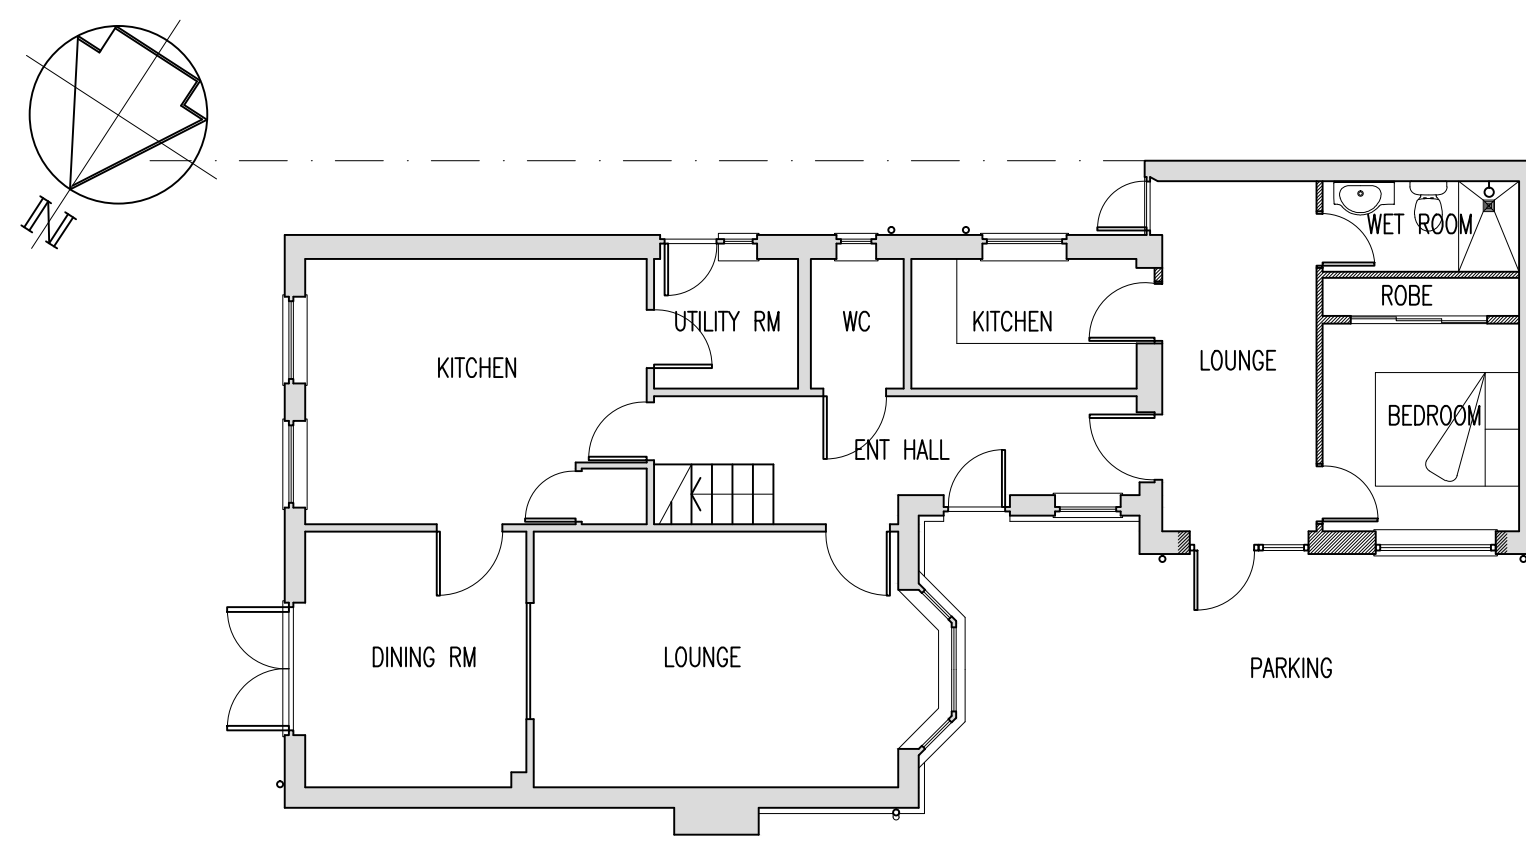

PROPOSED PLAN
SCALE 1:100 ● A1



EXISTING NORTH WEST ELEVATION
SCALE 1:100 ● A1



PROPOSED NORTH WEST ELEVATION
SCALE 1:100 ● A1



BLOCK PLAN
SCALE 1:500 ● A1