

NOTES

EXTERNAL MATERIALS

WALLS: FACE BRICK
FRAMES: WHITE PVC
GLAZING: CLEAR TONG
ROOF: LIGHTWEIGHT
CO-POLYMER MATERIAL
CARBON GREY TILES
WHITE F.S.C.



DUNRAVEN

Windows - Doors - Conservatories

St Davids House, Heol Mostyn, Village Farm Ind. Est
Pyle, Bridgend. CF33 6BJ

T: 01656 743 572 / 745 035 F: 01656 745 918

Client

MR & MRS WHITE

Job Title

PROPOSED PORCH FOR:-
8 FORDS DERWEN
MARHAM VILLAGE
PORT TALBOT
SA13 2TX

Drawing Title

ERECT A TILED ROOF
STORM PORCH
TO THE FRONT
ELEVATION

0 1m 2m 3m 4m 5m
Scale 1:100


Date 18-07-2023

Drawn by D THOMAS

1 of 2

Drg No. 135599


Rev.

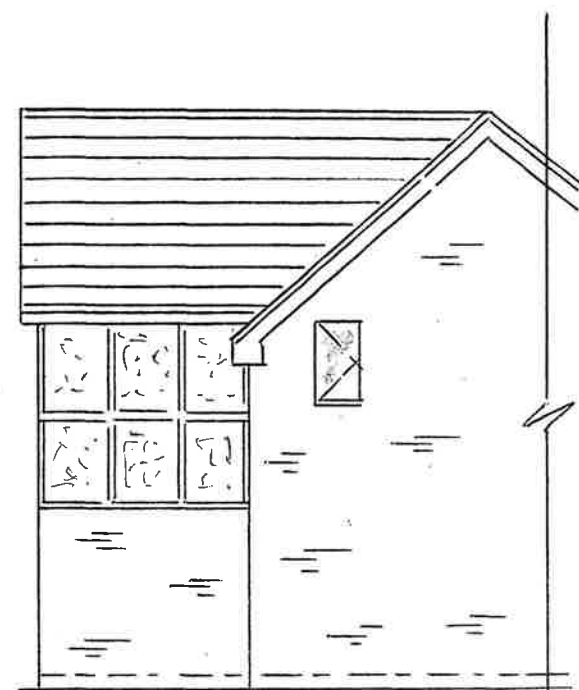


PART SIDE ELEVATIONS EXISTING



FRONT ELEVATIONS EXISTING

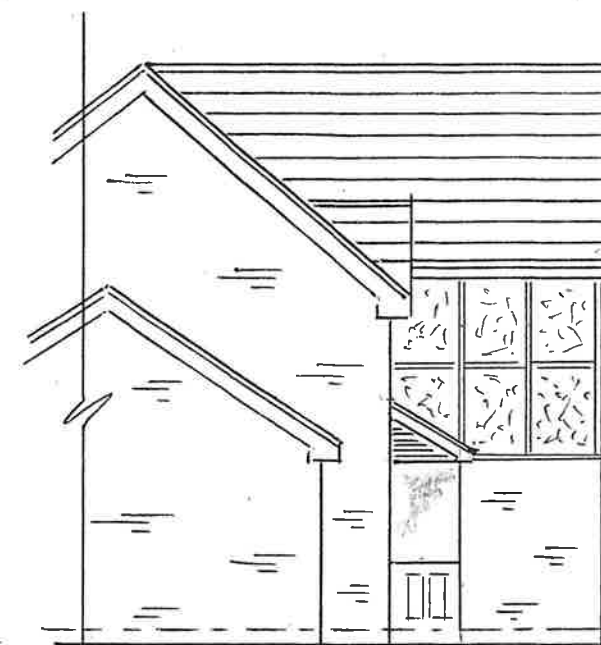

PART SIDE ELEVATIONS EXISTING

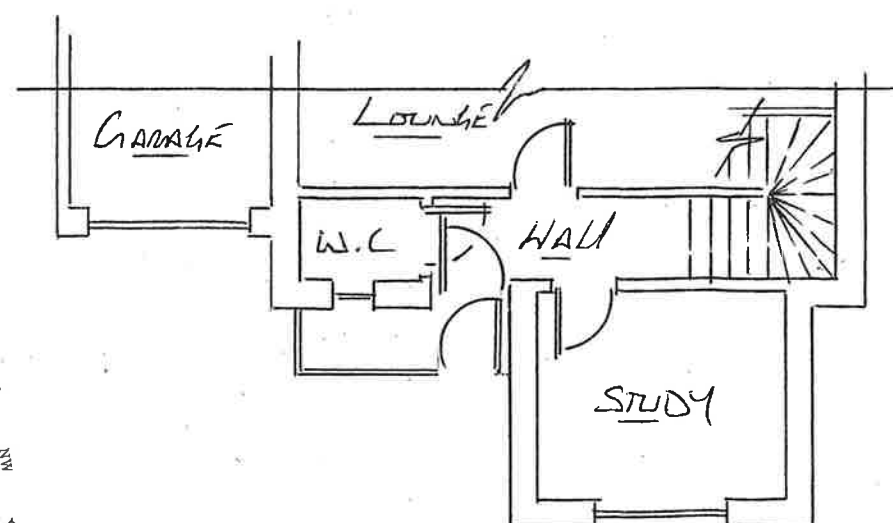

EXISTING FLOOR PLAN

