



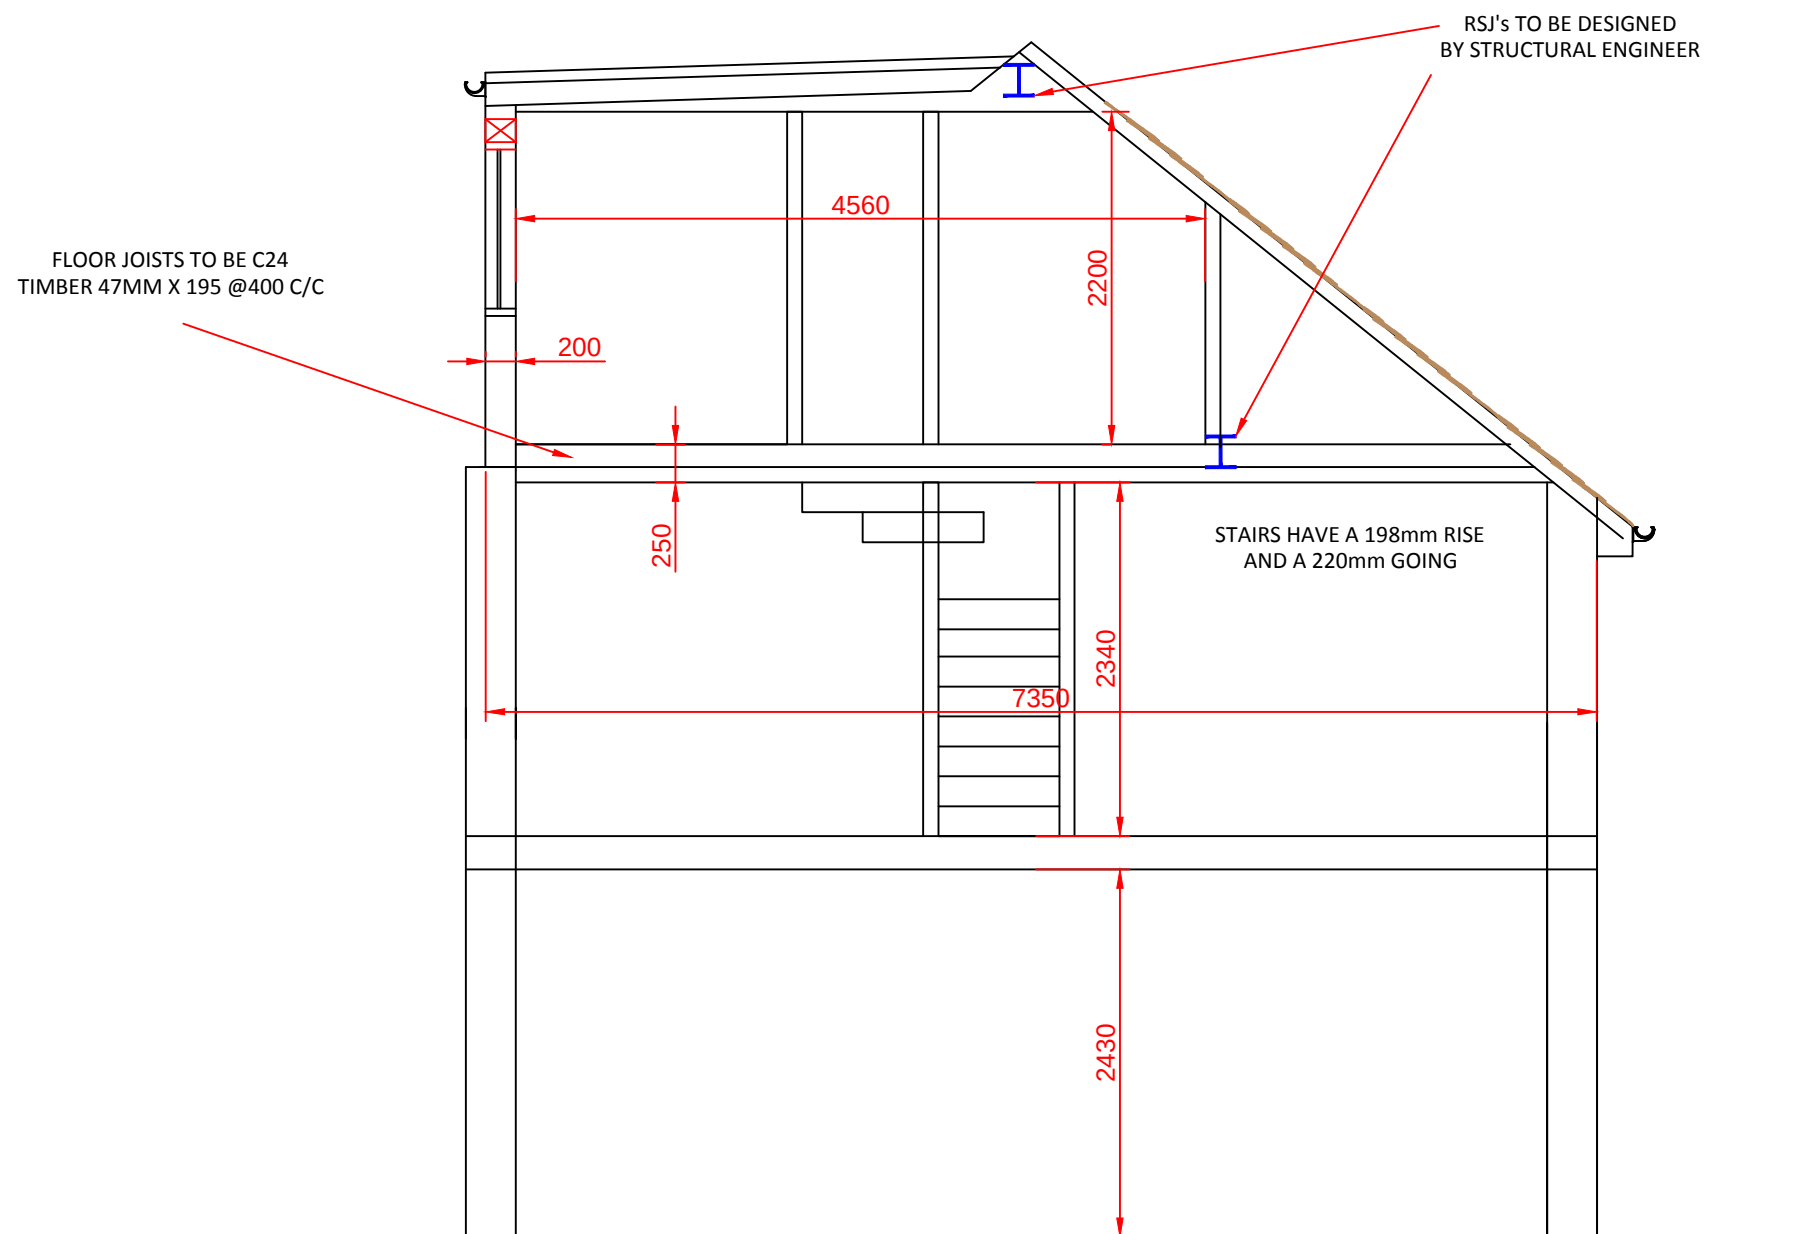

PROPOSED SECTION
1:50

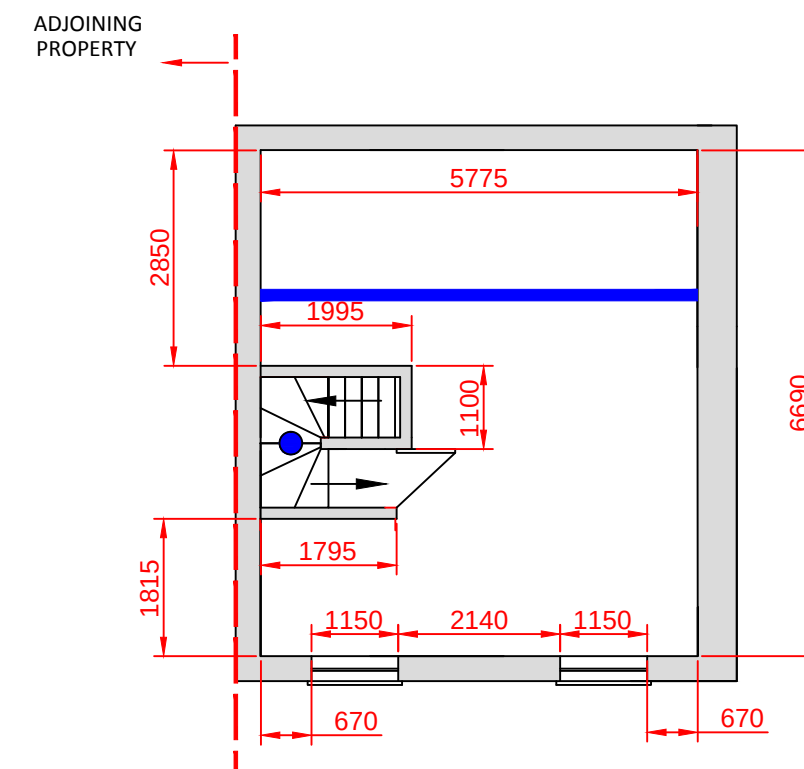

PROPOSED LOFT FLOOR PLAN
1:100

KEY

NOTES

1. All dimensions are in millimeters unless otherwise stated.
2. This is a C.A.D drawing and should not be amended by hand.
3. Please note that when scaling off this drawing, that it should be printed at A3.
4. Roof tiles to match existing
5. UPVC door and windows to match existing
6. All guttering and down pipes to match existing
7. All render to match existing

Rev	DESCRIPTION	DATE
A	FOR PLANNING	05/22
4 NEW STREET GLYNNEATH NEATH SA11 5AA PROPOSED SECTION		
Scale : As shown		
Drawn: RCM		Revision : A