



NOTES


1. All dimensions in millimetres unless otherwise stated.

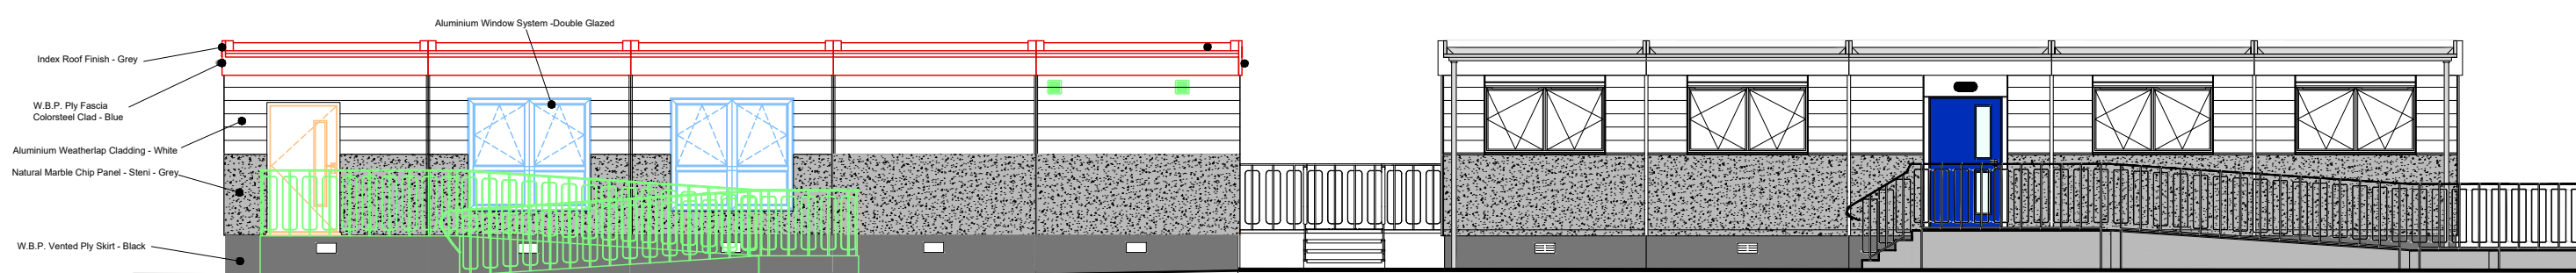


FRONT ELEVATION

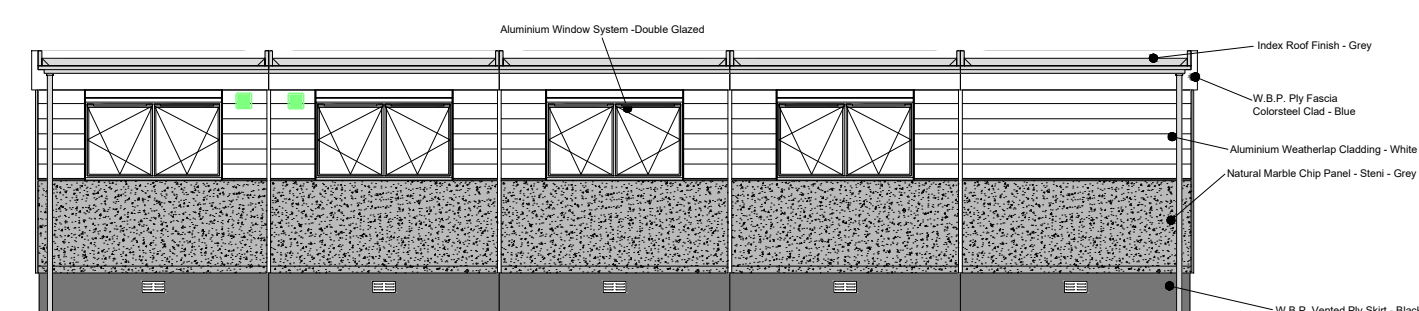


REAR ELEVATION

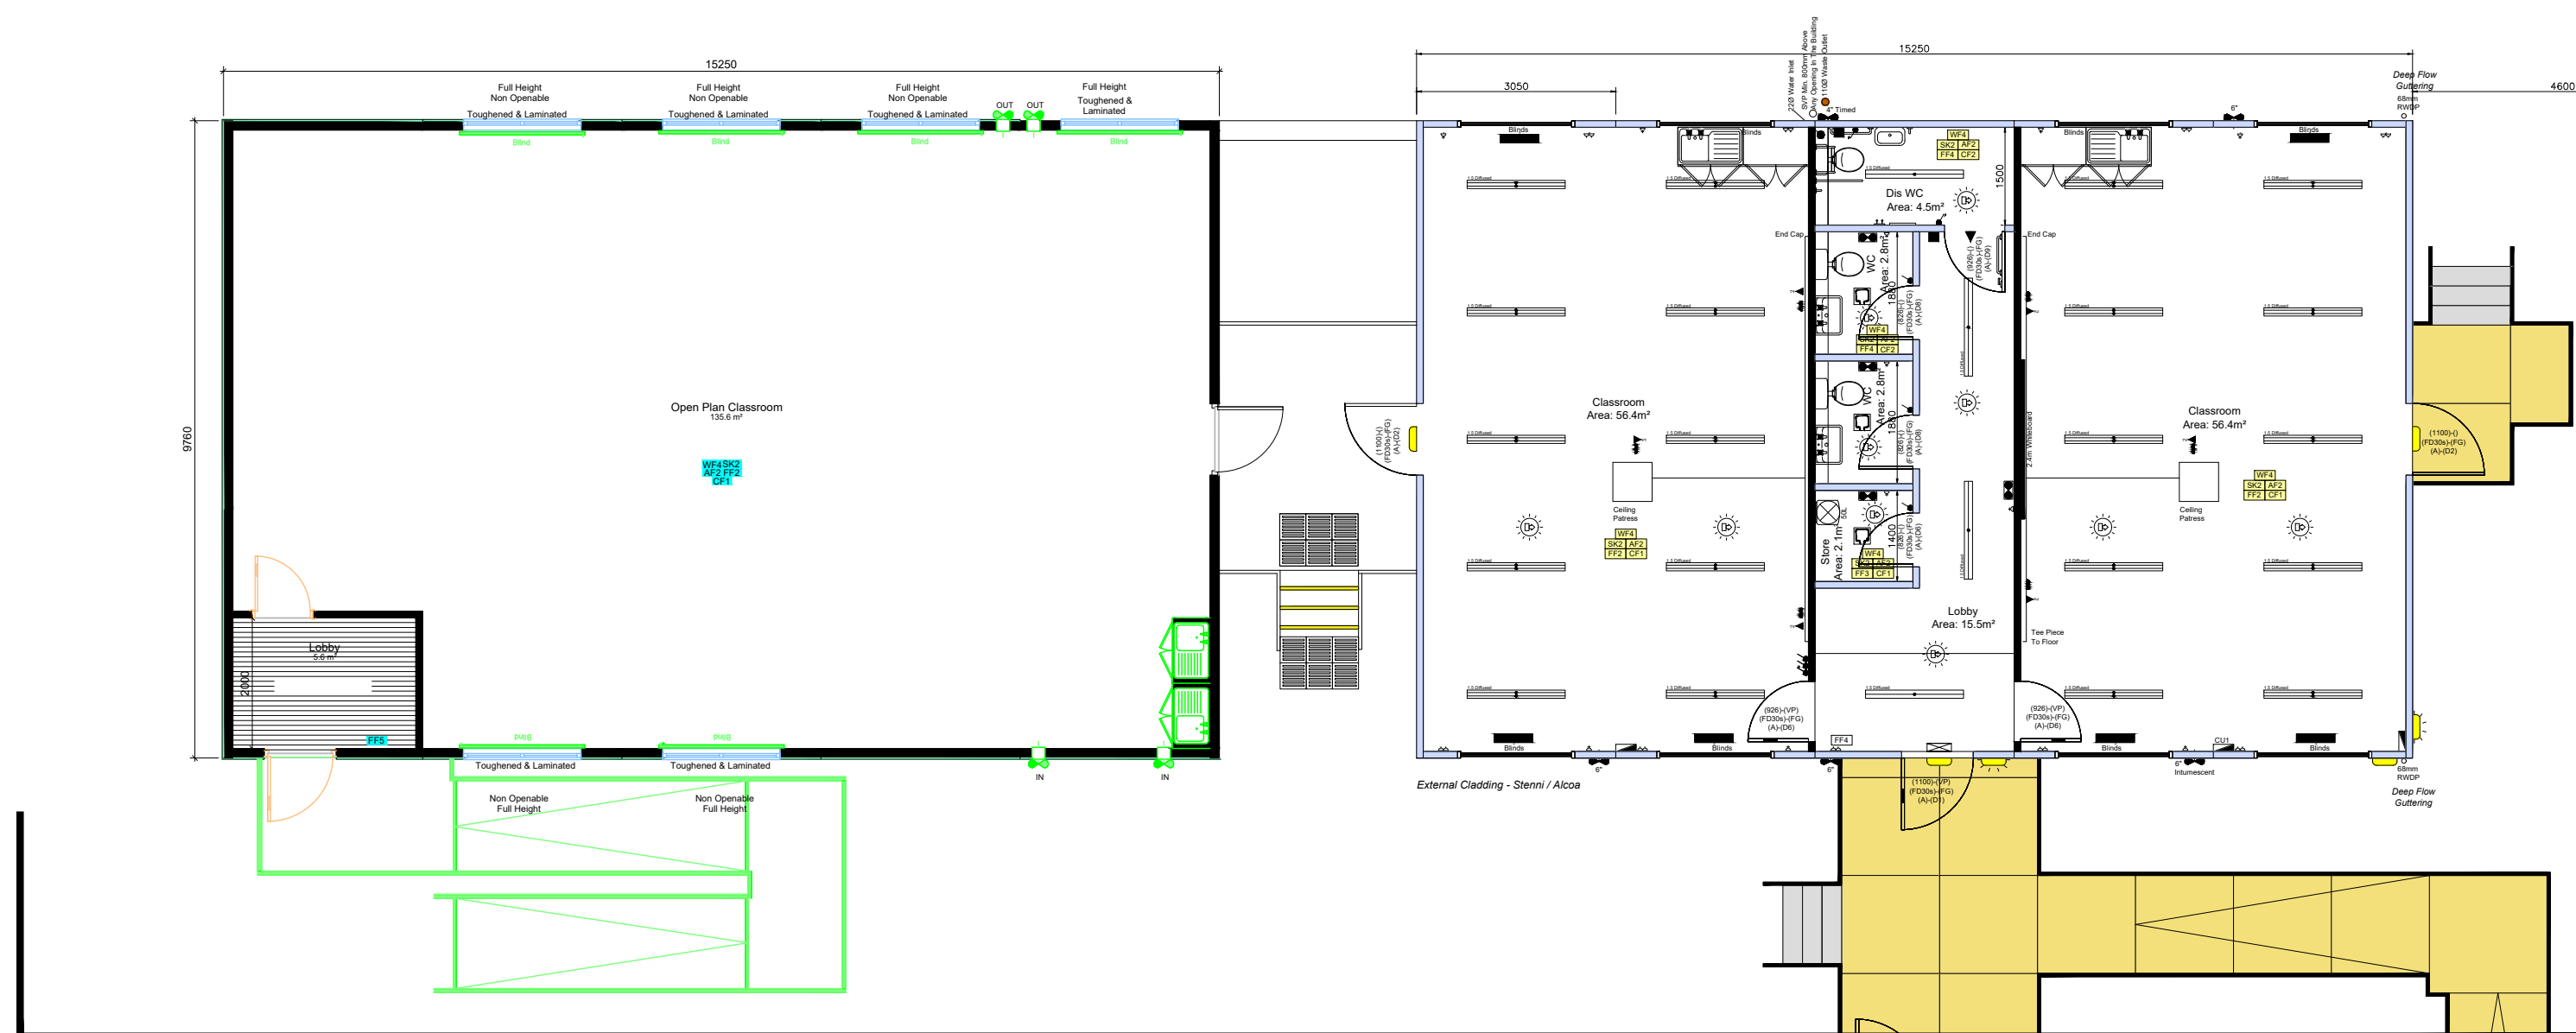

ELEVATION

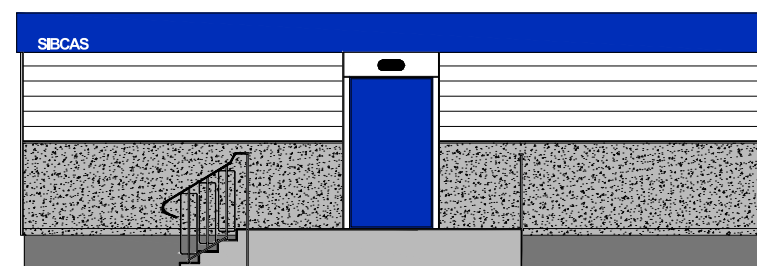

SIDE ELEVATION

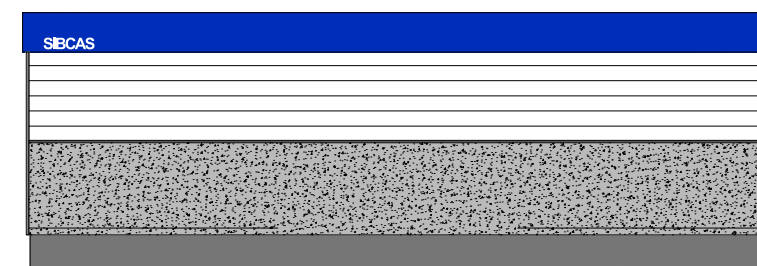

SIDE ELEVATION



Rev	Details	Dr	Ch	Apr	Date
C	Tiling updated.				May 23
B	Rear elevation new unit amended.				Mar 22
A	Additional elev's of new unit added.				Mar 22

Neath Port Talbot
Castell-nedd Port Talbot
County Borough Council Cyngor Bwrdeistref Sirol
Making a difference Gwahaniaeth er gwell

PROPERTY & REGENERATION
Nicola Pearce BSc(Hons) DipTP MRTPI
DIRECTOR OF ENVIRONMENT AND REGENERATION
THE QUAYS, BRUNEL WAY
BAGLAN ENERGY PARK SA11 2GG
www.npt.gov.uk

Project
GODRE'R GRAIG DEMOUNTABLES

Drawing Title
ADDITIONAL DEMOUNTABLE
NEW UNIT PLANS AND ELEVATIONS

File No.	Property Ref. No.
Drawn WGH	Checked
Date mar 2022	Date
Scales 1:100@A1	Rev C
Drawing No. A1181 - 005	