


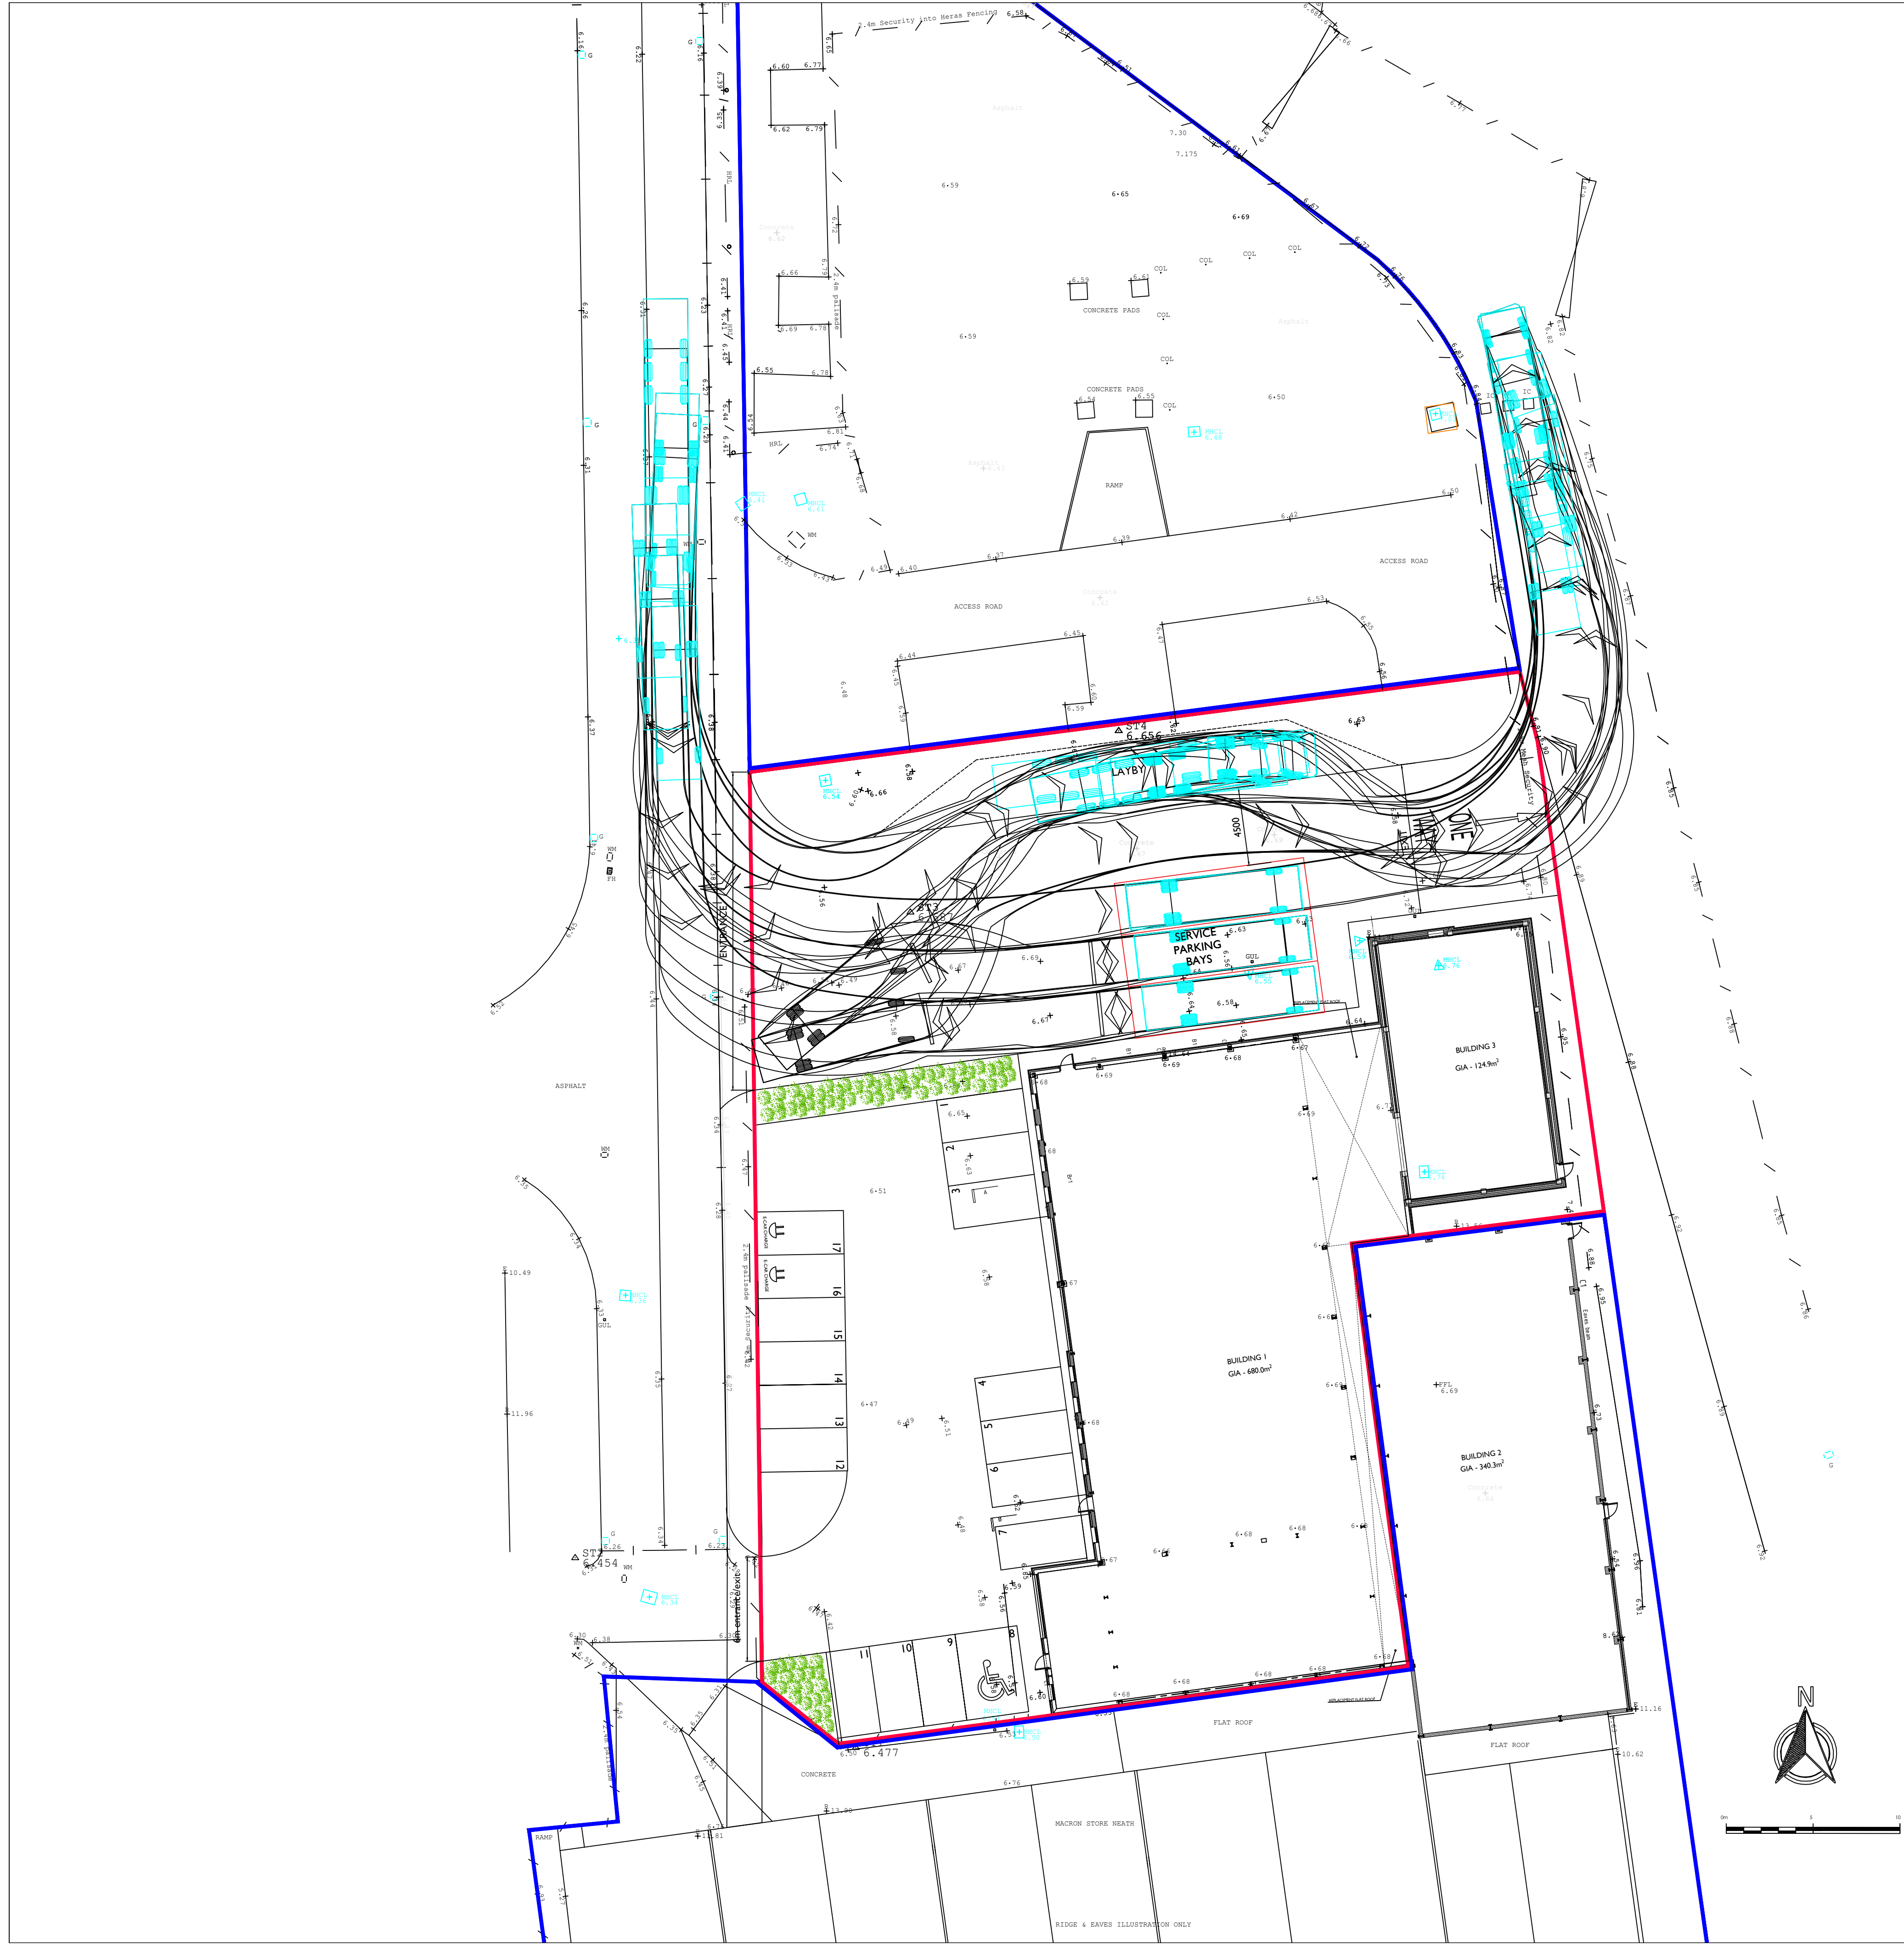

This Drawing is Copyright. ©

Note: All dimensions to be checked on site and not to be scaled from drawing.

AMENDMENTS:		
Revision		Date
A.	site boundary revised	06.01.23
B.	recladding area amended	17.01.23
C.	site boundary amended	18.01.23
D.	transport swept path added, parking bays amended	13.03.23
E.	EV parking bays allocated	16.03.23
F.	16.5m artic swept path added, parking bays amended	05.04.23
G.	Site layout, ingress and egress altered	20.07.23

BUCKMASTERBATCUP
Architects Ltd.

CLIENT:
Huw Jenkins

PROJECT TITLE:
Site adjoining Neath Abbey Road, Neath, SA10 7DN - Proposed recladding of facade & roofs of existing buildings (buildings 1 & 3) with retention of existing cladding fascade & roof to building 2

DRAWING TITLE:
Industrial Units Site Plan

SCALE: 1:200 @ A1 DATE: December 2022

SWANSEA 70 Water Road Swansea, SA1 4QA T - 01792 466060 F - 01792 644646 www.bbarch.co.uk info@bbarch.co.uk	LONDON One Kingdom Street Paddington Central London, W2 6BD
--	---

BBA 909.P.18G