




Proposed Industrial Units (Rear) West Elevation
1 : 100

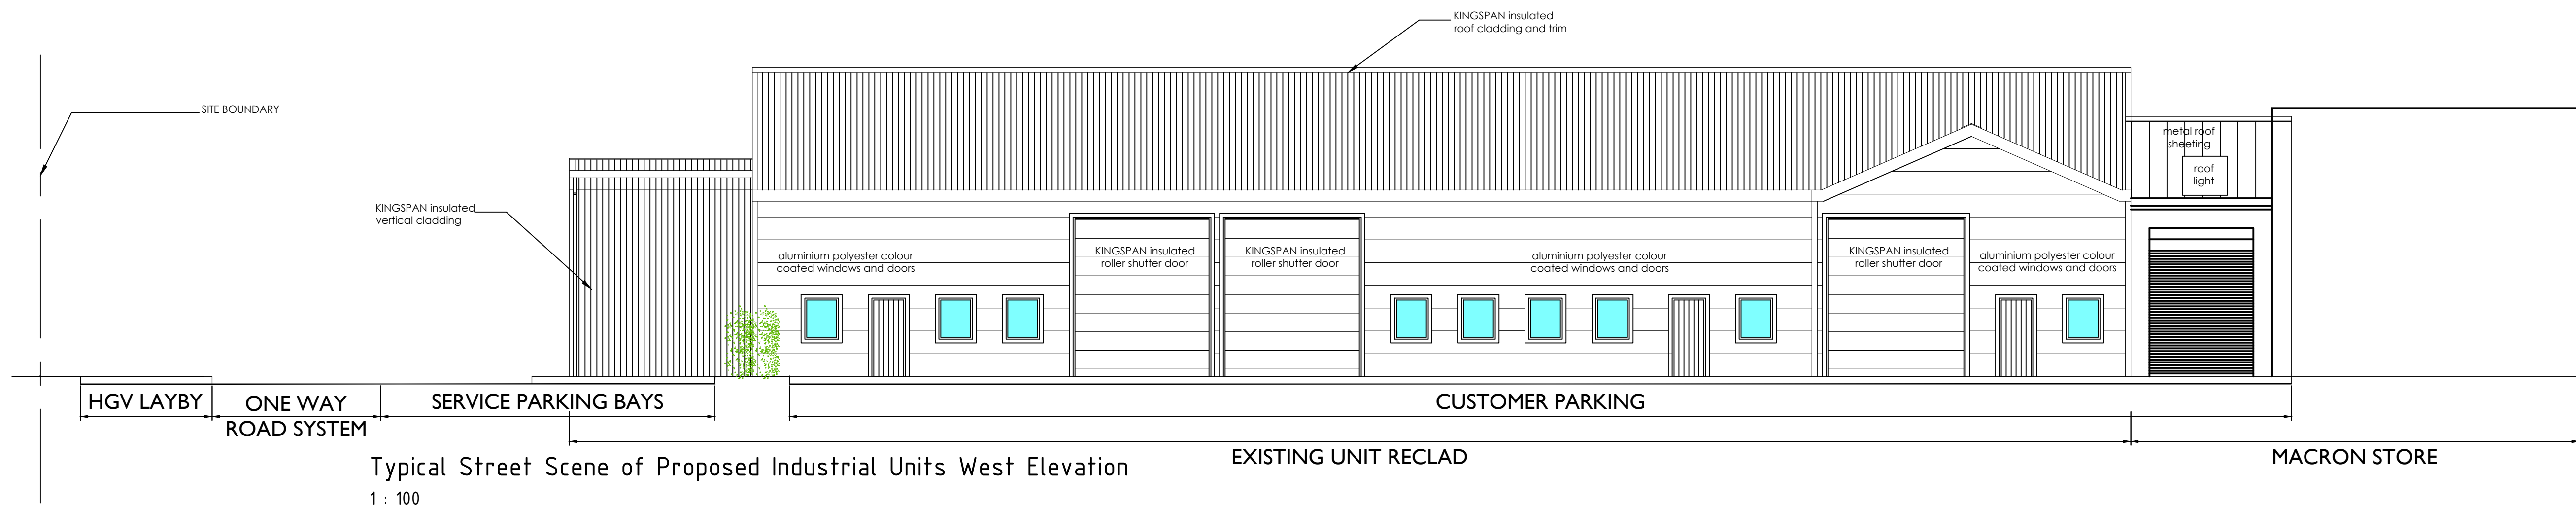


Typical Street Scene of Proposed Industrial Units West Elevation
1 : 100

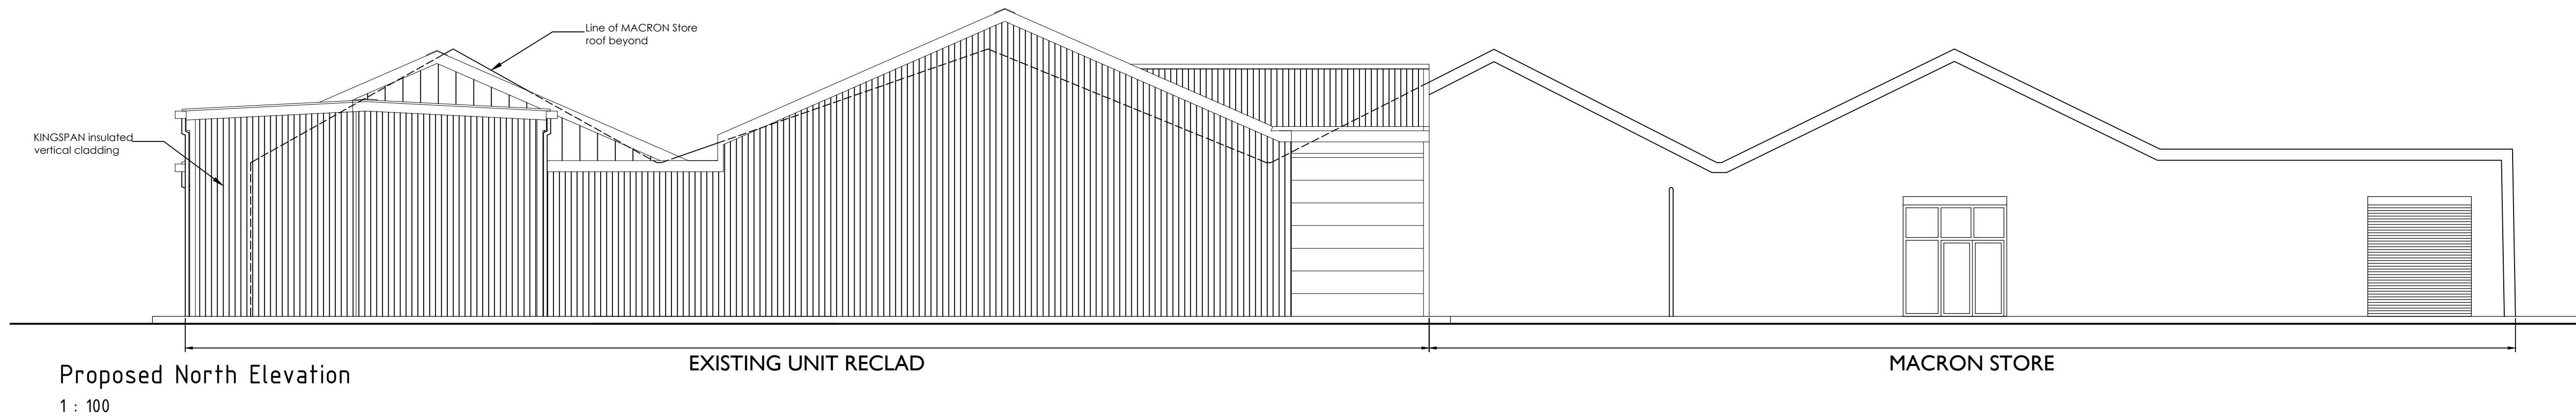

Proposed North Elevation
1 : 100

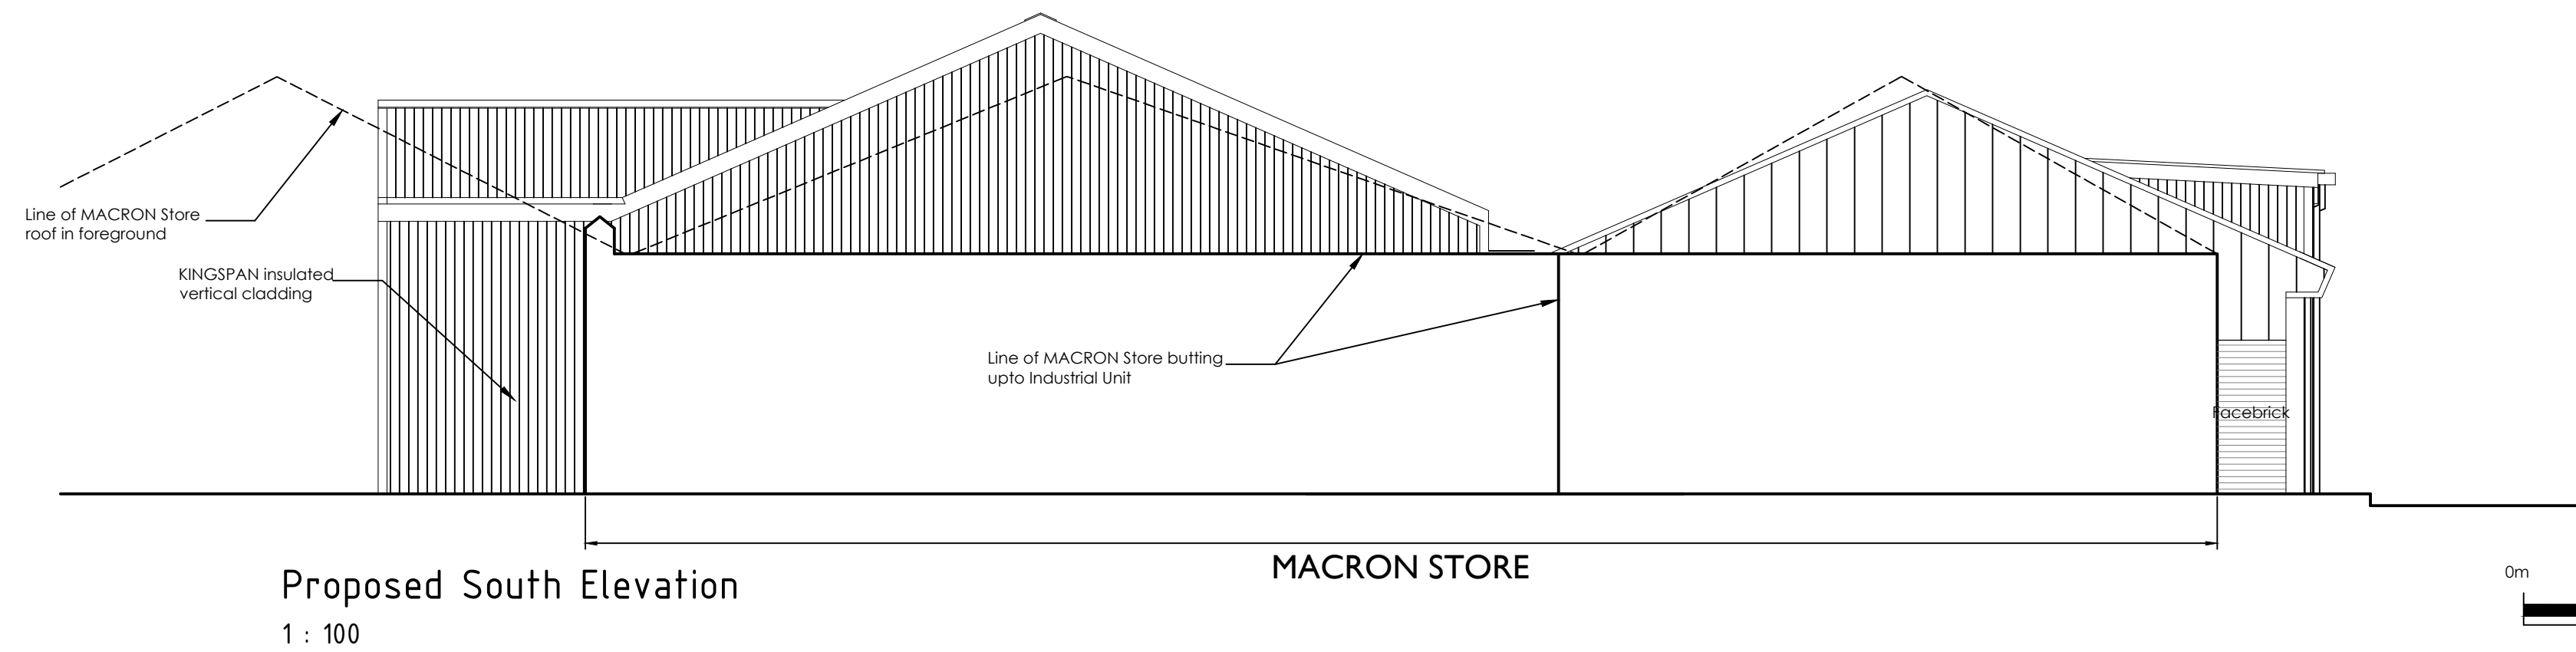

Proposed South Elevation
1 : 100

 

This Drawing is Copyright. ©

Note: All dimensions to be checked on site and not to be scaled from drawing.

AMENDMENTS:

Revision	Date
A. Macron Store outline added	06.01.23
B. building 2 roof and cladding to remain	17.01.23
C. project title/description amended	18.01.23
D. HGV and customer parking indicated on front elevation	24.07.23

BUCKMASTERBATCUP
Architects Ltd.

CLIENT:

Huw Jenkins

PROJECT TITLE:

Site adjoining Neath Abbey Road, Neath, SA10 7DN - Proposed recladding of facade & roofs of existing buildings (buildings 1 & 3) with retention of existing cladding facade & roof to building 2

DRAWING TITLE:

Industrial Units Elevations

SCALE: 1:100 @ A1 DATE: December 2022

SWANSEA 70 Water Road Swansea, SA1 4QA T - 01792 466060 F - 01792 644646 www.bbarch.co.uk info@bbarch.co.uk	LONDON One Kingdom Street Paddington Central London, W2 6BD
--	---

BBA 909.P.17D