


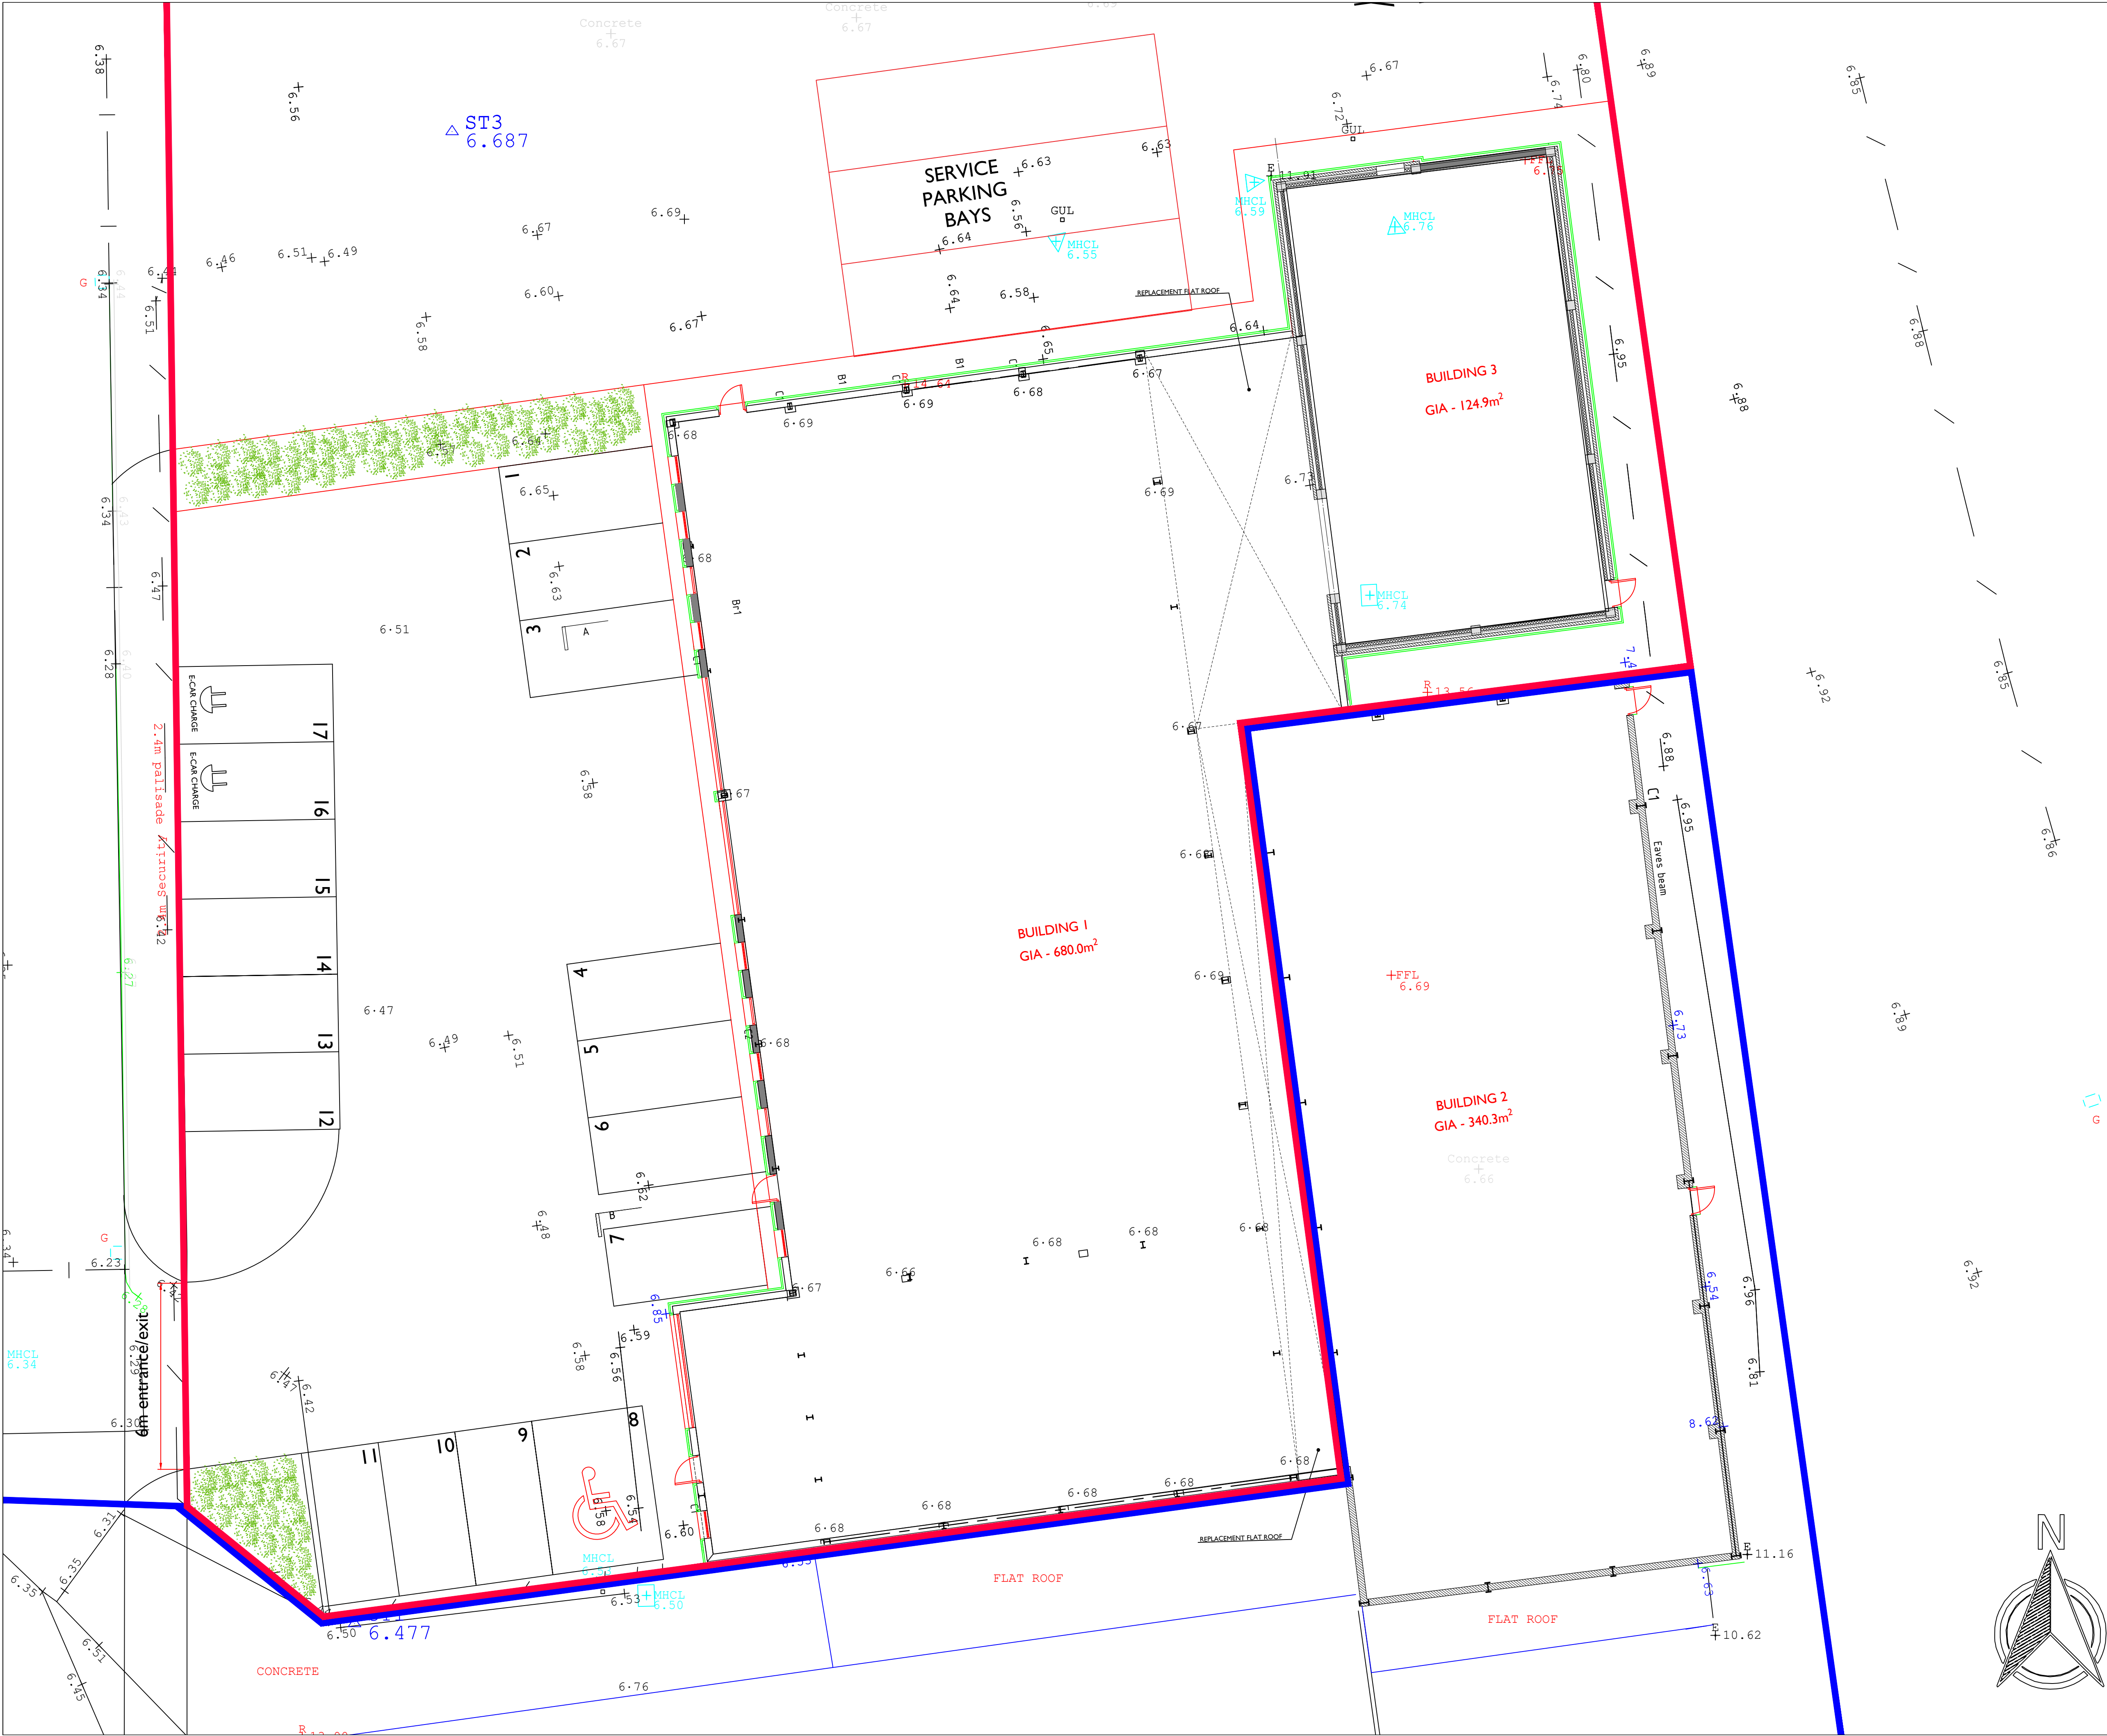

This Drawing is Copyright. ©

Note: All dimensions to be checked on site and not to be scaled from drawing.

AMENDMENTS:	
Revision	Date
A. internal layout amended	06.01.23
B. re-cladding area amended	17.01.23
C. project title/description amended	18.01.23
D. parking bays amended	13.03.23
E. EV parking bays allocated	16.03.23
F. Parking Bays amended	05.04.23
G. Customer & HGV parking amended	24.07.23

BUCKMASTERBATCUP
Architects Ltd.

CLIENT:
Huw Jenkins

PROJECT TITLE:
**Site adjoining Neath Abbey Road,
Neath, SA10 7DN - Proposed
recladding of facade & roofs of
existing buildings (buildings 1 & 3)
with retention of existing cladding
fascade & roof to building 2**

DRAWING TITLE:
Industrial Units Floor Plan

SCALE: 1:100 @ A1 DATE: December 2022

SWANSEA 70 Water Road Swansea, SA1 4QA T - 01792 446060 F - 01792 644646 www.bbarch.co.uk info@bbarch.co.uk	LONDON One Kingdom Street Paddington Central London, W2 6BD
--	---

BBA **909.P.15G**