


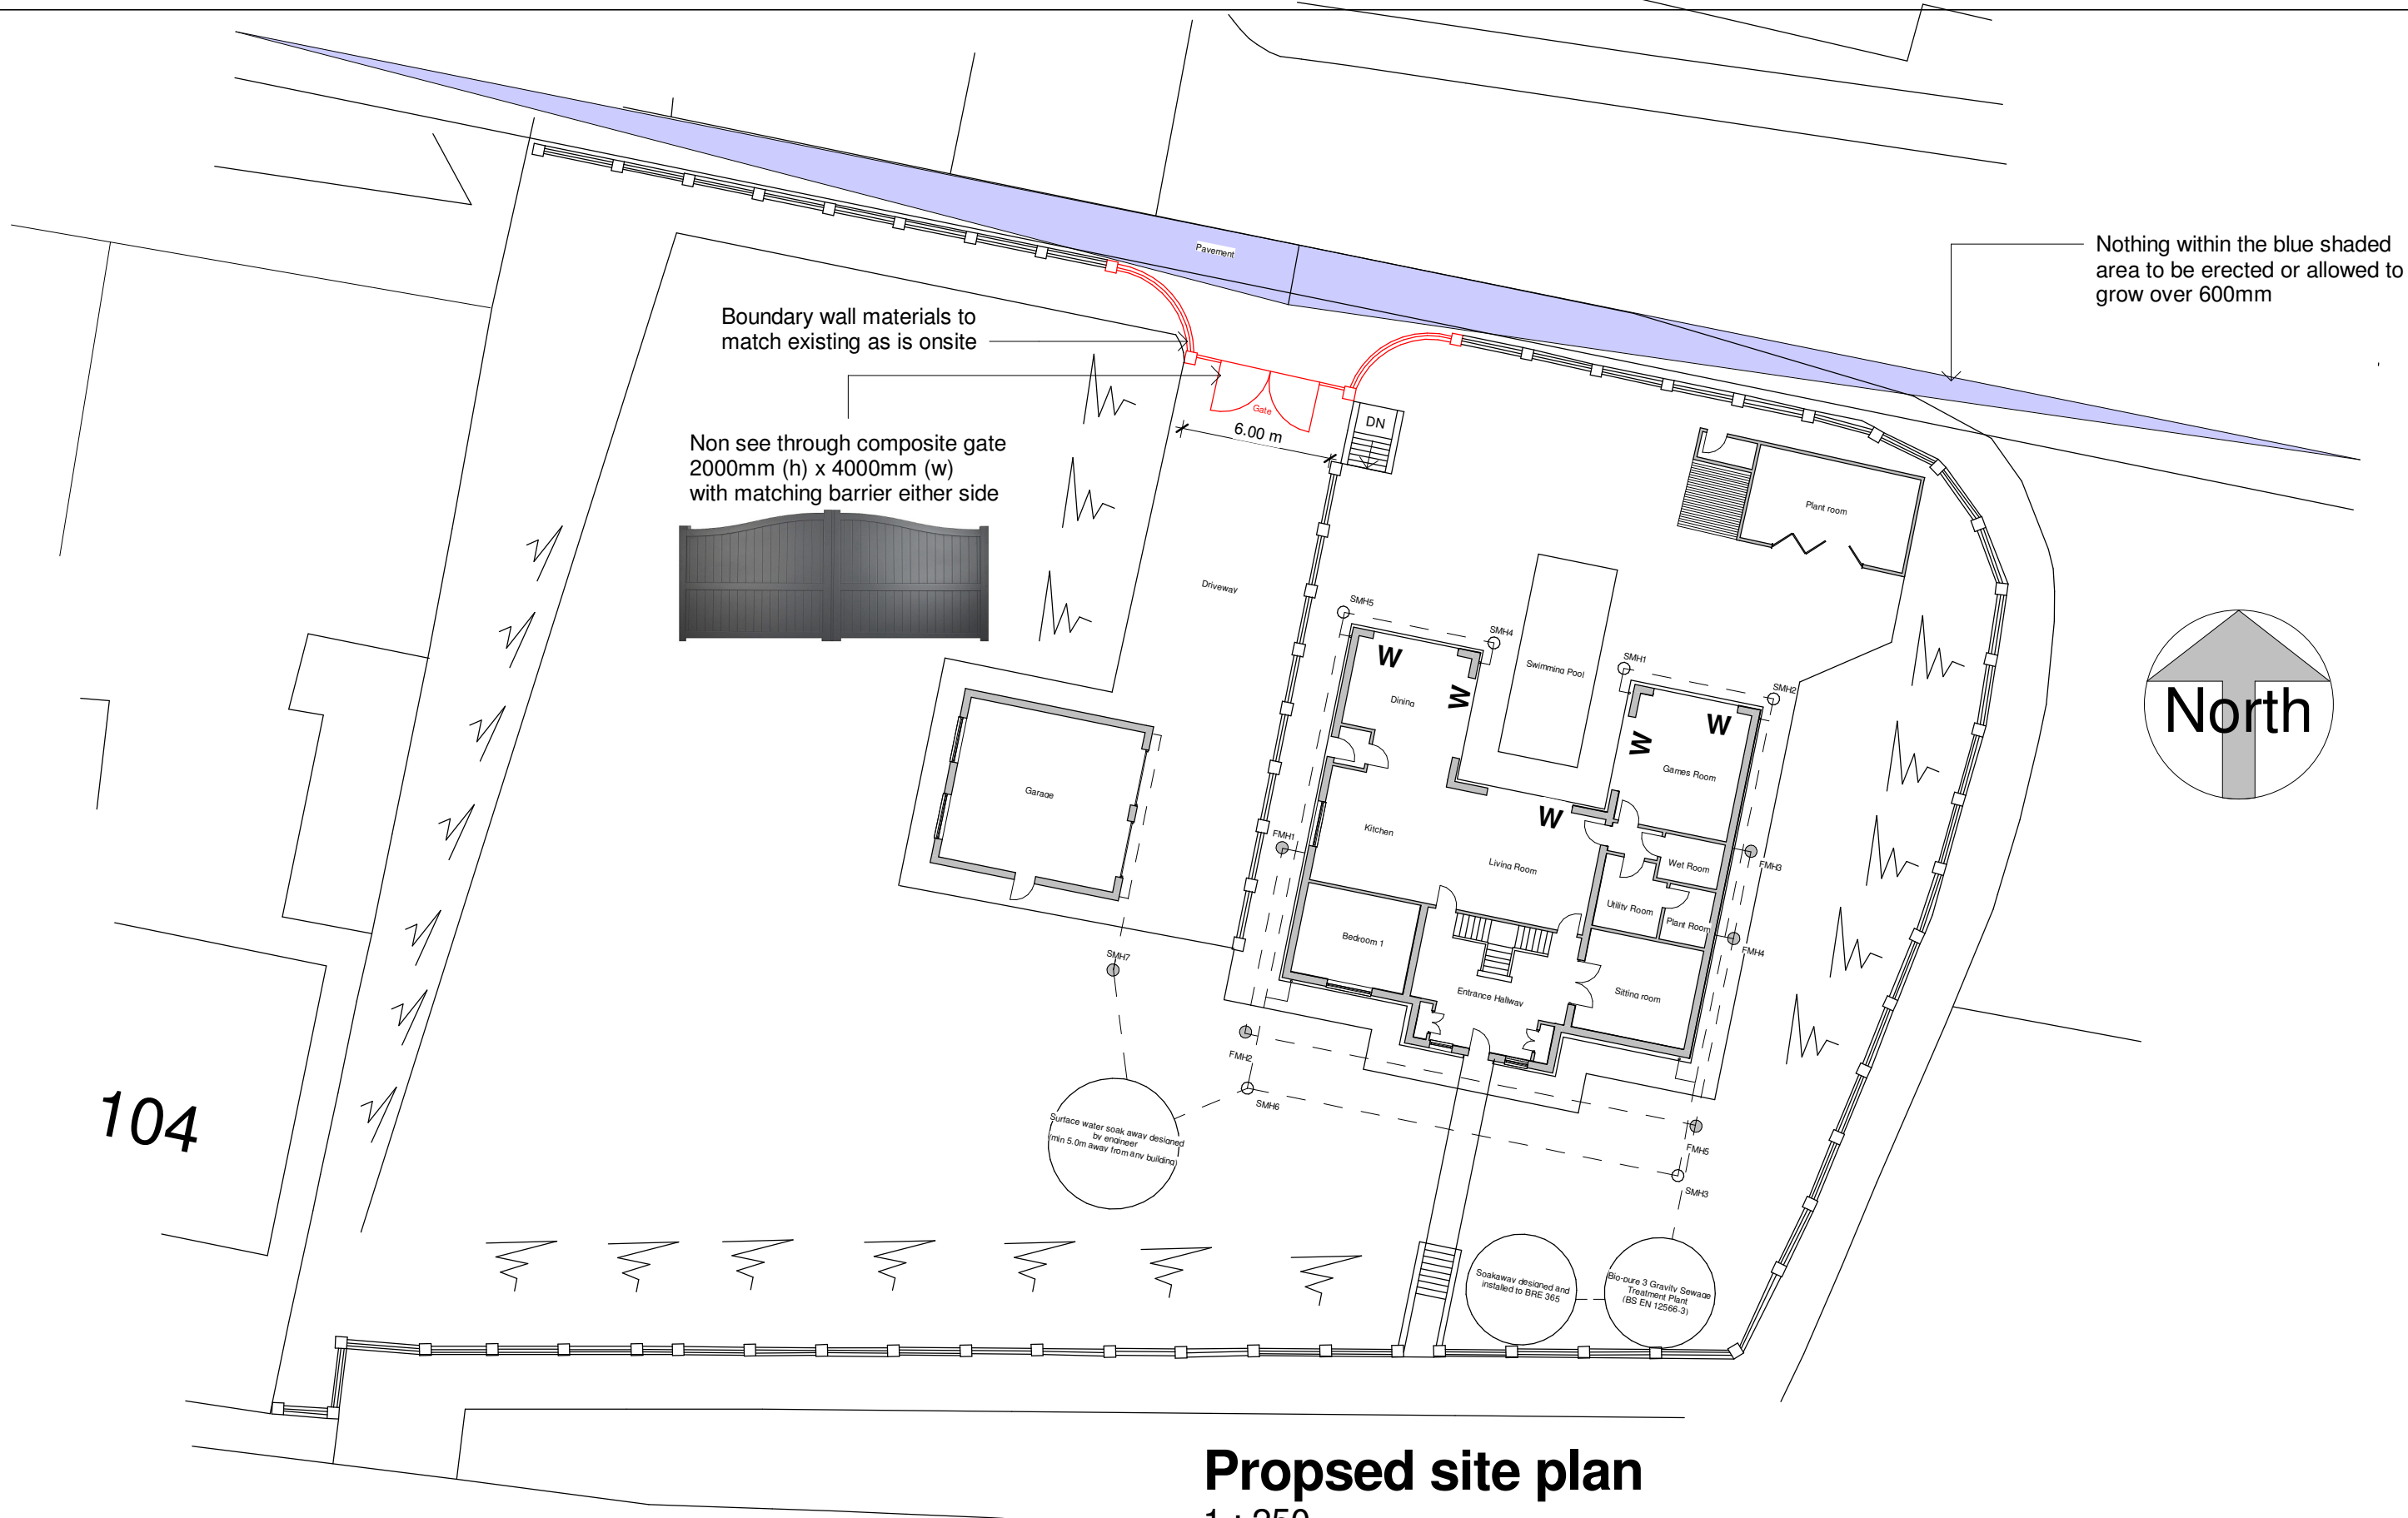

Proposed site plan
1 : 250

A4109

	No.	Description	Date	 www.ccs-solutions.co.uk				PROJECT Discharge Conditions		CLIENT Mr Dean Davies		
										Date 08/03/2023	Project number 08032023	Scale (@ A3) 1 : 250
				CODE	STATUS	SUITABILITY DESCRIPTION	PURPOSE OF ISSUE	SHEET Access Treatment		Drawn by CCS	DRWAING NUMBER A301	REV A
										Checked by CCS		