



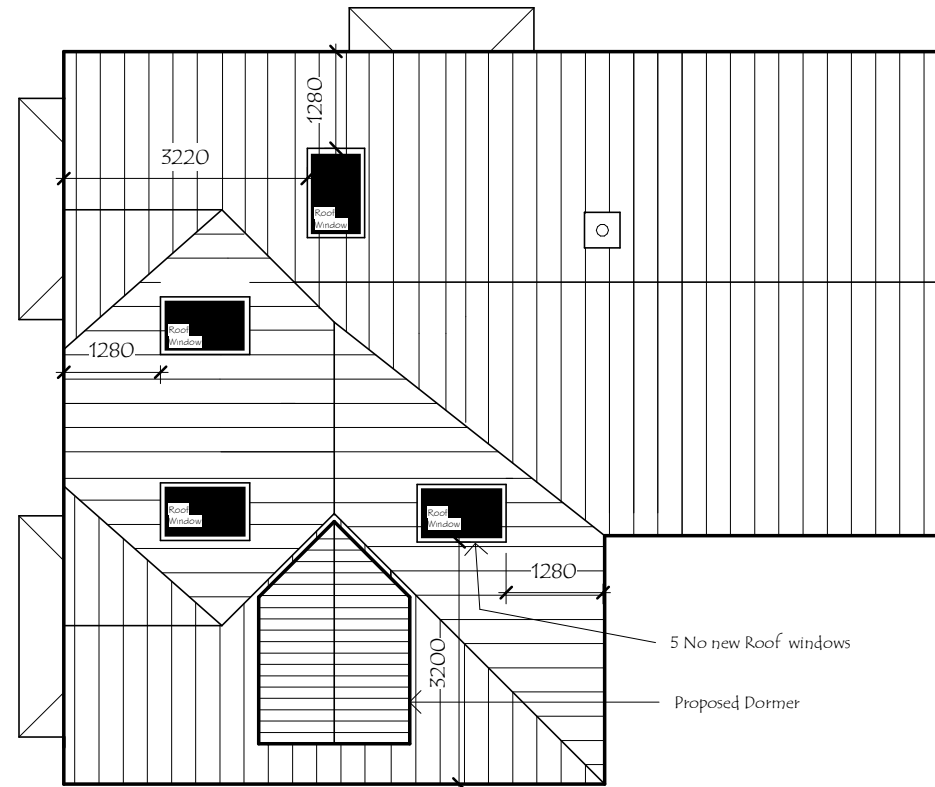

PROPOSED ROOF PLAN

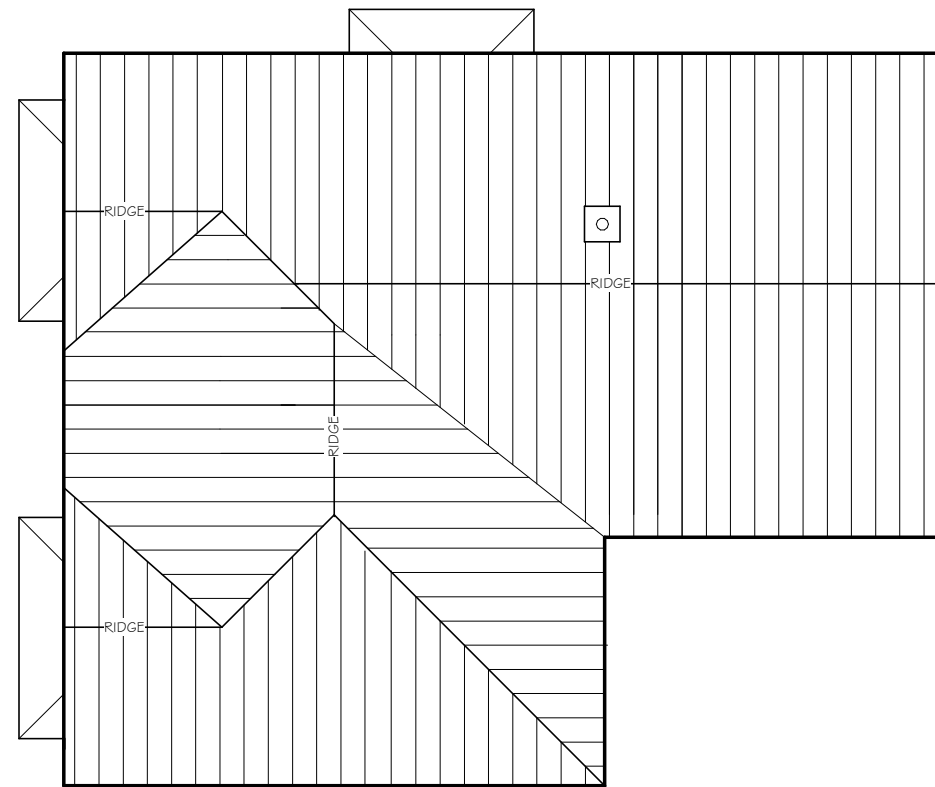

EXISTING ROOF PLAN

3 **Roof**
1 : 100

B	Dormer repositioned. Roof window altered	DG	27 07 23
A	Redrawn to correct detail & scale. Dormer removed	DG	26 06 23
Revision	Description	Drawn	Date

PROPOSED LOFT CONVERSION at 78 UNDERWOOD ROAD, CADOXTON, NEATH. SA10 8BY			
ROOF PLAN	Date 27 06 2023	Dwg No	REV
	Scale 1 : 100	22.26/6	B
Drawn DG			