



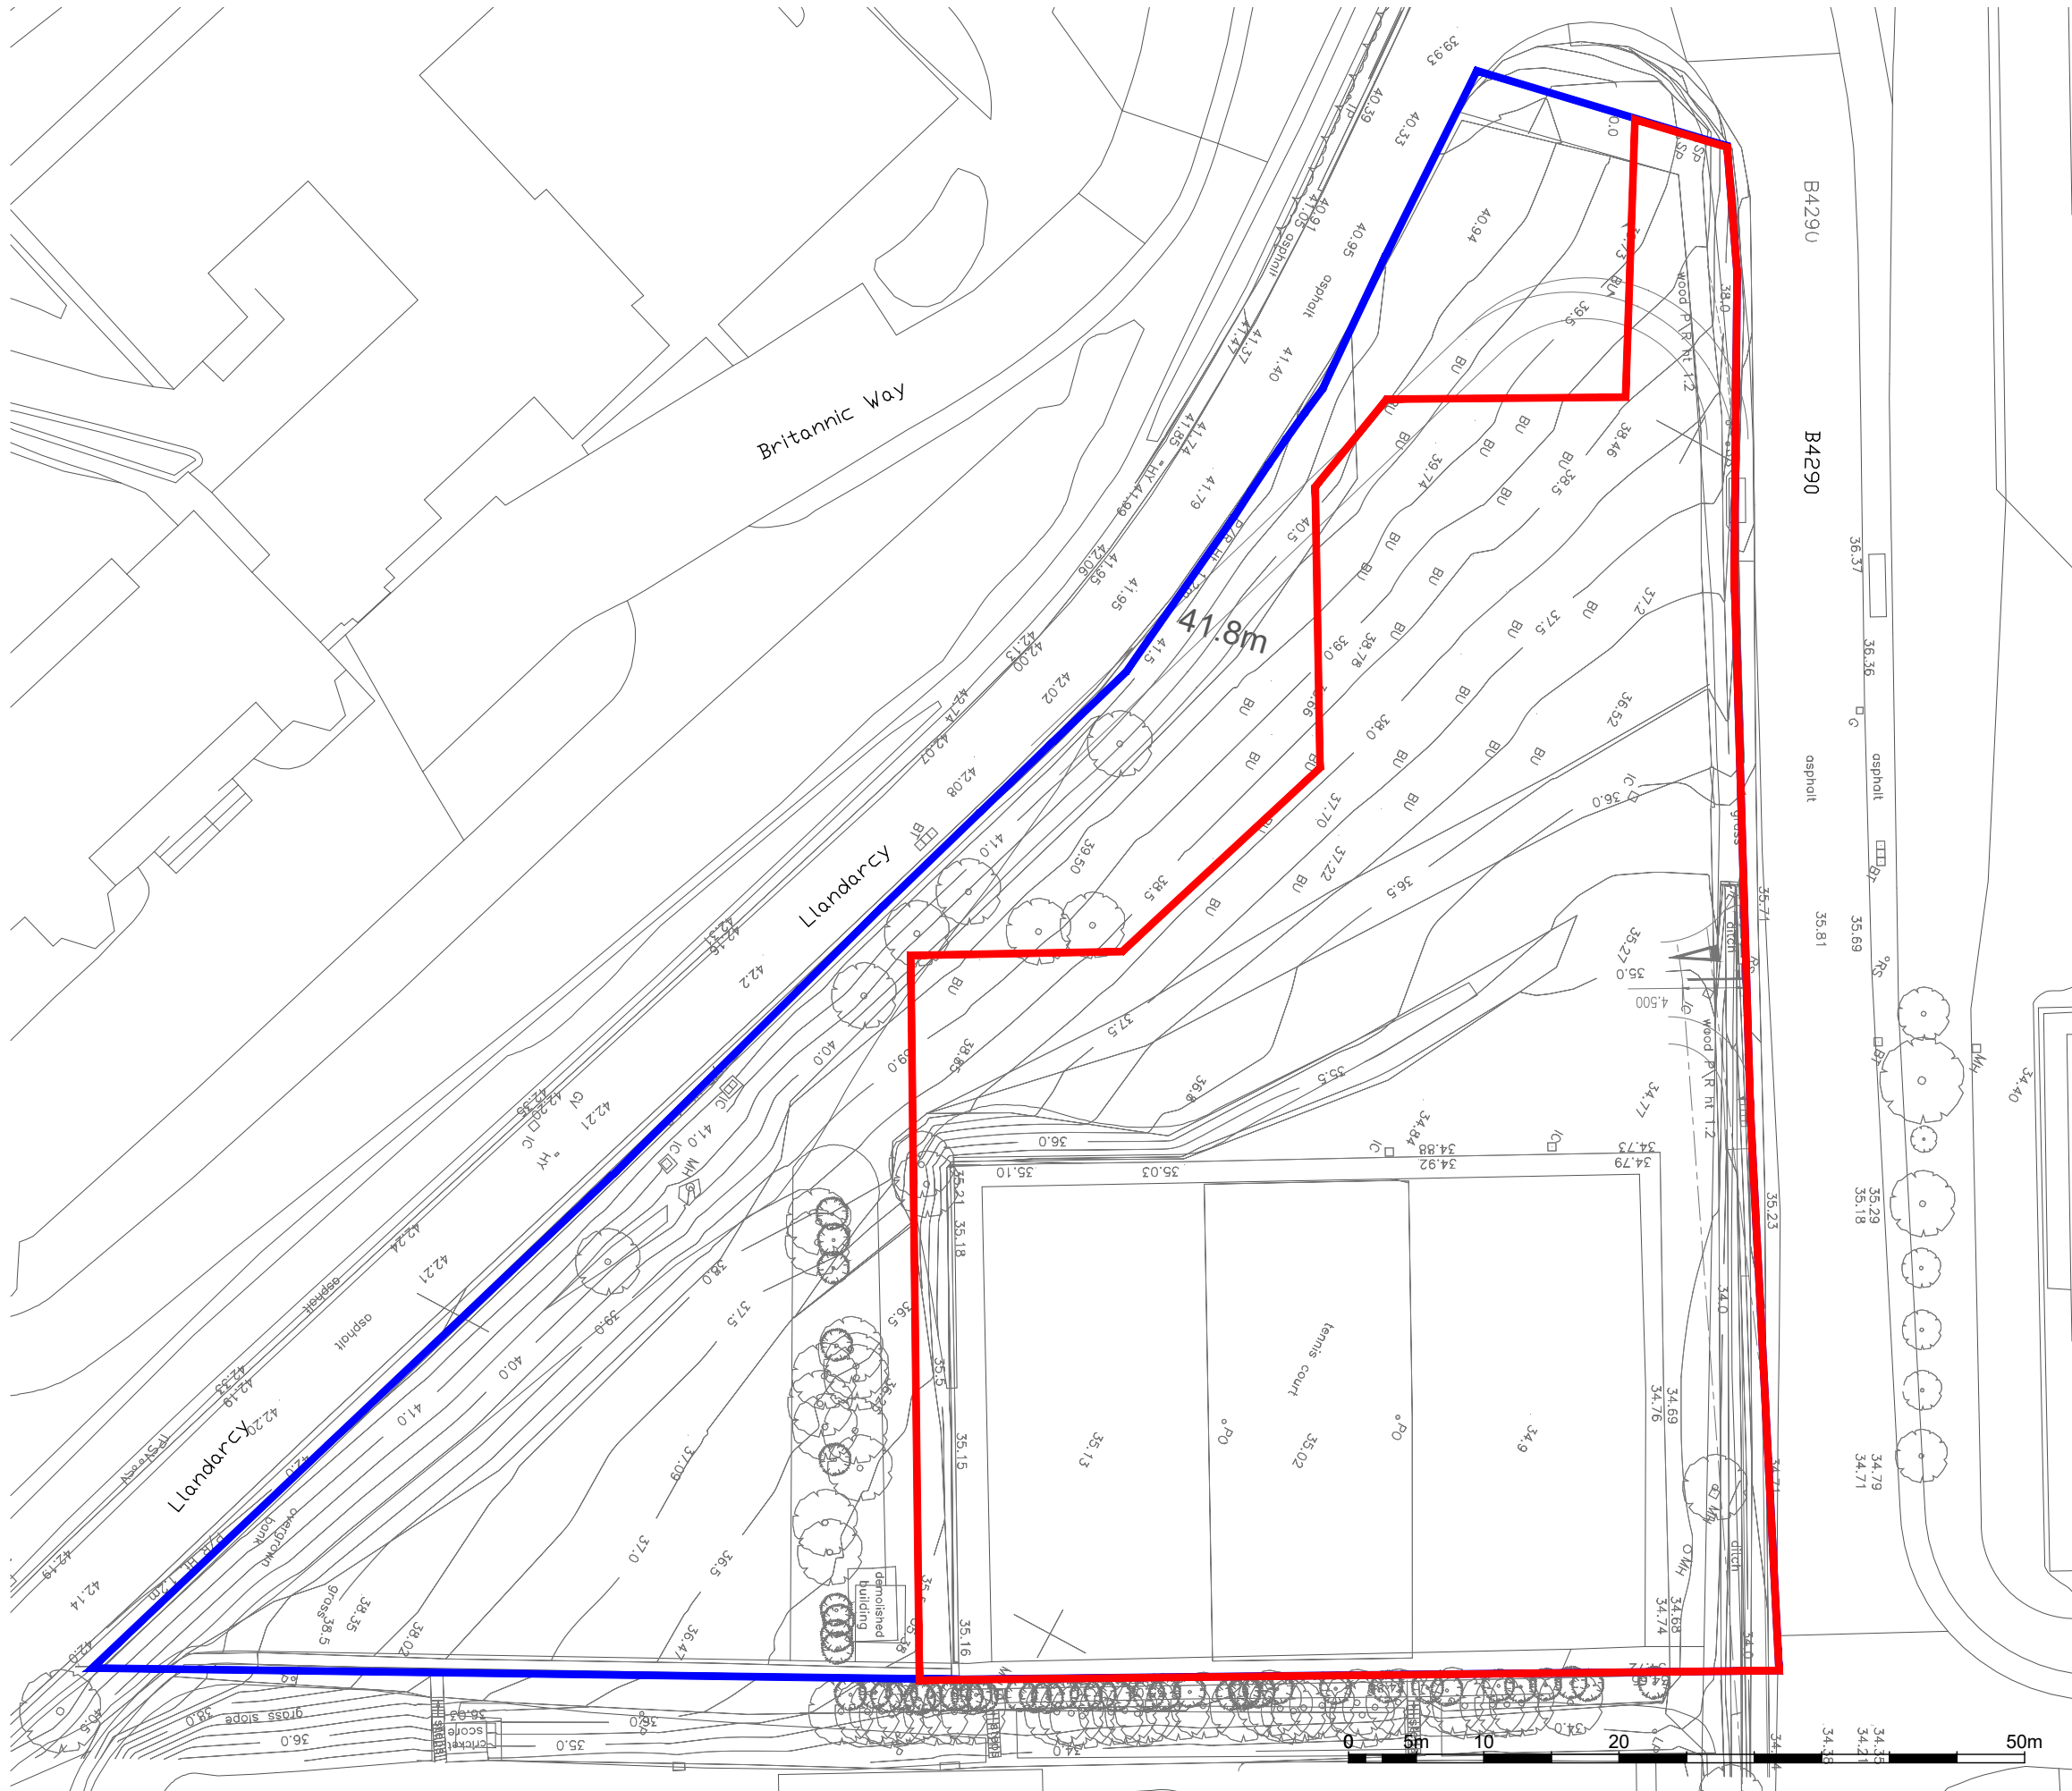

NOTE:

Site boundary as title plan number
WA7769 - 04321346

Site layout is subject to design
development and input from engineers,
SAB, Landscape, highways and the local
planning authority.

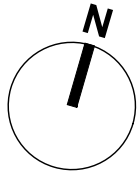

P02	25.07.23	AP	Change to red line boundary
P01	22.06.23	AP	Road names added, boundary updated.
-	14.03.23	AP	FIRST ISSUE
Rev	Date	Check	Description

HolderMathiasarchitects

T +44 (0) 20 7287 0735
www.holdermathias.com
London Cardiff Munich

Project
A3 Unit, Llandarcy
Llandarcy
LP2 Ltd.

Title
Existing Site Plan

Status
Planning

Scale at A3
1:500

Job No	Zone	Sheet No	Rev
4733		A-90-001	P02

ISO 14001 : 2004 ISO 9001 : 2000 RIBA Chartered Practice
Please consider the environment before printing this document
Refer to dimensions where provided - do not scale from this drawing