




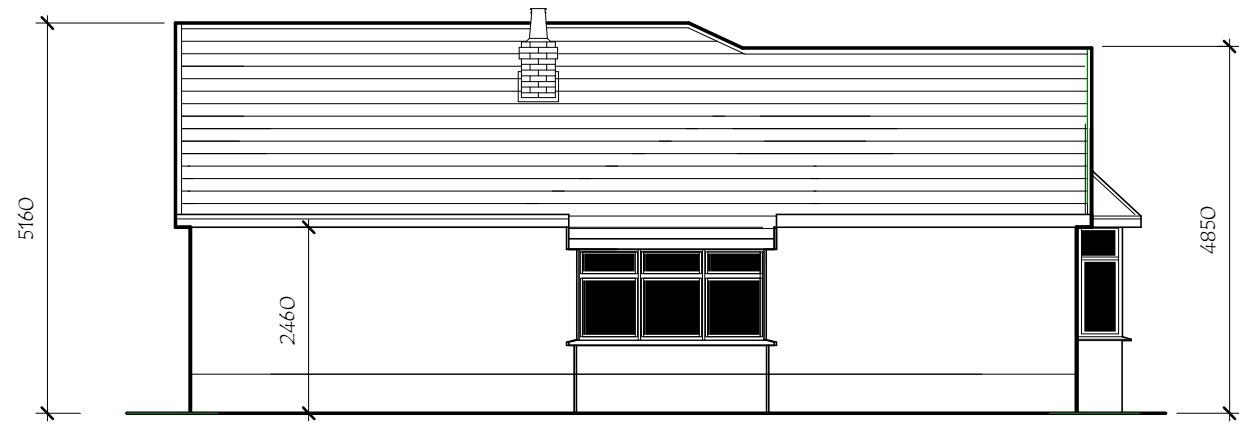


EXISTING SIDE ELEVATION - Facing North

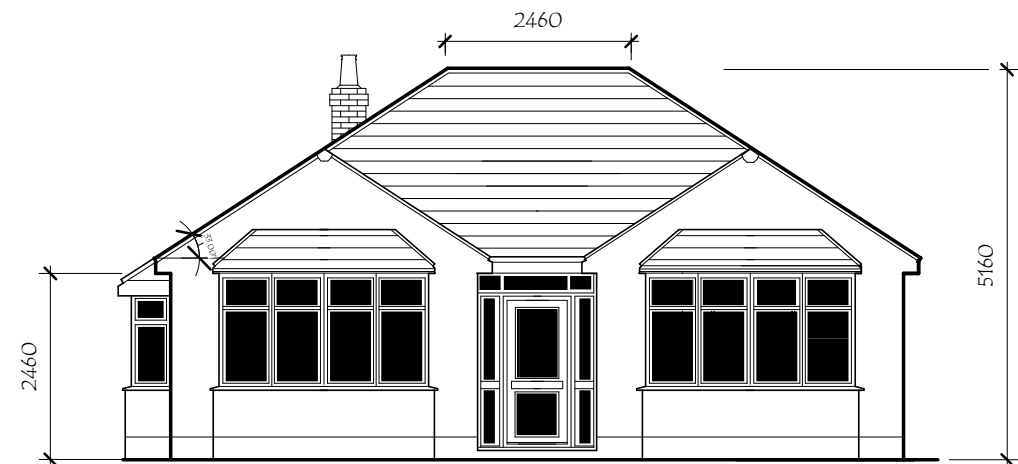


EXISTING FRONT ELEVATION Facing West

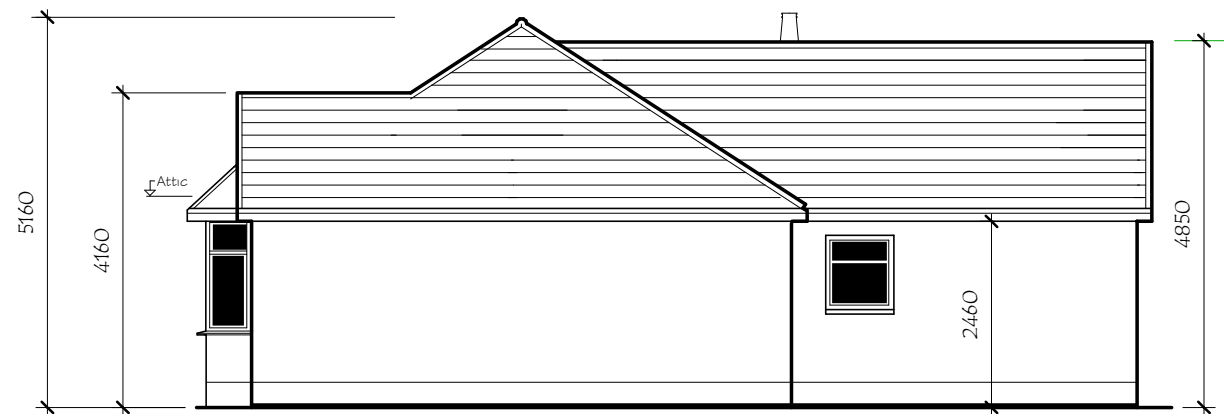

SIDE ELEVATION Facing South

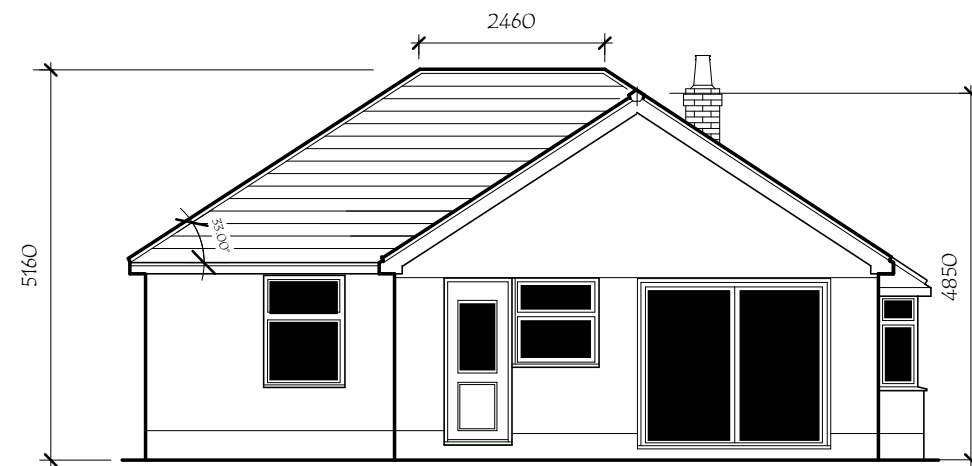

EXISTING REAR ELEVATION Facing East

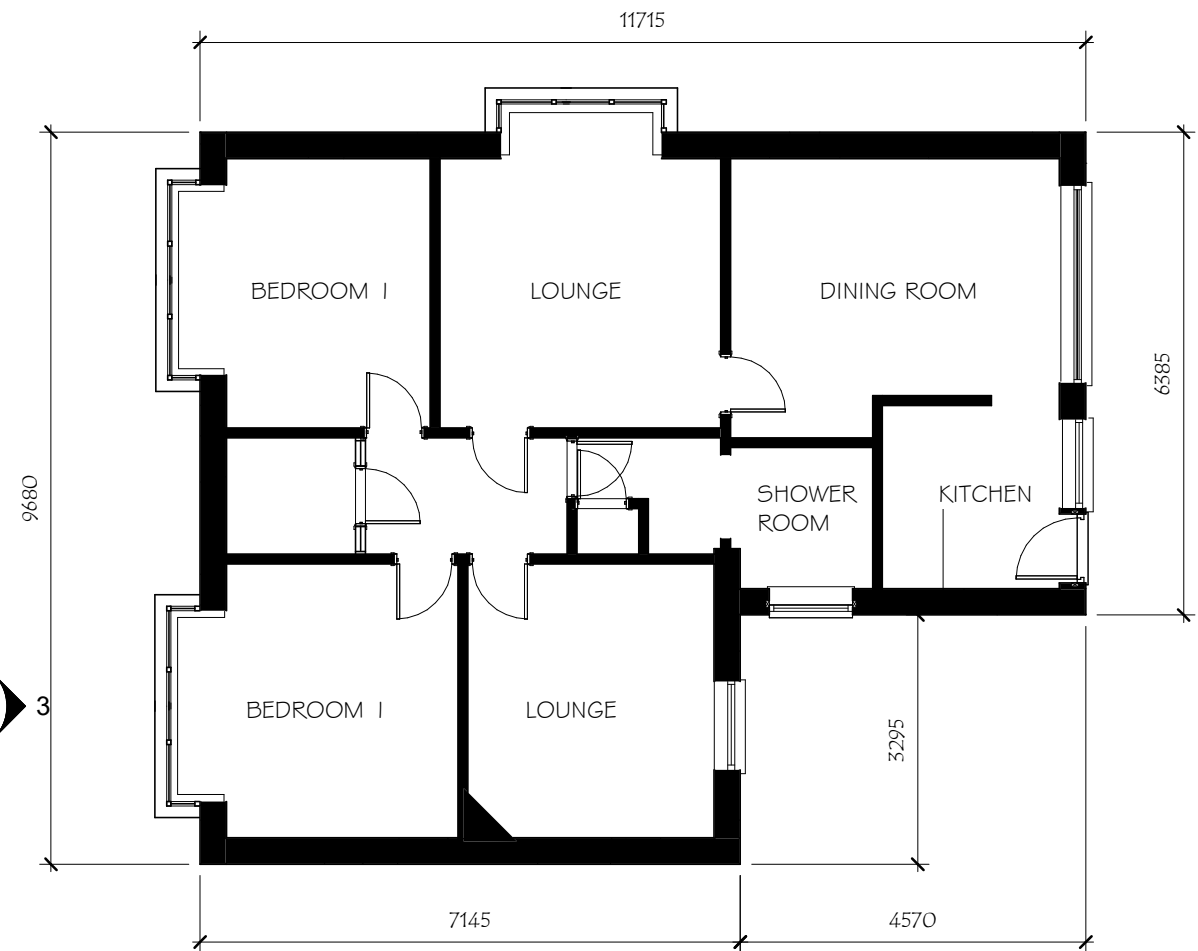

EXISTING FLOOR PLAN

PROPOSED LOFT CONVERSION at
78 UNDERWOOD ROAD, CADOXTON, NEATH. SA10 8BY

EXISTING BUILDING DETAILS

Date 20.06.2023
Scale 1:100
Drawn DG

Dwg No

22.26/3

REV

A

A	Redrawn to correct detail & scale	DG	26.06.23
Revision	Description	Drawn	Date