






PROPOSED SIDE ELEVATION - Facing North

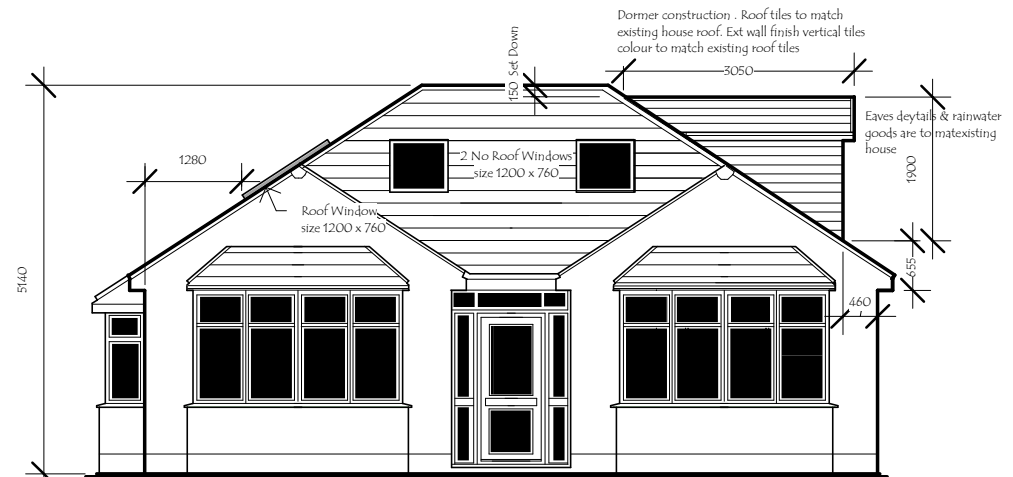


PROPOSED FRONT ELEVATION Facing West

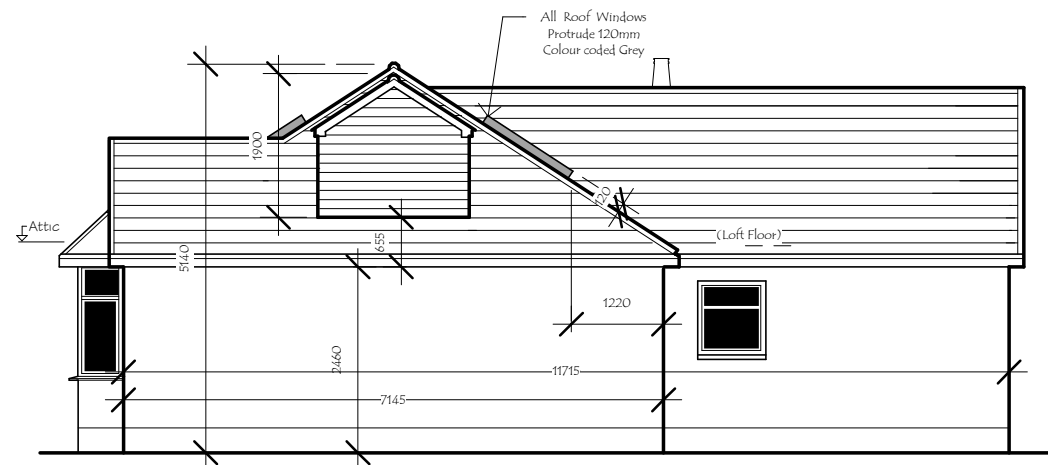

PROPOSED SIDE ELEVATION Facing South

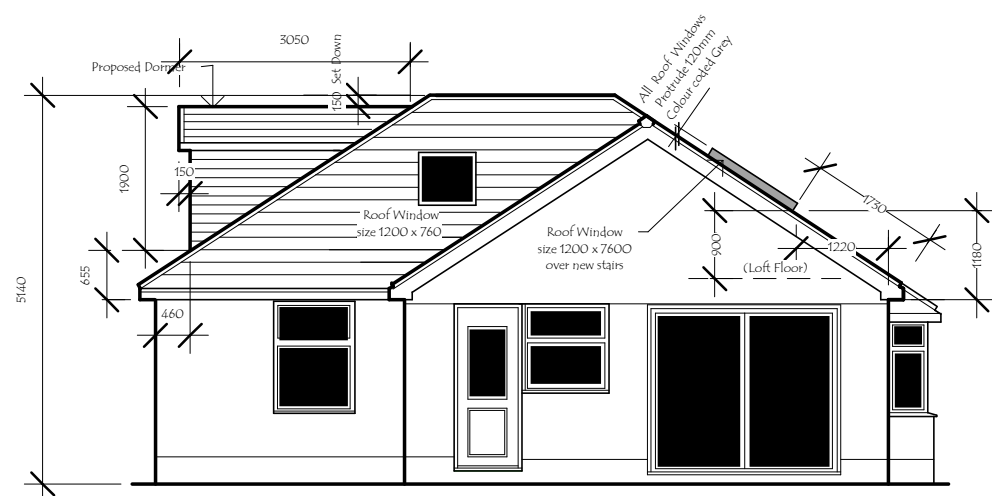

PROPOSED REAR ELEVATION Facing East

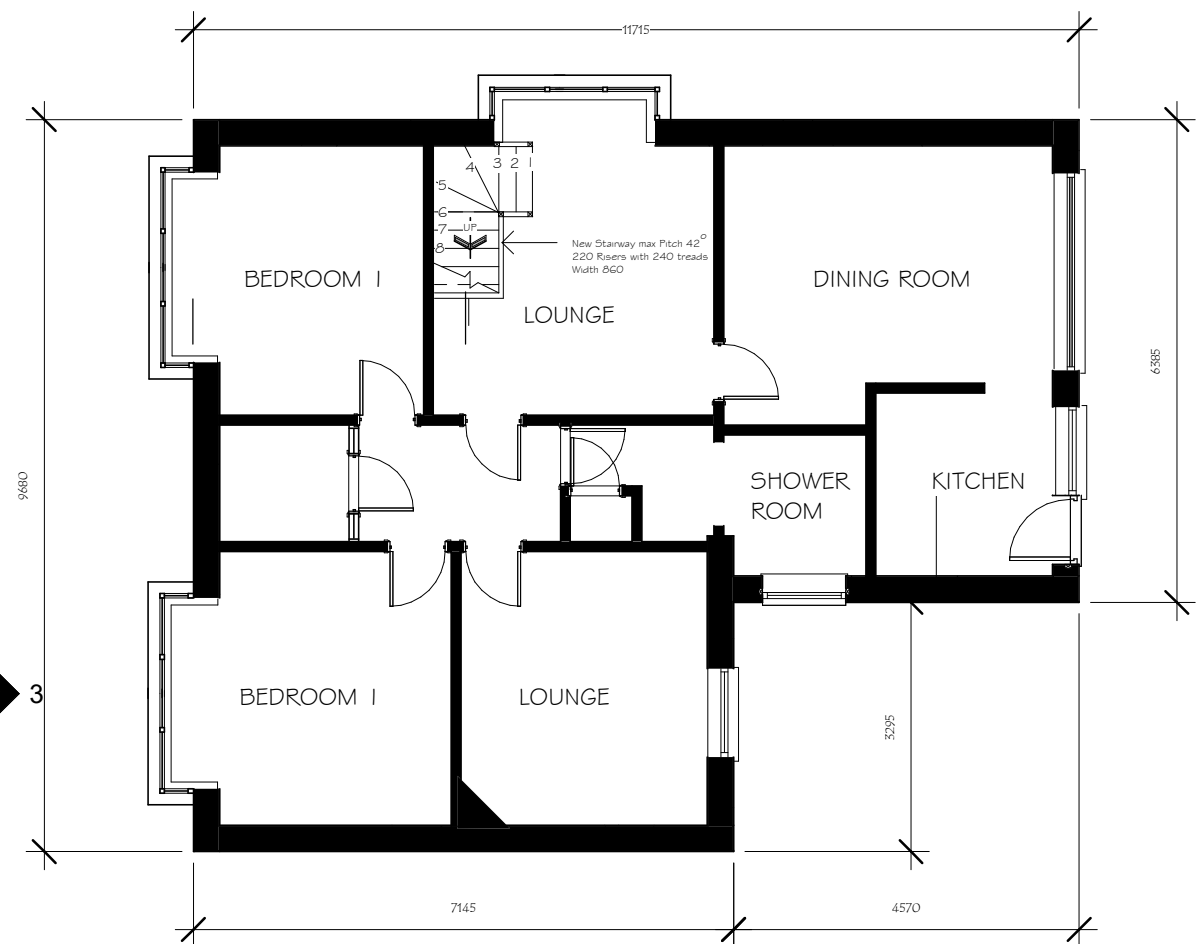

EXISTING FLOOR PLAN

A100 3

PROPOSED LOFT CONVERSION at
78 UNDERWOOD ROAD, CADOXTON, NEATH. SA10 8BY

PROPOSED LAYOUT

Date 20 06 2023
Scale 1 : 100
Drawn DG

Dwg No
22.26/4

REV
D

D Dormer altered DG 31 07 23

C Dormer position altered Notes added regarding proposed roof & ext walls etc
Bat/Bird box added DG 29 7 23

B Dormer reinstated DG 17 07 23

A Redrawn to correct detail & scale. Dormer removed DG 26 06 23

Revision Discription Drawn Date

Bat / Bird nesting box to be supplied suitably positioned as
the Local Authority Bio-diversity recommendations