

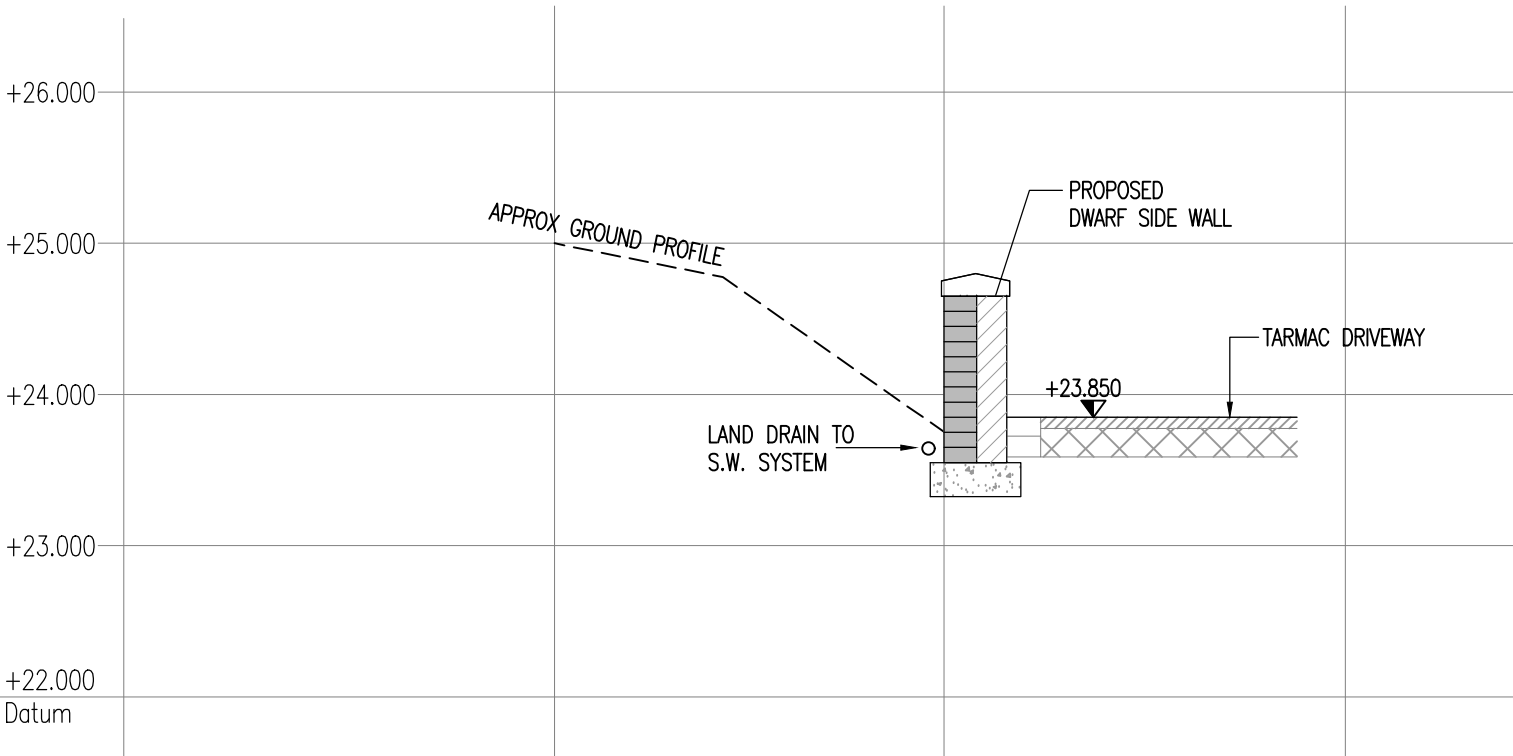


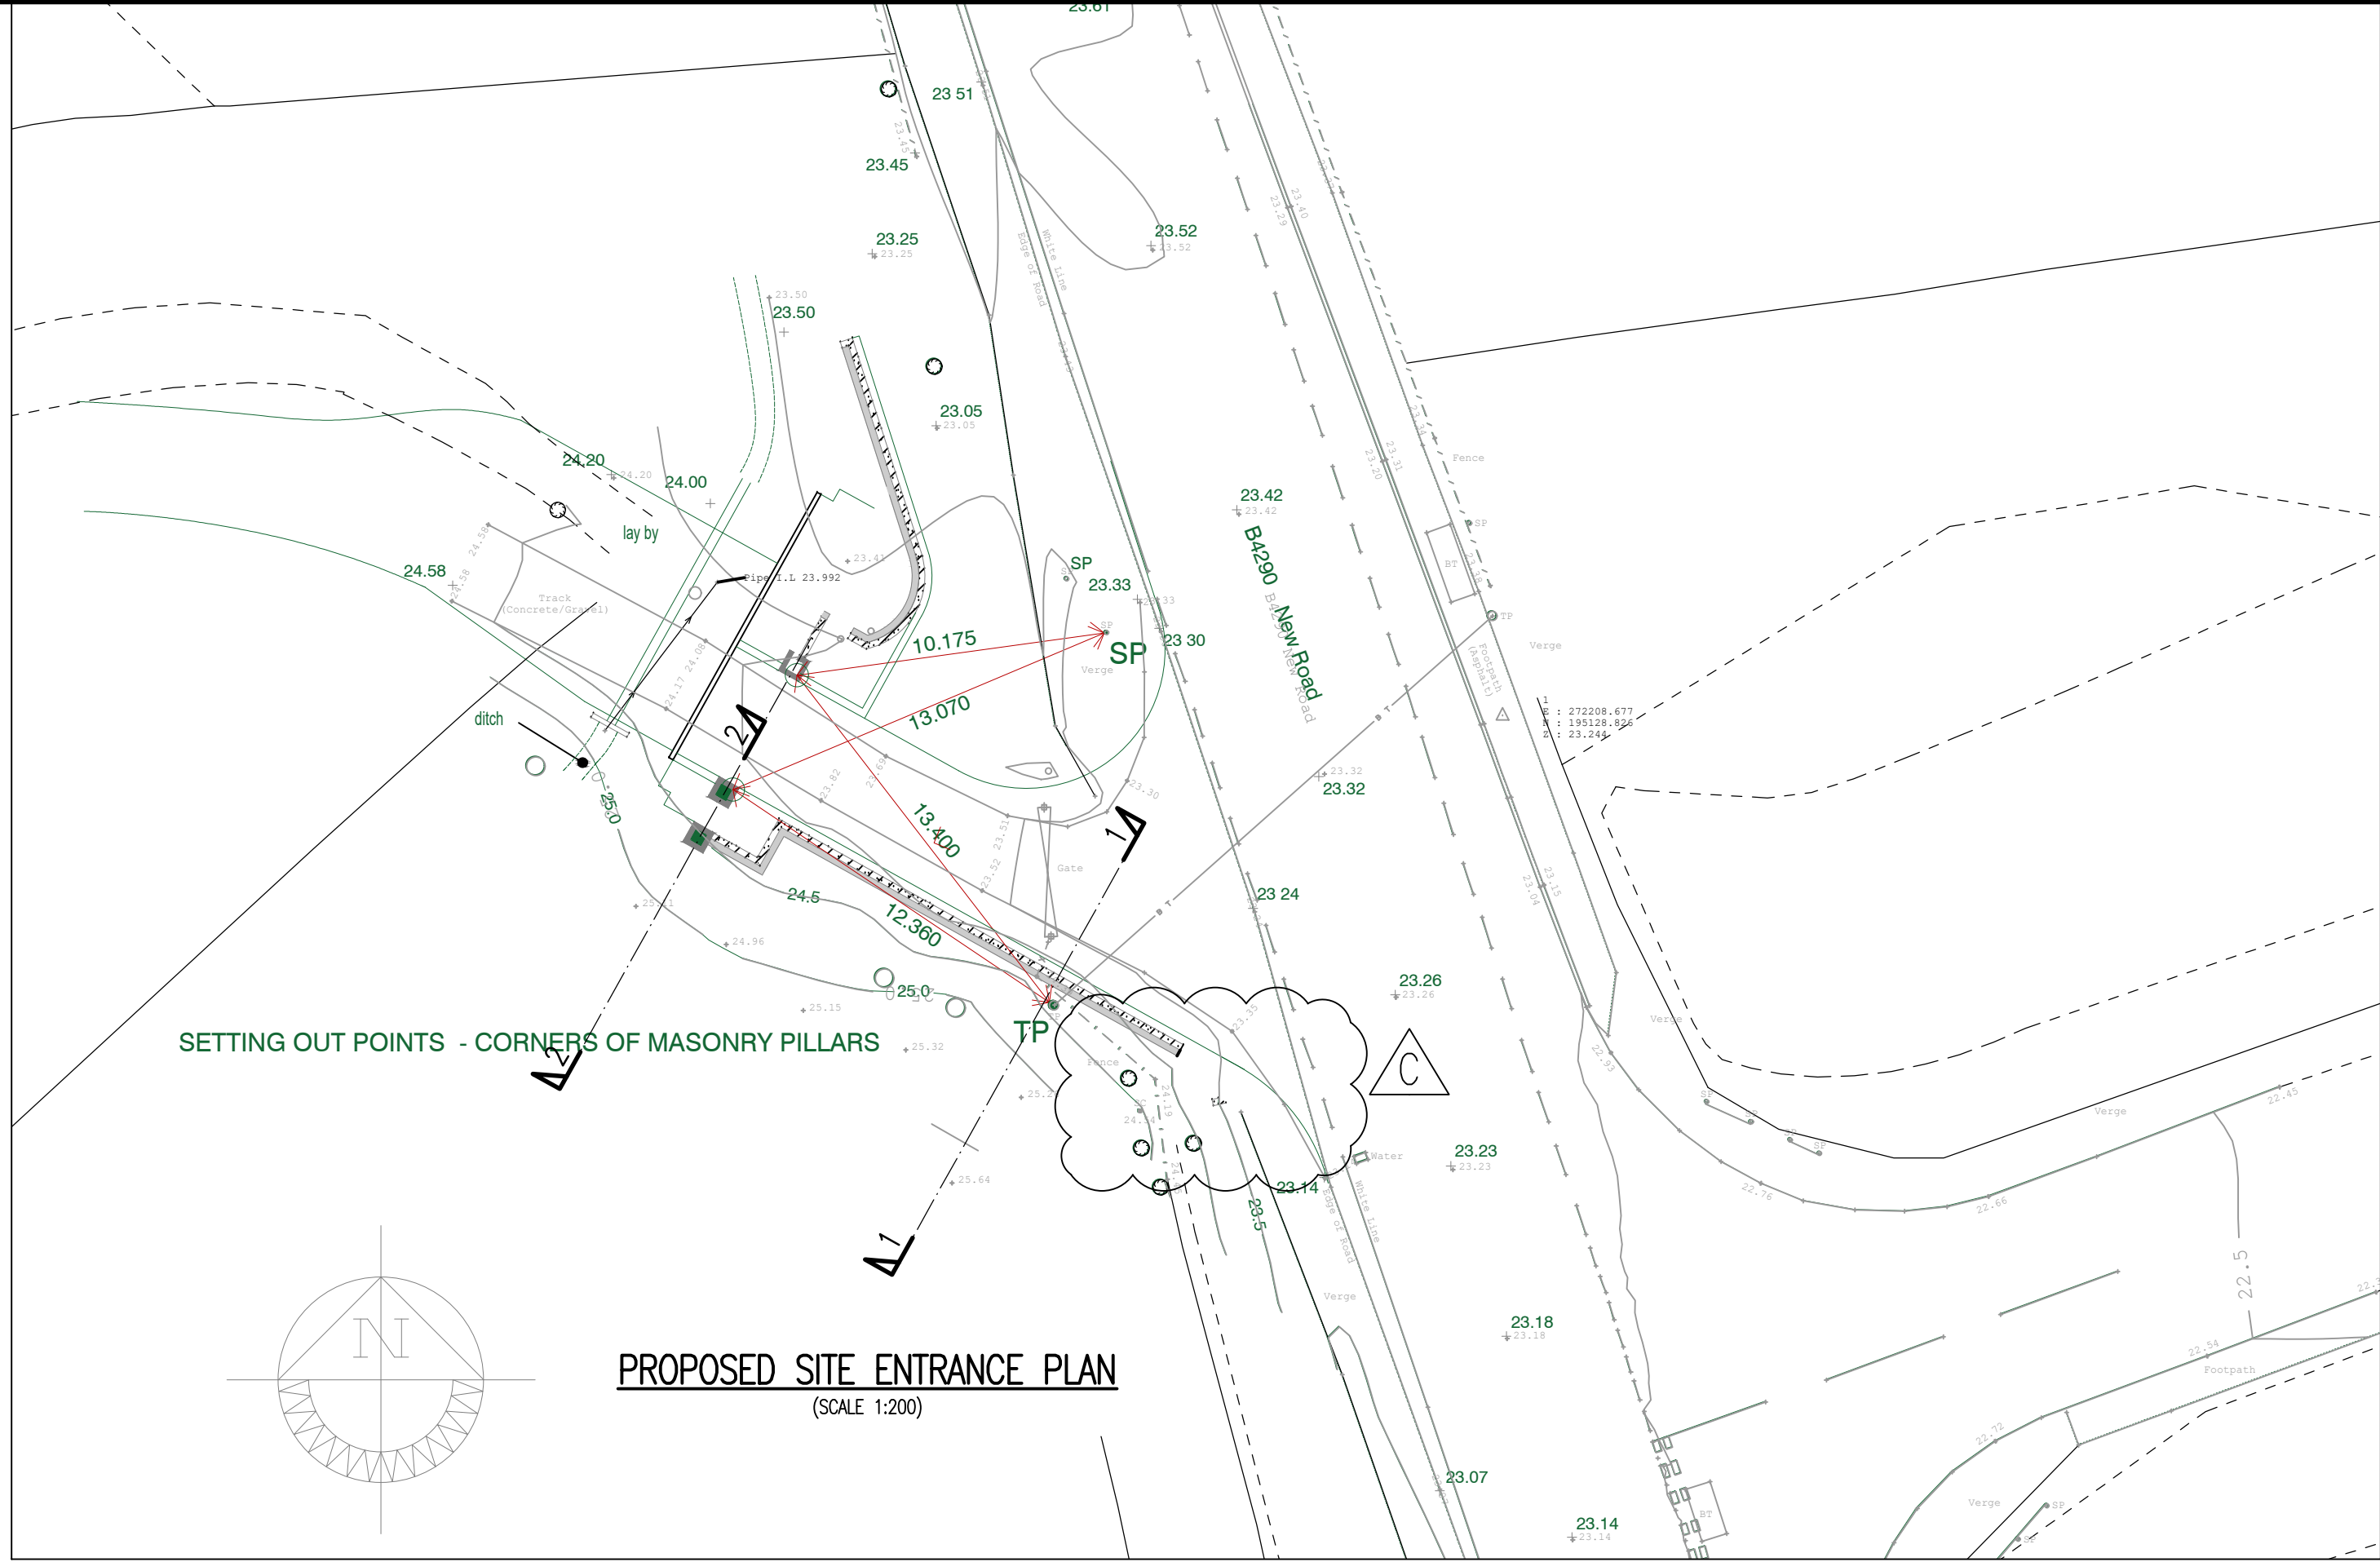

CROSS SECTION 2-2
(VERTICAL SCALE 1:50, HORIZONTAL SCALE 1:50)

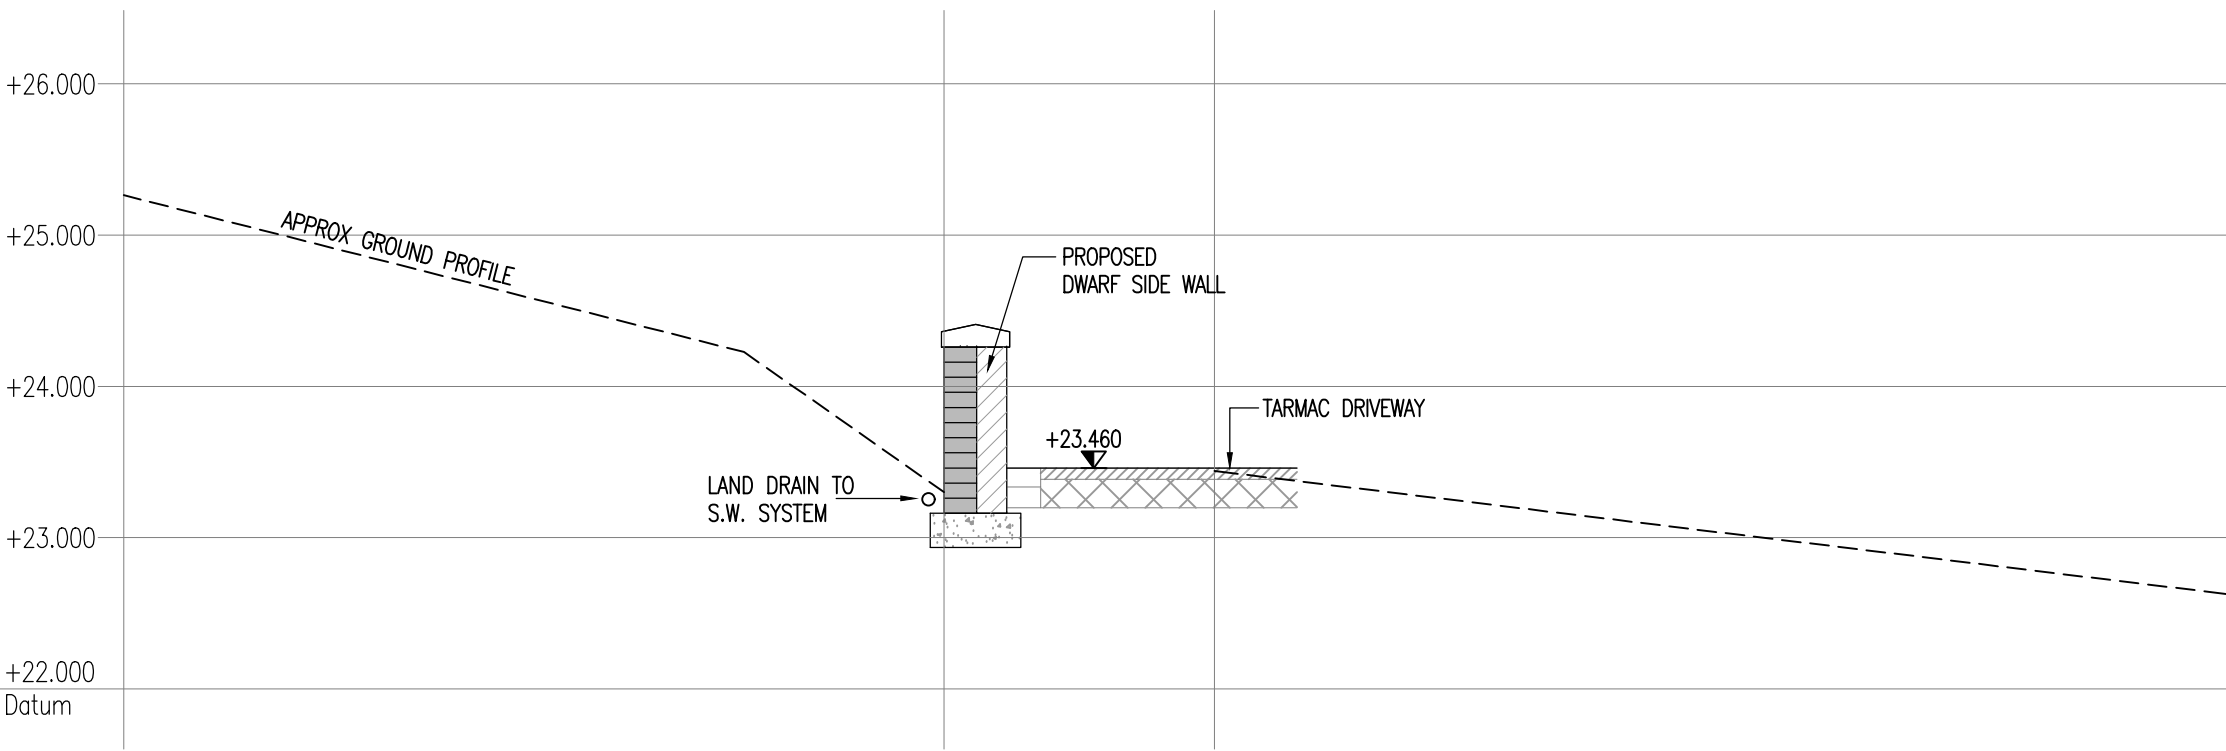

CROSS SECTION 1-1
(VERTICAL SCALE 1:50, HORIZONTAL SCALE 1:50)

NOTES

- DO NOT SCALE THIS DRAWING
- CONTRACTOR TO CHECK ALL DIMENSIONS AND REPORT ALL ERRORS AND OMISSIONS TO THE ENGINEER

Rev.	Detail	By	Date
C	EXTENT OF SOUTHERN WALL AMENDED	SW	27.07.23
B	LAND DRAIN ADDED TO SECTIONS	SW	21.07.23
A	SECTION 1-1 AMENDED. EX TELEGRAPH POLE ADDED FOR REFERENCE.	SW	20.07.23

Revisions

Reinforcement schedules nos.



Structural & Civil Engineering Consultants

First Floor
7 St James Crescent
Swansea
SA14DP

Telephone +44 1792 473 182
e-mail admin@cb3consult.co.uk
web www.cb3consult.co.uk

Client

Hale Construction

Project

GELLI BWCH FARM
LLANDARCY

Drawing Title

ENTRANCE WALLS
TYPICAL SECTIONS

INFORMATION

Project No. C1853	Drawing No. SK-001
Scales AS NOTED	Date JULY 2023
Drawn SW	Checked DG
Sheet Size A1	Revision C