


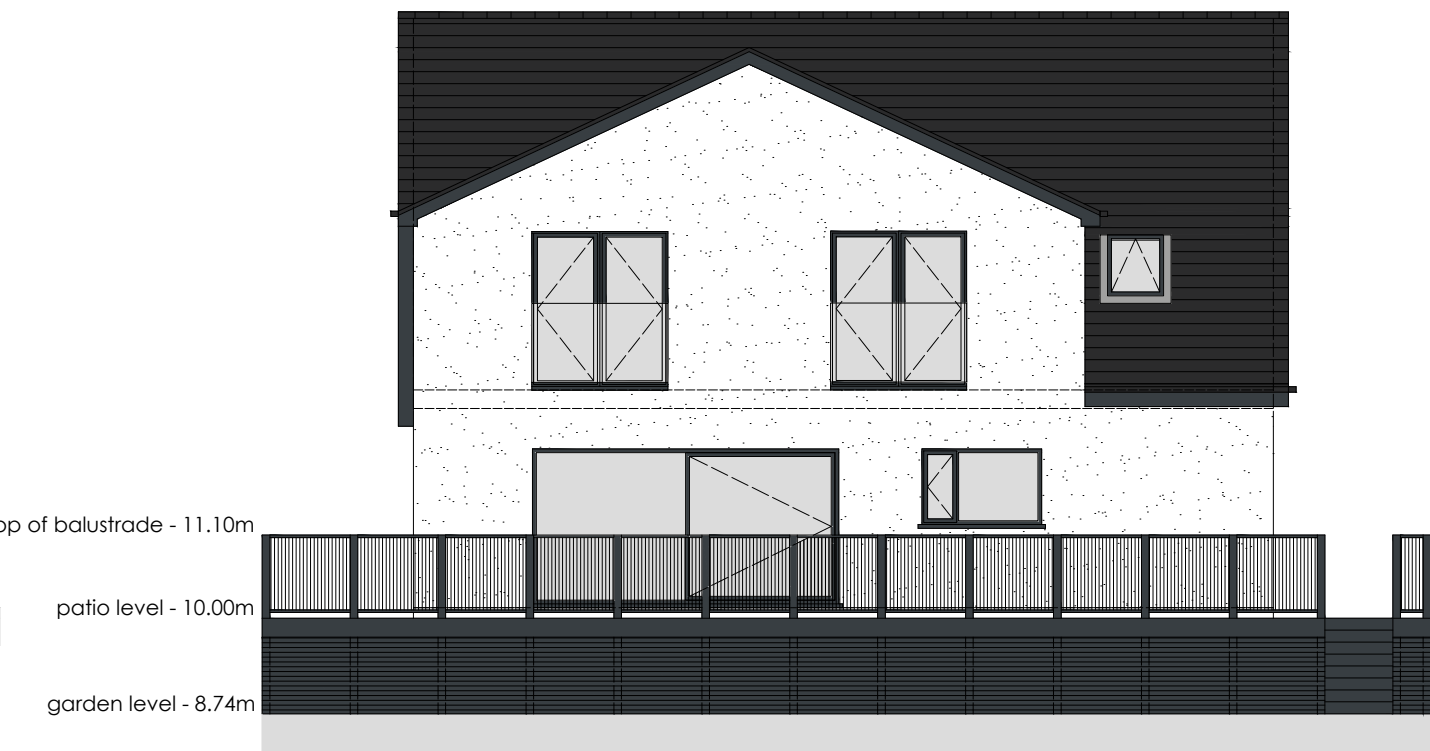

south east elevation
scale | 1:100




south west elevation




north west elevation




north east elevation

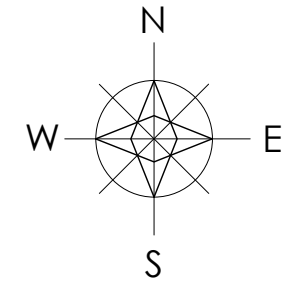

- 1 — marley rivendale composite slate or similar
- 2 — grey colour (ral 7016) fascias/soffits
- 3 — smooth rendered walls painted white
- 4 — grey colour (ral 7016) windows and doors
- 5 — grey colour cedar cladding to dormer elevations (ral 7016)
- 6 — black rainwater goods
- 7 — freestone edpm or similar rubber roof

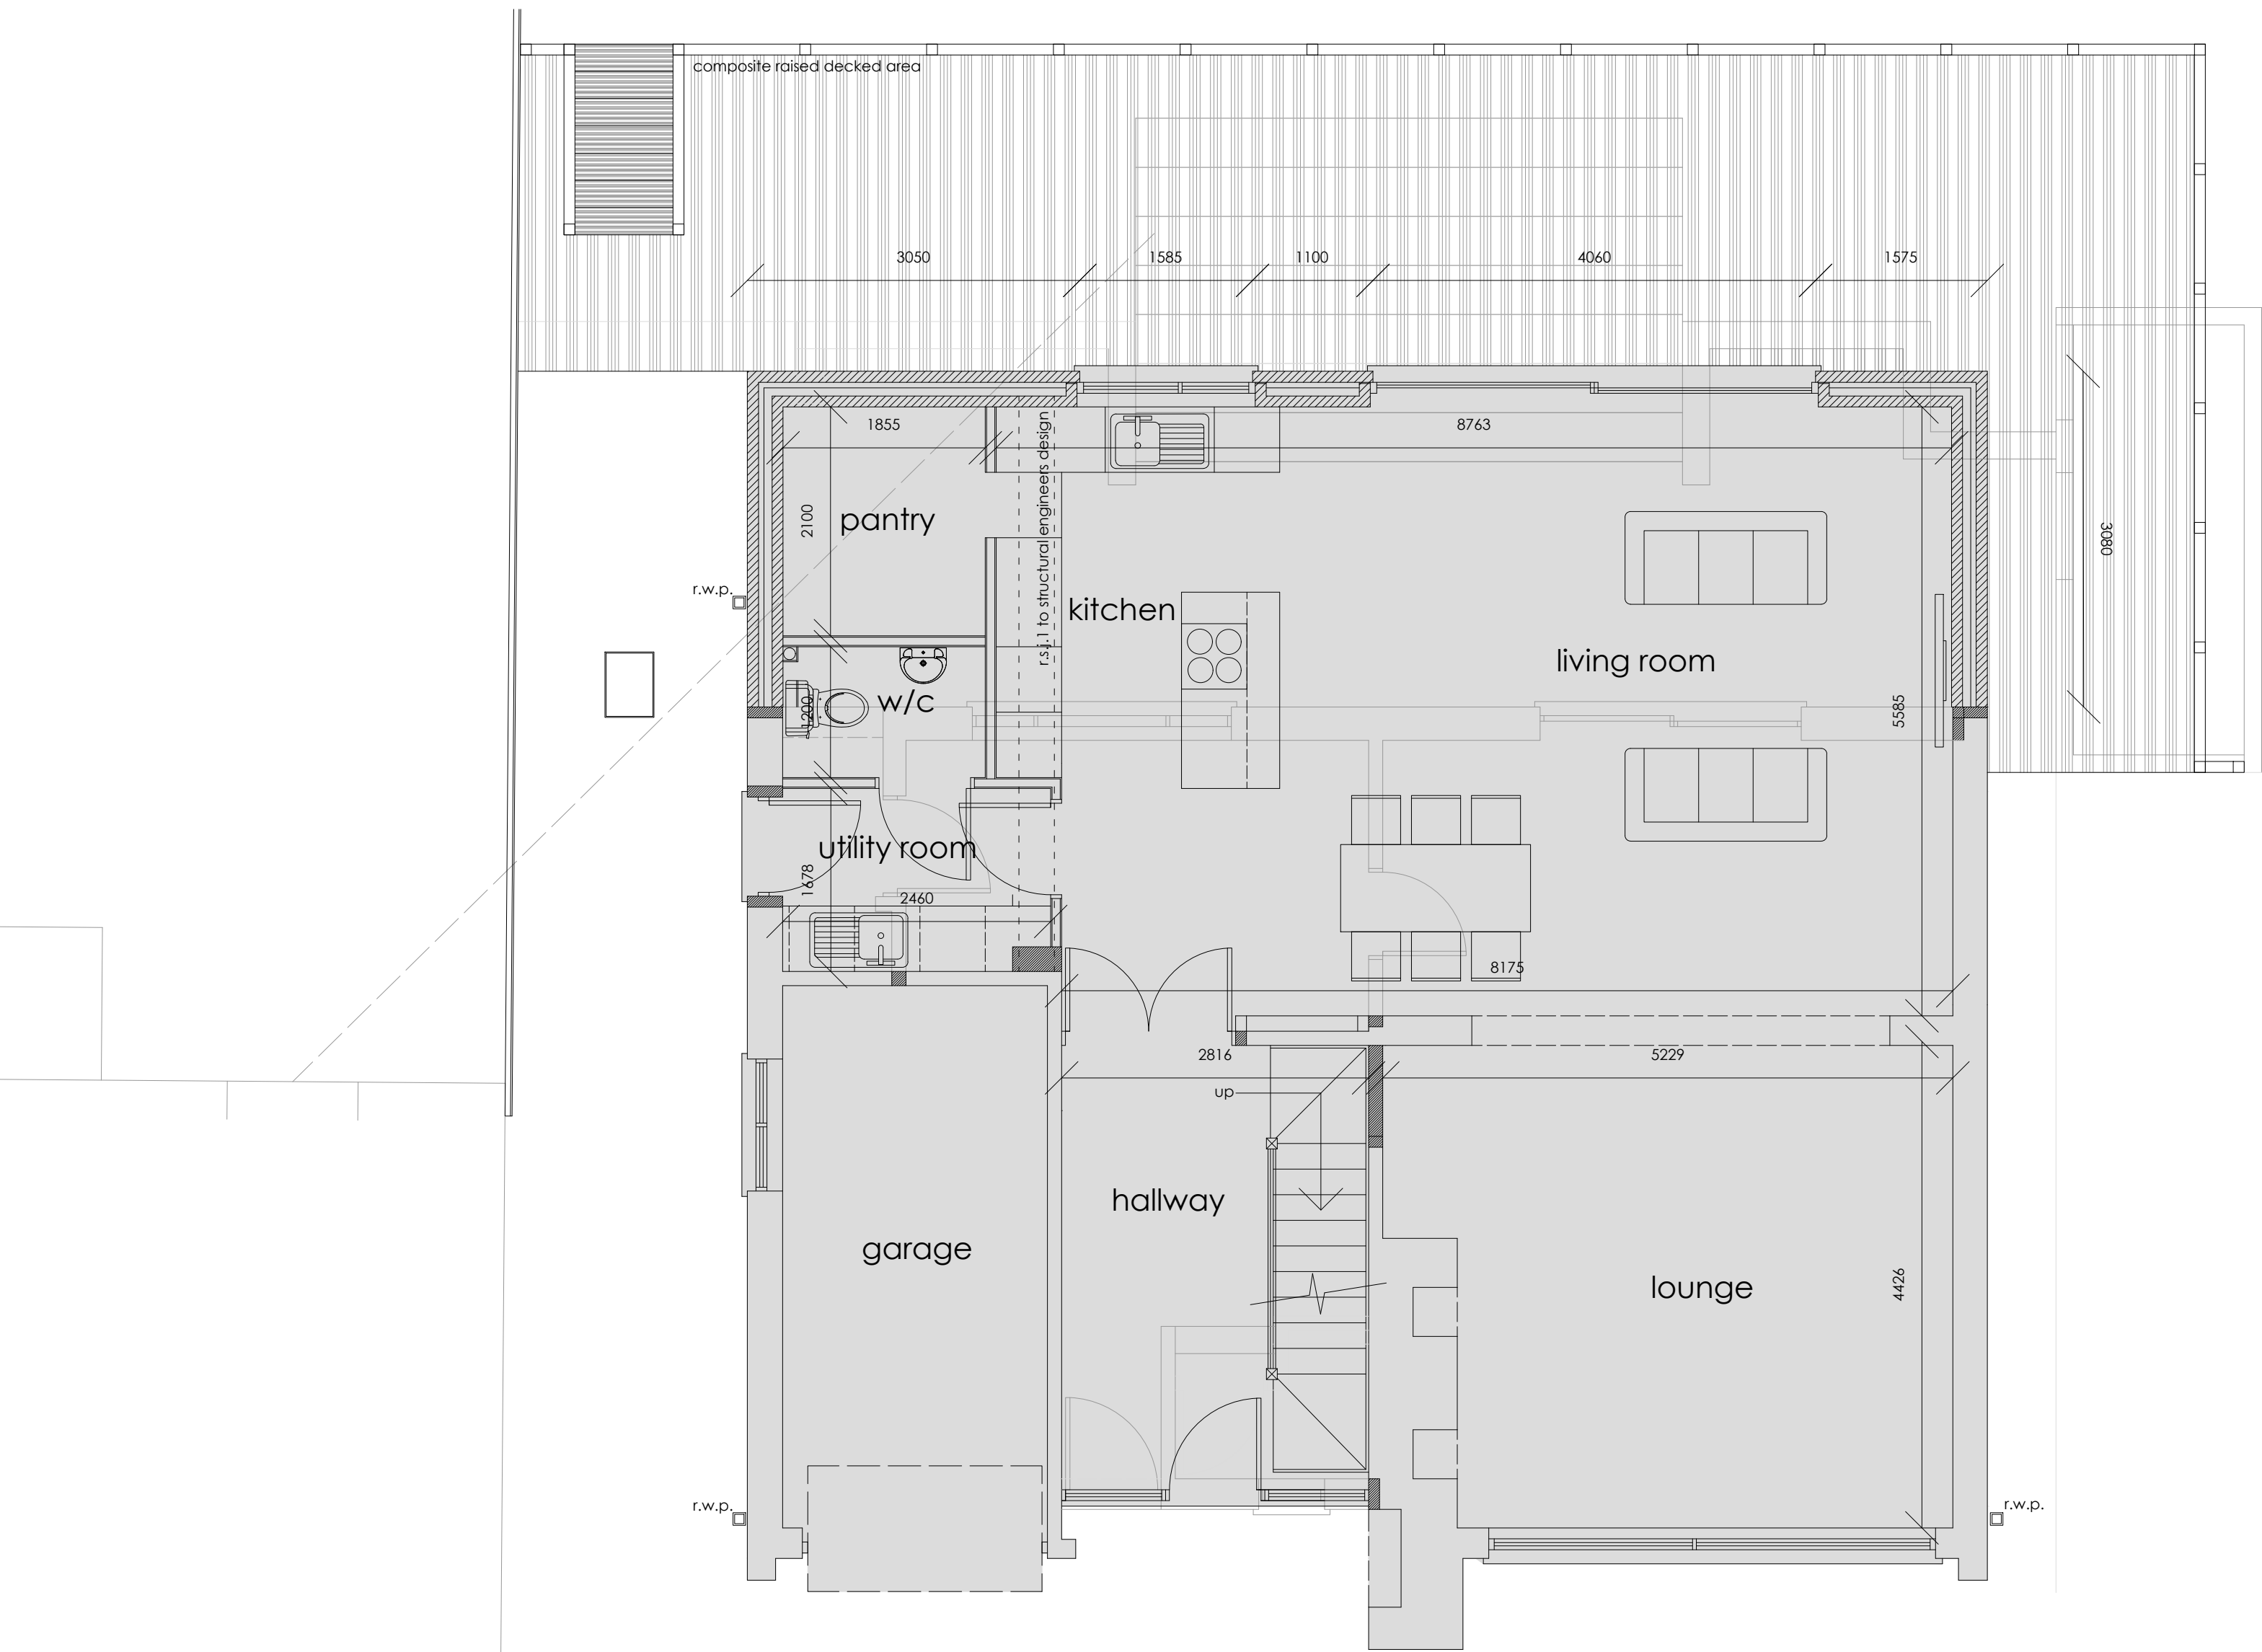

ground floor plan
scale | 1:50

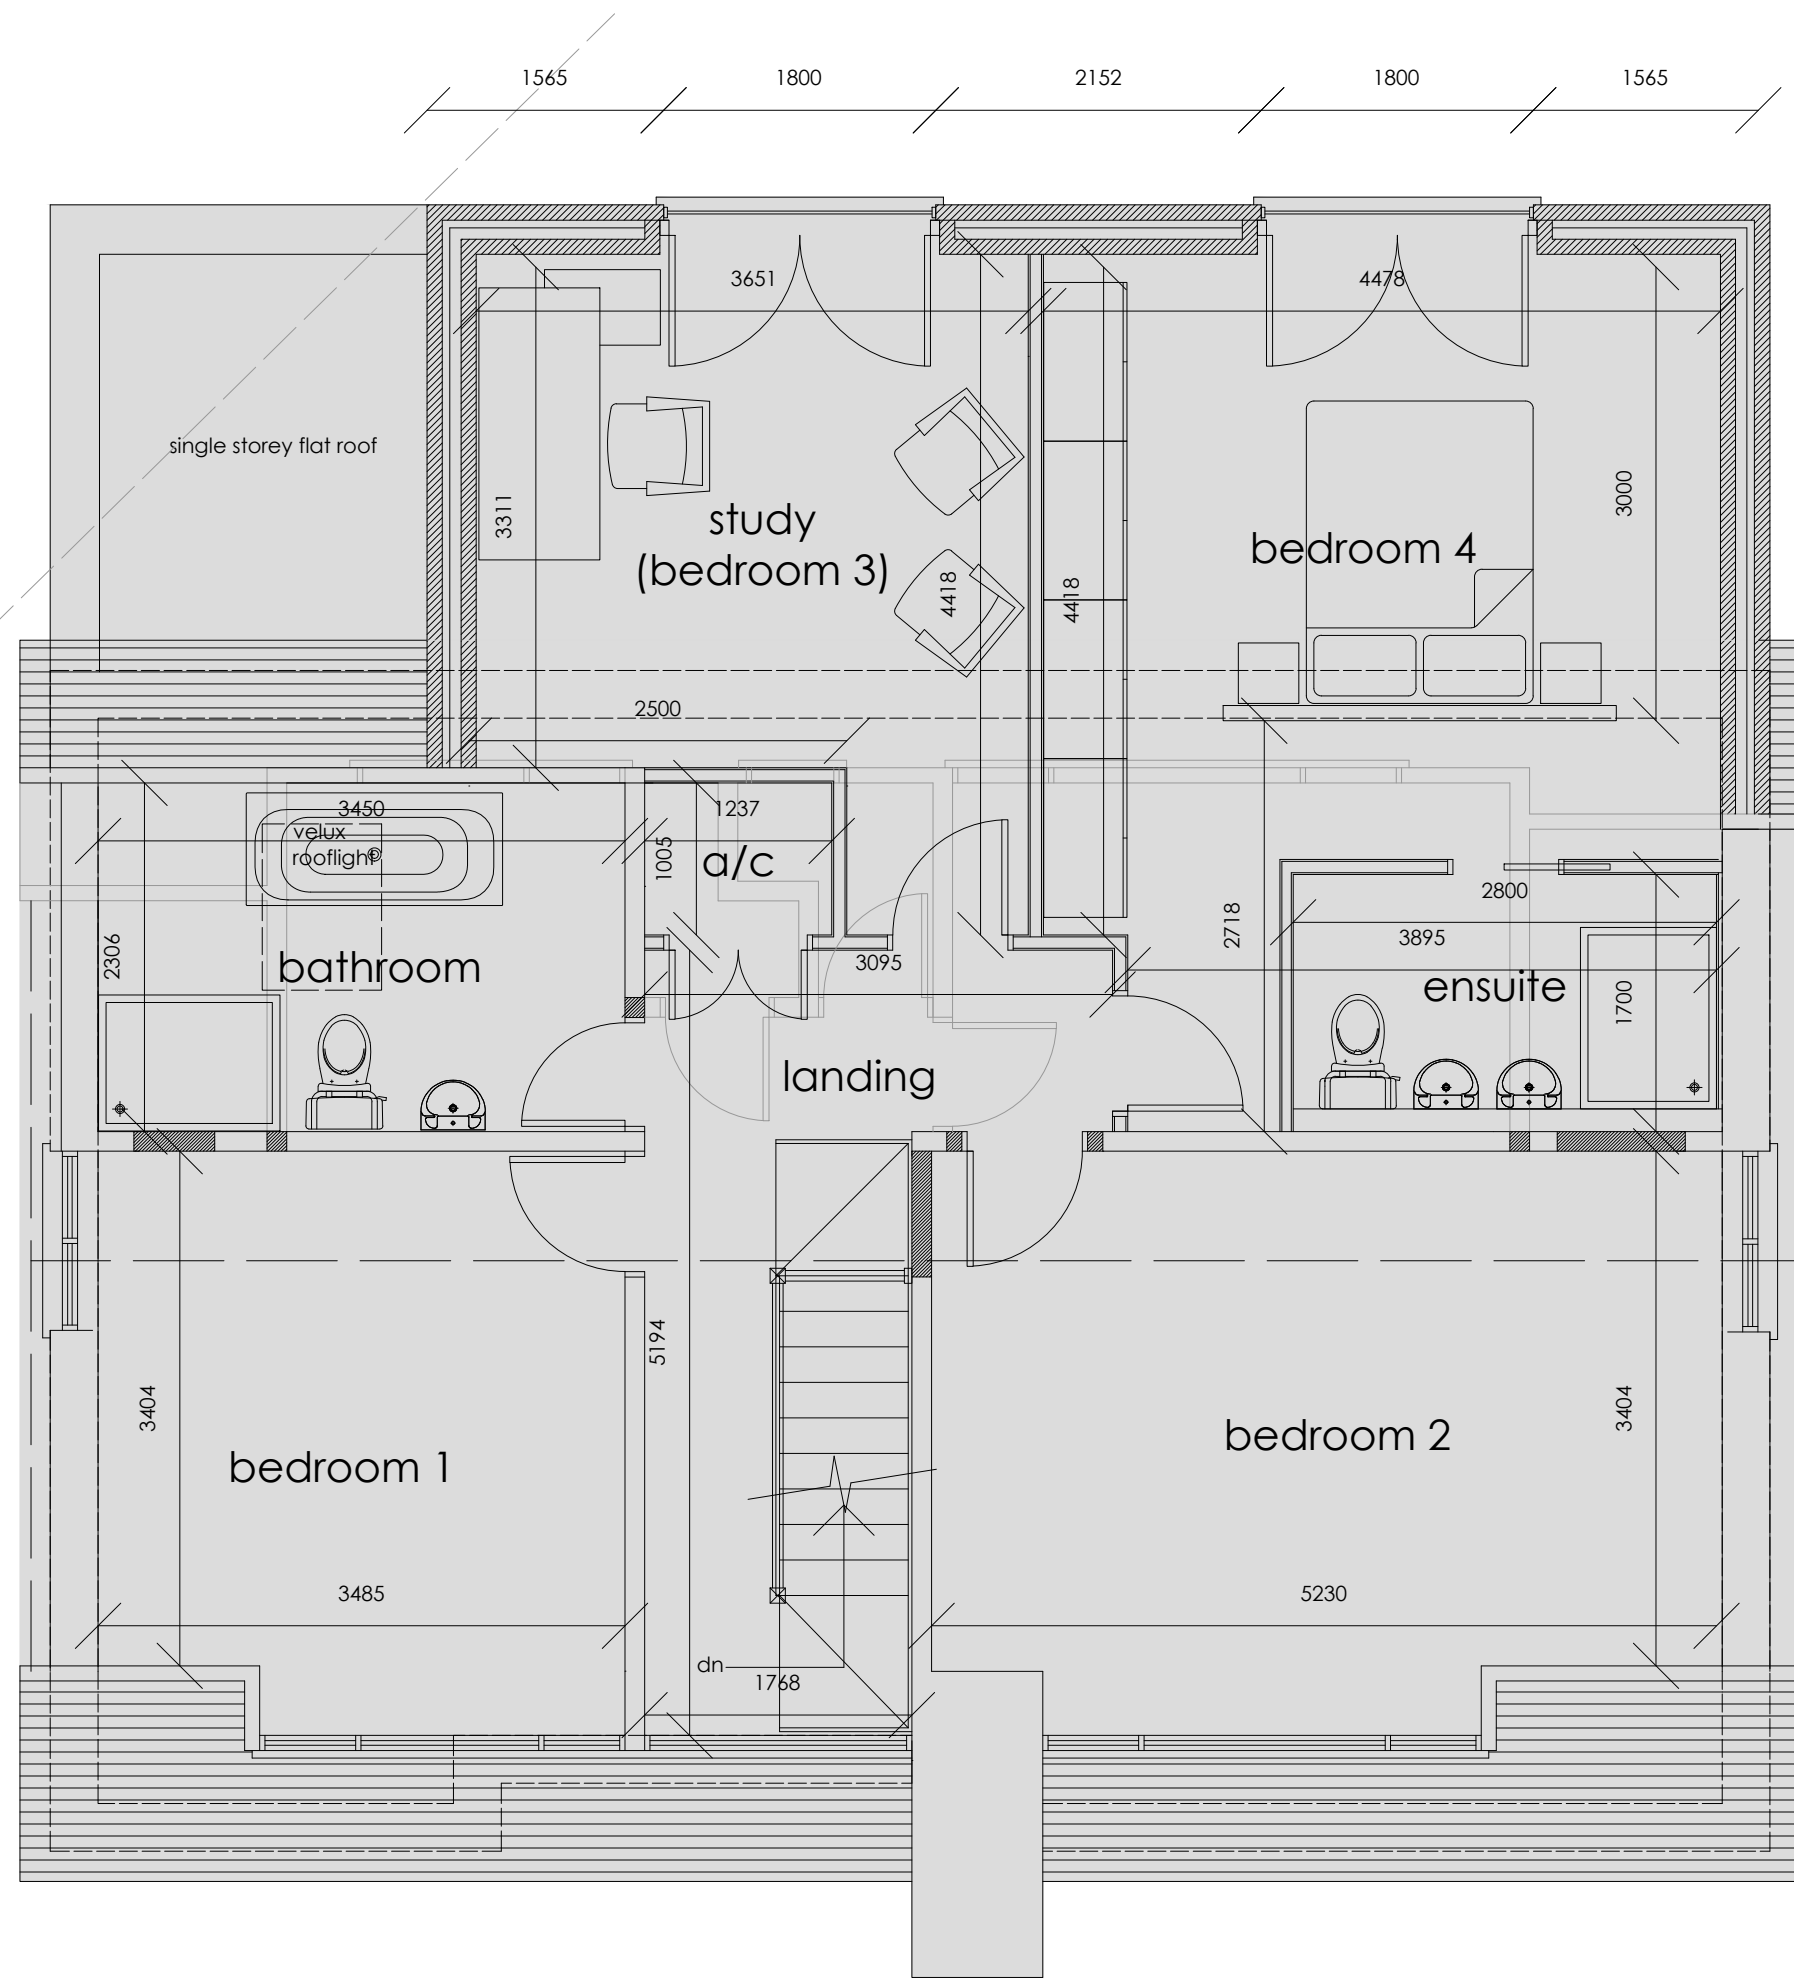

first floor plan
scale | 1:50

revision	
a	proposed flat roof material added_25.05.23
b	pitched roof added_03.07.23
c	
d	
e	
f	
g	

project	drawing	date
33 WENALL ROAD, TONNA, NEATH PORT TALBOT	PROPOSED FLOOR PLANS & ELEVATIONS	JULY 2023
client	drawing no.	scale
MR & MRS MORGAN	22.33WR.04b	@ A1
www.iplanarchitecture.co.uk	hello@iplanarchitecture.co.uk	07765 660189