



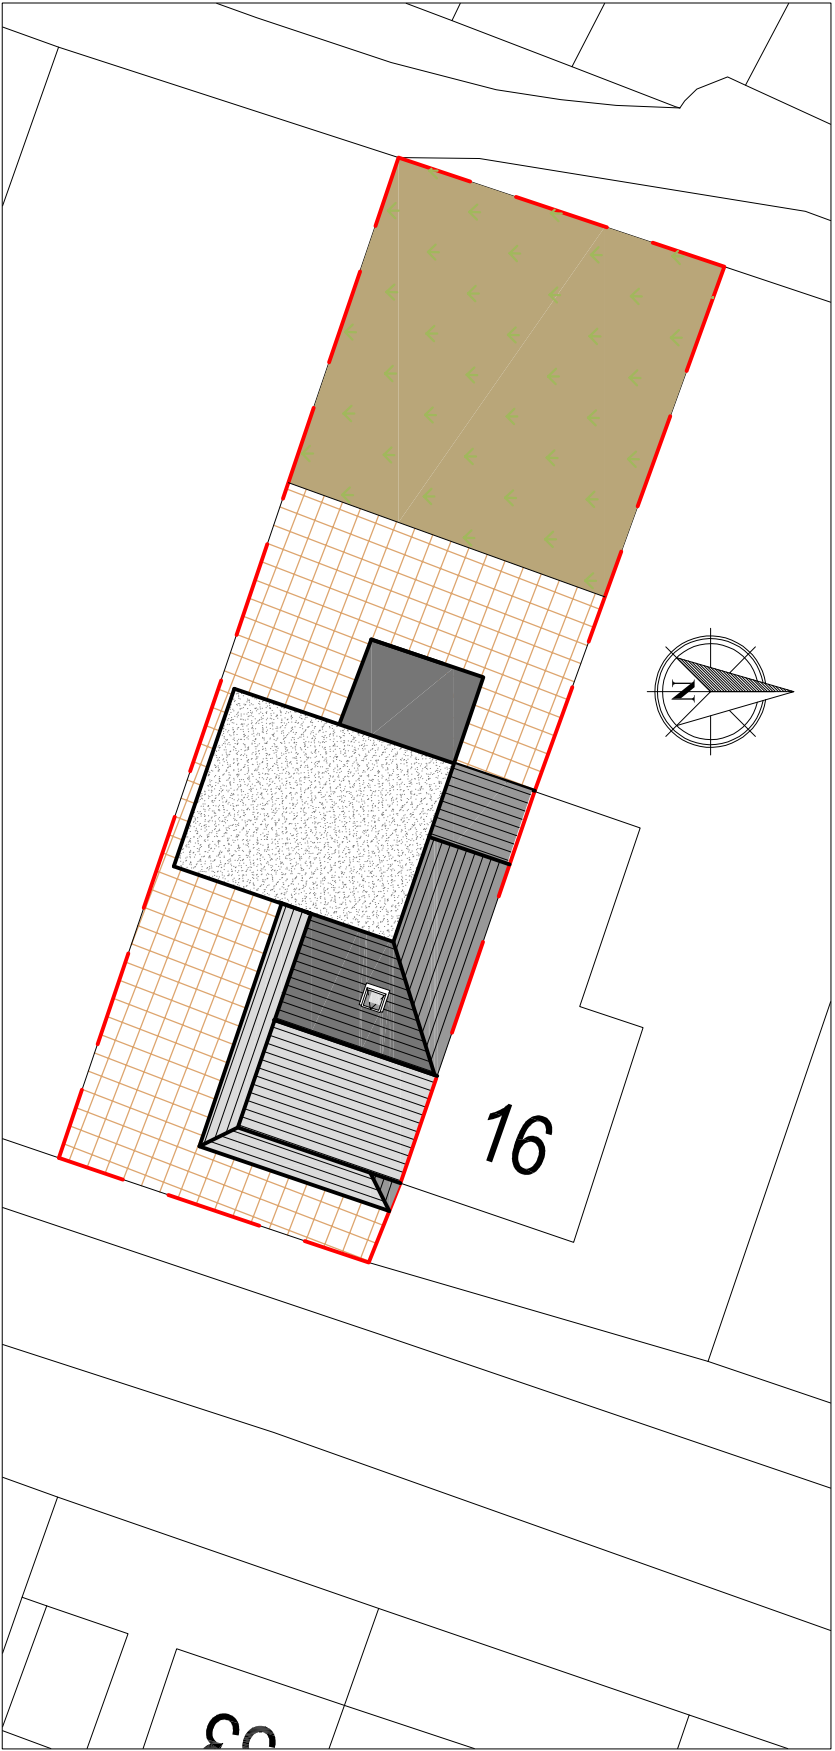

EXISTING SITE BLOCK PLAN

Scale 1:250

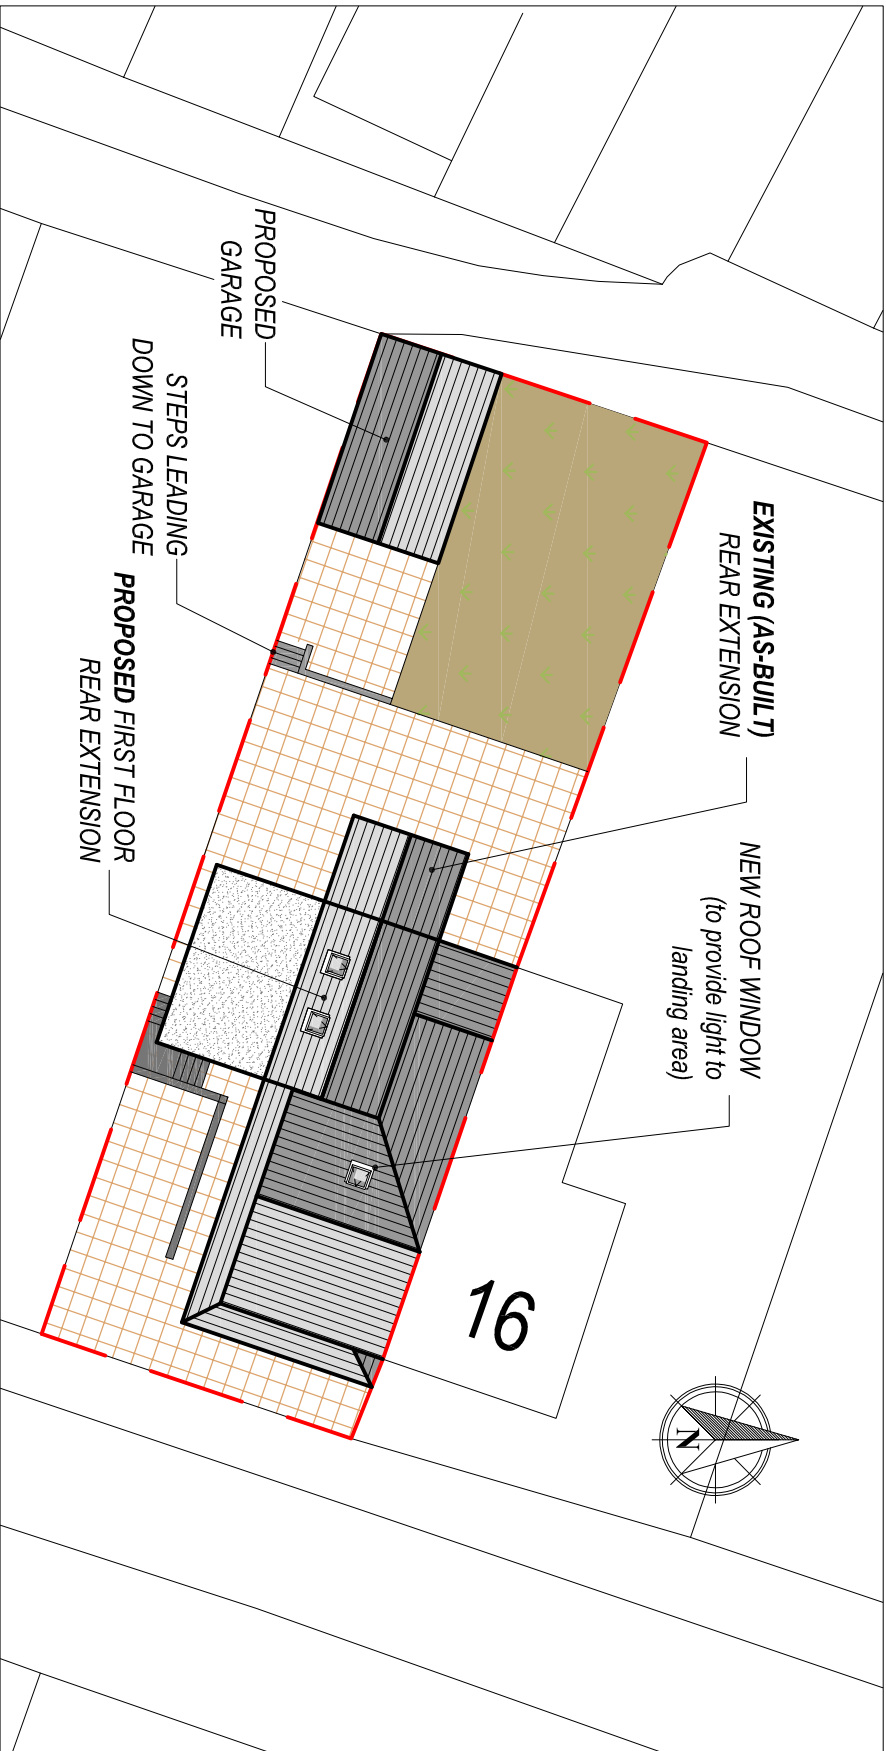

PROPOSED SITE BLOCK PLAN

Scale 1:250

Client:

Mr. Stephen Trollope  
18 Martyns Avenue,  
Seven Sisters,  
Neath,  
SA10 9DR

Project Title:

PROPOSED REAR  
EXTENSION  
& DETACHED GARAGE

General Notes:

1. Draw and scale from this drawing. Take linear dimensions only.

2. Dimensions are in millimetres unless otherwise stated.

Drawing Issue:

PLANNING

Drawing Title:

EXISTING & PROPOSED SITE PLANS

Drawing No:

CPD-002

Revision:

Date:

03-08-2023

Revised:

Scale(s):

1:250

Paper Size:

A3



Cwm Planning & Design Ltd.  
(architectural and Draughting Services)