




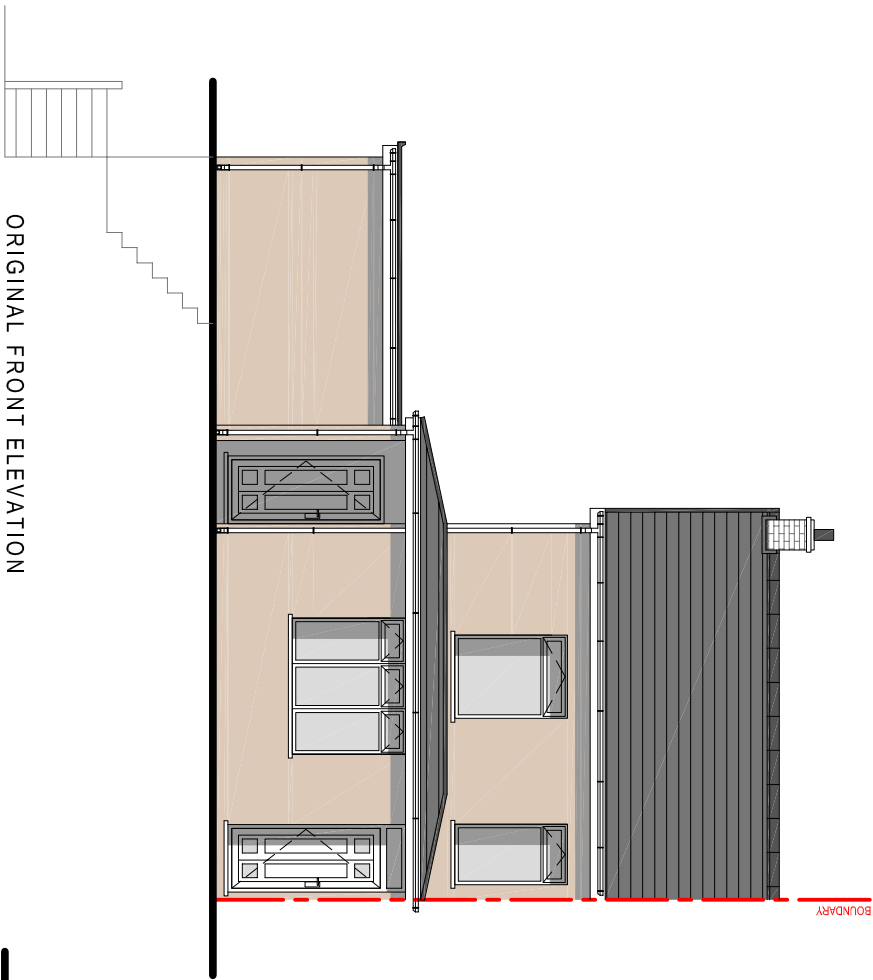


ORIGINAL FRONT ELEVATION
Scale 1:100

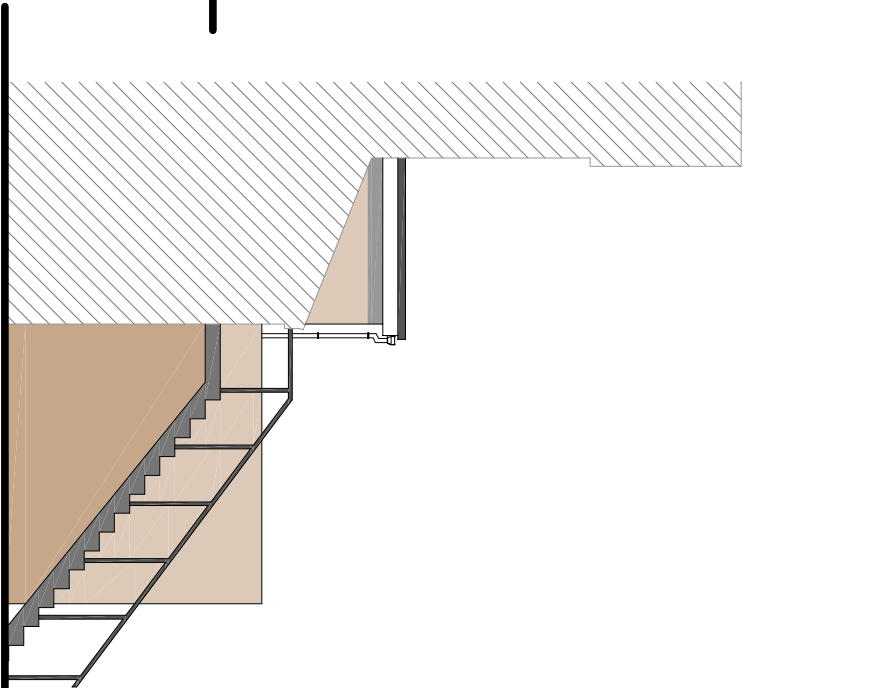


ORIGINAL SIDE ELEVATION
Scale 1:100

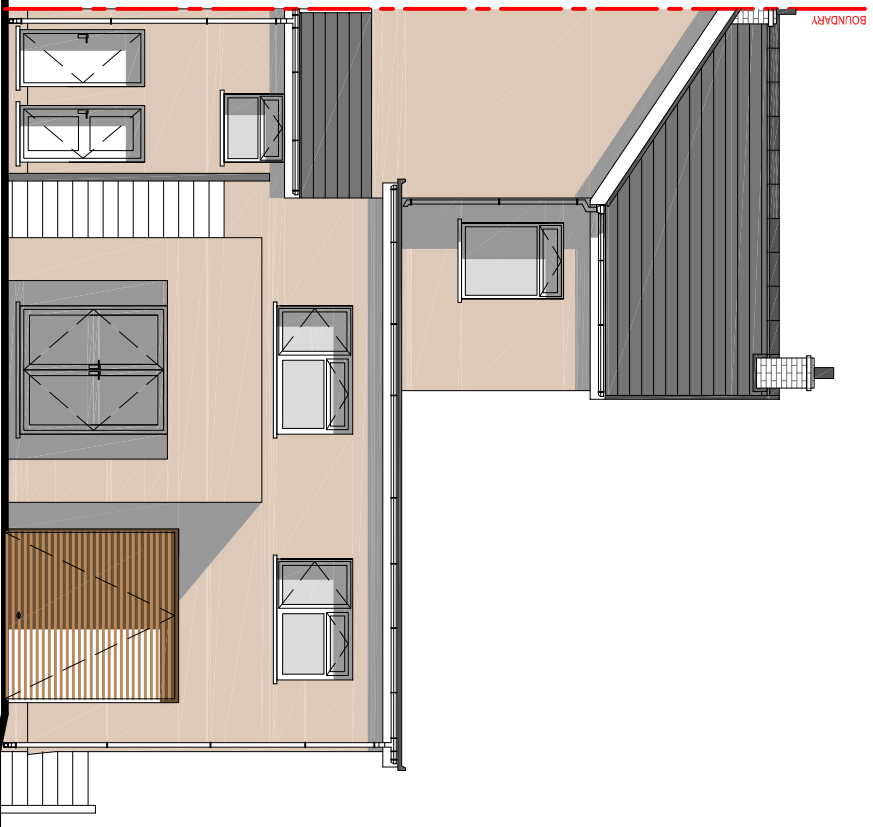


ORIGINAL REAR ELEVATION
Scale 1:100

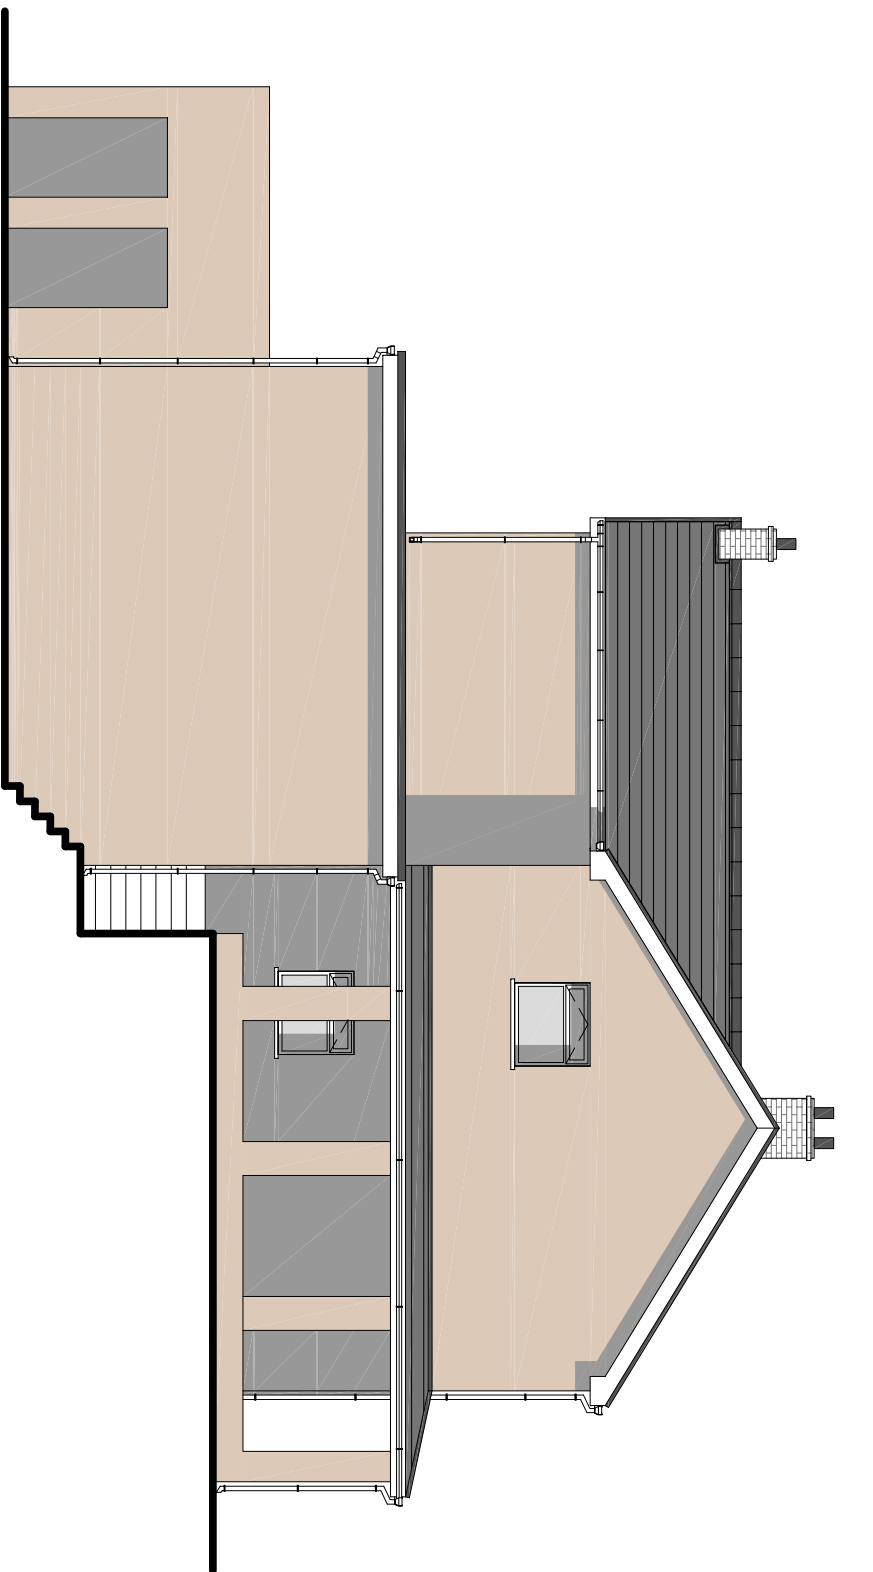


ORIGINAL SIDE ELEVATION
Scale 1:100

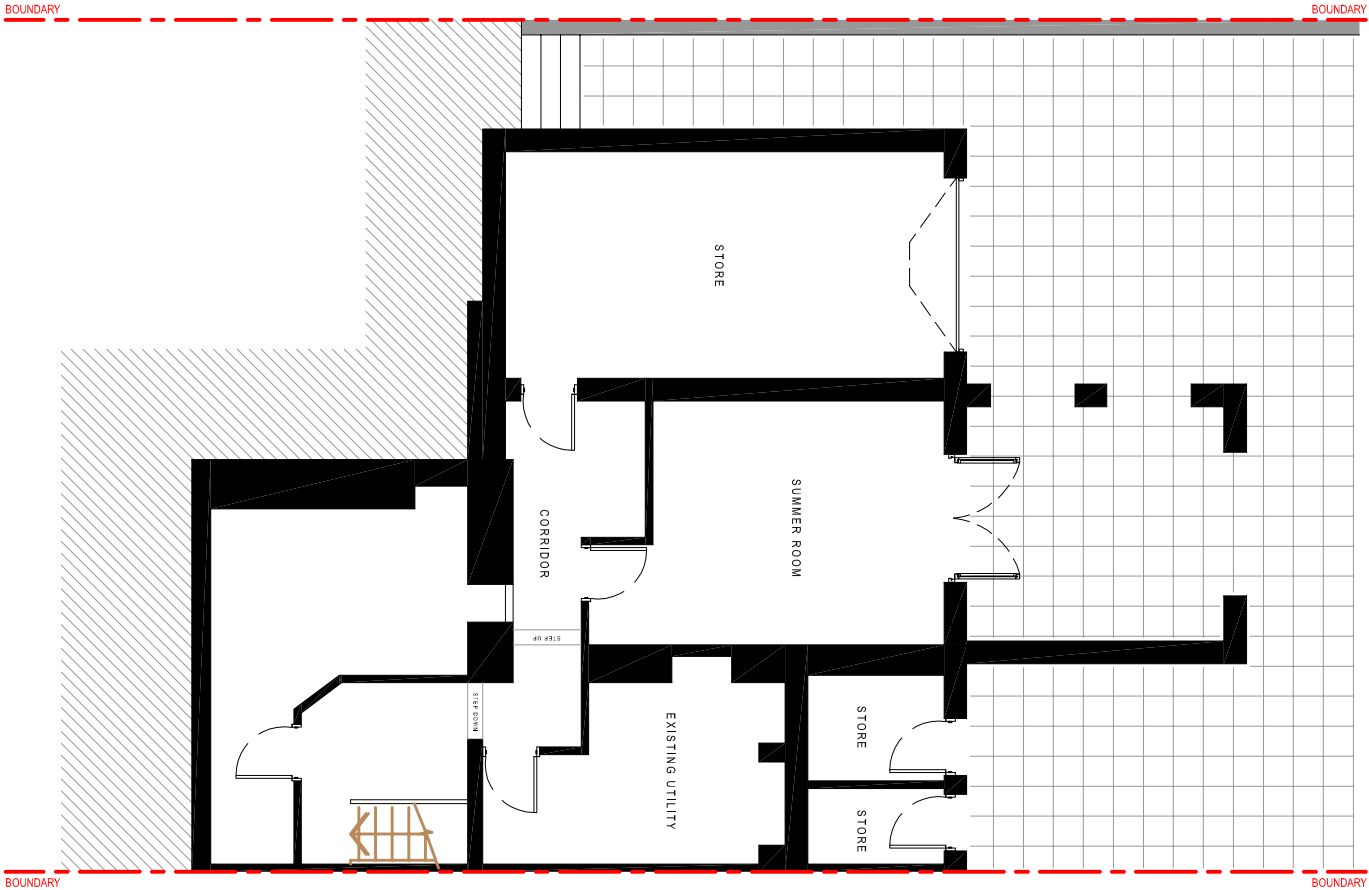

ORIGINAL LOWER LEVEL PLAN
Scale 1:100

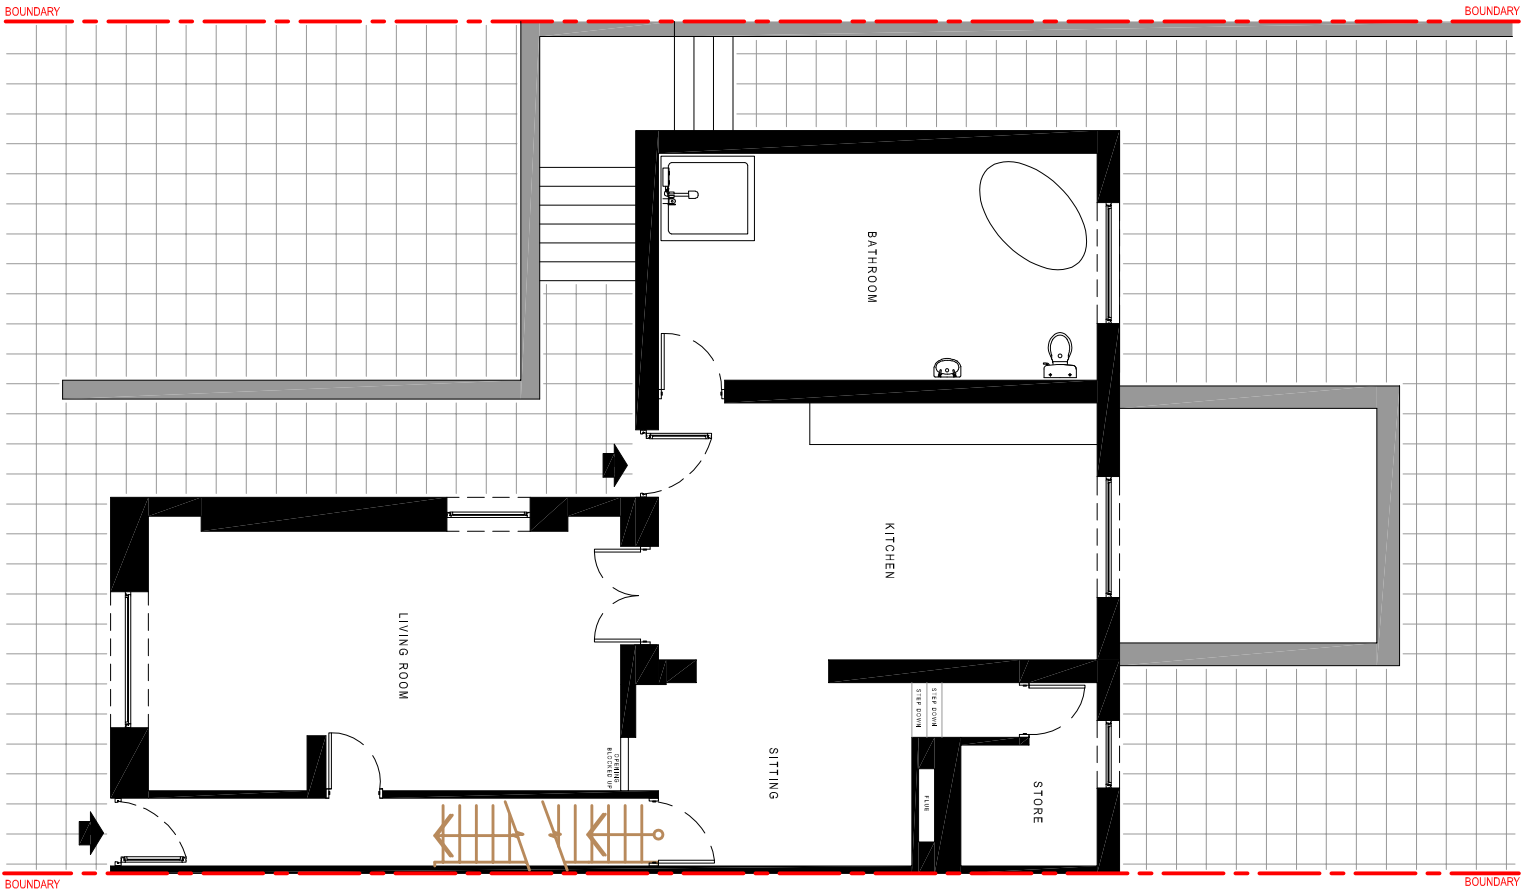

ORIGINAL GROUND FLOOR PLAN
Scale 1:100

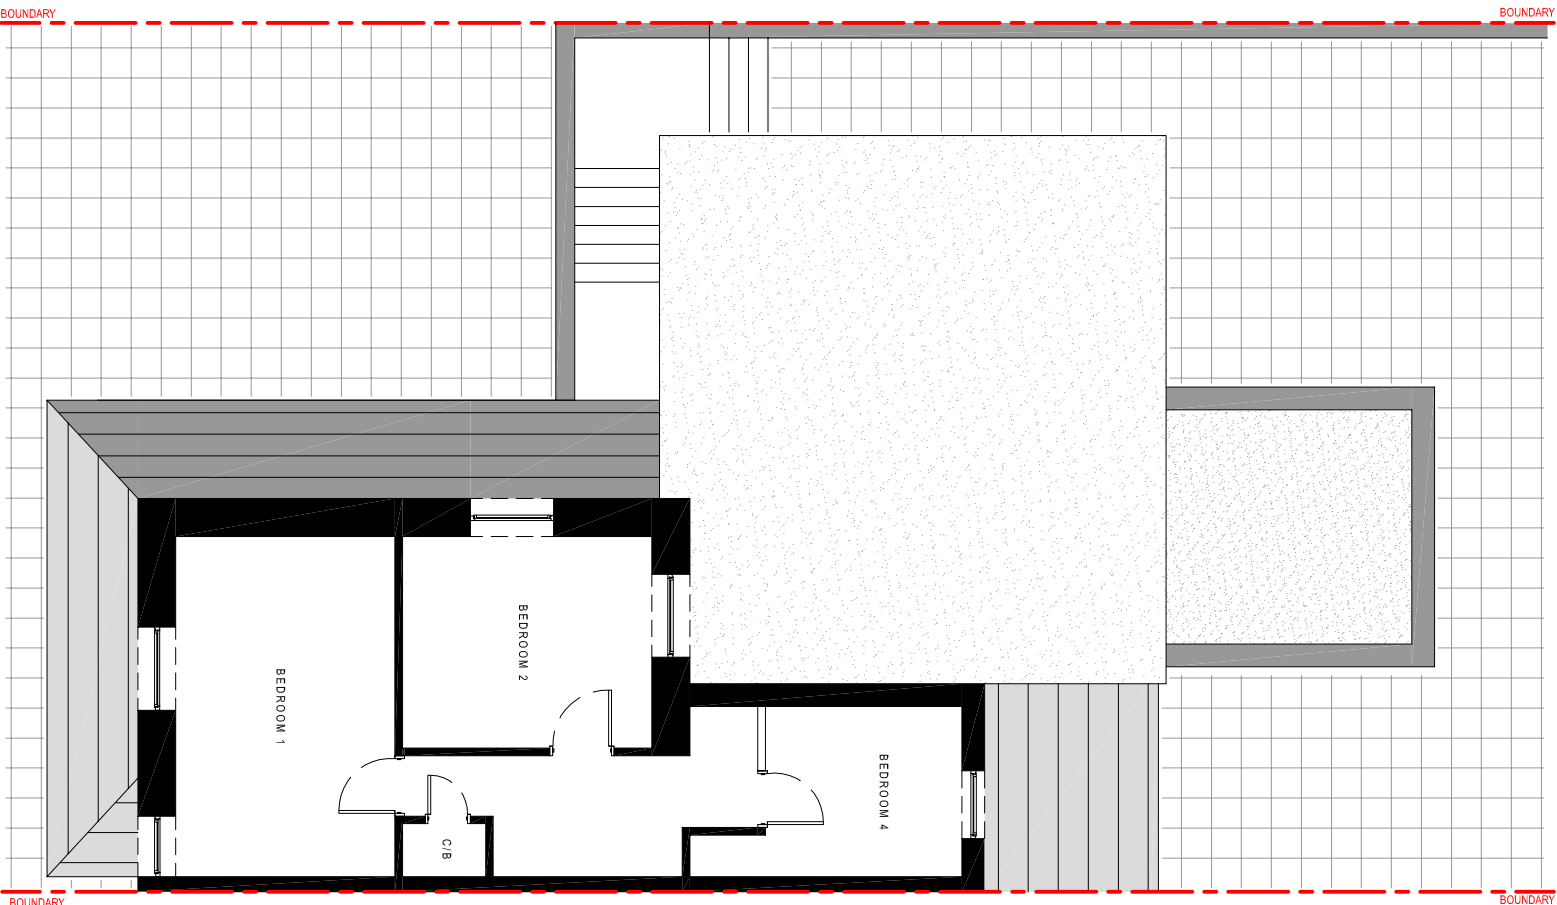

ORIGINAL FIRST FLOOR PLAN
Scale 1:100

Client:

Mr. Stephen Trollope
18 Martyns Avenue,
Seven Sisters,
Neath,
SA10 9DR

Project Title:

PROPOSED REAR
EXTENSION
& DETACHED GARAGE

General Notes:

1. Do not scale from this drawing. All dimensions are to be taken from the approved planning permission.
2. Dimensions are in millimetres unless otherwise stated.

Drawing Issue:

PLANNING

Drawing Title:

ORIGINAL ELEVATIONS & FLOOR PLANS

Drawing No:

CPD-003

Date:

03-06-2023

Scale:

1:100

Paper Size:

A2



Cwm Planning & Design Ltd.
(Architectural and Drafting Services)