




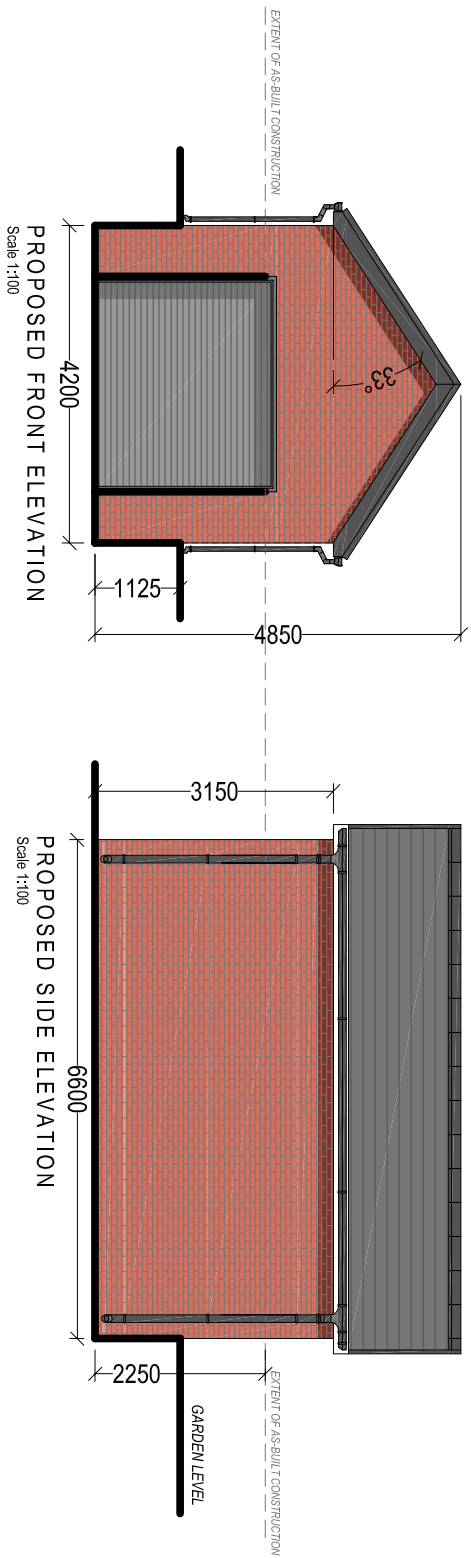


PROPOSED FRONT ELEVATION
Scale 1:100

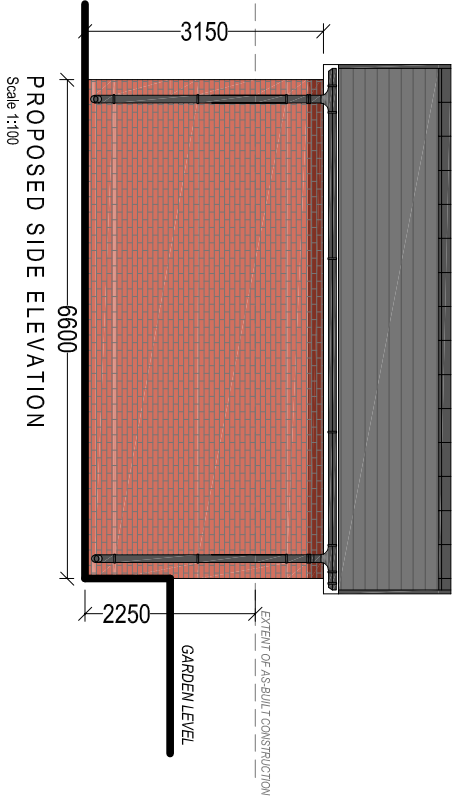


PROPOSED SIDE ELEVATION
Scale 1:100

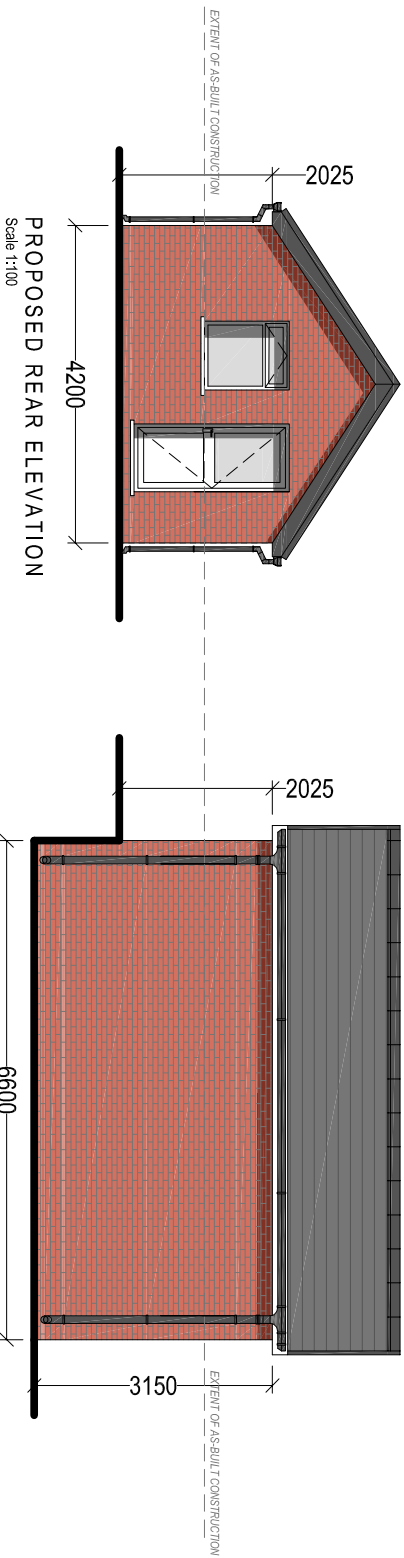

PROPOSED REAR ELEVATION
Scale 1:100

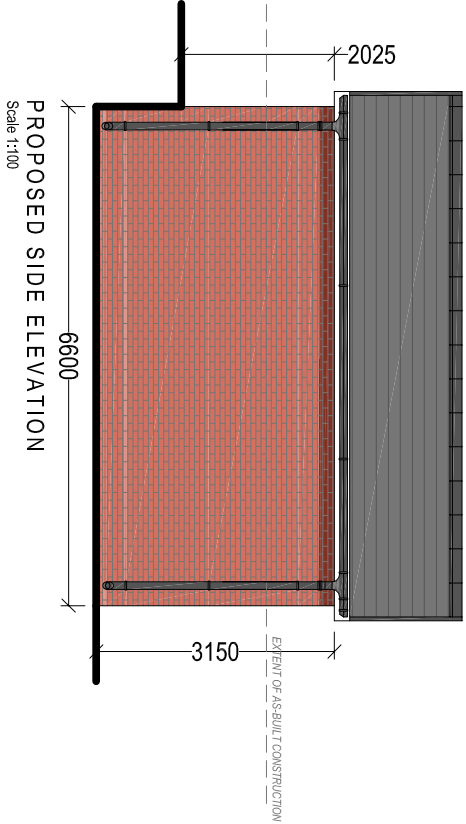

PROPOSED SIDE ELEVATION
Scale 1:100

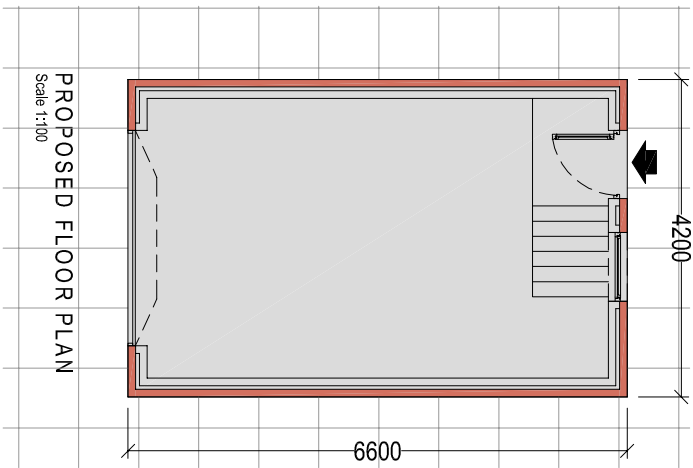

PROPOSED FLOOR PLAN
Scale 1:100

MATERIAL FINISHES
(Proposed Rear extension):

Roof Covering:
slate (*to match main dwelling*)
Concrete ridge (*to match main dwelling*)

Wall Covering:
Facing Brickwork

Windows & Doors:
uPVC Double Glazed.
Colour: Black

Weather boarding:
uPVC bullnosed
Colour: Black

Rainwater goods:
Plastic, universal
Colour: Black

Client:

Mr Stephen Trollope
18 Martyns Avenue
Seve Sisters
Neath
SA 10 9DR

Project Title:

PROPOSED REAR
EXTENSION
& DETACHED GARAGE

General Notes:

1. Draw and scale from this drawing. Take linear dimensions only.
2. Dimensions are in millimetres unless otherwise stated.

Drawing Issue:

PLANNING

Drawing Title:
PROPOSED DETACHED GARAGE
ELEVATIONS & FLOOR PLANS DETAILS

Drawing No:	CPD-006	Revision:	
Date:	03-08-2023	Revised:	
Scale(s):	1:100	Paper Size:	A3



Cwm Planning & Design Ltd.
(architectural and Draughting Services)