



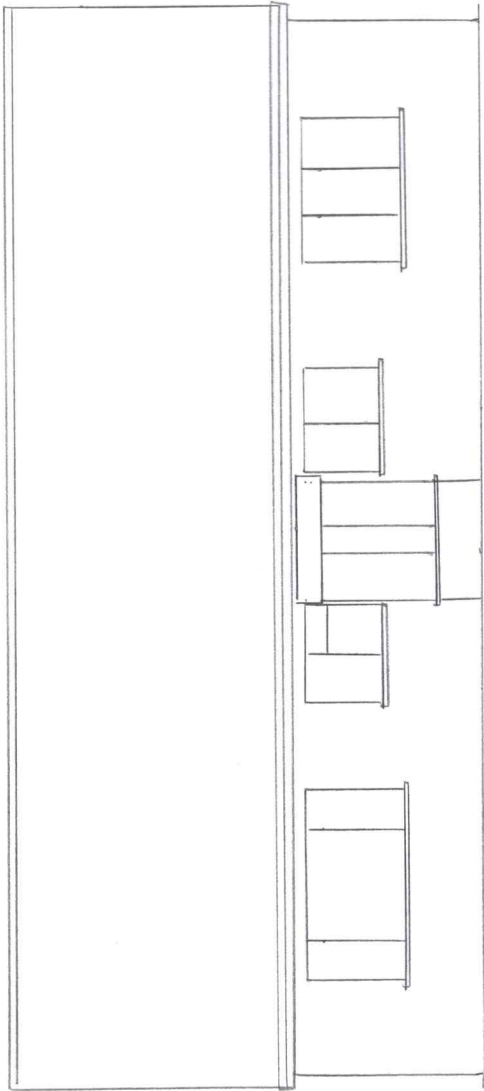

REAR ELEVATION

EXISTING

SCALE 1:100 @ A3

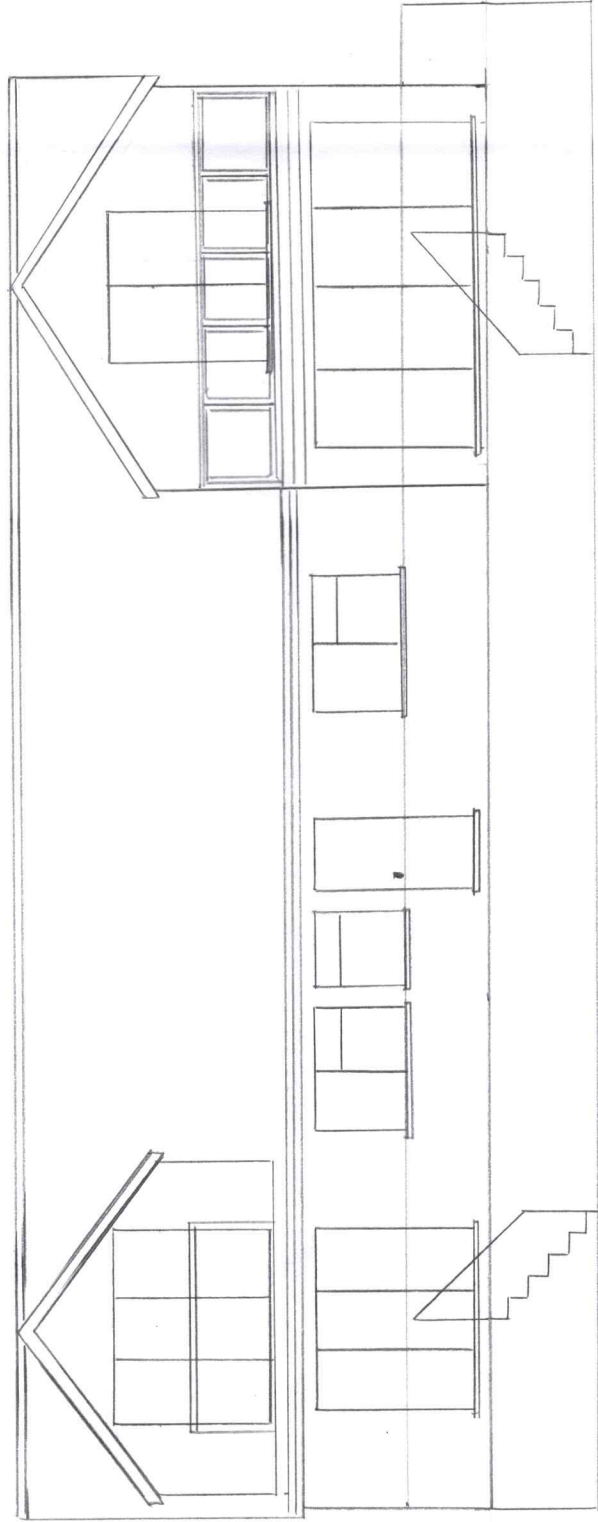

REAR ELEVATION

PROPOSED

FINISHES : K-RENDERED EXTERNAL WALL FINISH. COLOUR BISCUIT
 UPPER WALL FINISHES. PERMACOR SCORCHED TIMBER CLADDING. COLOUR RAVEN
 ROOF FINISH. MARLEY EDGEWIRE TILE COLOUR ANTHRACITE
 WINDOWS AND DOOR FINISHES. UPVC DOUBLE GLAZING COLOUR ANTHRACITE
 FASCIA, SOFFITS AND GUTTERING GOOD FINISHES COLOUR ANTHRACITE