
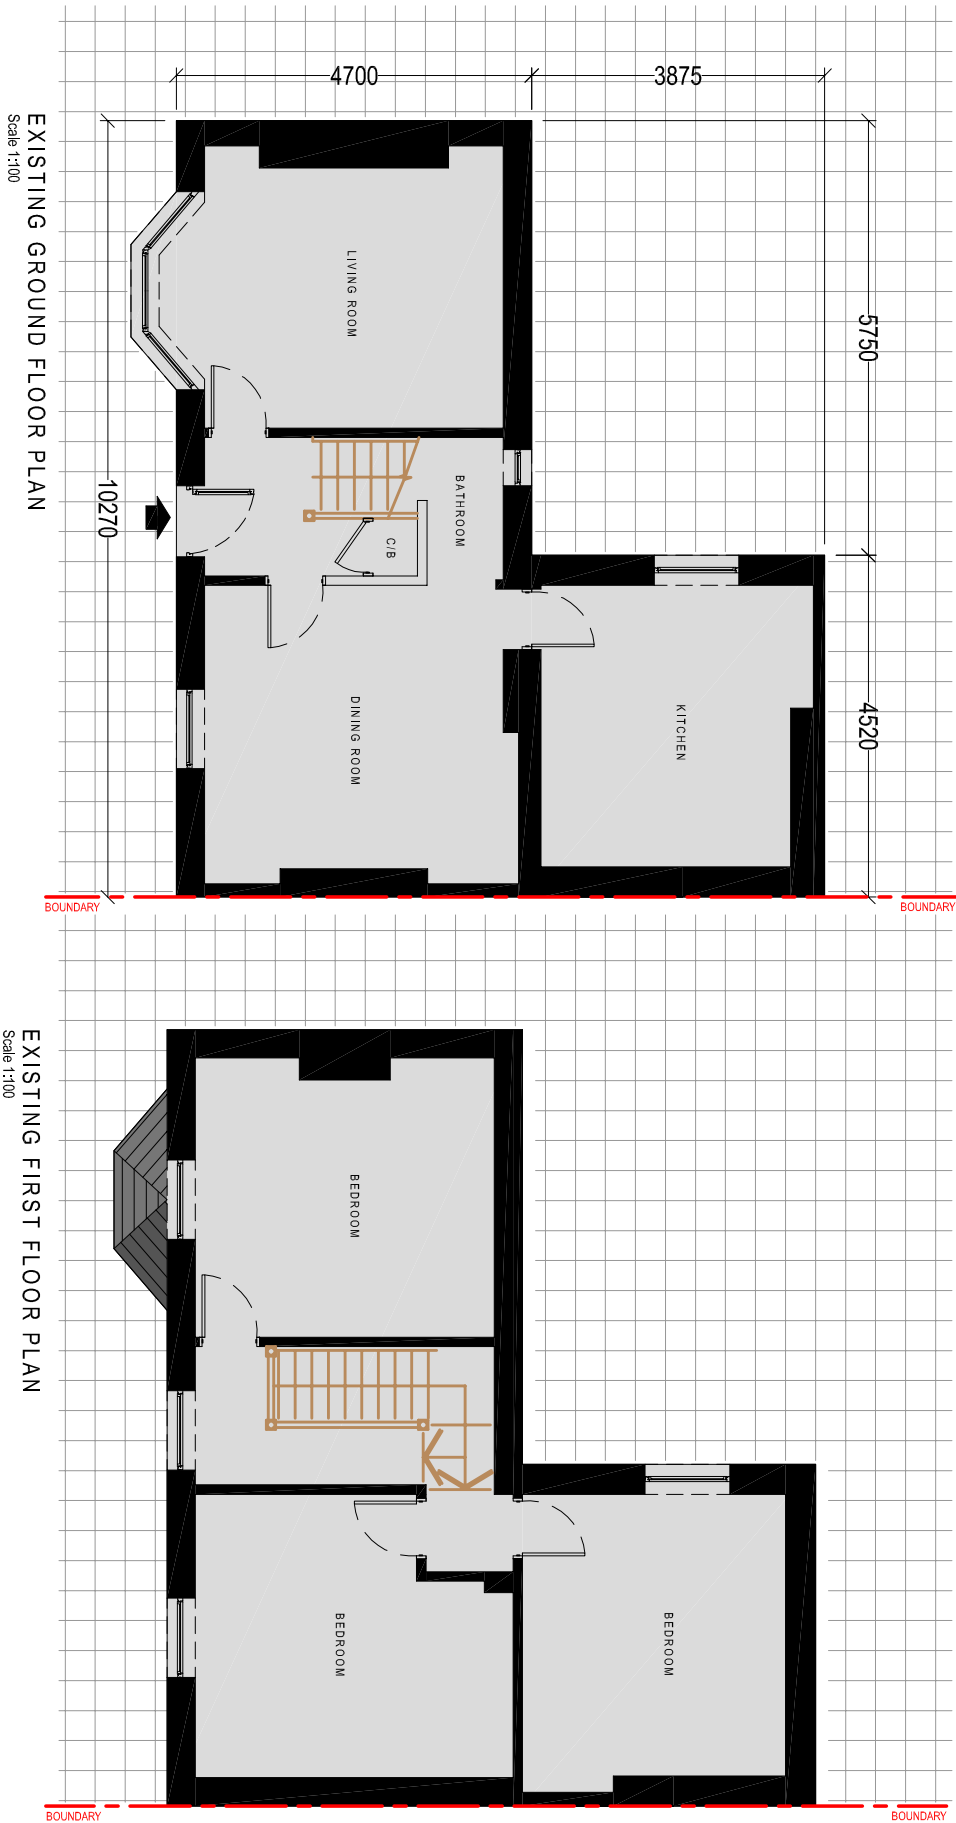


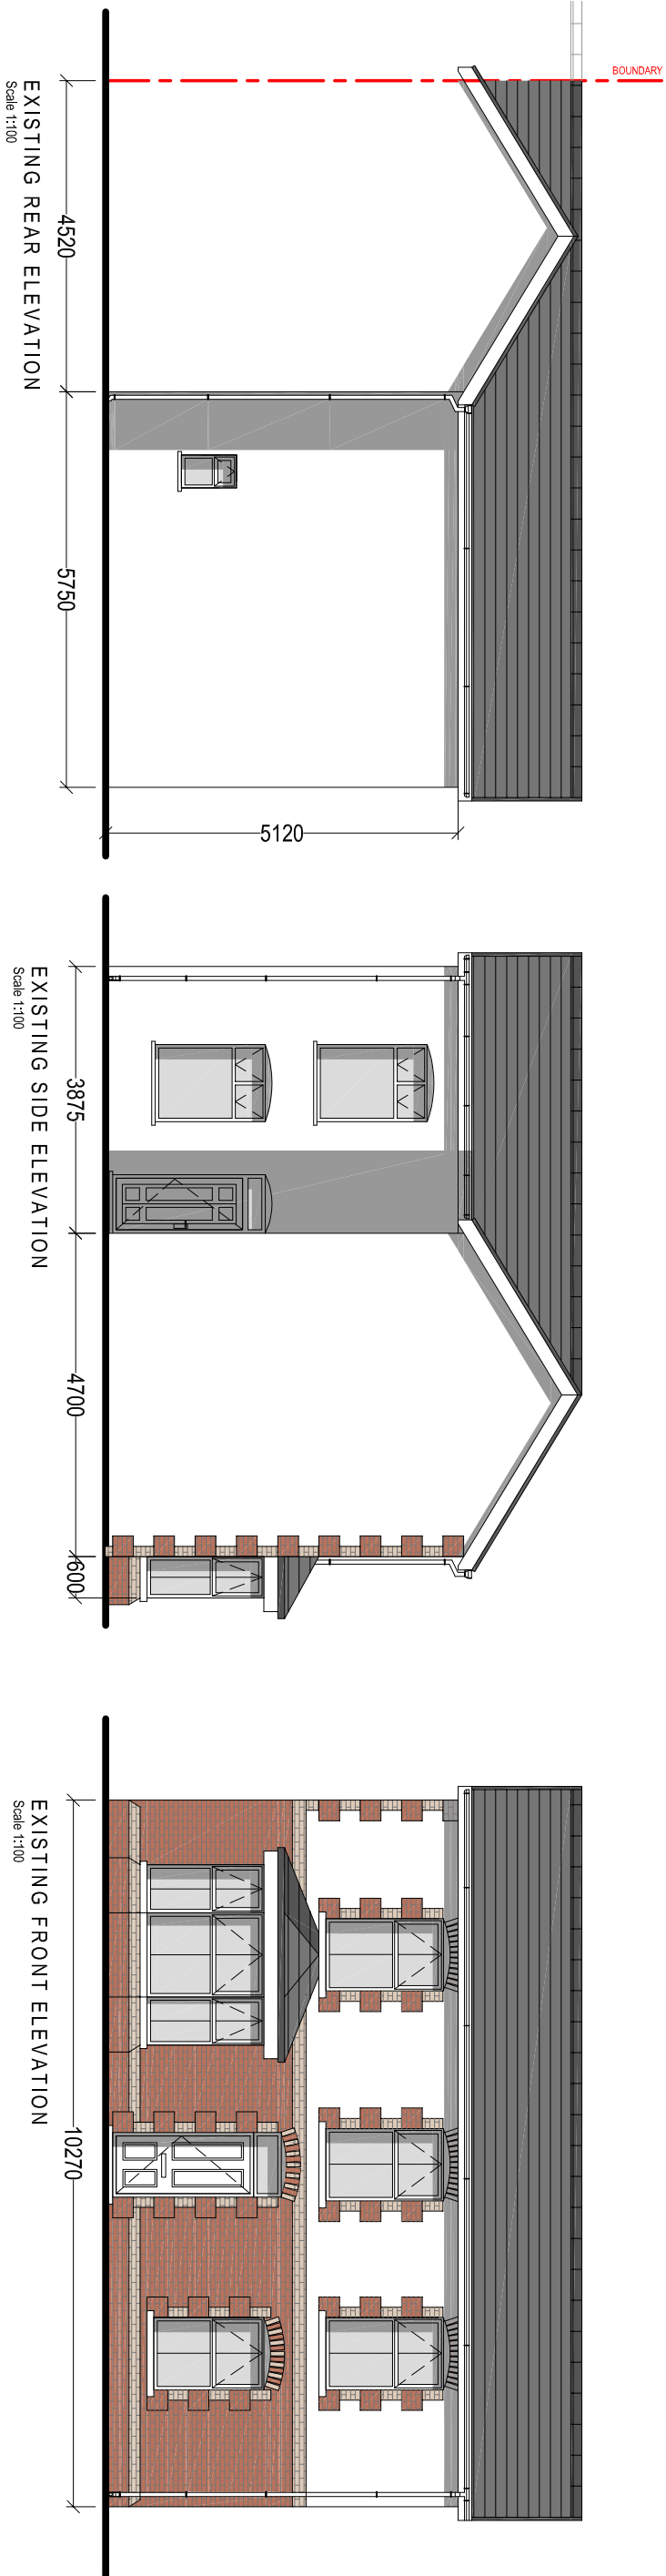

Client:

Mr Mike Price
40 New Road,
Neath Abbey,
SA10 7NG

Project Title:

SINGLE STOREY
SIDE EXTENSION

General Notes:

1. Do not scale from this drawing. Use listed dimensions only.
2. Dimensions are in millimetres unless otherwise stated.

Drawing Issue:

PLANNING

Drawing Title:

EXISTING ELEVATIONS & FLOOR PLANS

Drawing No:	003	Revision:	A
Date:	15-04-2023	Revised:	21-07-2023
Scale(s):	1:100	Paper Size:	A3



Cwm Planning & Design Ltd.
(architectural and Draughting Services)