



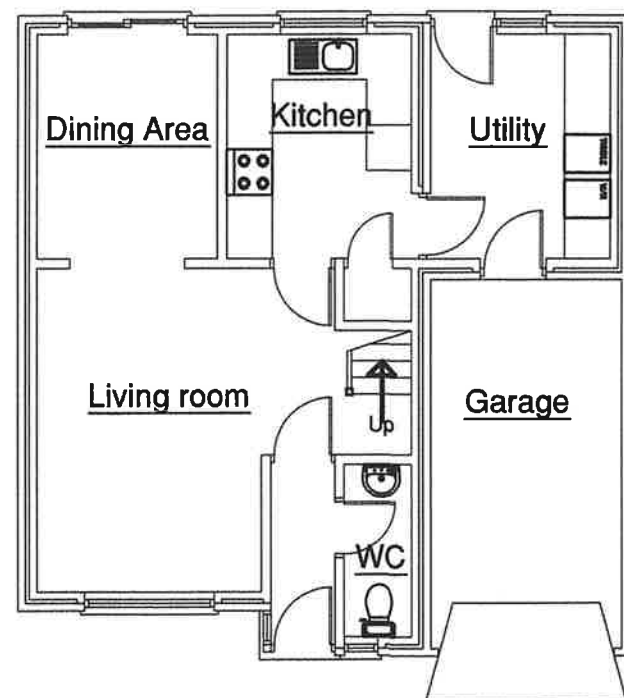


EXISTING GROUND FLOOR PLAN

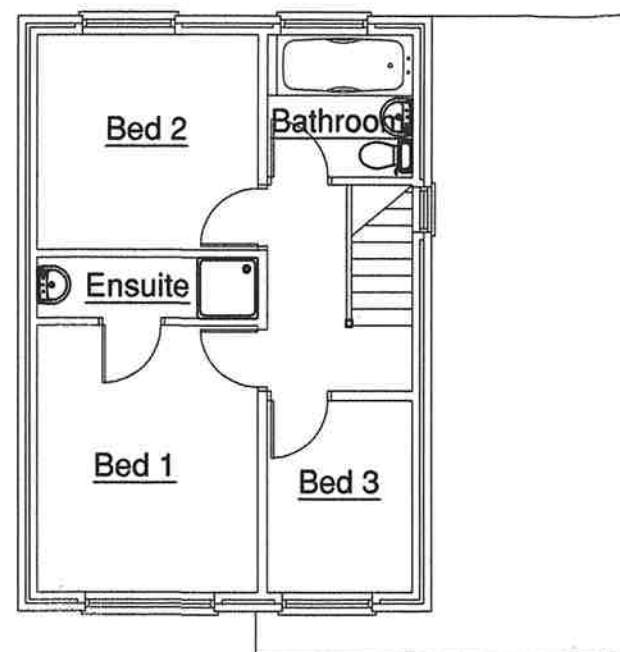


EXISTING FIRST FLOOR PLAN



EXISTING FRONT ELEVATION

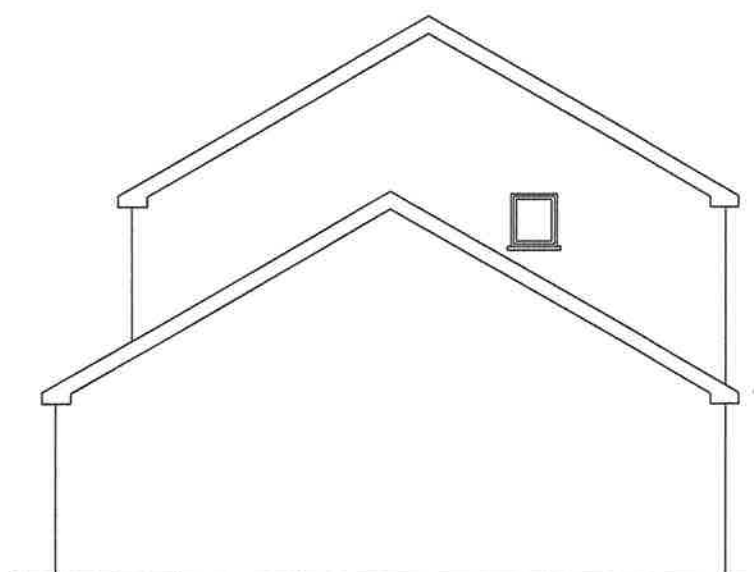

EXISTING SOUTH WEST ELEVATION

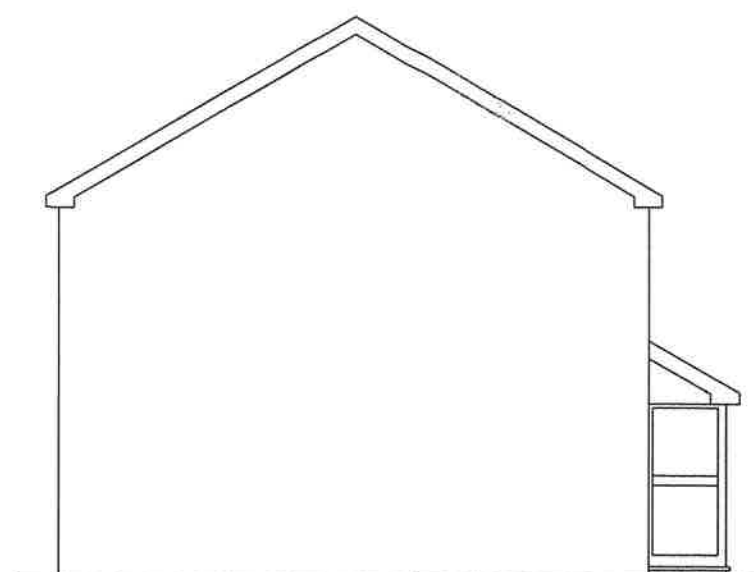

EXISTING NORTH EAST ELEVATION



EXISTING REAR ELEVATION

Site Address	Title	Notes	Date 17.07.23	Scale 1 : 100
<u>PROPOSED ALTERATIONS AT</u> <u>17 BRYN DERWEN,</u> <u>PONTARDAWE.</u>	PLANS AS EXISTING	Dimensions are in millimetres unless otherwise stated.	Drawn By DD	Checked by
			Drawing No 17BrynDerwen 1	Rev.
			Date	