


Superseded

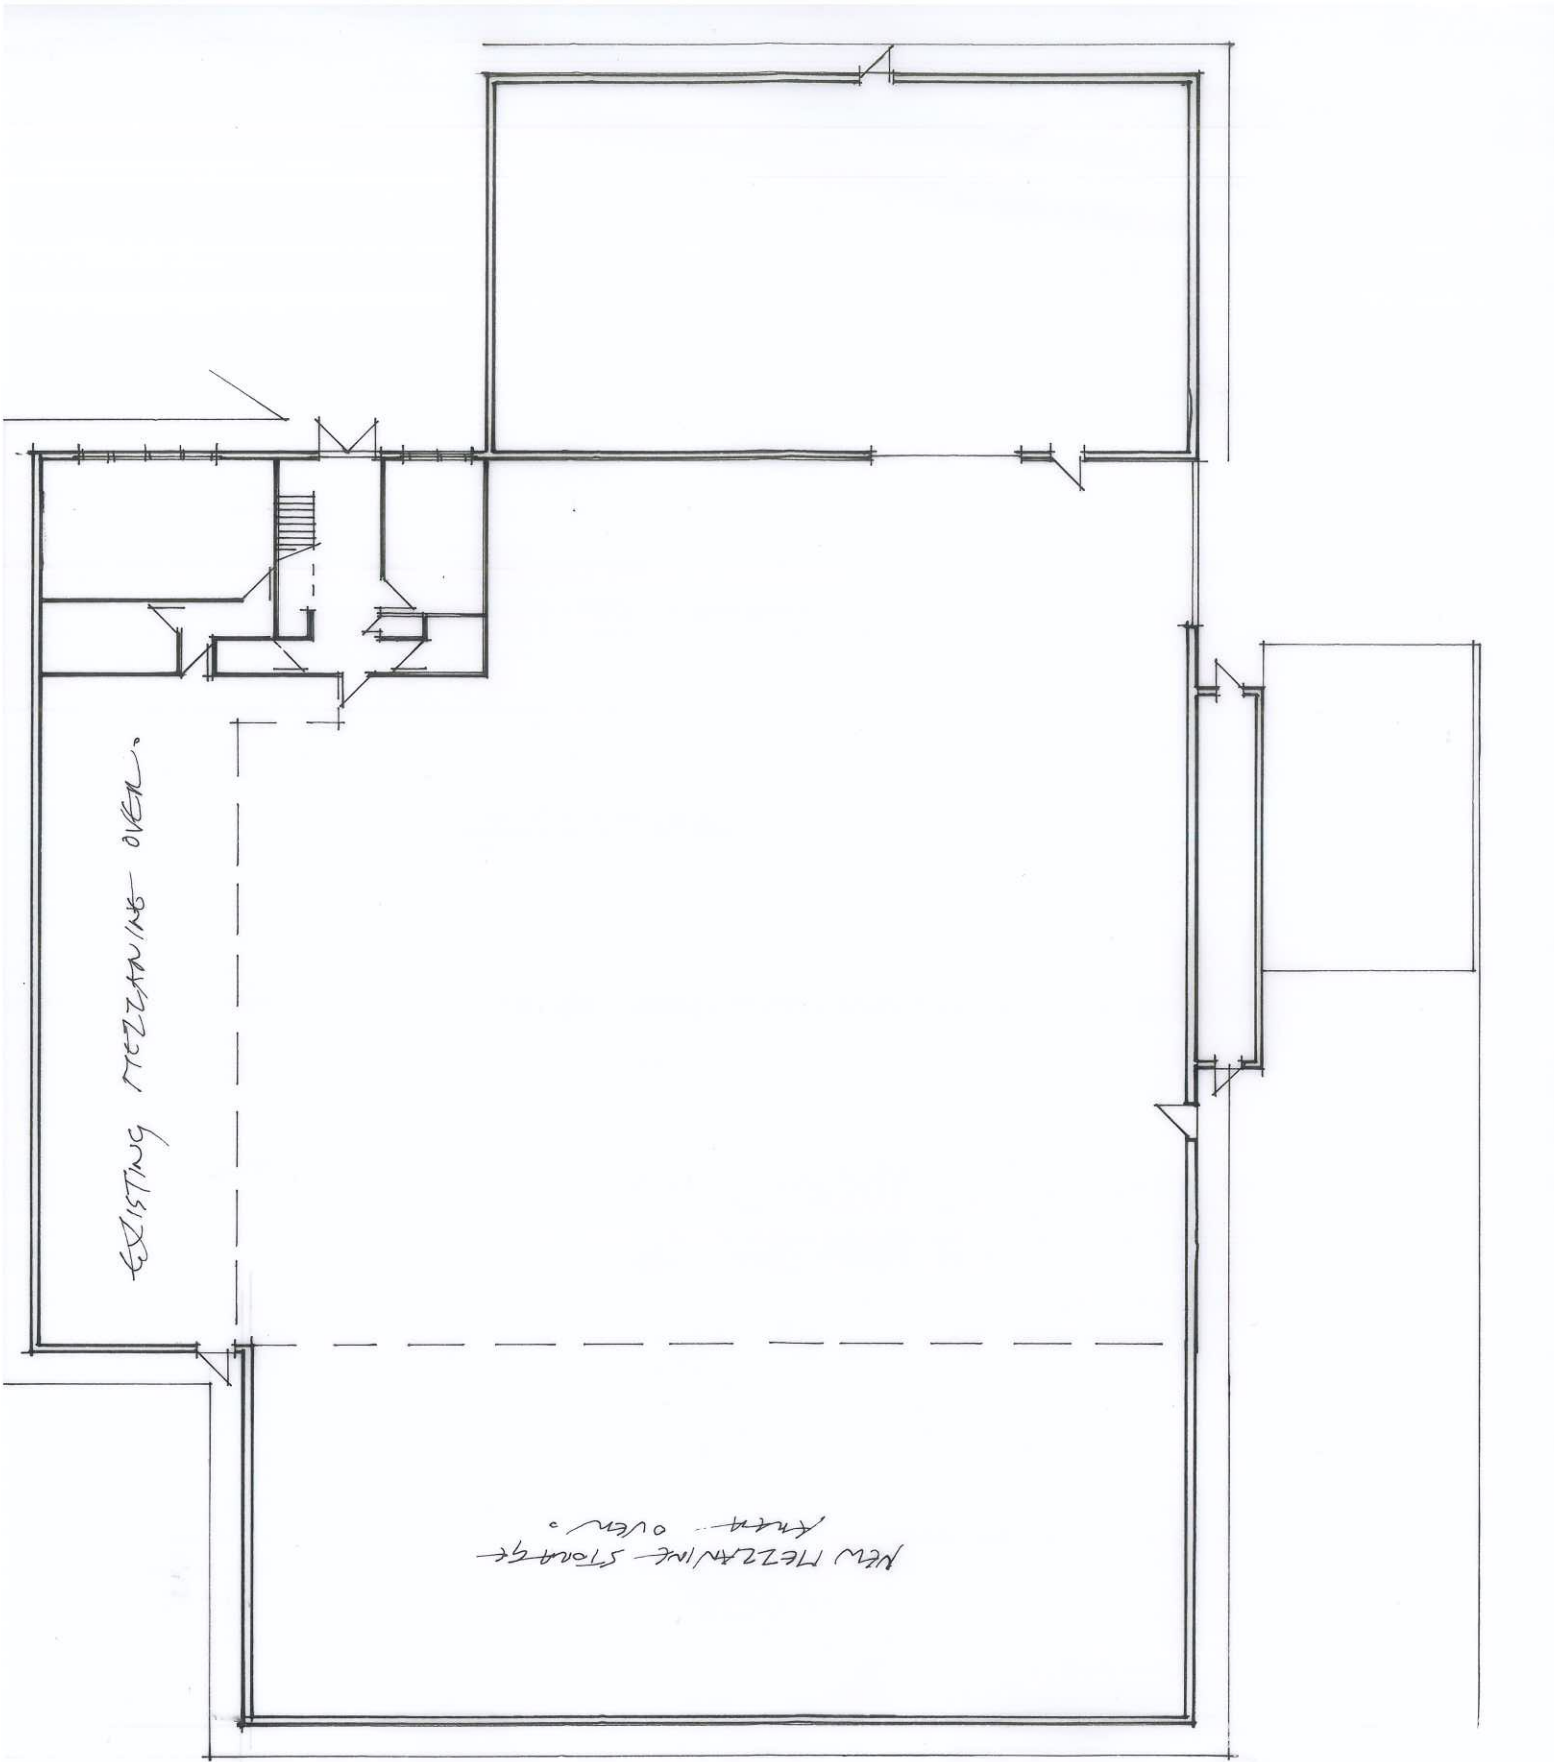

PROPOSED GROUND FLOOR PLAN of
UNIT 10, MILLARD Bld. Ind. Estate, NORTH SAHARA
Scale: 1/4" = 1'-0" ; Date: July 2023.