




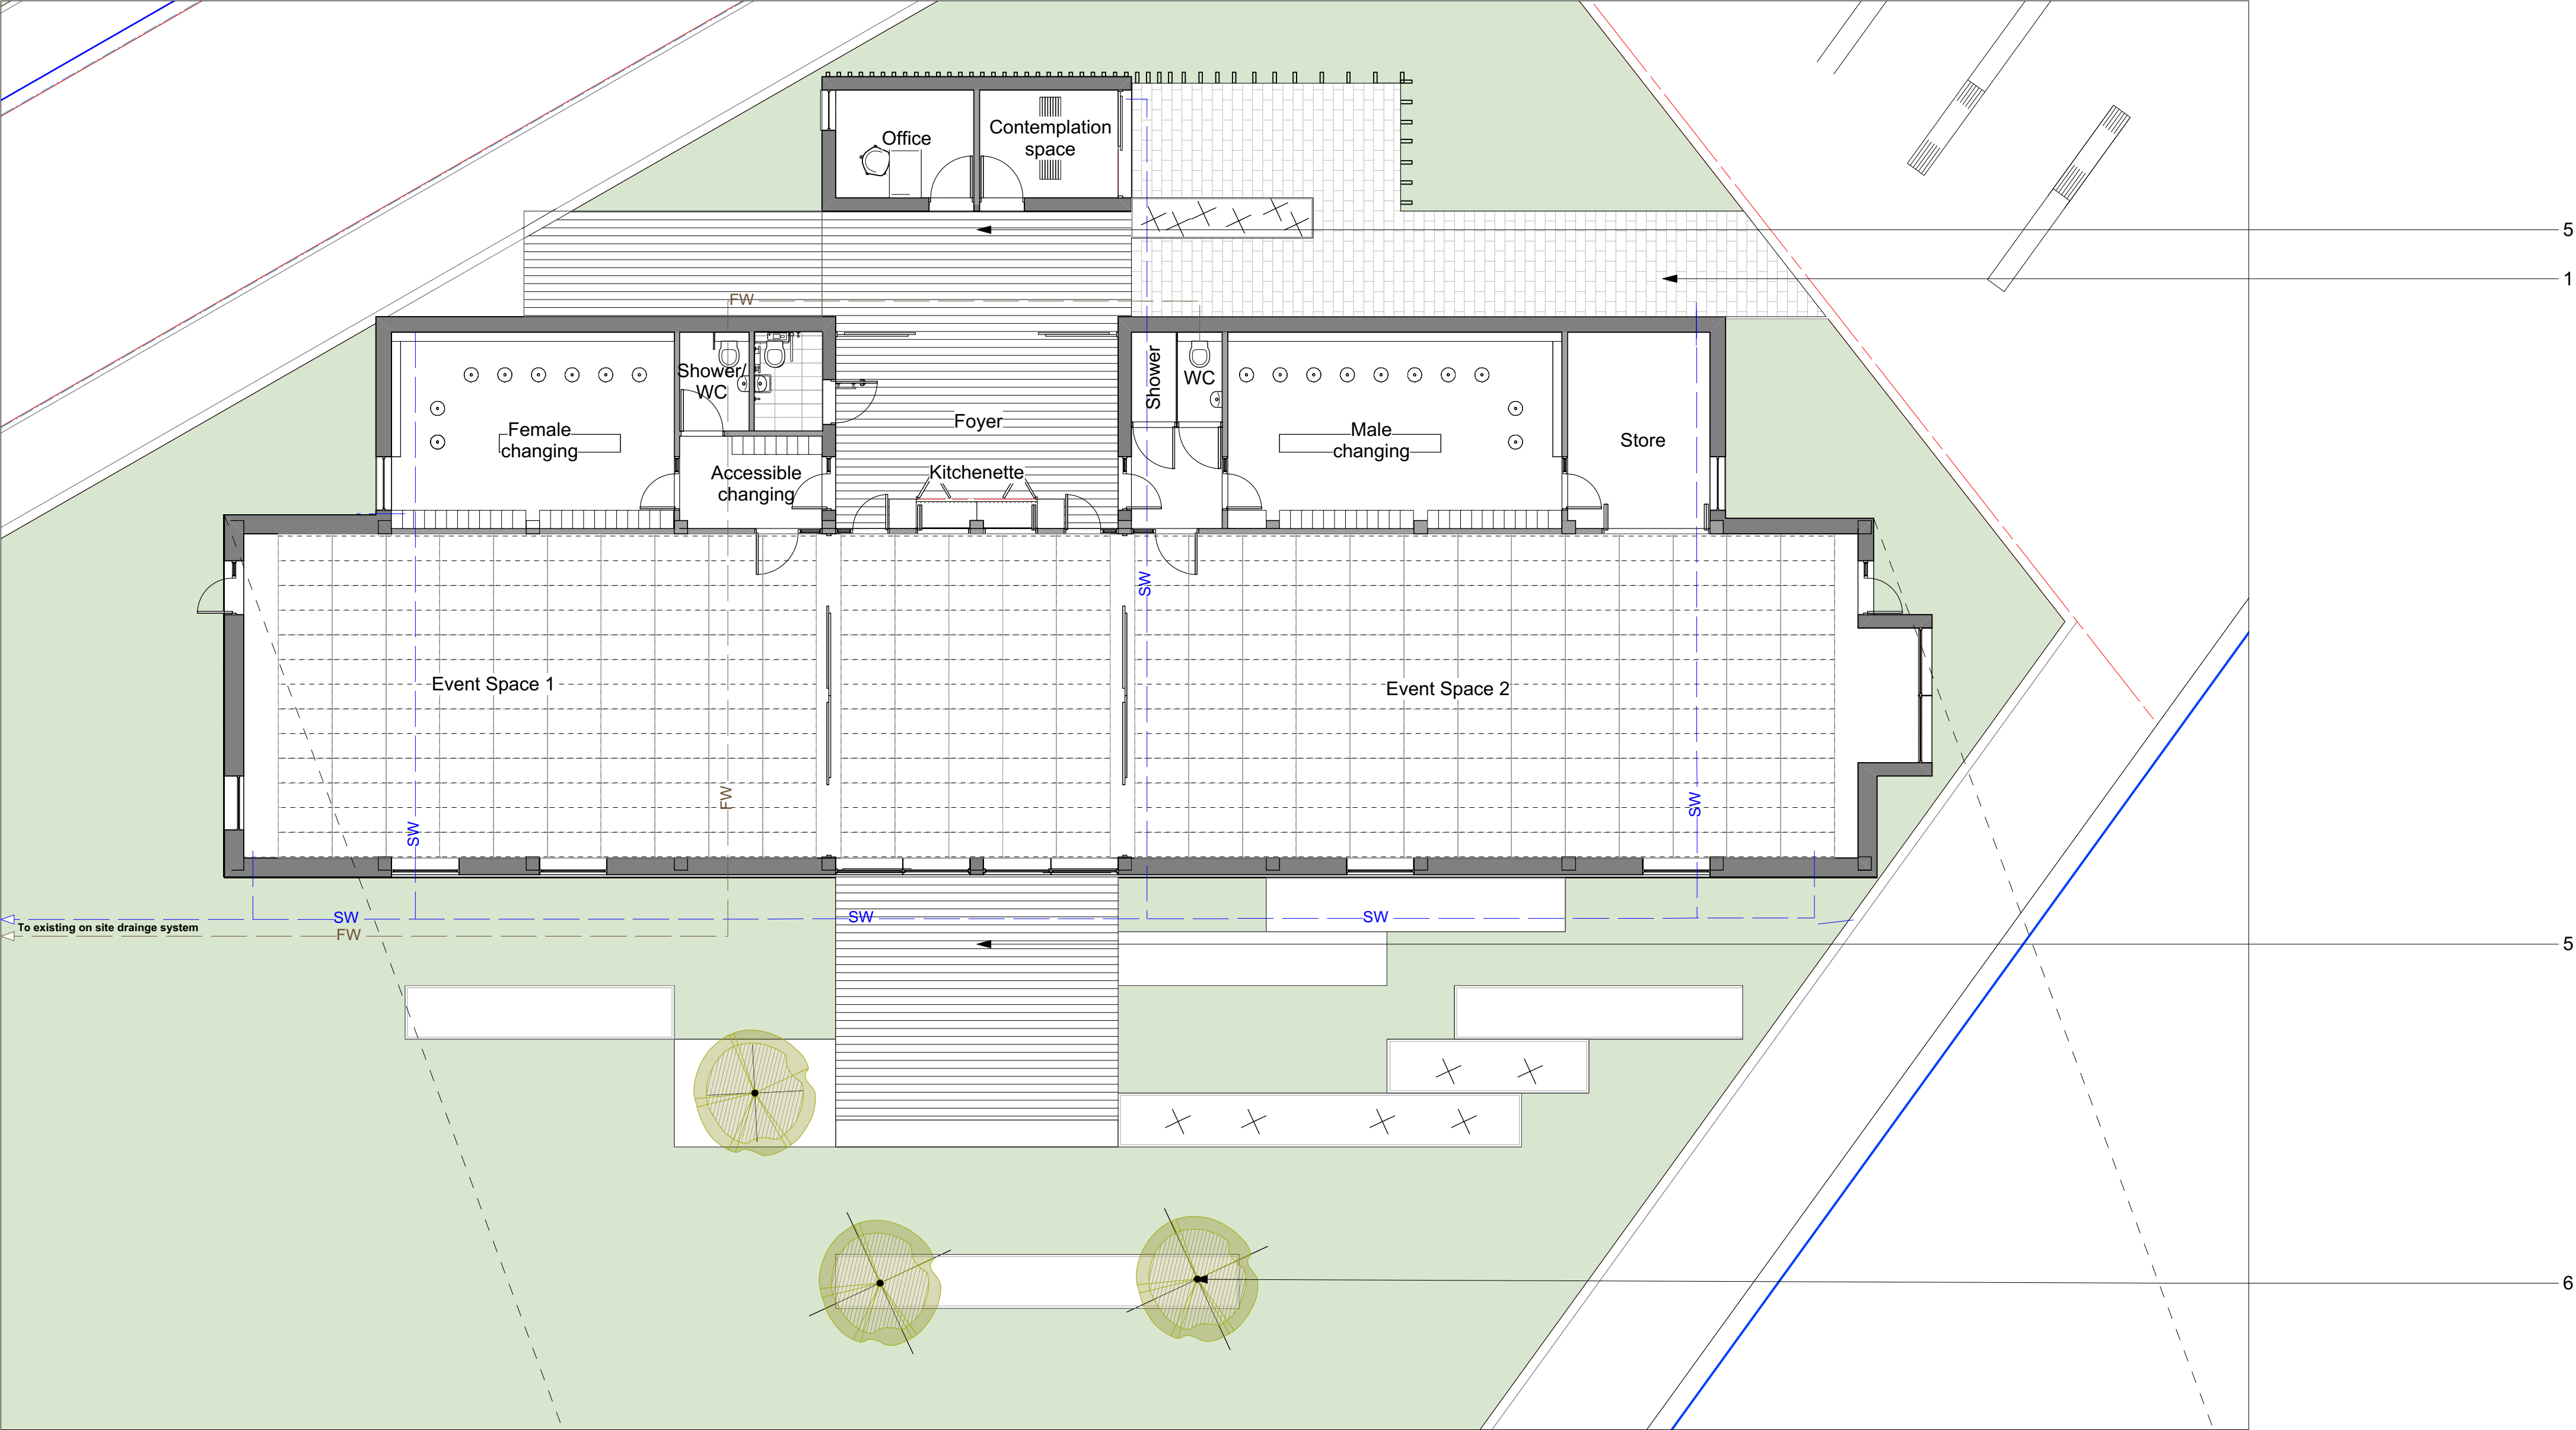

P 304.2 Ground Floor Plan
SCALE 1:100 @ A1, 1:200 @ A3

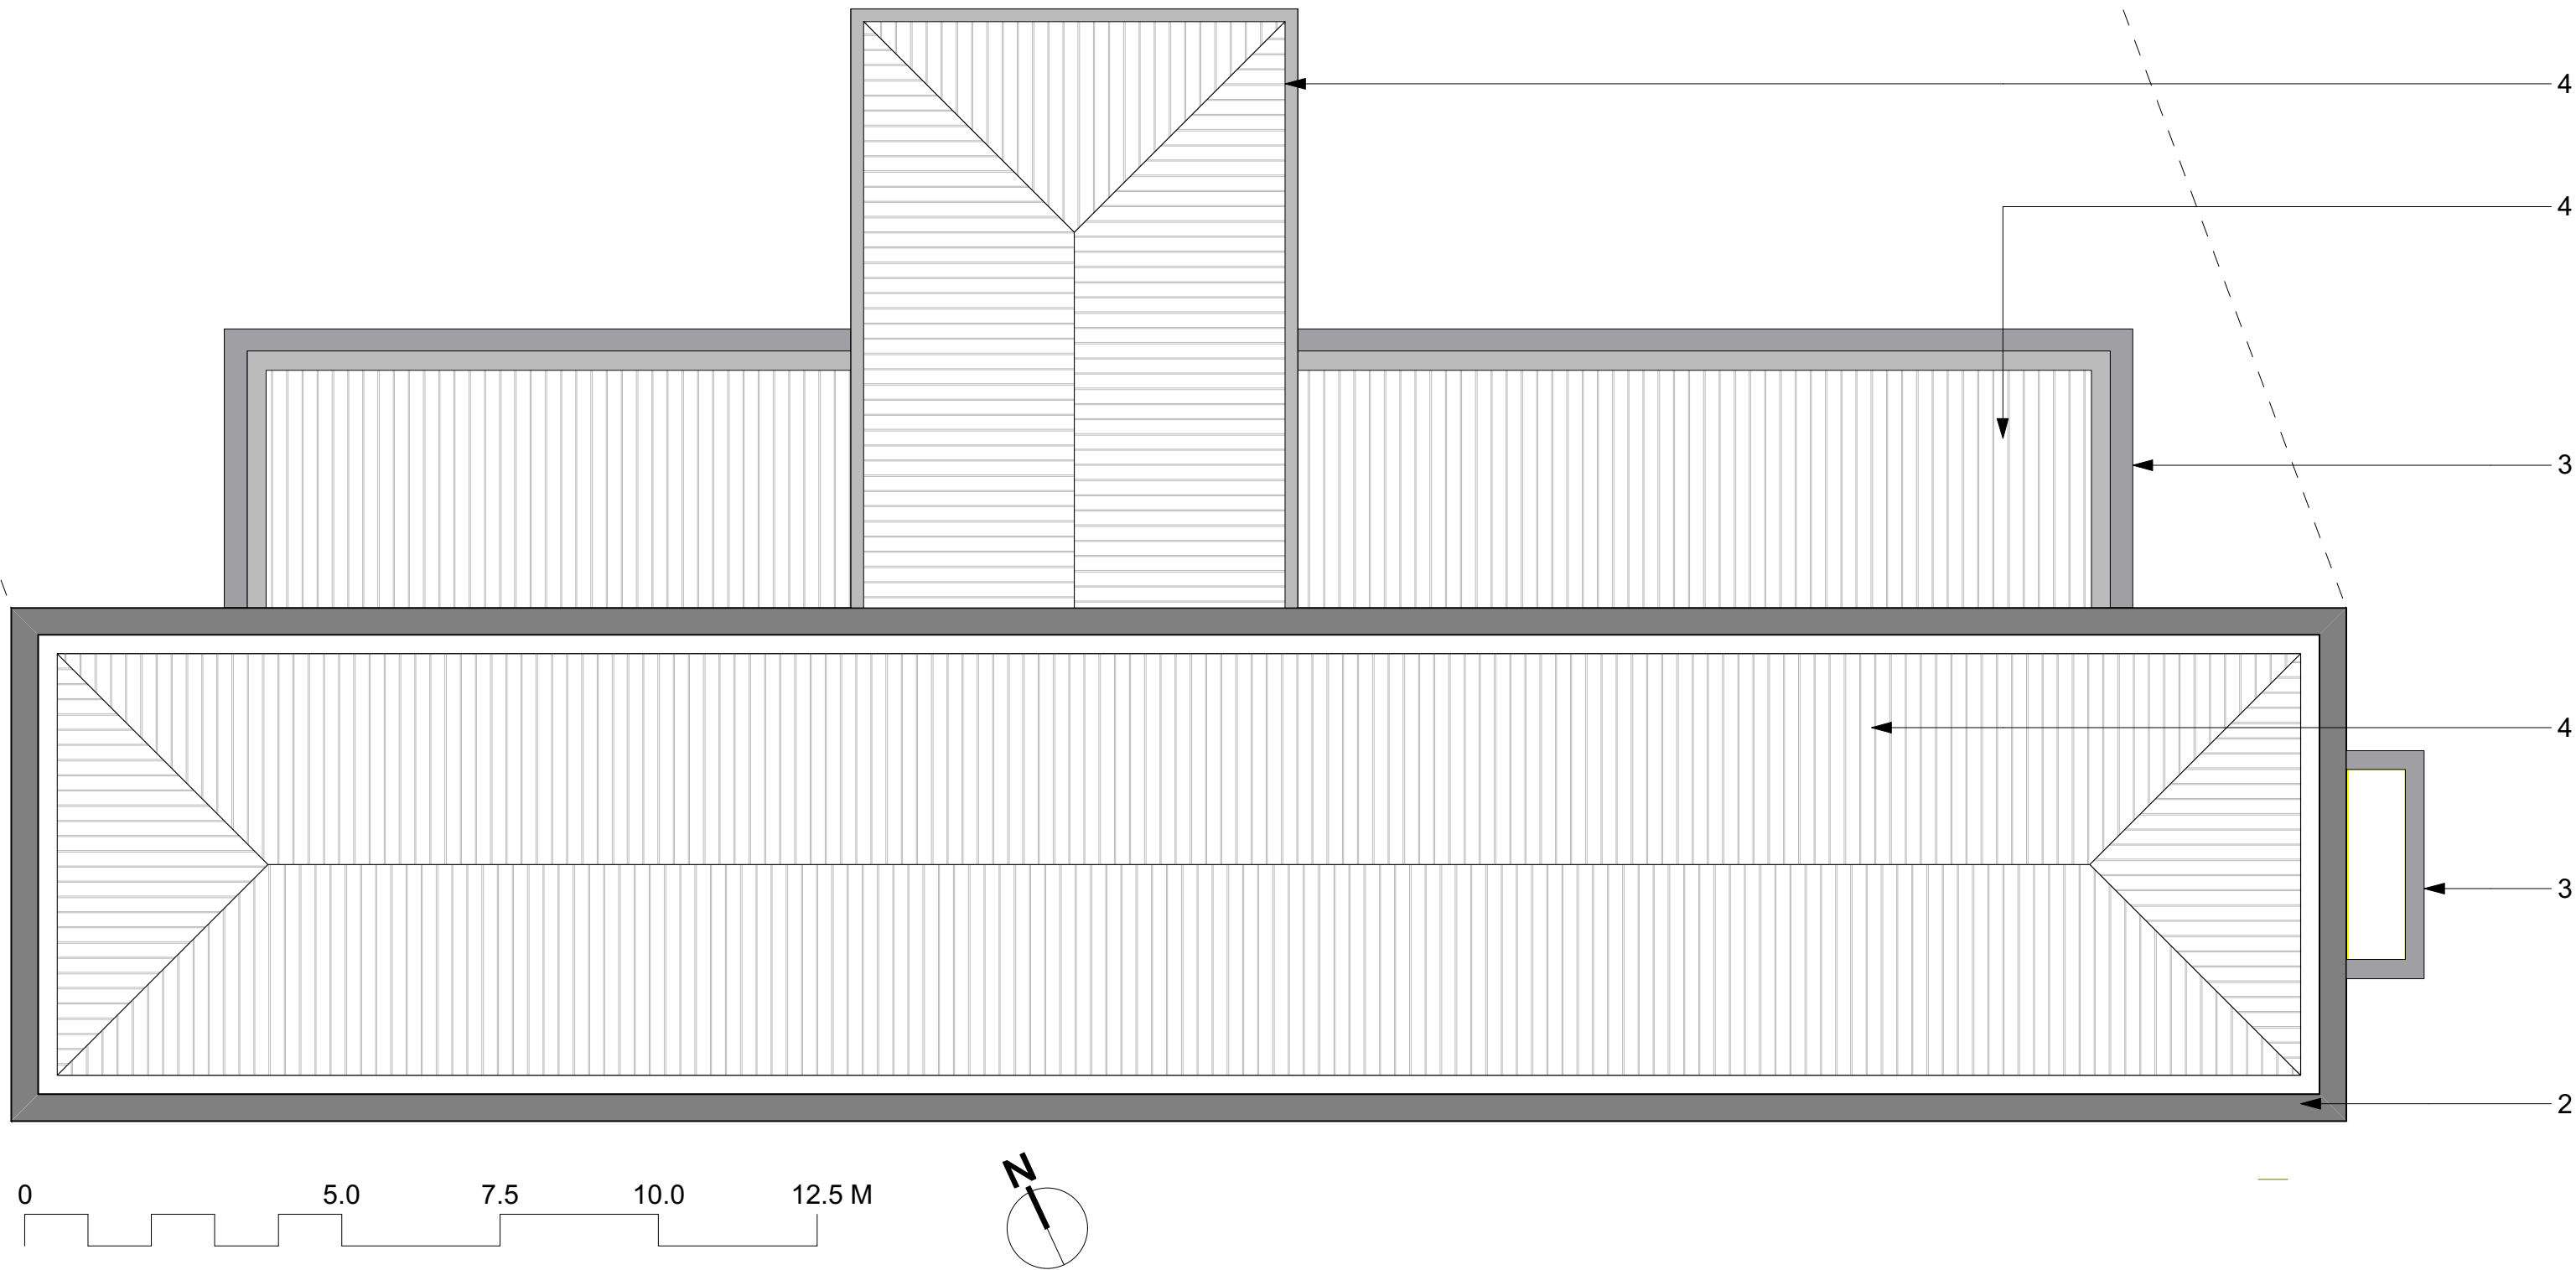

P 304.1 Roof Plan
SCALE 1:100 @ A1, 1:200 @ A3

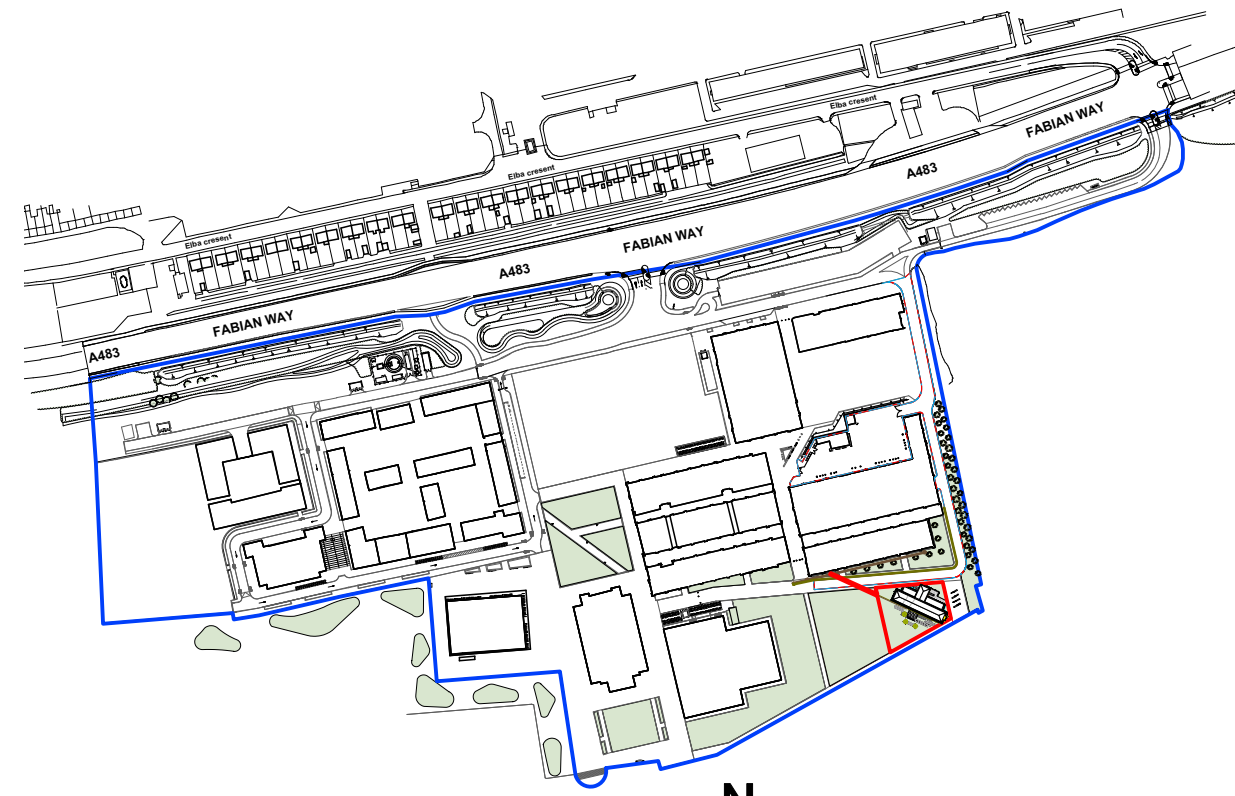

P 304.3 Site Location Plan
SCALE 1:5000 @ A1, 1:10000 @ A3

- Key Notes**
1. Natural stone paving
 2. Polyester powder coated corten effect cladding.
 3. Polyester powder coated coping.
 4. Colour Coated Metal Roof System – TATA Colourcoat Urban
 5. Timber decking to provide level access
 6. 3 no. trees within planters.

Notes:

Responsibility is not accepted for errors made by others scaling from this drawing.

All construction information should be taken from figured dimensions only.
Dimensions are in millimetres unless otherwise stated.

All dimensions and conditions are to be checked on site prior to preparing drawings or commencing any work.

Any variations or supplementary drawings are to be approved by The Architect.

NO.	DATE	REVISION	BY
CURT			
Swansea Univeristy			DAVIES SUTTON ARCHITECTS
PROJECT			Penhevad Studios • Penhevad Street Grangeflow • Cardiff • CF11 7JU Tel: 029 2066 4455 • Fax: 029 2066 4411 E-mail: office@davies-sutton.co.uk Web: www.davies-sutton.co.uk
Faithspace, Swansea Bay			
DRAWING TITLE			
Plans As Proposed			
DRAWN/CHECKED	SCALE	DATE	DRAWING NO.
CW/RT	1:100 @ A1	Jul 18	3732 P-304
DO NOT SCALE FOR CONSTRUCTION PURPOSES • ALL DIMENSIONS TO BE CHECKED ON SITE • NOTIFY ARCHITECT OF ALL DISCREPANCIES • THIS DRAWING IS COPYRIGHT			REV.