



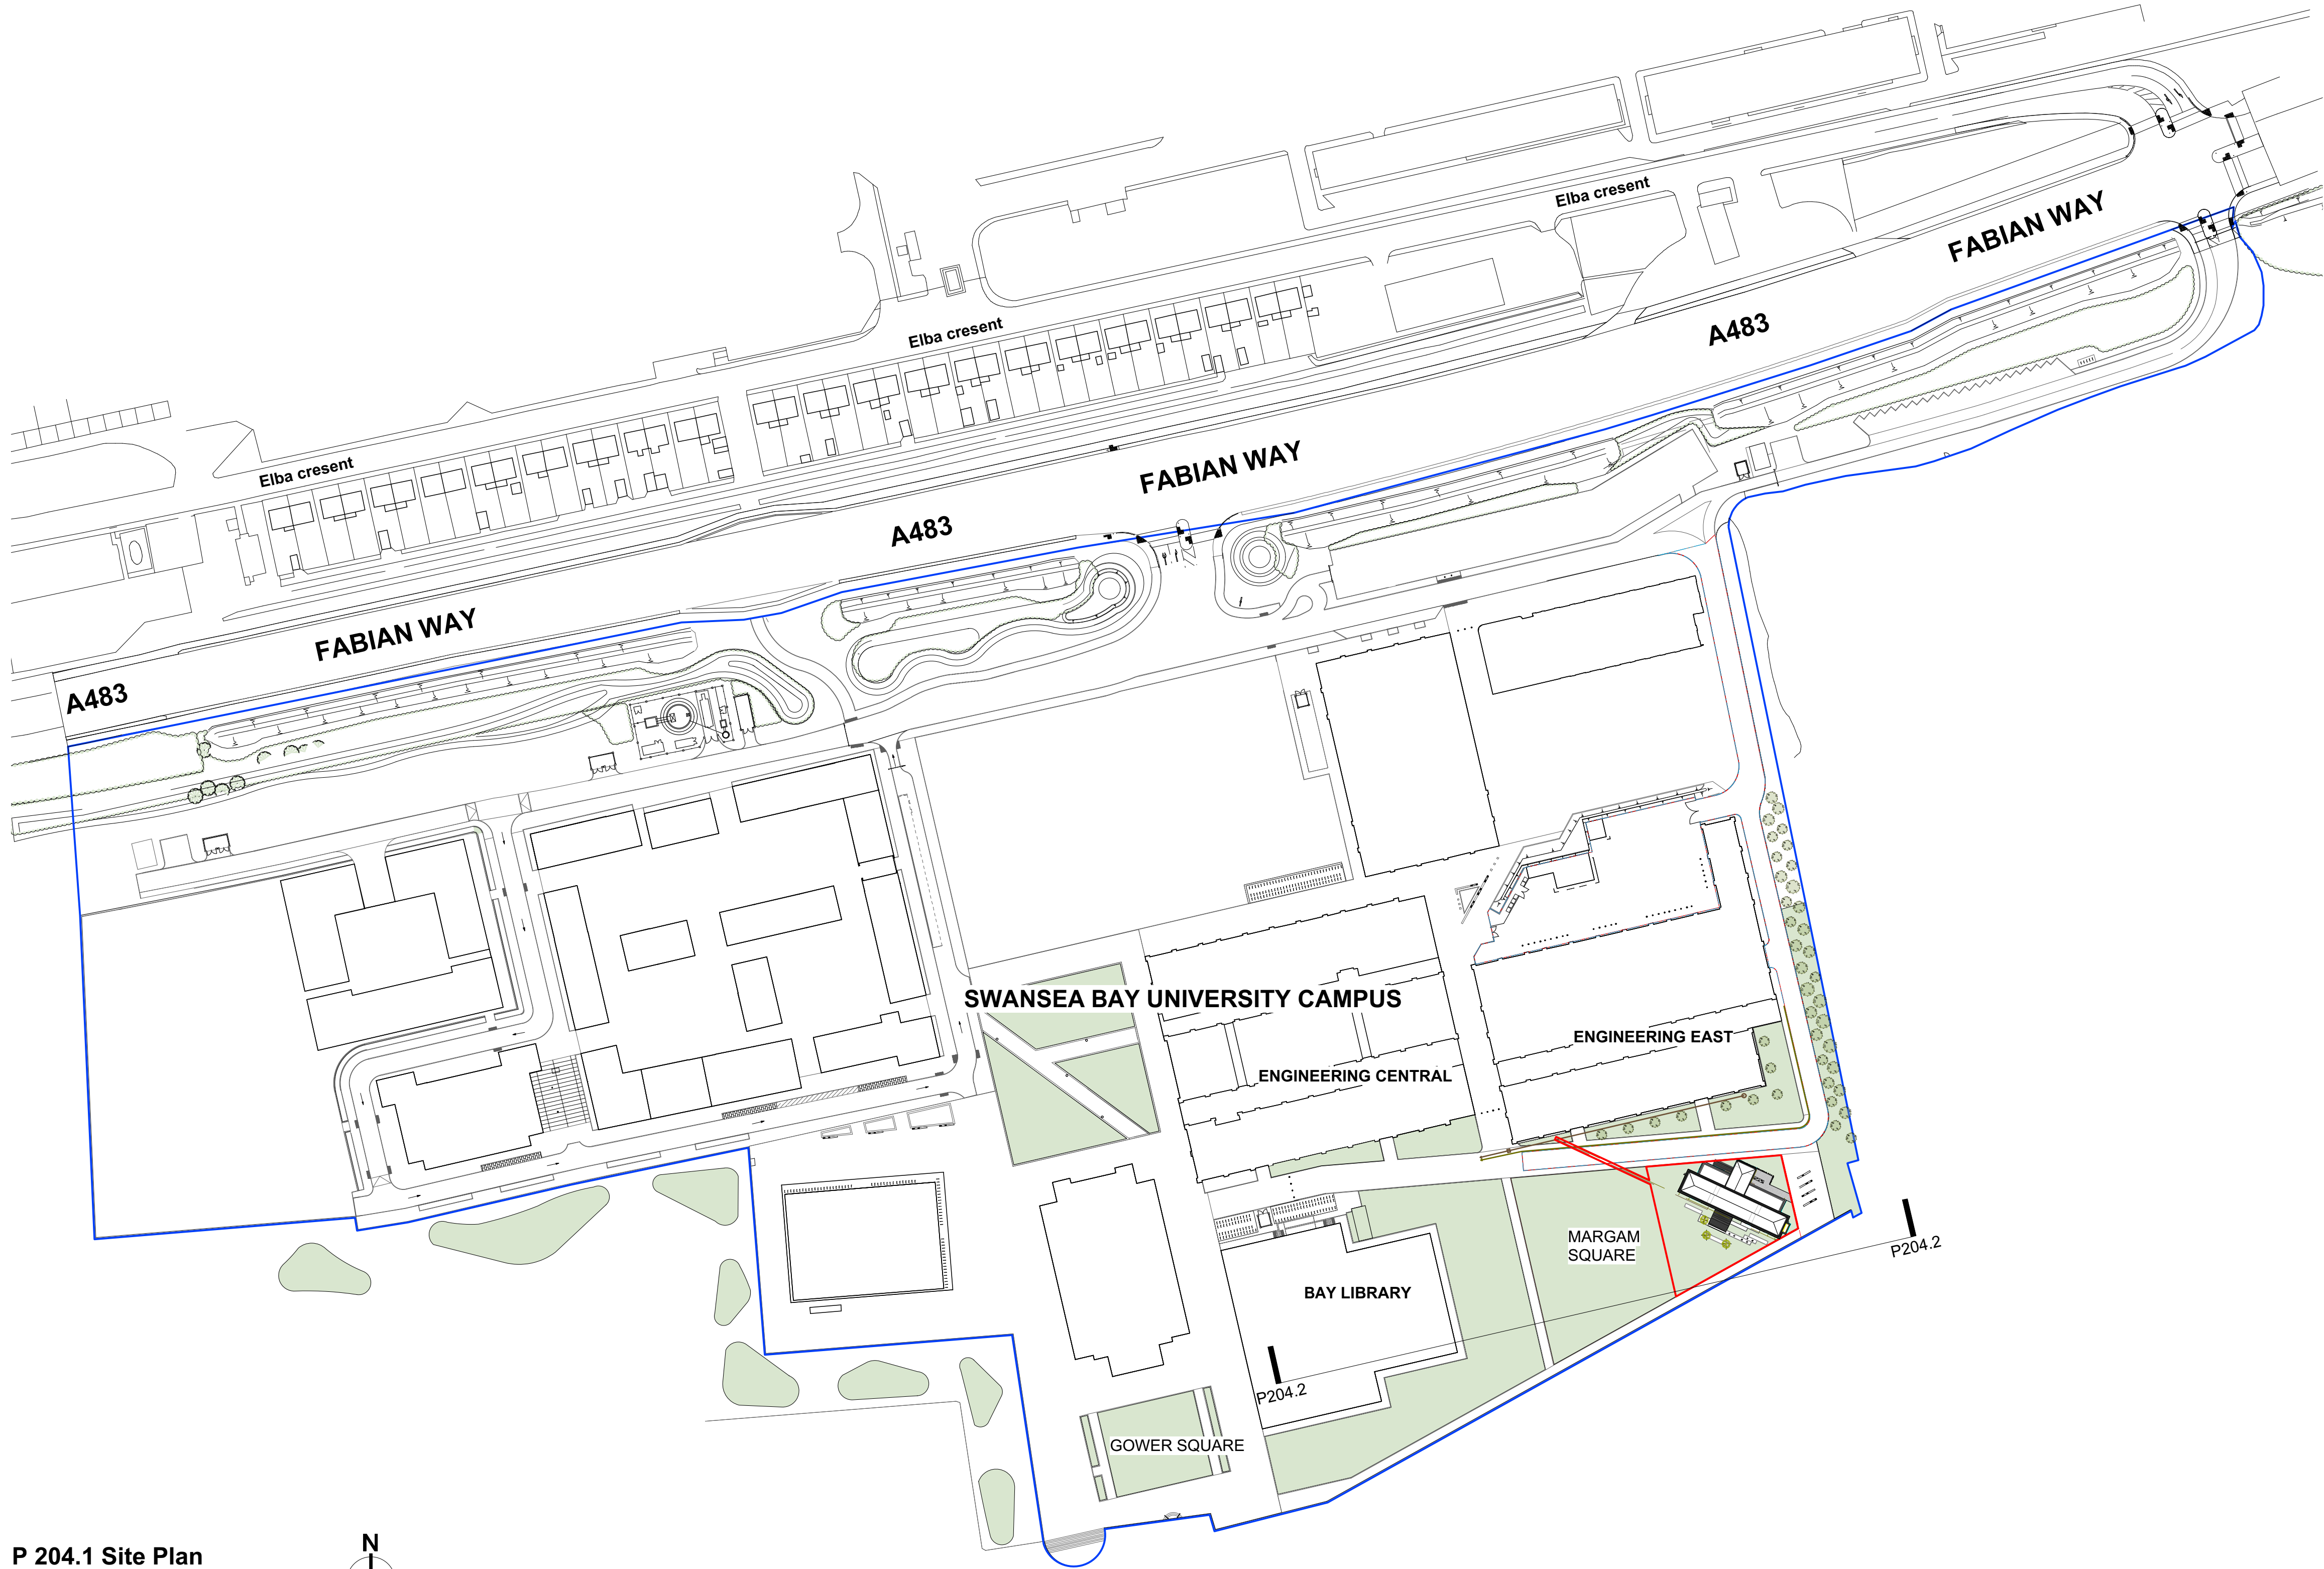

P 204.1 Site Plan
SCALE 1:1250 @ A1, 1:2500 @ A3

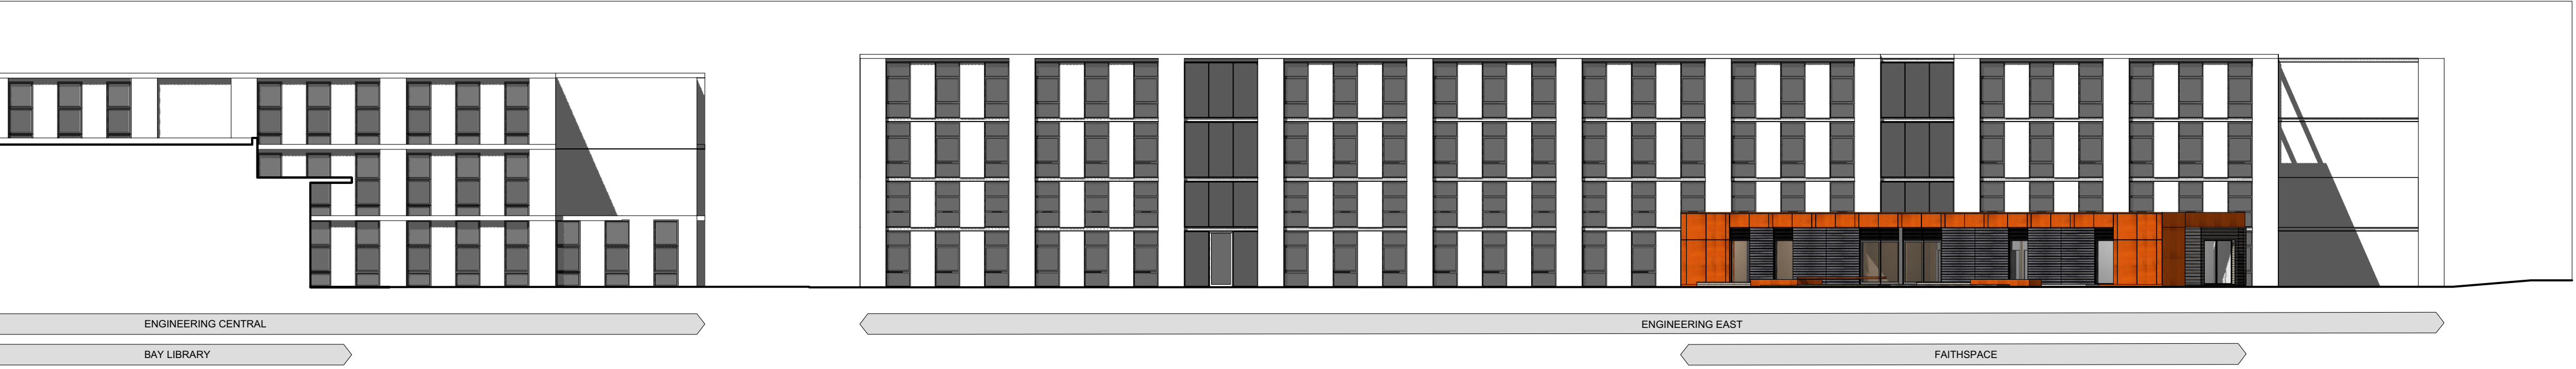

P 204.2 Site Section
SCALE 1:250 @ A1, 1:500 @ A3

Notes:

Responsibility is not accepted for errors made by others scaling from this drawing.

All construction information should be taken from figured dimensions only.
Dimensions are in millimetres unless otherwise stated.

All dimensions and conditions are to be checked on site prior to preparing drawings
or commencing any work.

Any variations or supplementary drawings are to be approved by The Architect.

NO.	DATE	REVISION
CURT		
Swansea Univeristy		
PROJECT		
Faithspace, Swansea Bay		
DRAWING TITLE		
Site Plan As Proposed		
DRAWN/CHECKED	SCALE	DATE
CW/RT	1:1250 @ A1	Jul 18
DRAWING NO.		REV.
3732 P-204		

DO NOT SCALE FOR CONSTRUCTION PURPOSES • ALL DIMENSIONS TO BE CHECKED ON SITE • NOTIFY ARCHITECT OF ALL DISCREPANCIES • THIS DRAWING IS COPYRIGHT

BY
DAVIES SUTTON
ARCHITECTS

Penhevod Studios • Penhevod Street
Grangelown • Cardiff • CF11 7JU
Tel: 029 2066 4455 • Fax: 029 2066 4411
E-mail: office@davies-sutton.co.uk
Web: www.davies-sutton.co.uk