




Dimensions: Note that all dimensions shown on the drawings are indicative and should be checked prior to start of the works on site. Do not scale from Drawings. Any discrepancy between the works on site and other information to be reported to RSC Architect. **This drawing shows Design Intent Only.**

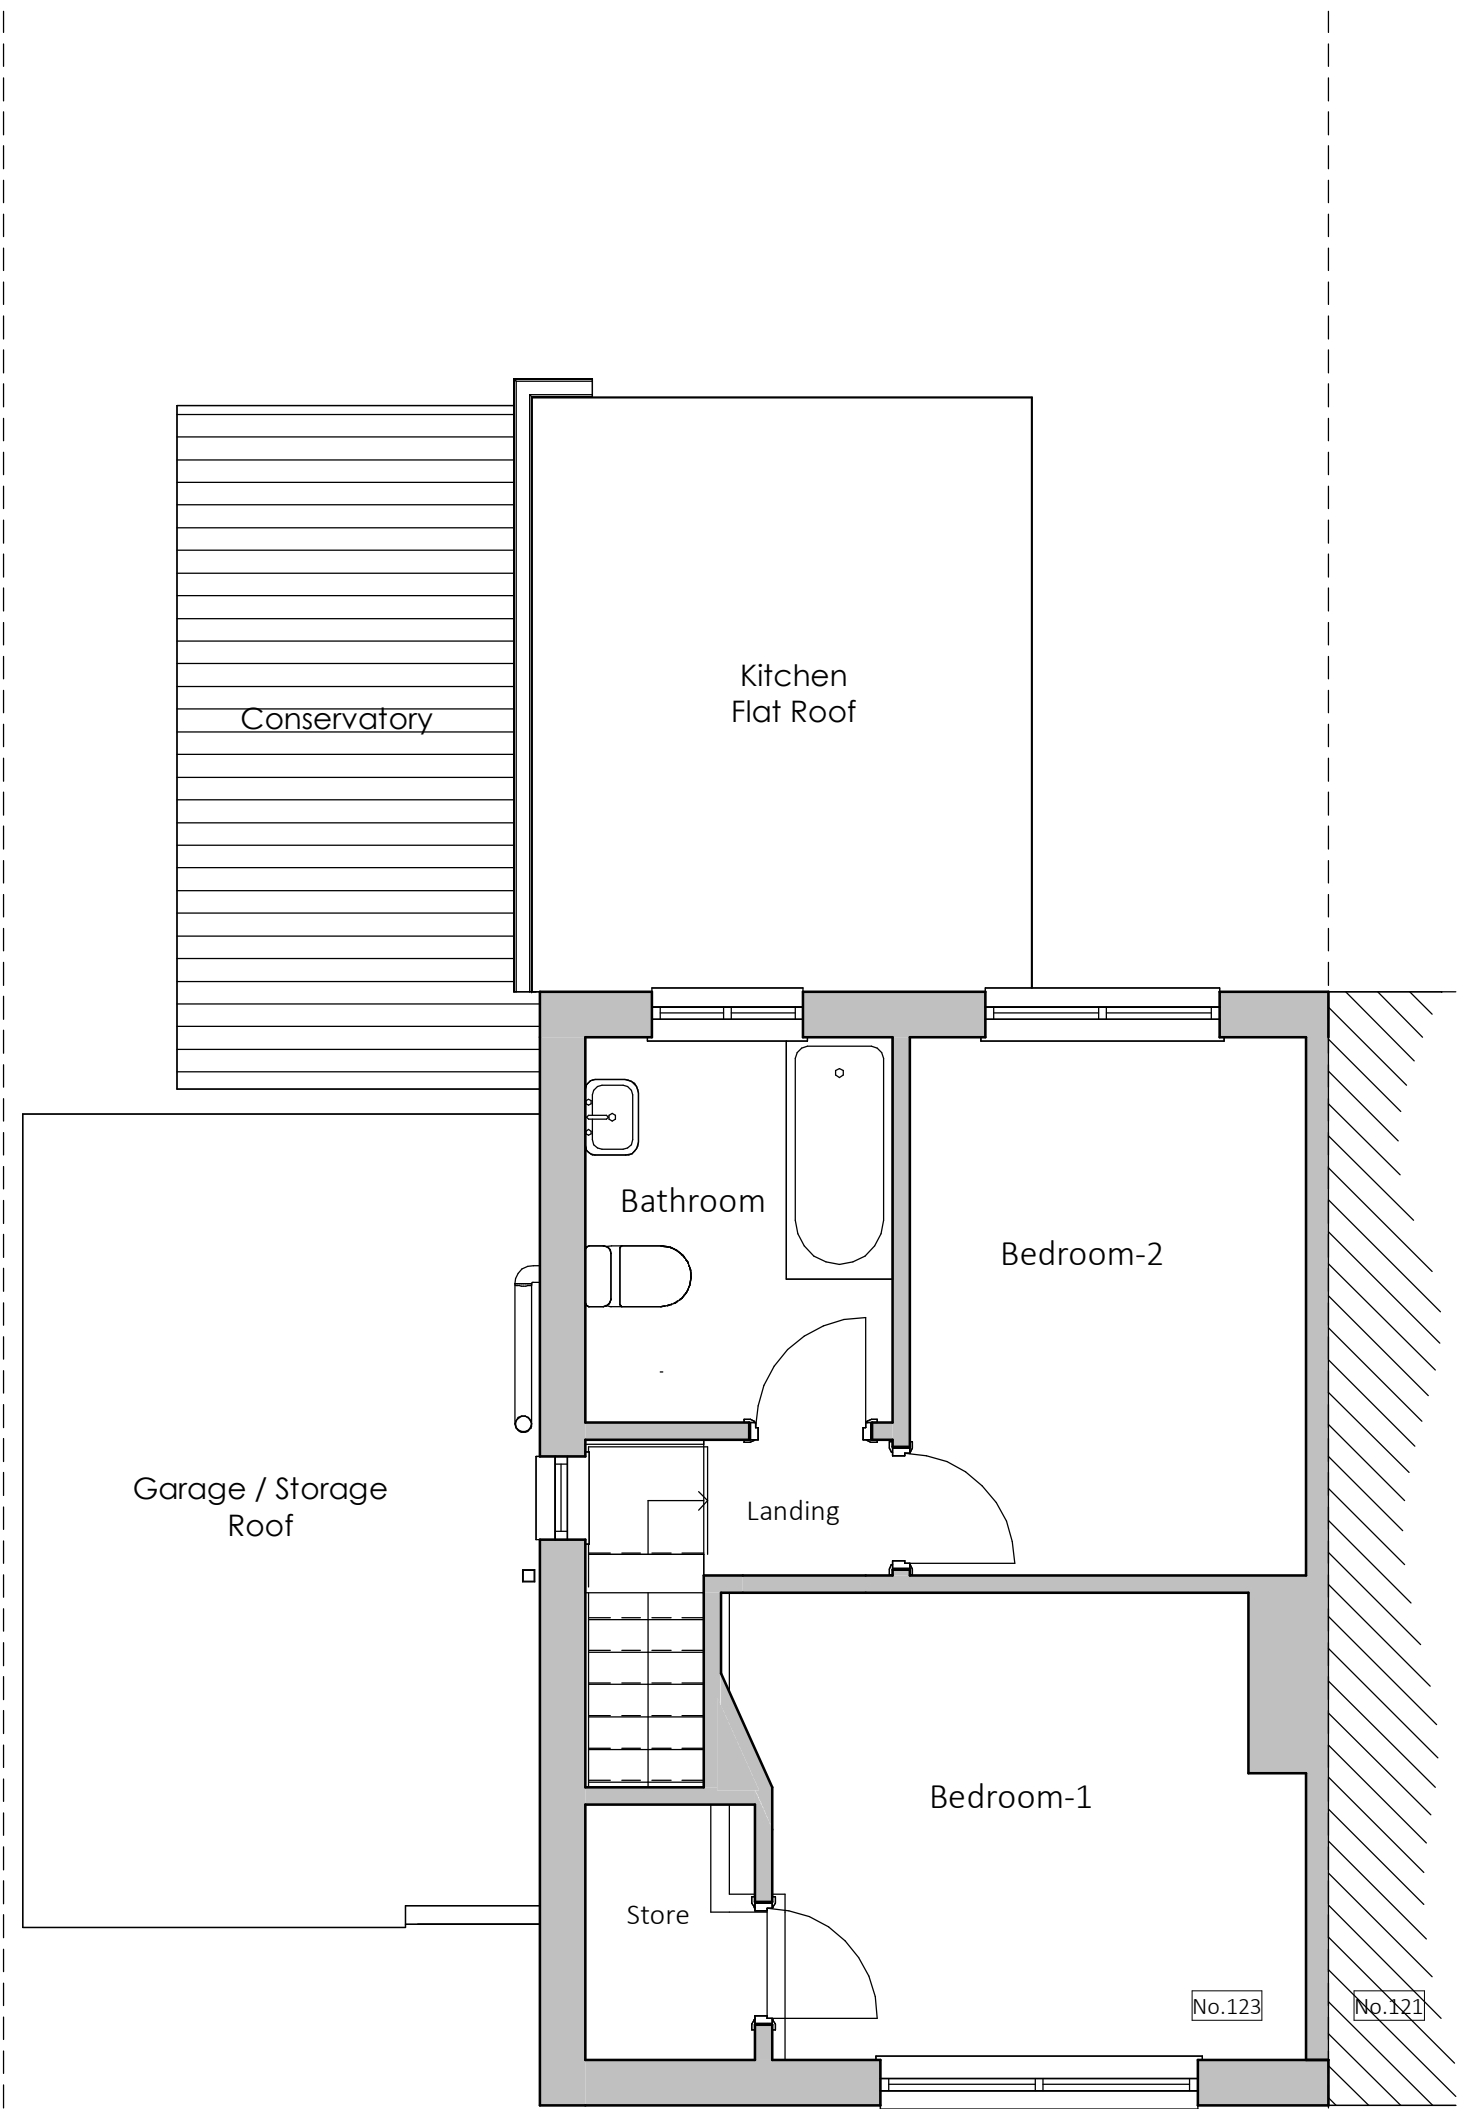

1 First Floor_Existing
1 : 50

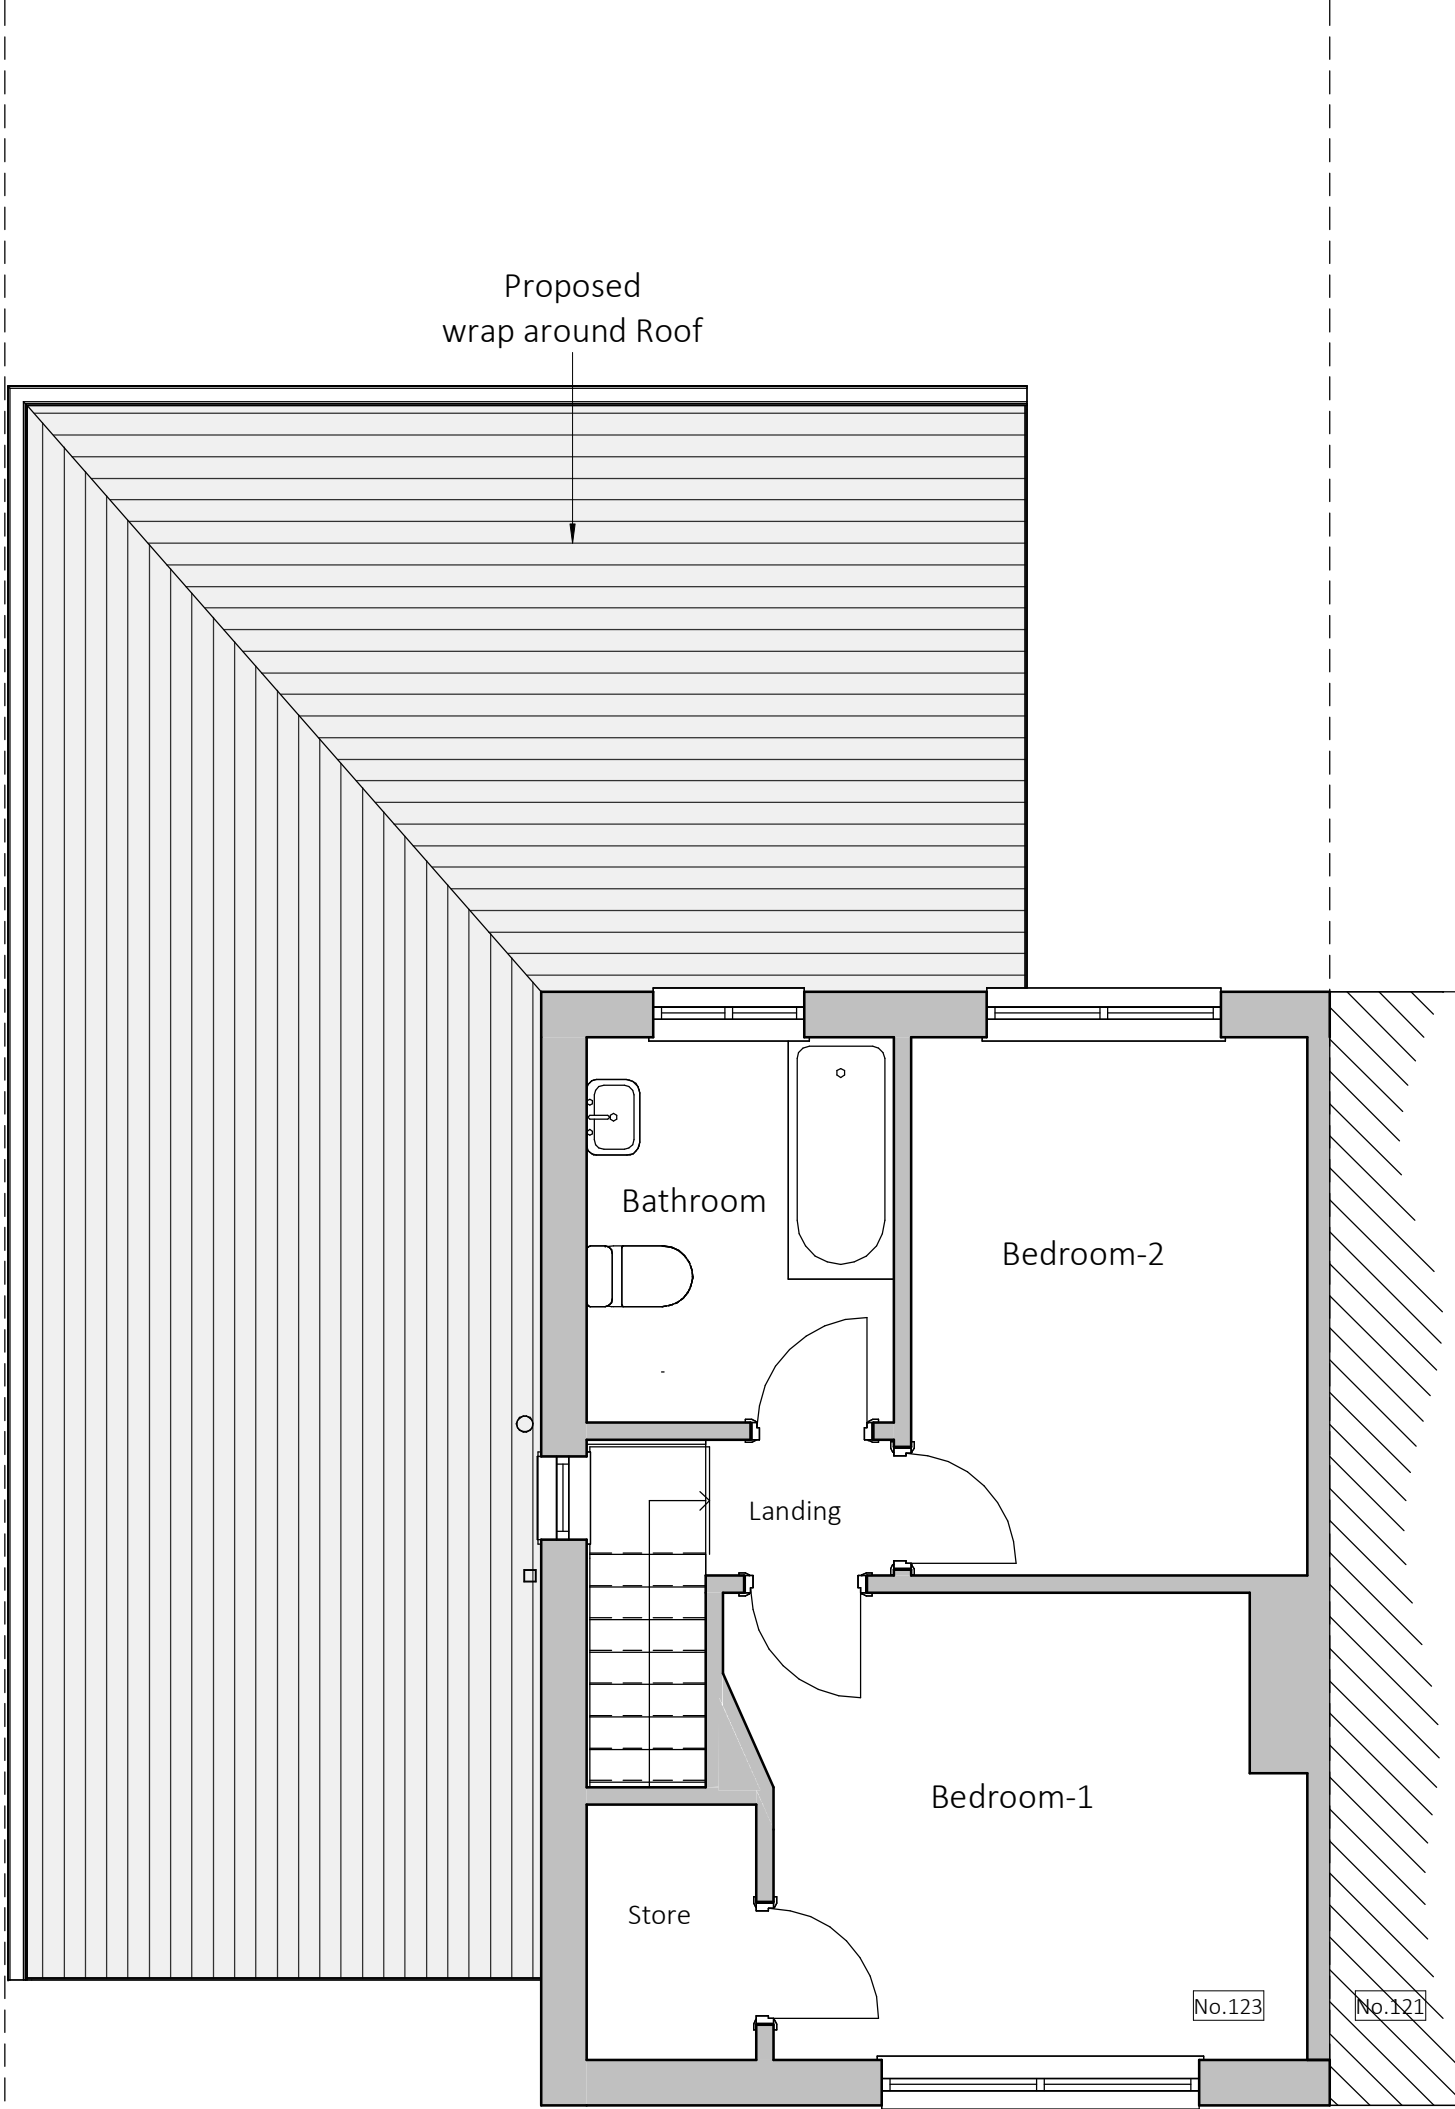

2 First Floor+Proposed Roof
1 : 50

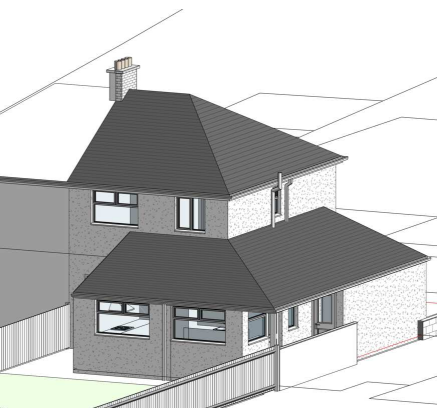

P1 04/08/23 Planning Issue SC

Rev	Date	Description	By
This drawing is copyright. All rights reserved in Chapter IV of the Copyright, Designs and Patents Act 1988. No part of this drawing may be reproduced, stored in a retrieval system, or transmitted in any form or by any means, electronic, mechanical, photocopying, recording, or by any information storage or retrieval system, without the prior written permission of RSC Architect. Any discrepancy between this drawing and other information to be reported to RSC Architect, this drawing shows Design Intent Only.			

RSC Architect
40 Maes Y Cadno, Coity, Bridgend, CF35 6DP
T: 07890 595066 / 01656 657995
W: www.rscarchitect.co.uk
E: info@rscarchitect.co.uk

Client:
Mr D & Mrs K Niven

Project:
Single Side and Rear Extension
at No123 Albion Road,
Port Talbot, SA12 8DD

Date:	04/08/2023	Scale:	1 : 50	@ A2
-------	------------	--------	--------	------

Drawing Ref:	1840/03	Rev:	P1
--------------	---------	------	----

Drawing Status:
FOR PLANNING

Drawing Title:
First Floor Plans

First Floor Plans