


FRONT ELEVATION AND GROUND LEVELS

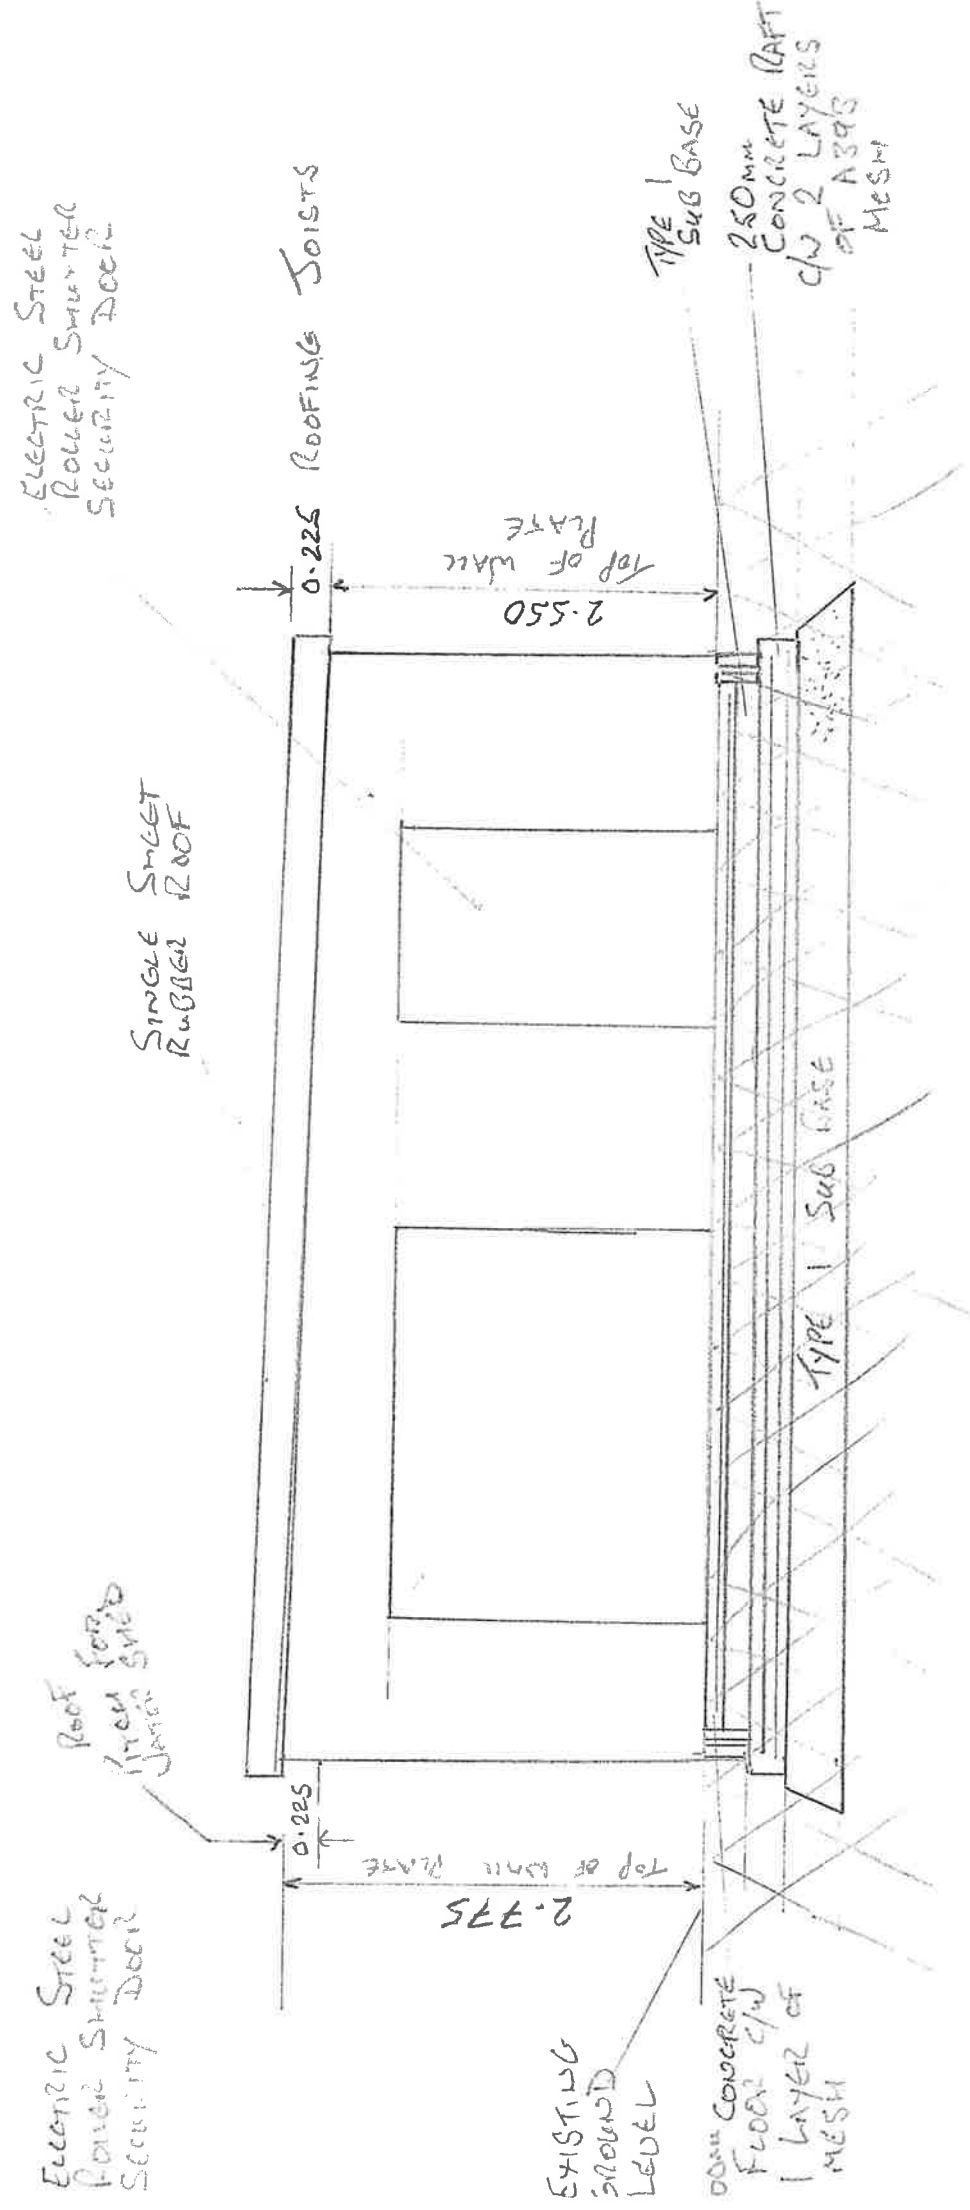

SCALE 1:50