


REAR ELEVATION

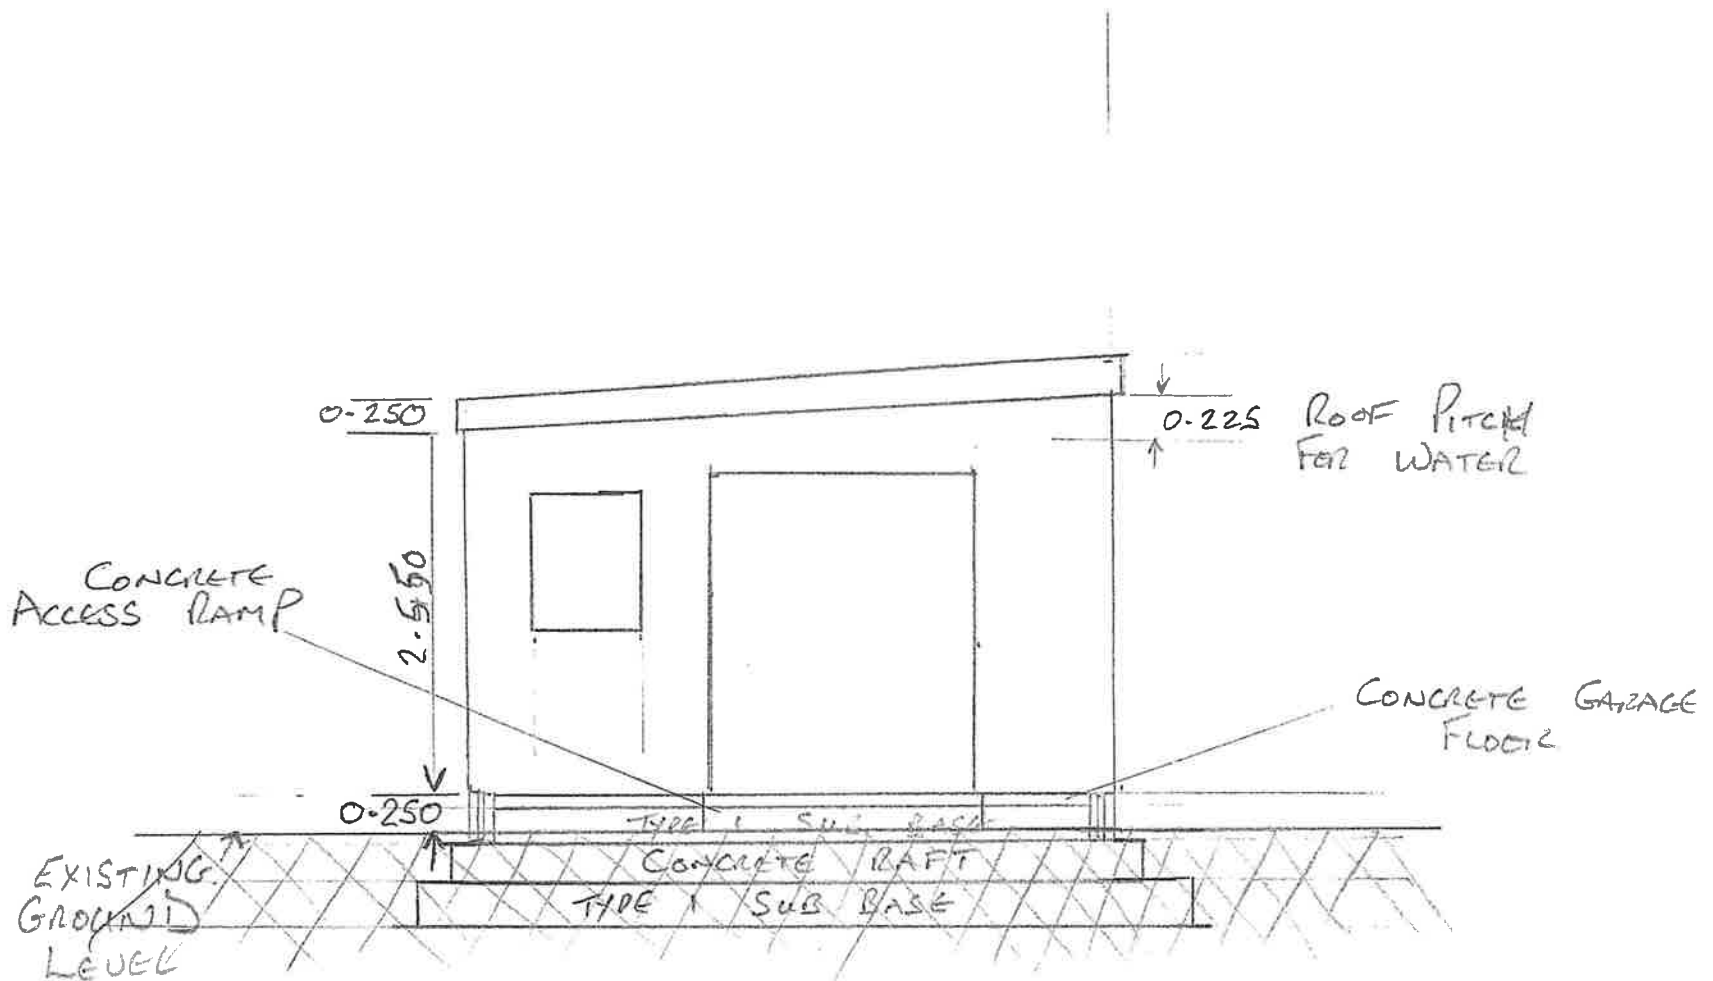

SCALE 1:50