




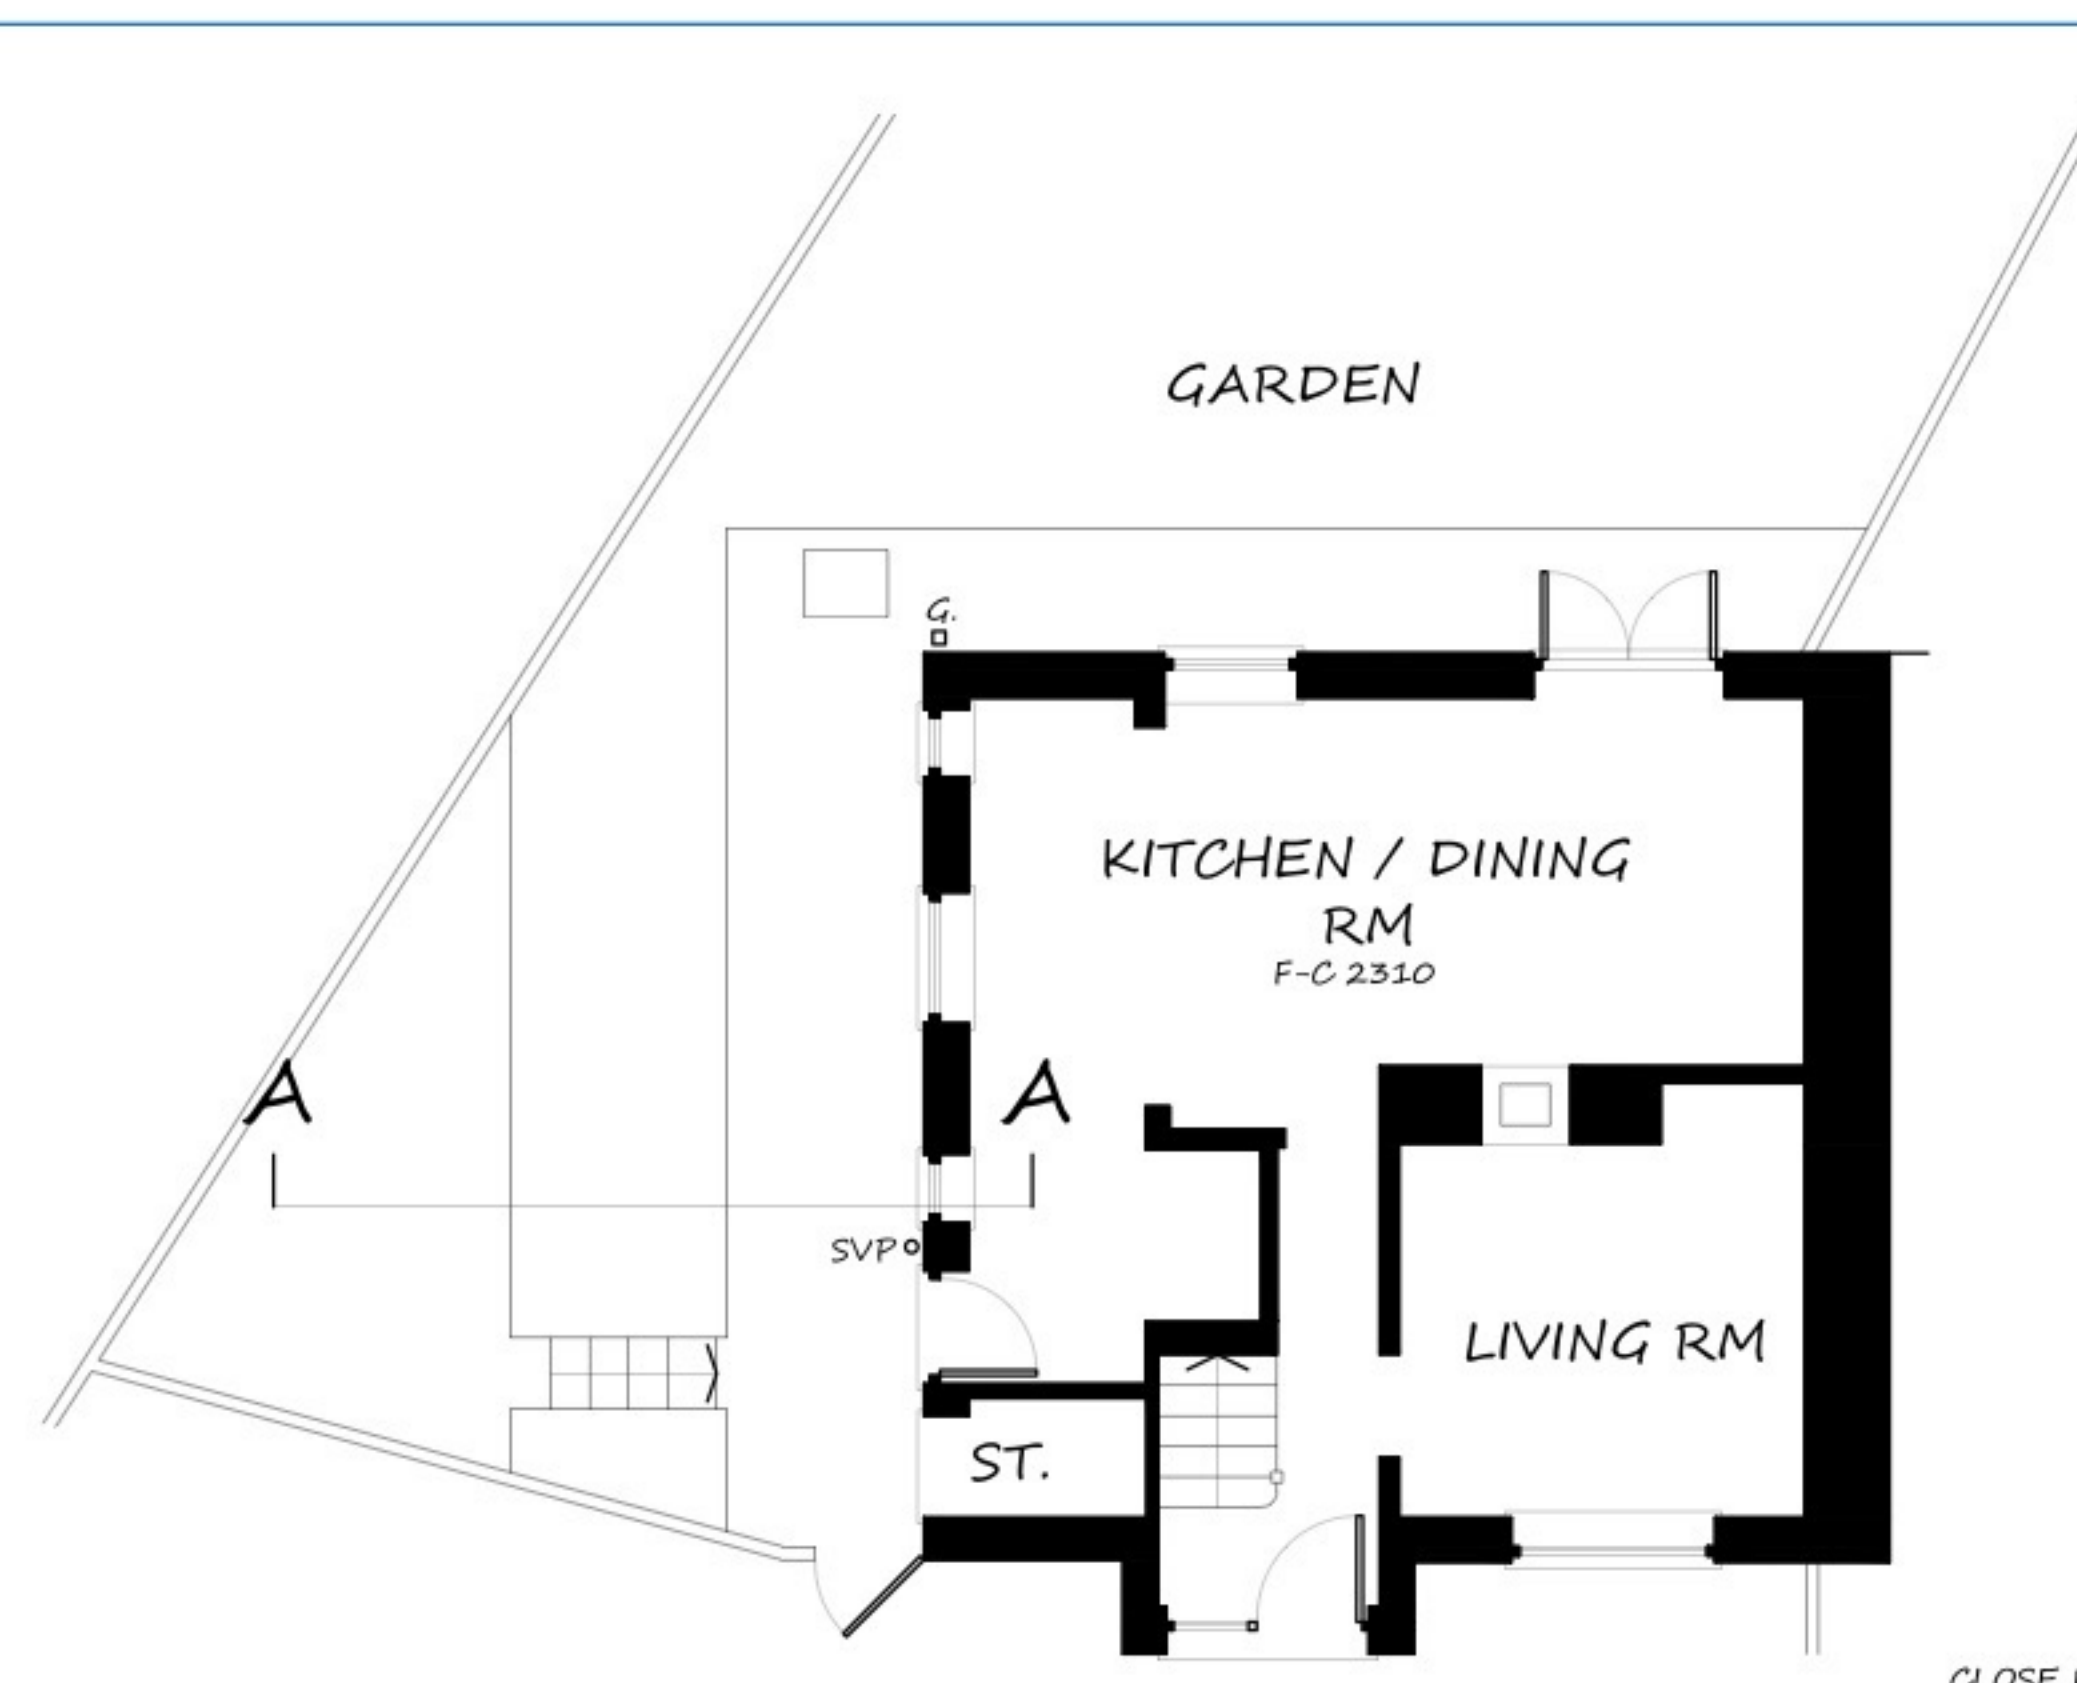


GROUND FLOOR PLAN AS EXISTING
SCALE 1:100 @ A1

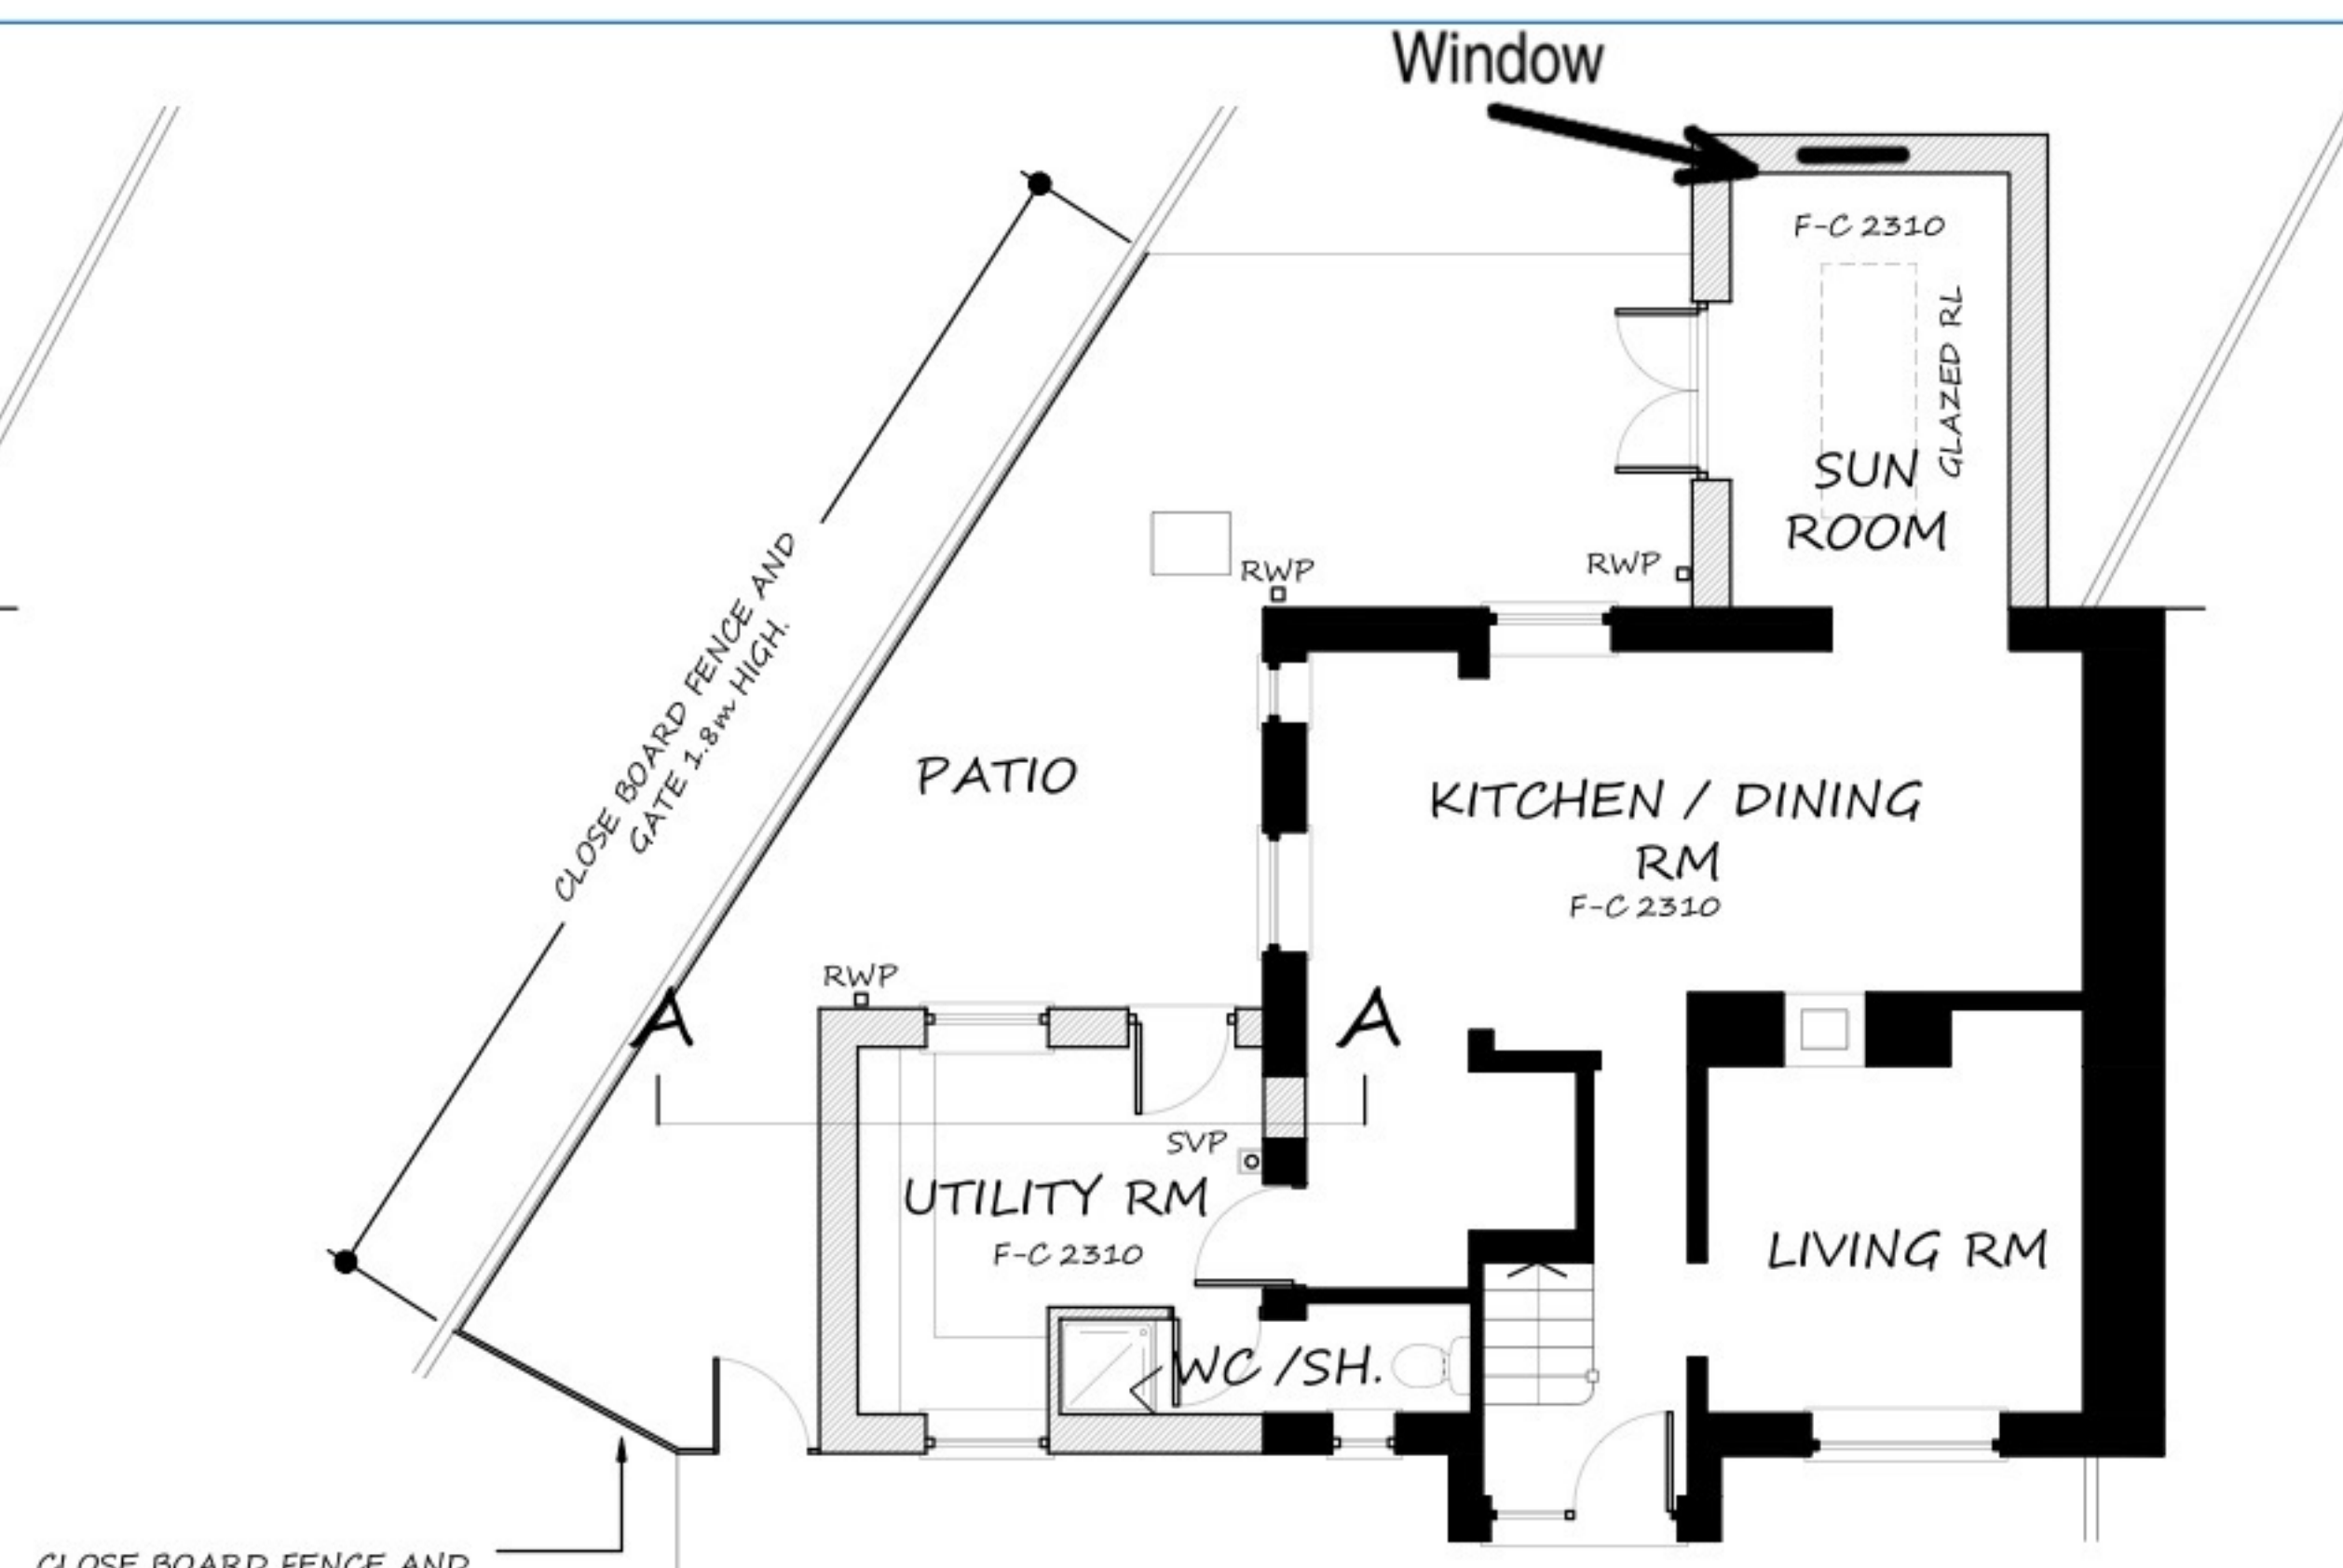

GROUND FLOOR PLAN AS PROPOSED
SCALE 1:100 @ A1

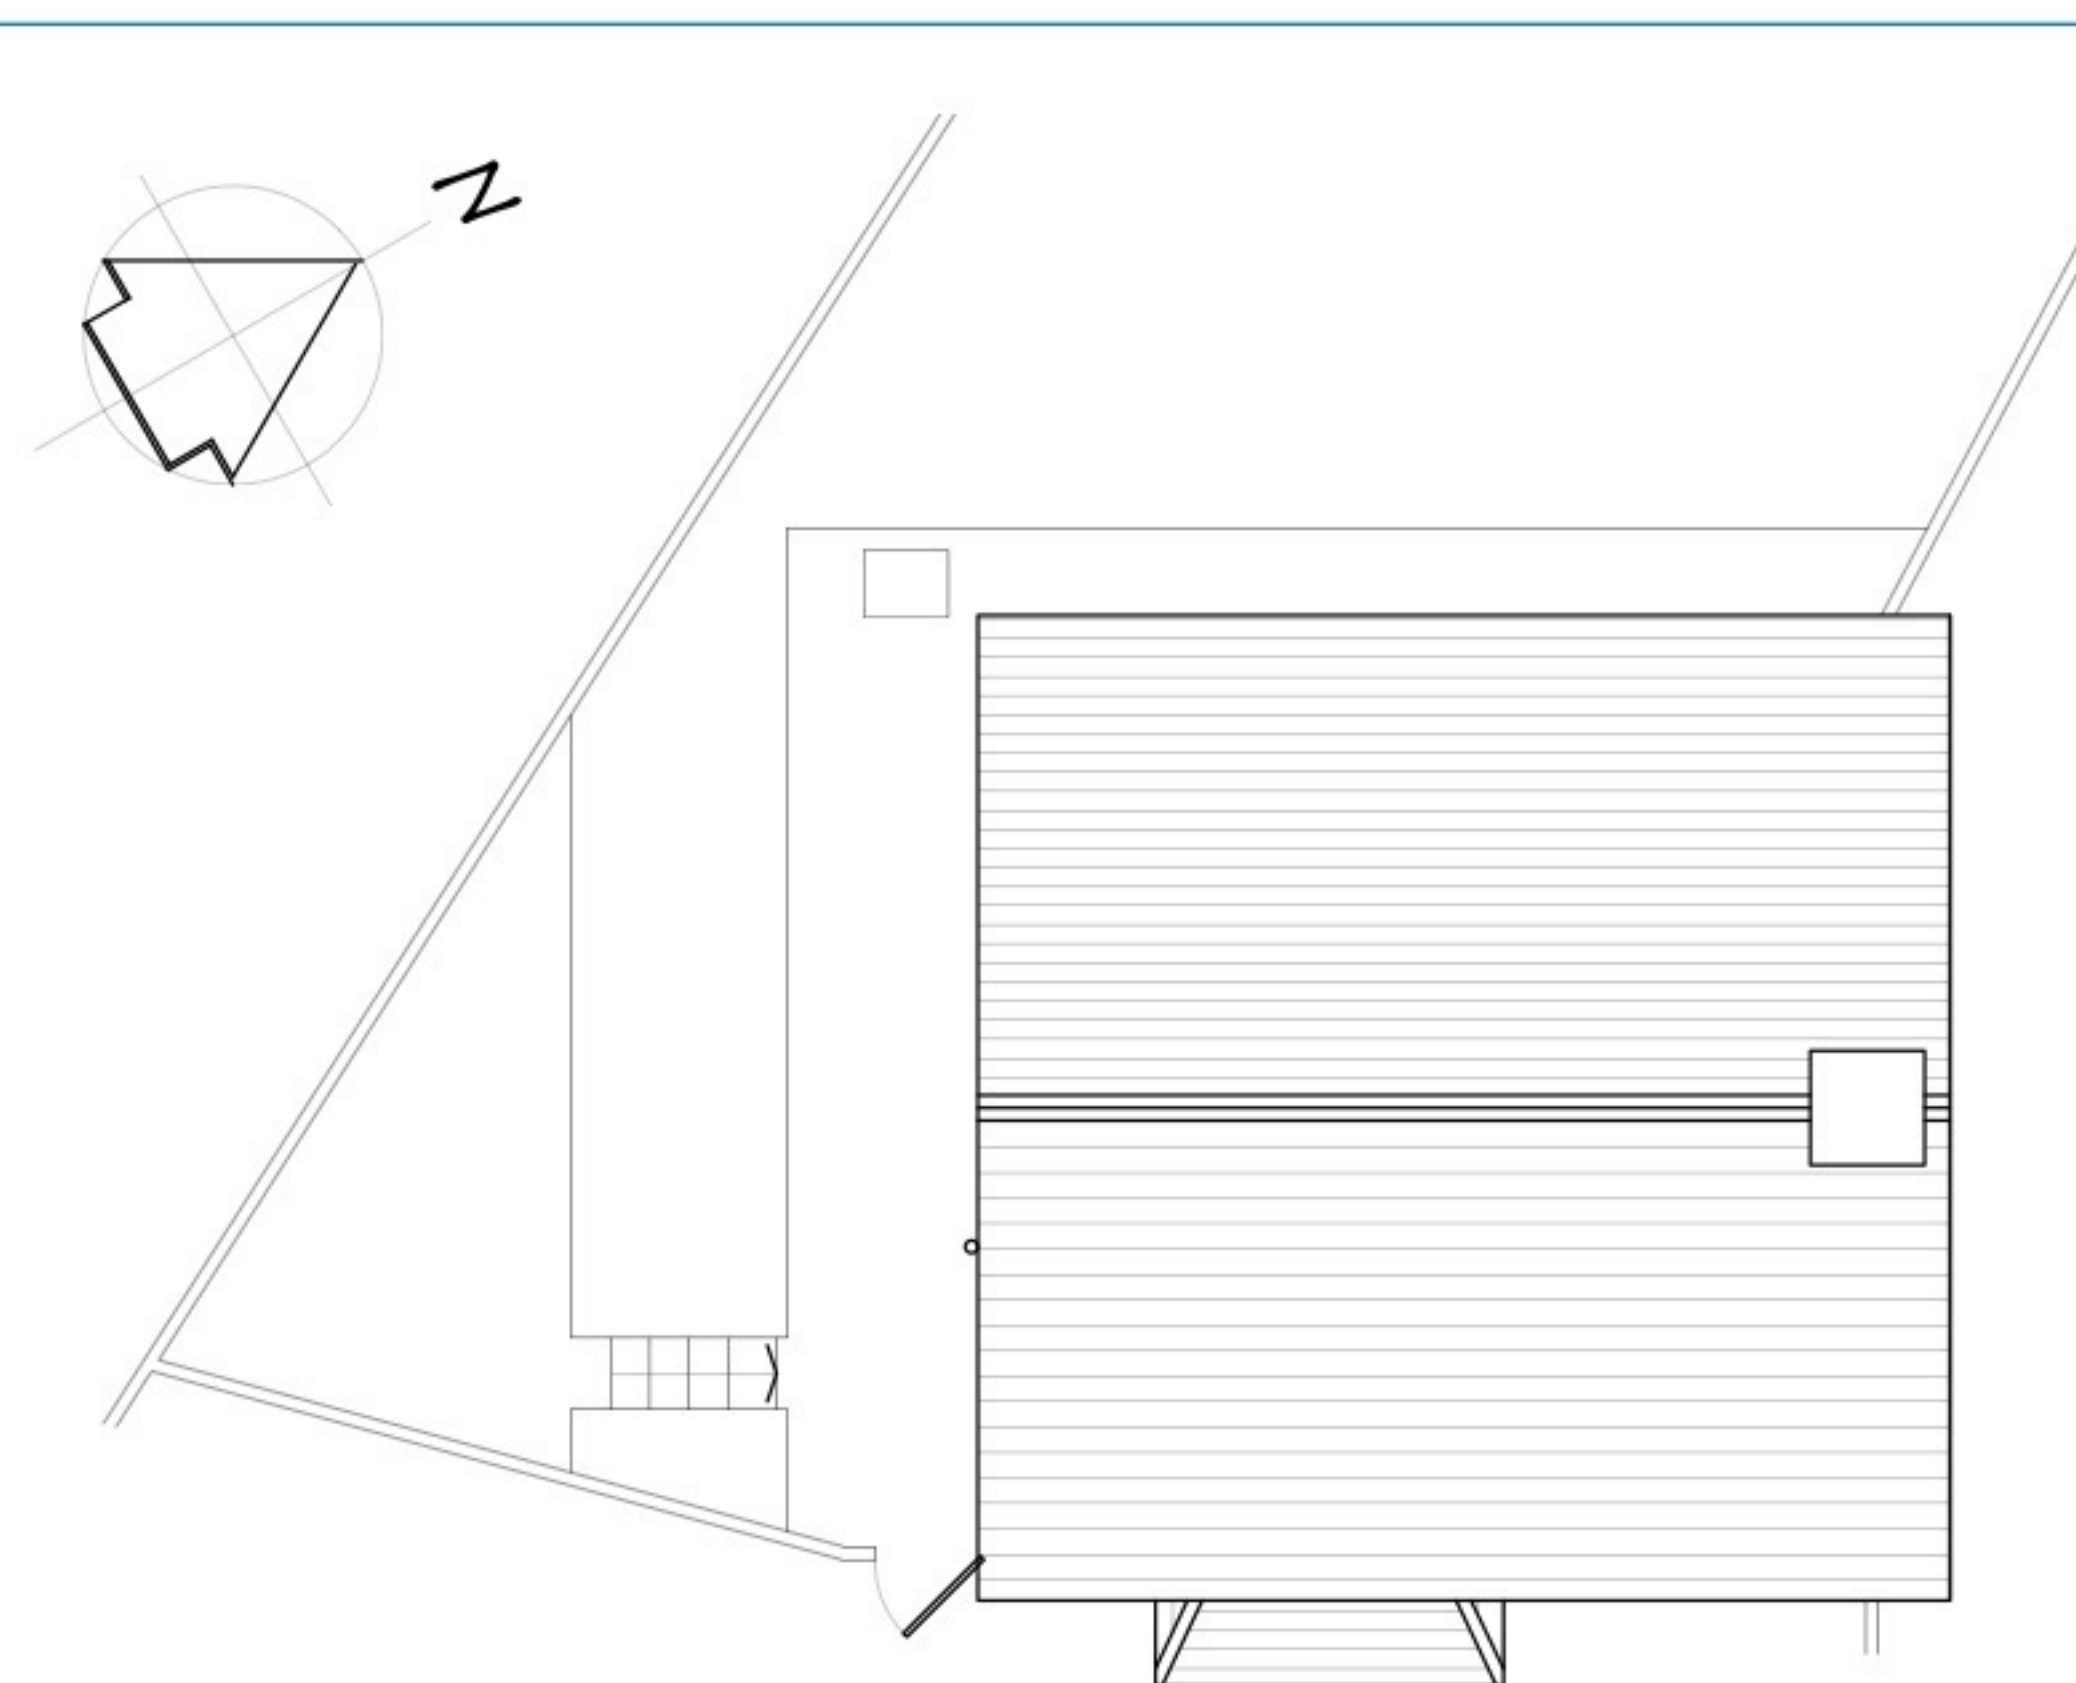


ROOF PLAN AS EXISTING
SCALE 1:100 @ A1

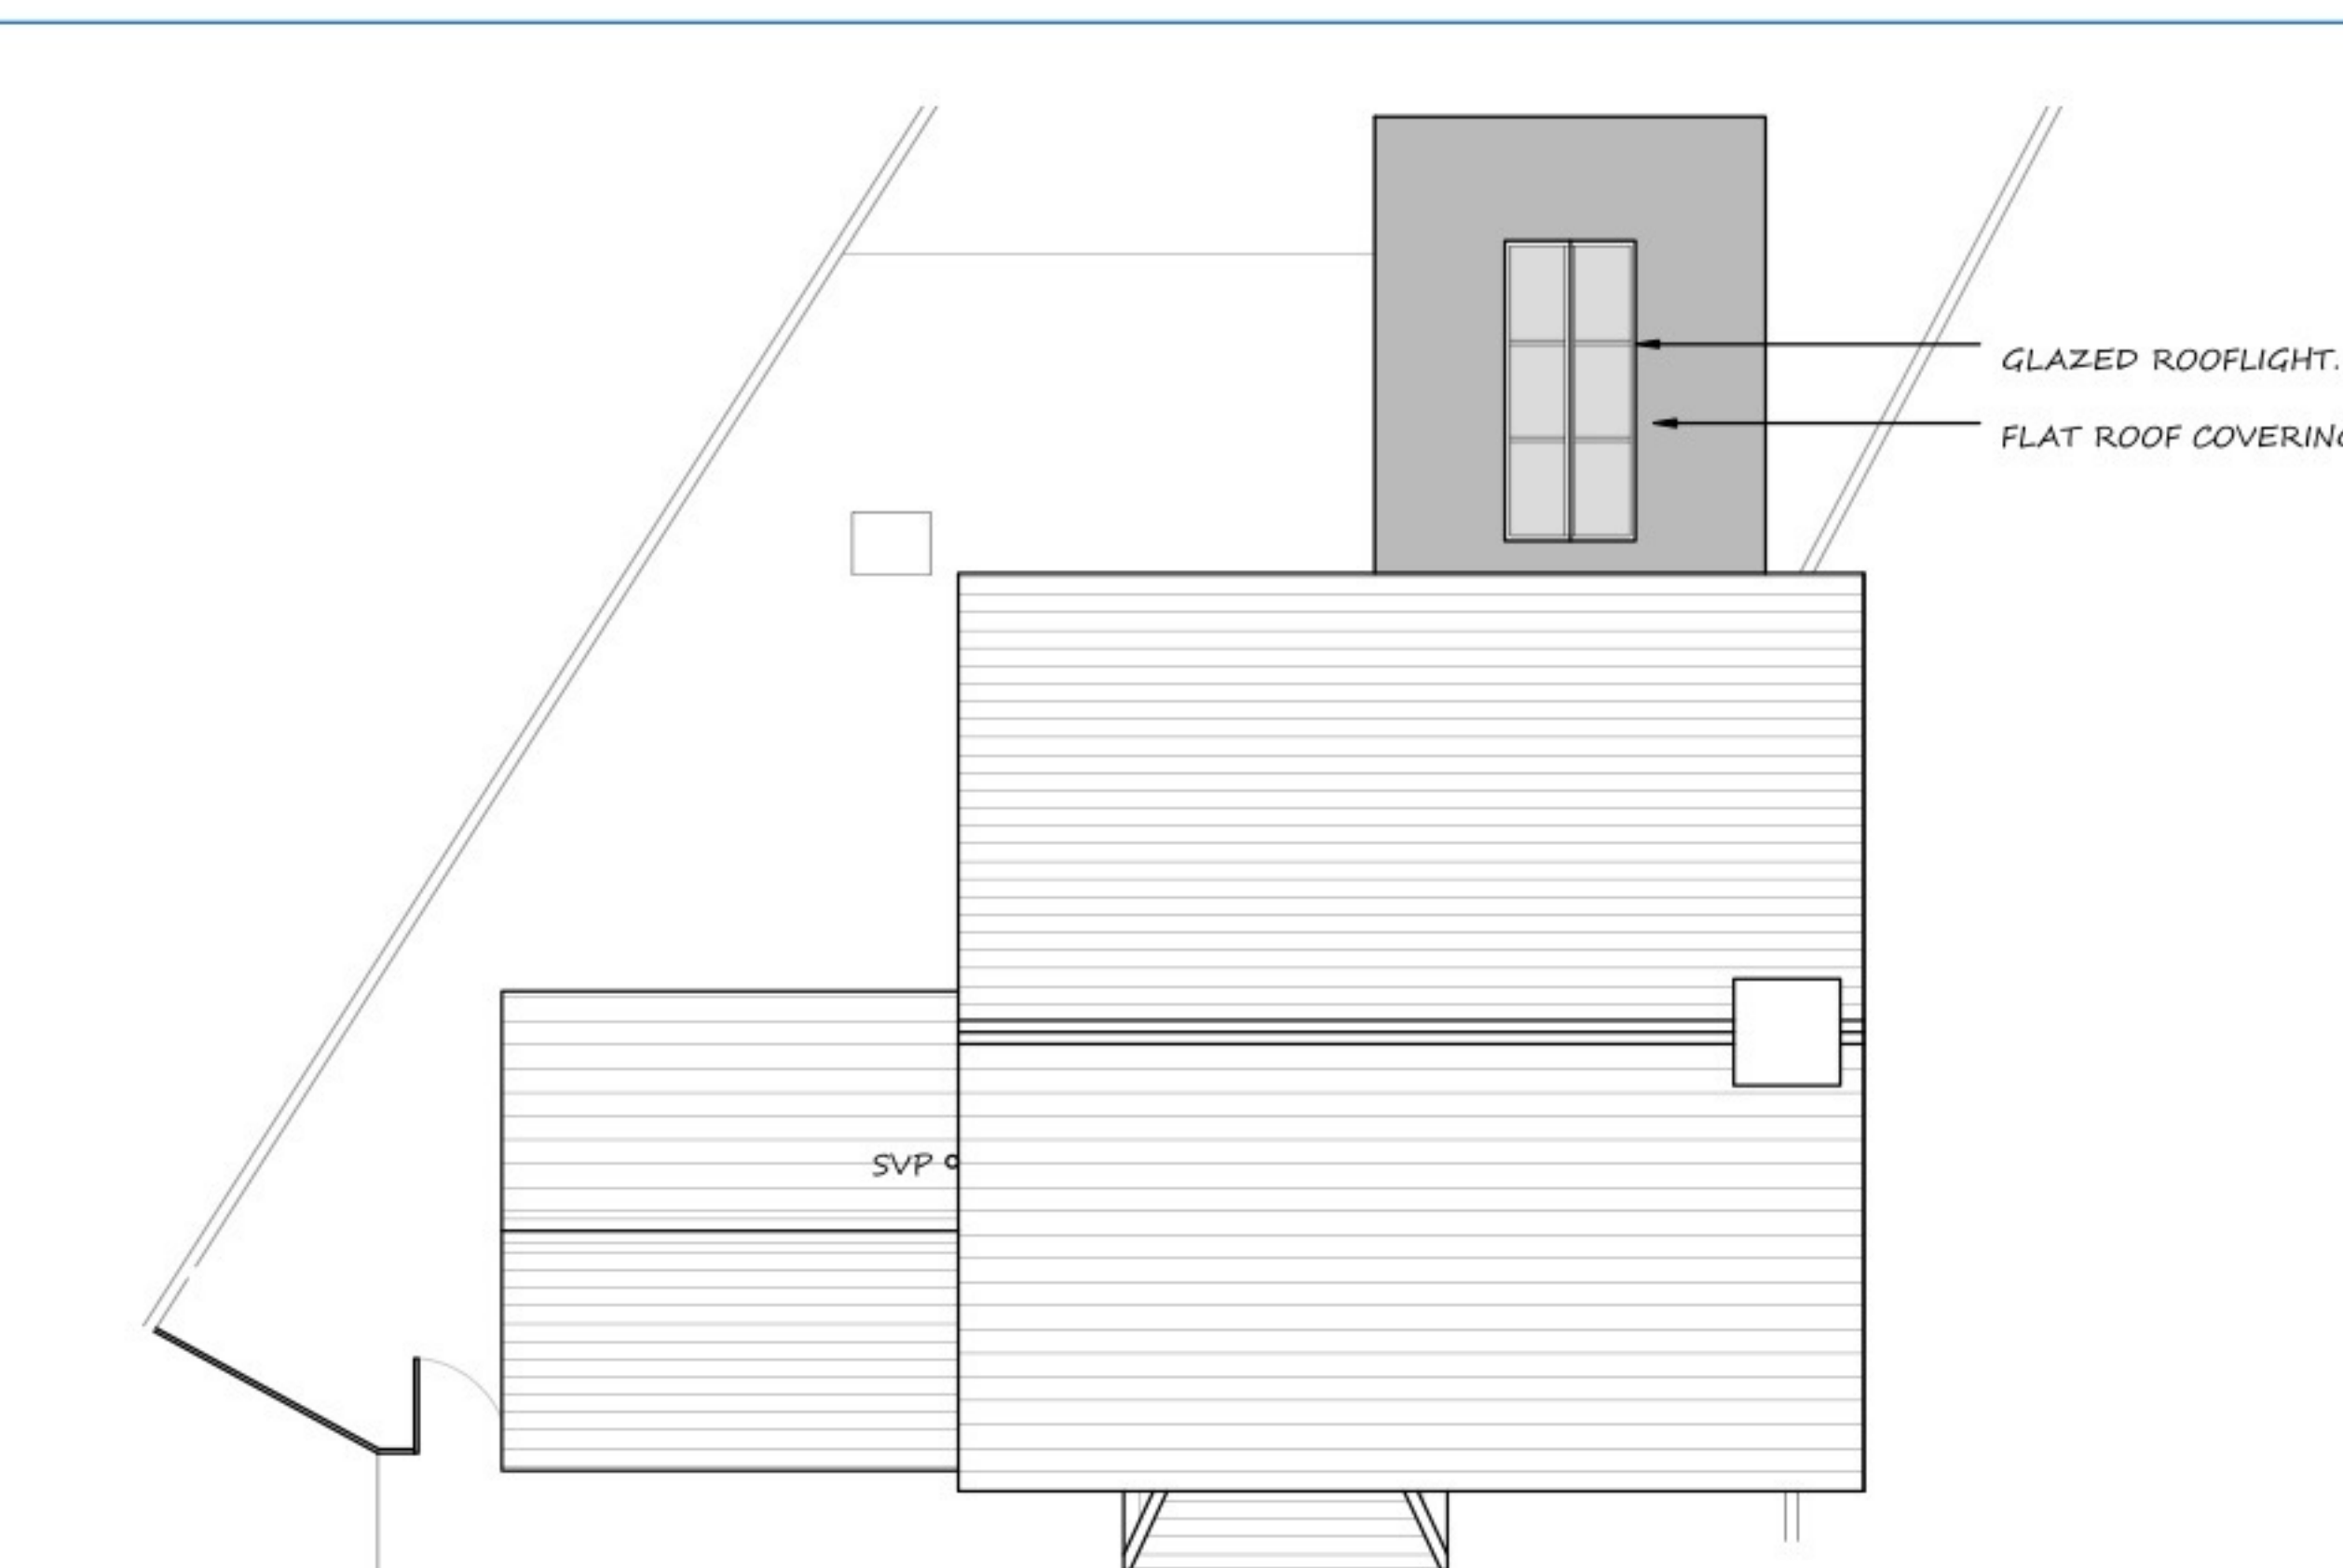


ROOF PLAN AS PROPOSED
SCALE 1:100 @ A1




NORTH EAST ELEVATION AS EXISTING
SCALE 1:100 @ A1

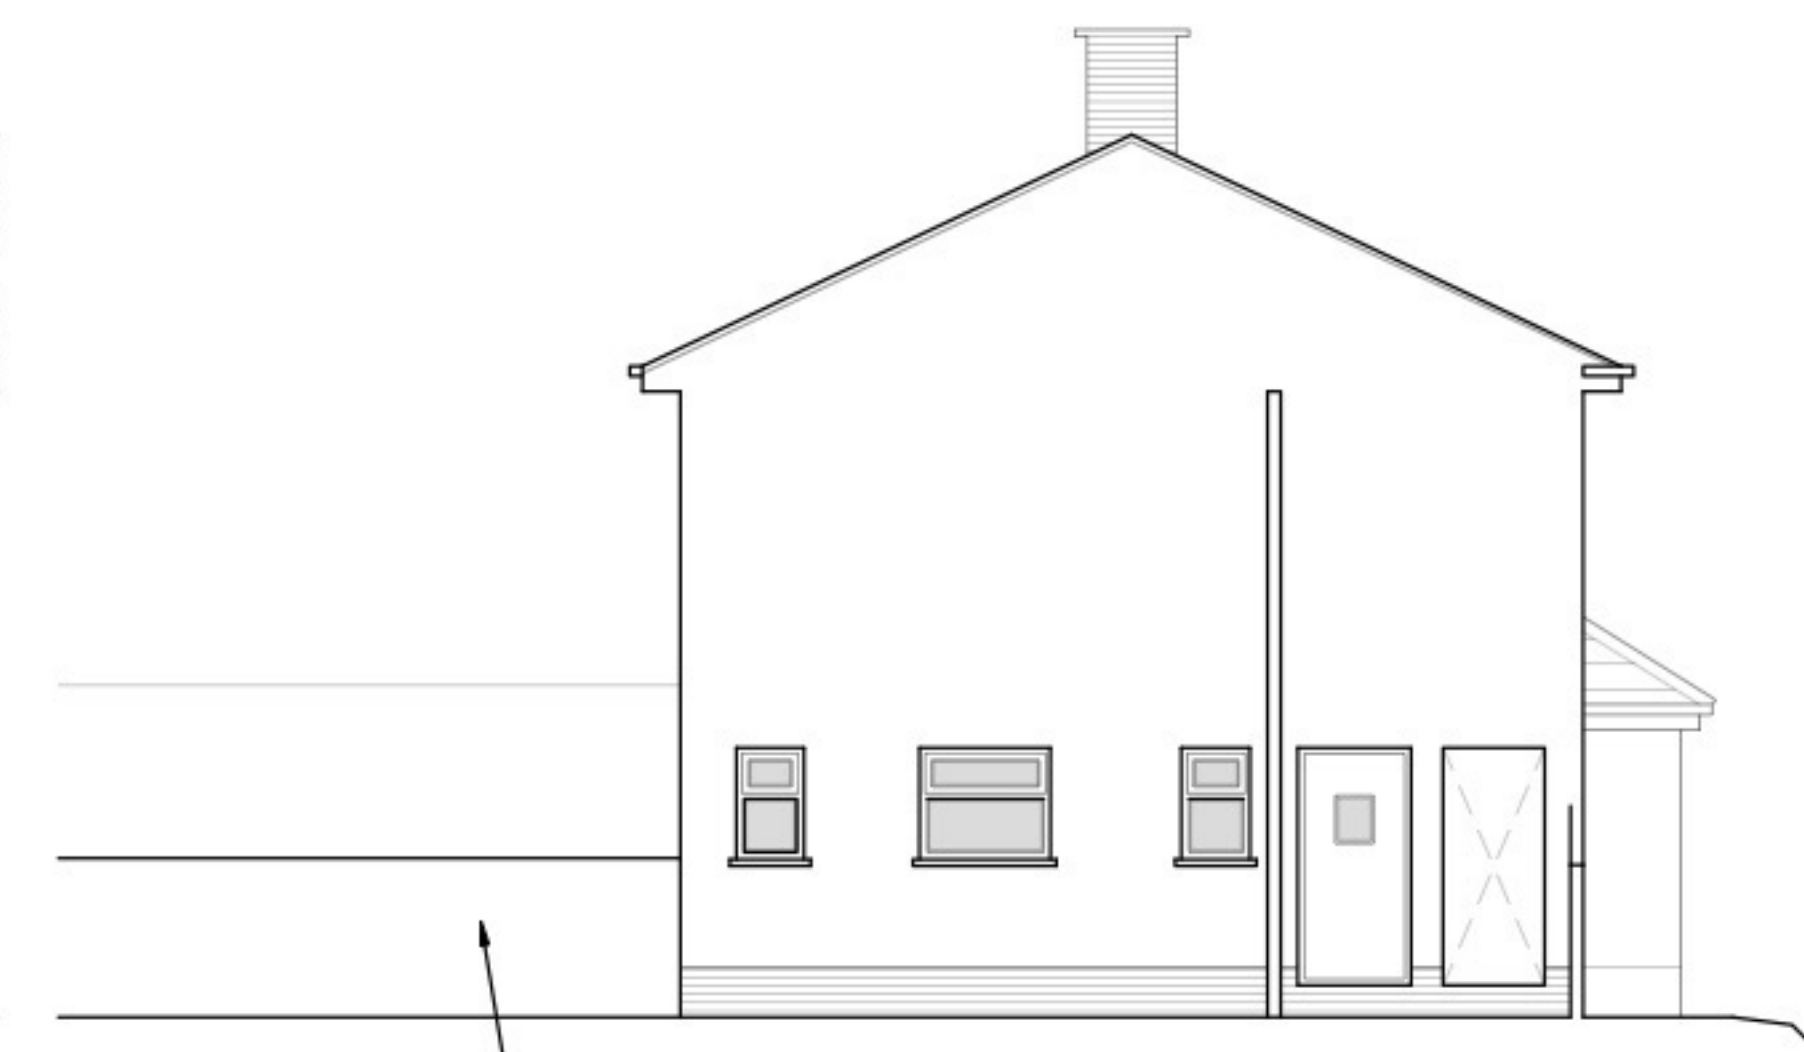


SOUTH EAST ELEVATION AS EXISTING
SCALE 1:100 @ A1

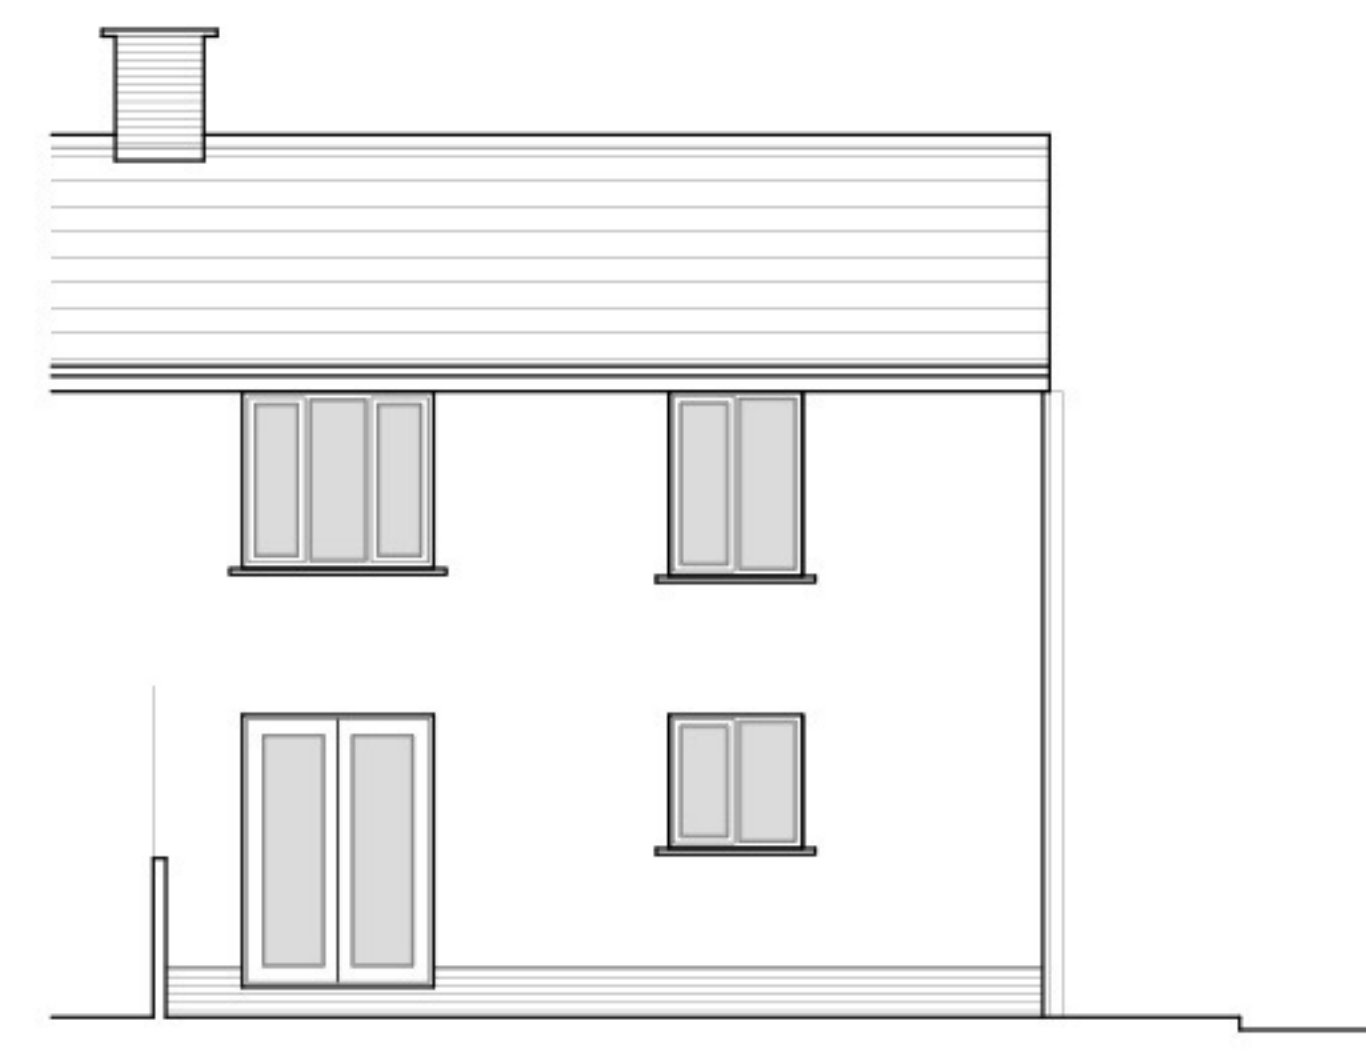


SOUTH WEST ELEVATION AS EXISTING
SCALE 1:100 @ A1

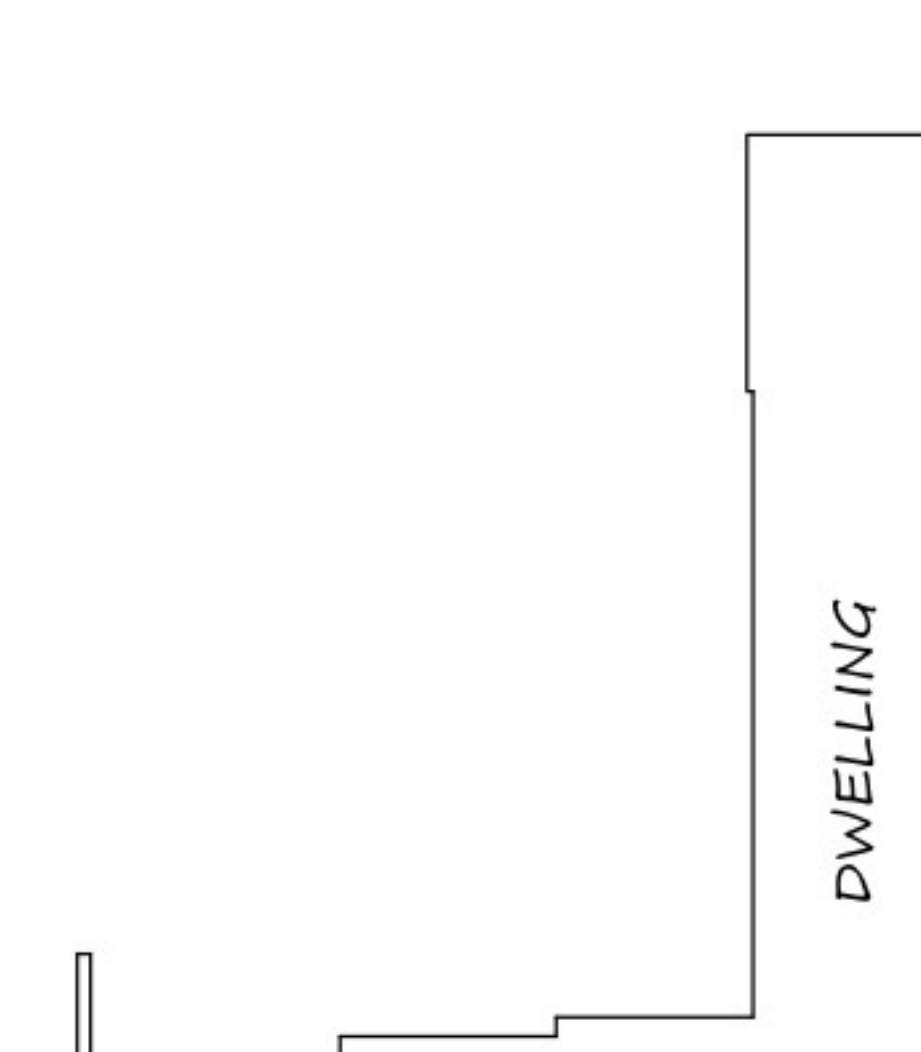


SECTION A-A AS EXISTING
SCALE 1:100 @ A1

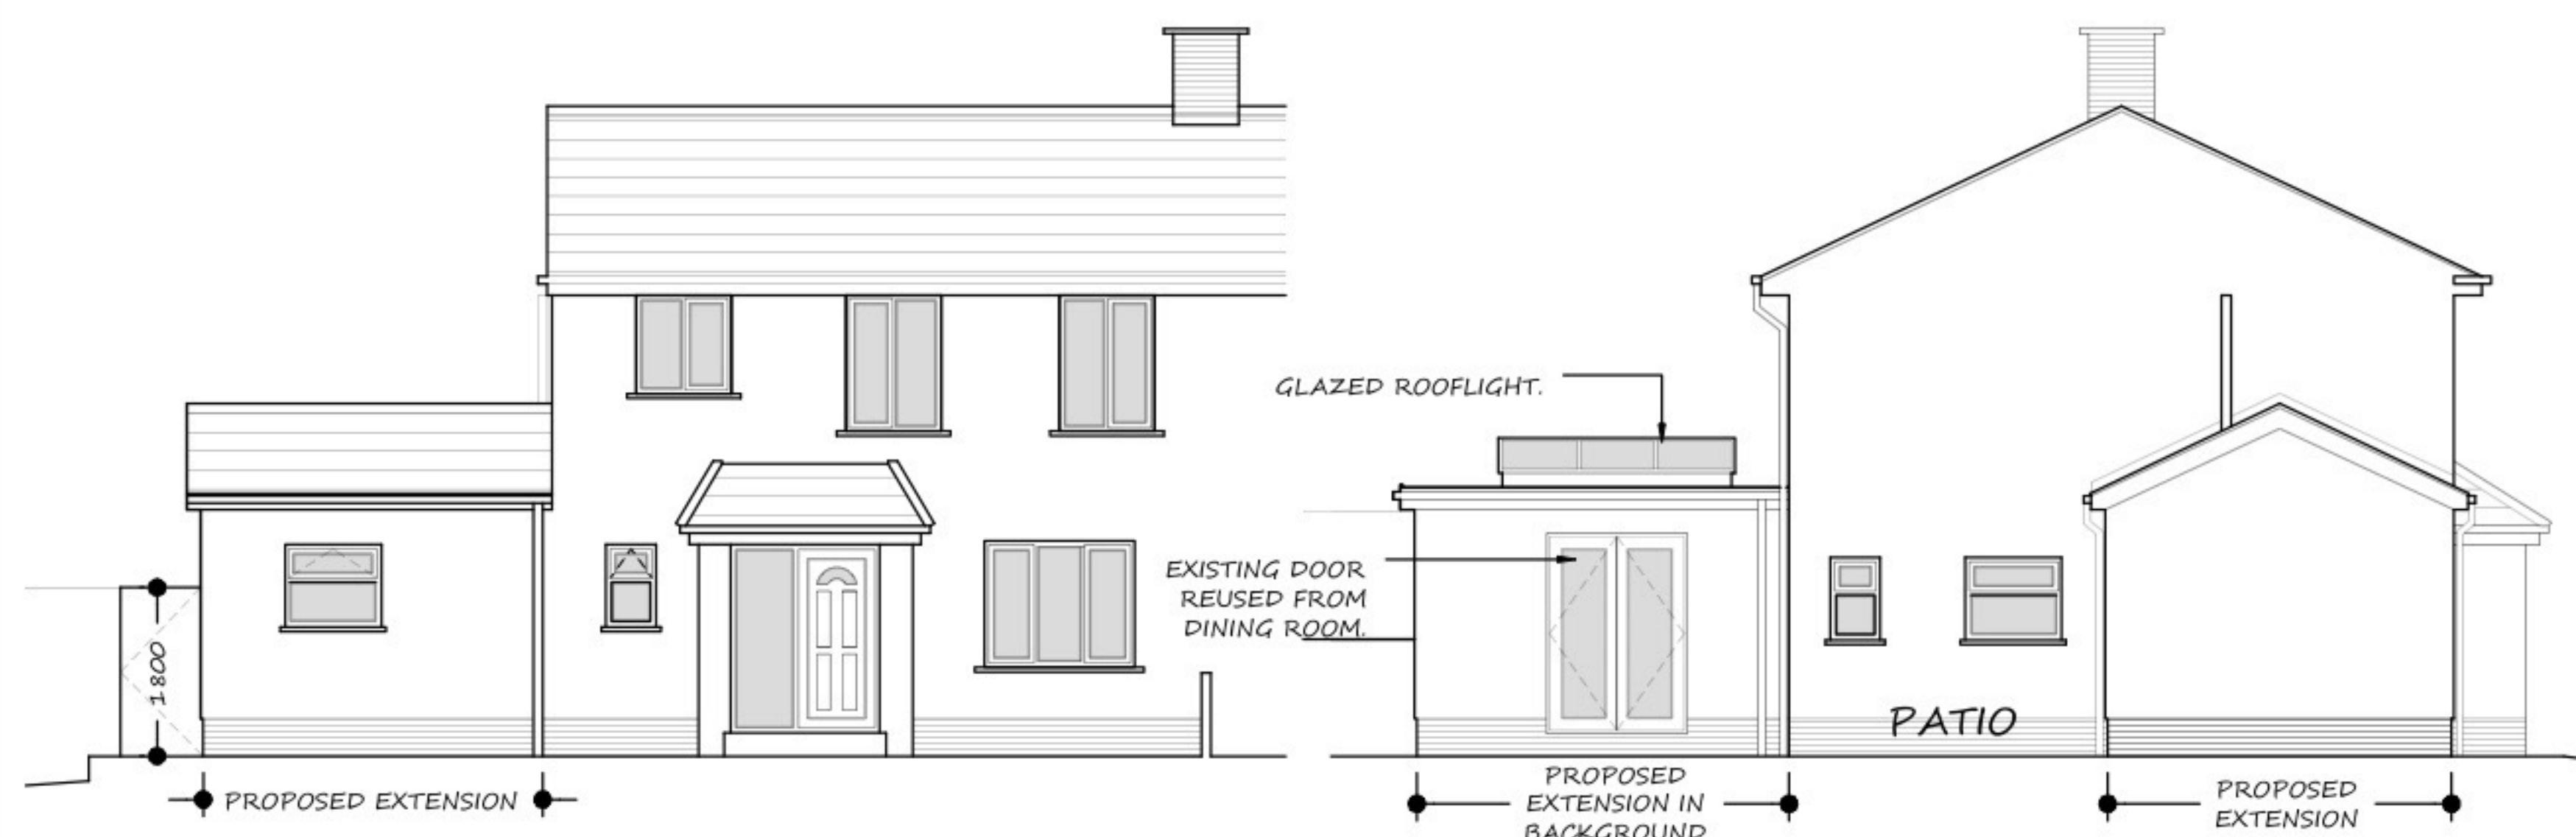


NORTH EAST ELEVATION AS PROPOSED
SCALE 1:100 @ A1

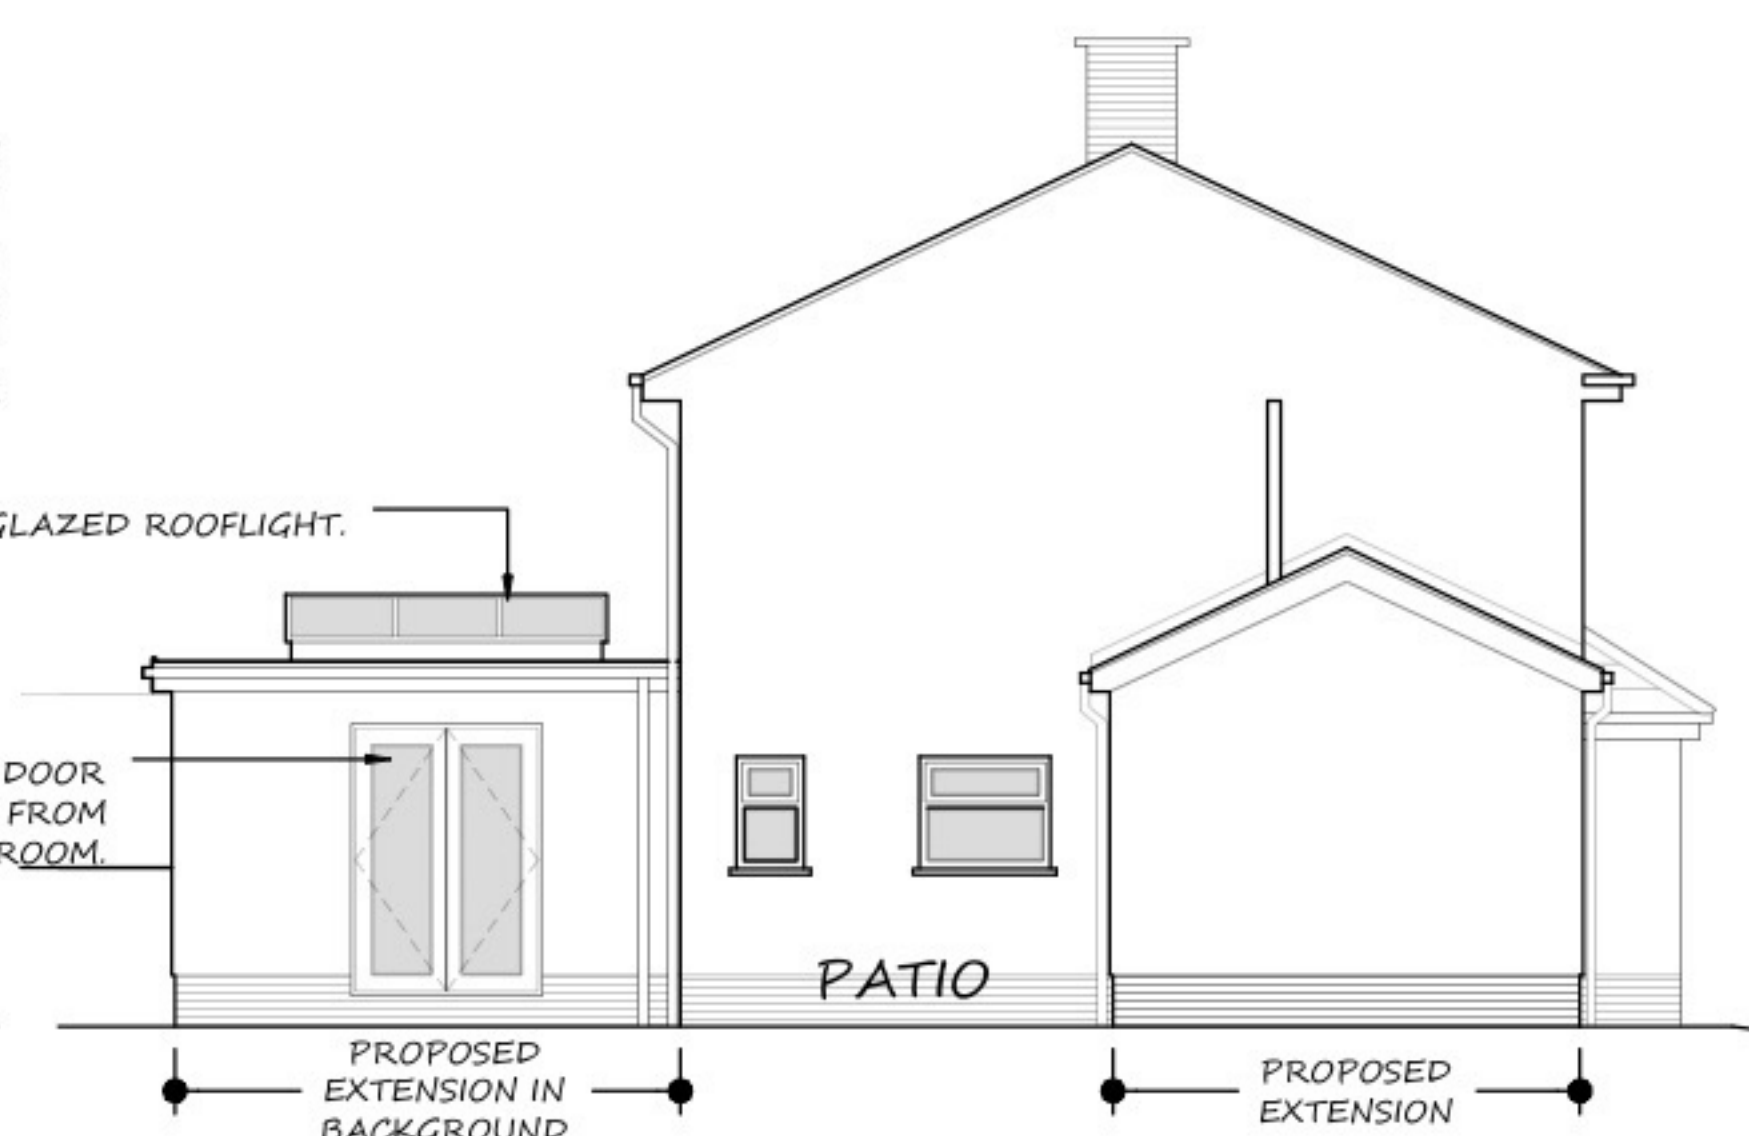


SOUTH EAST ELEVATION AS PROPOSED
SCALE 1:100 @ A1

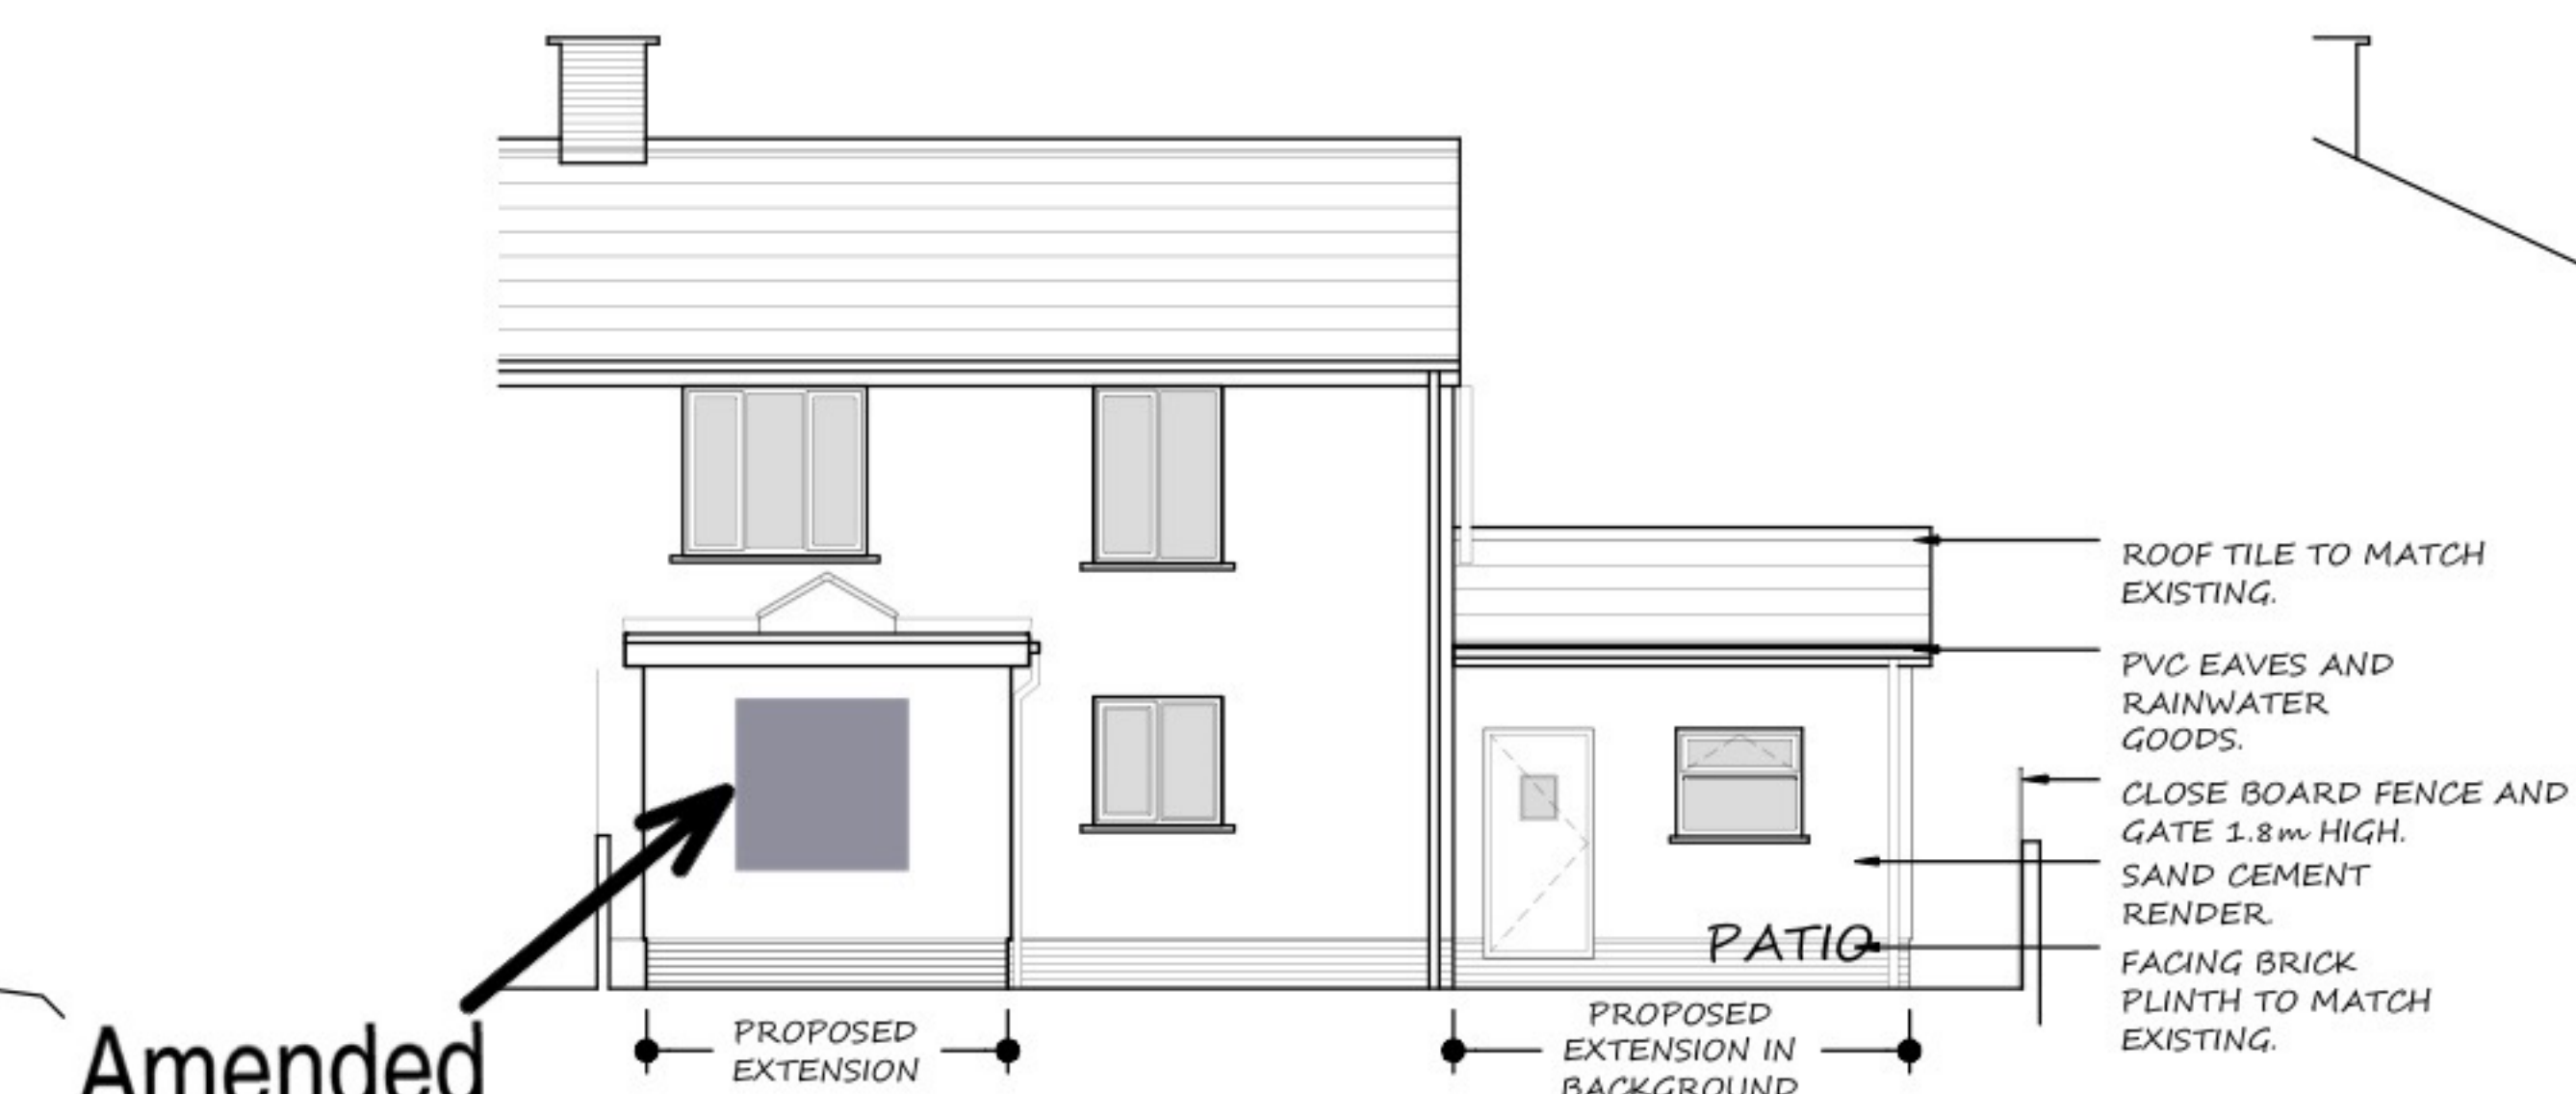


SOUTH WEST ELEVATION AS PROPOSED
SCALE 1:100 @ A1

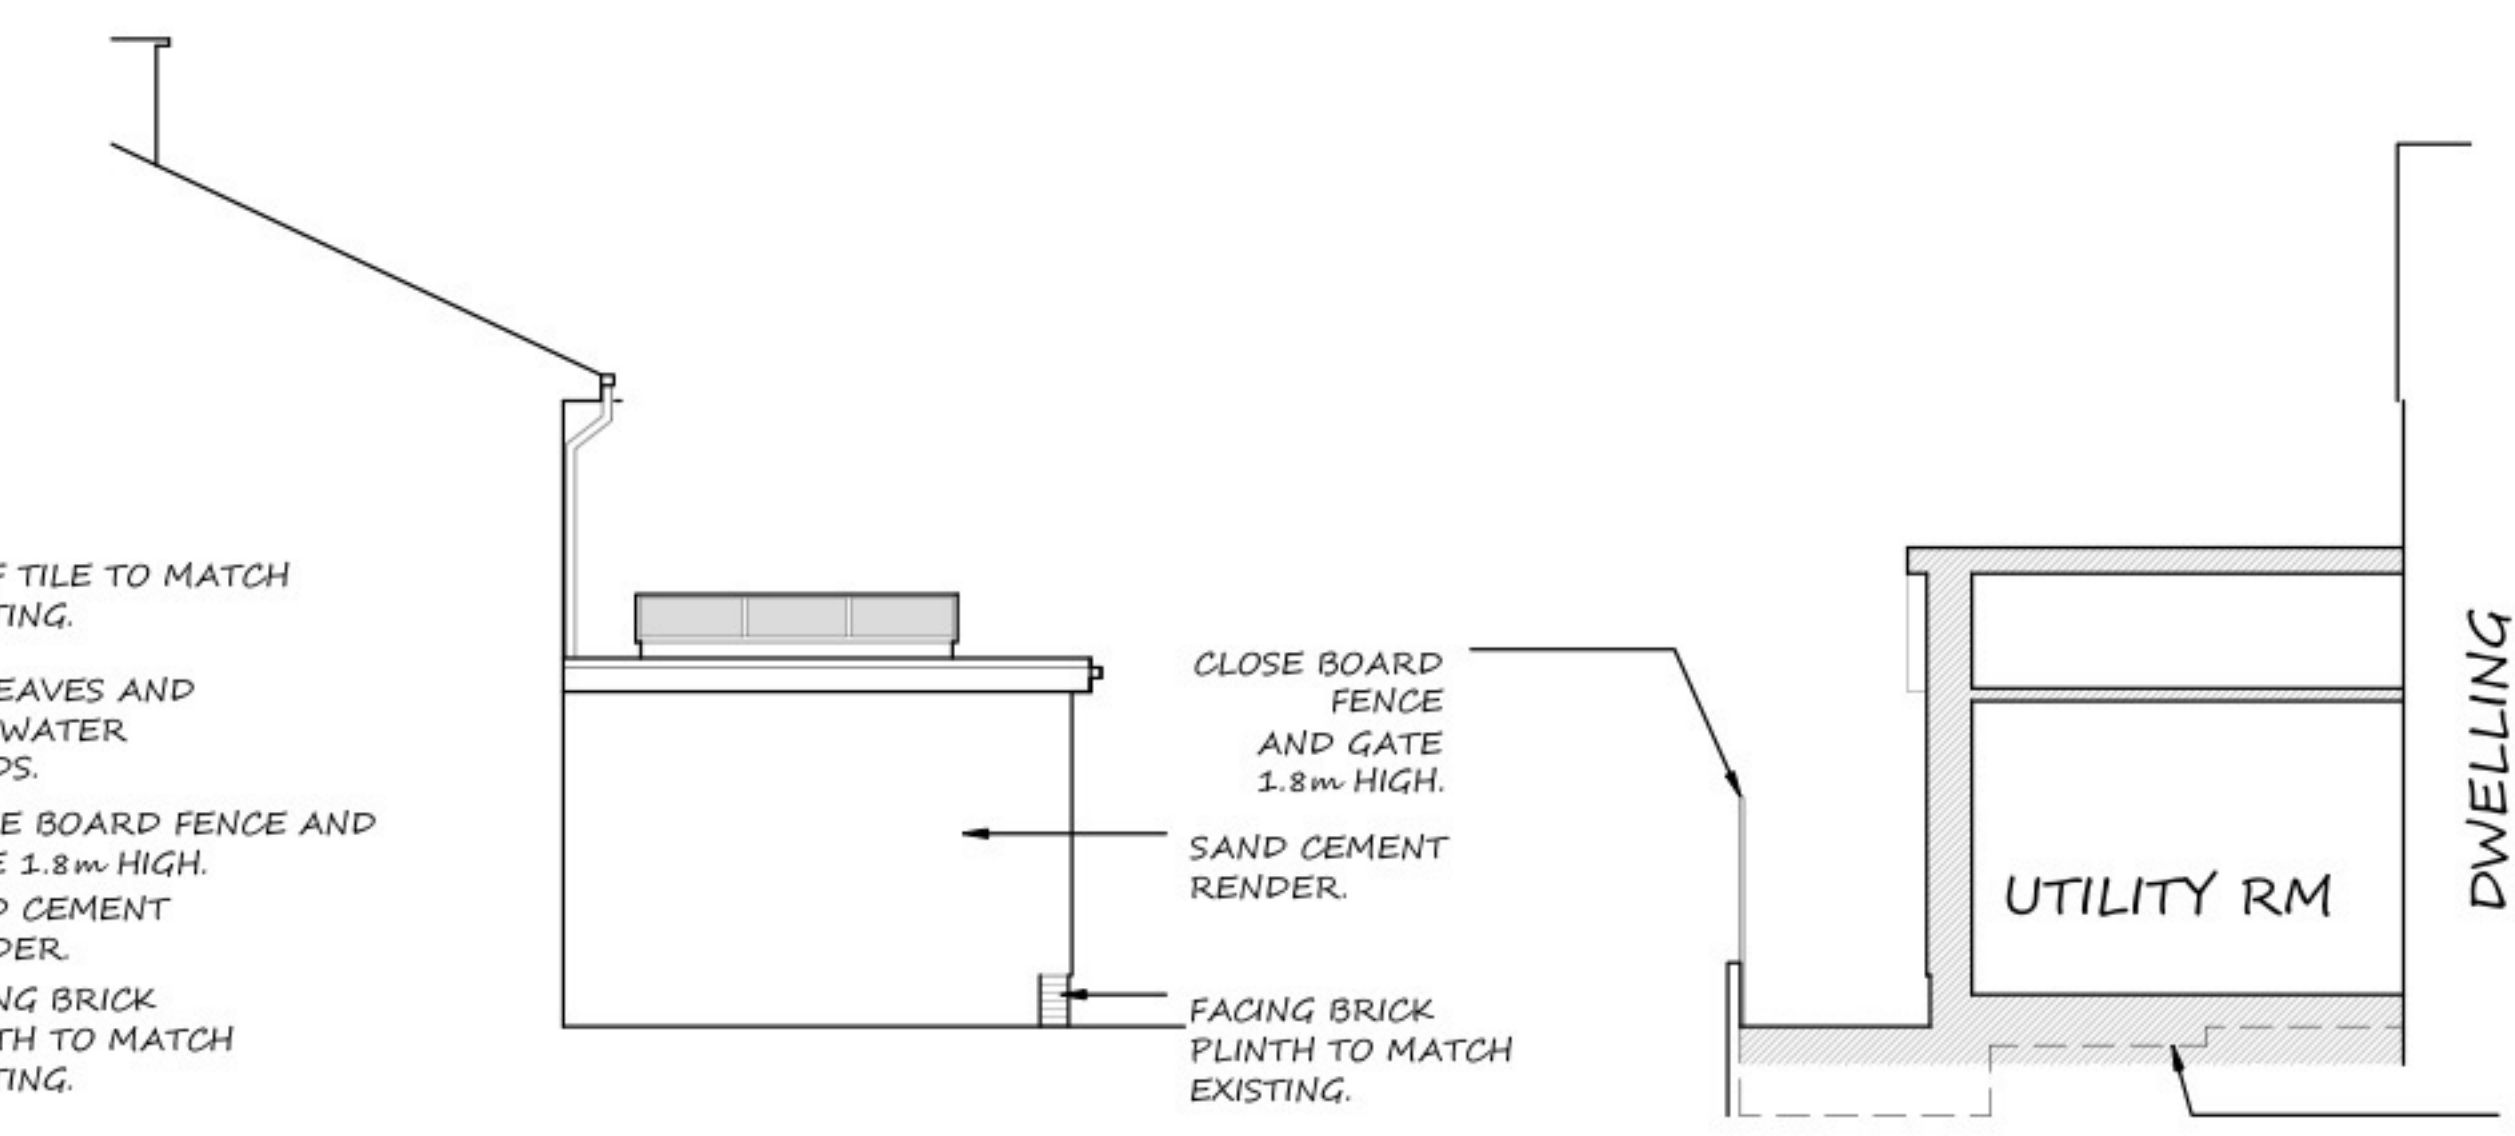

NORTH WEST ELEVATION AS PROPOSED
SCALE 1:100 @ A1

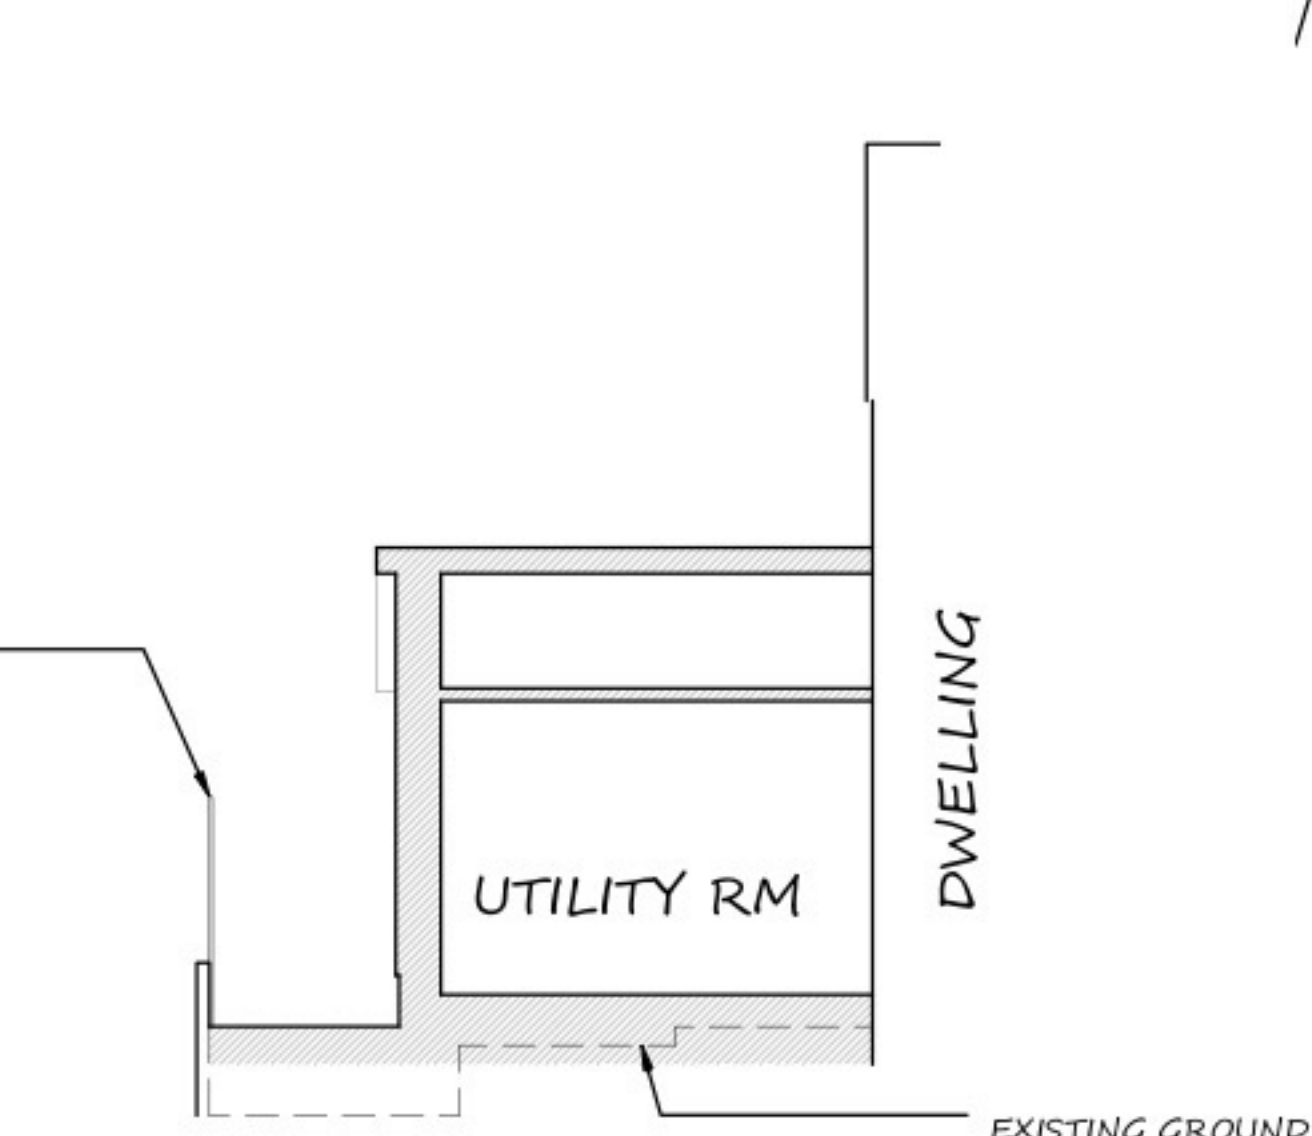


SECTION A-A AS PROPOSED
SCALE 1:100 @ A1

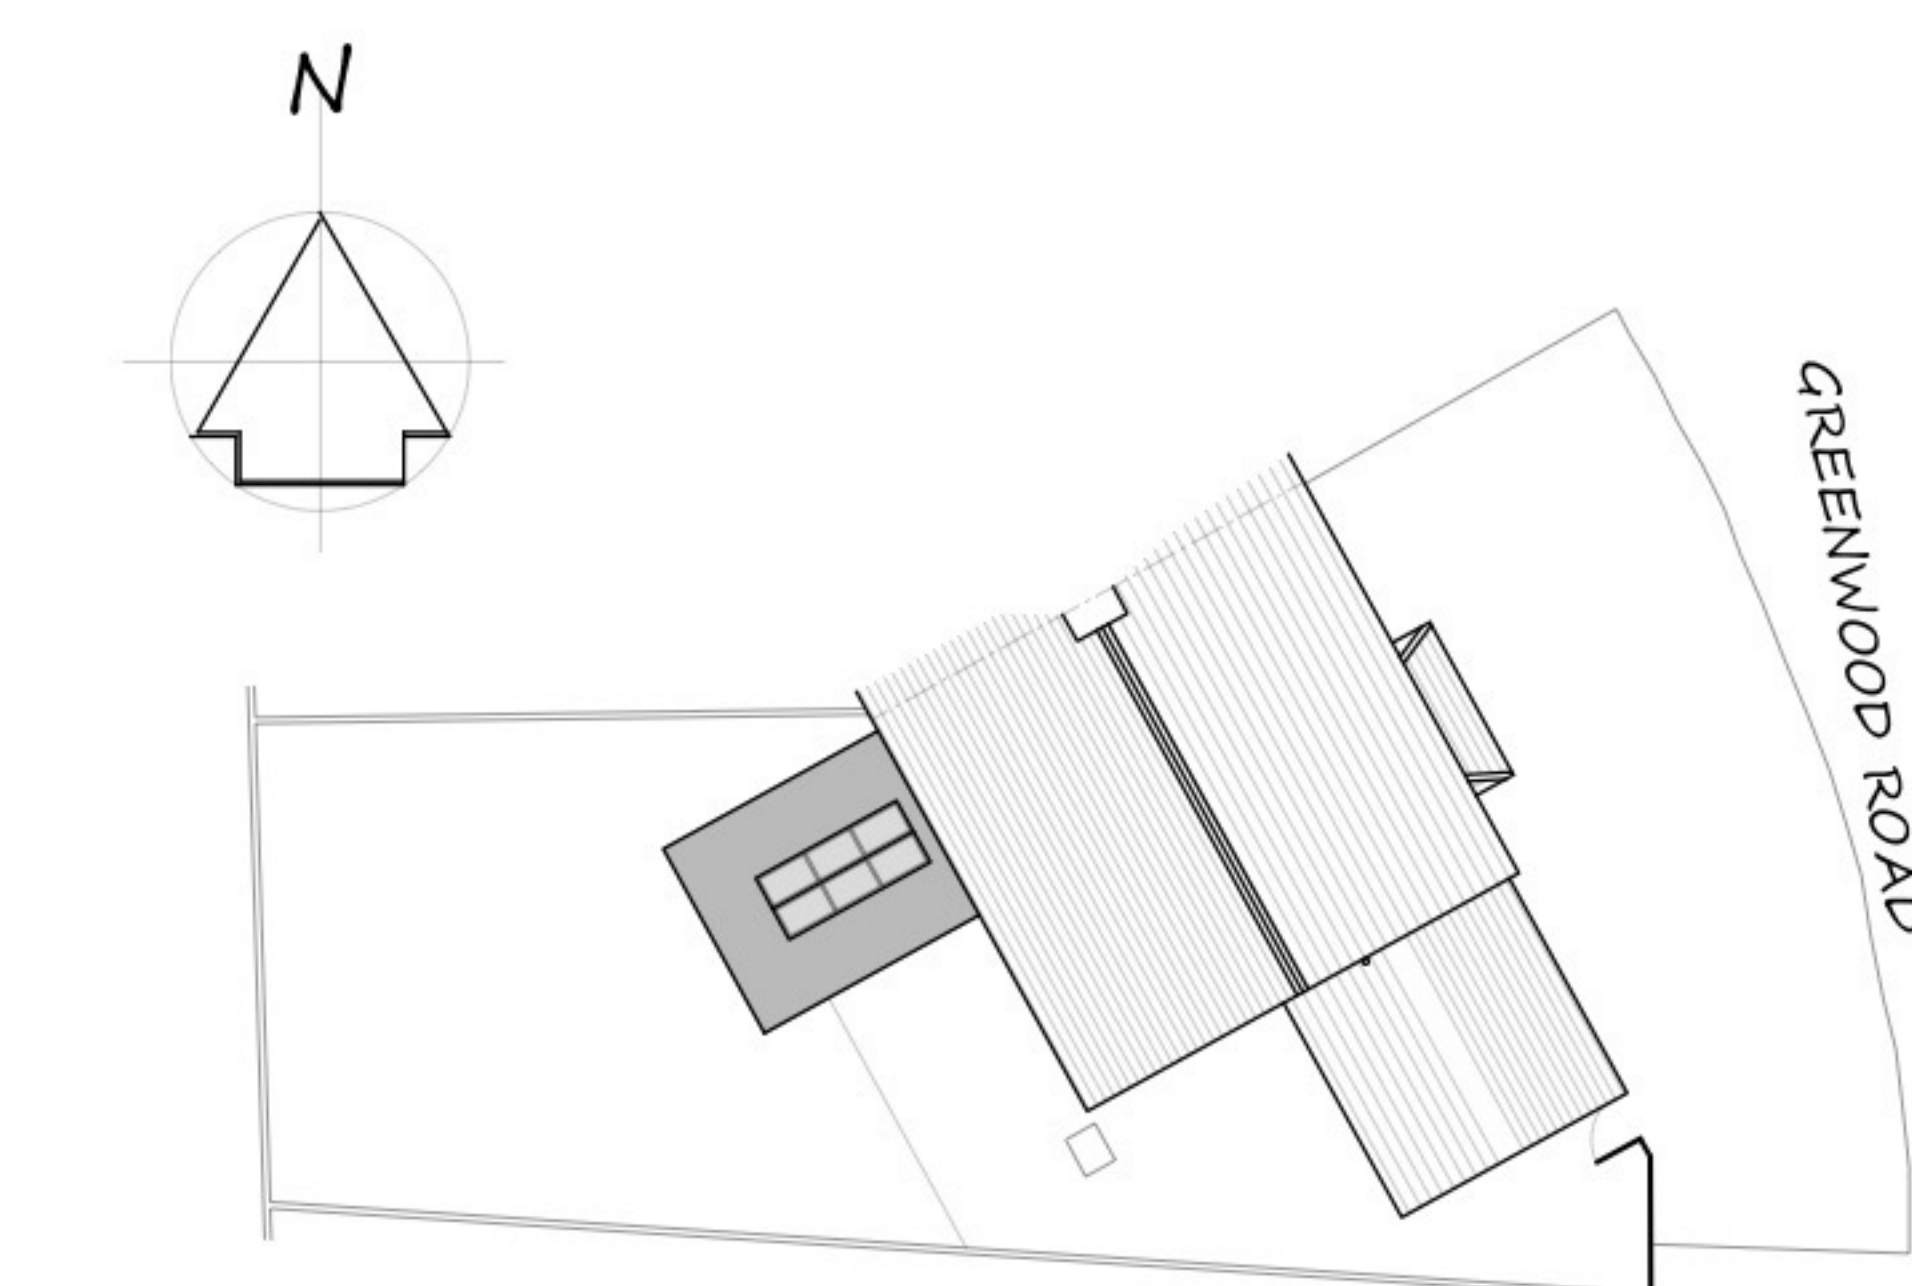

SITE PLAN AS PROPOSED
SCALE 1:200 @ A1



BLOCK PLAN
SCALE 1:500 @ A1

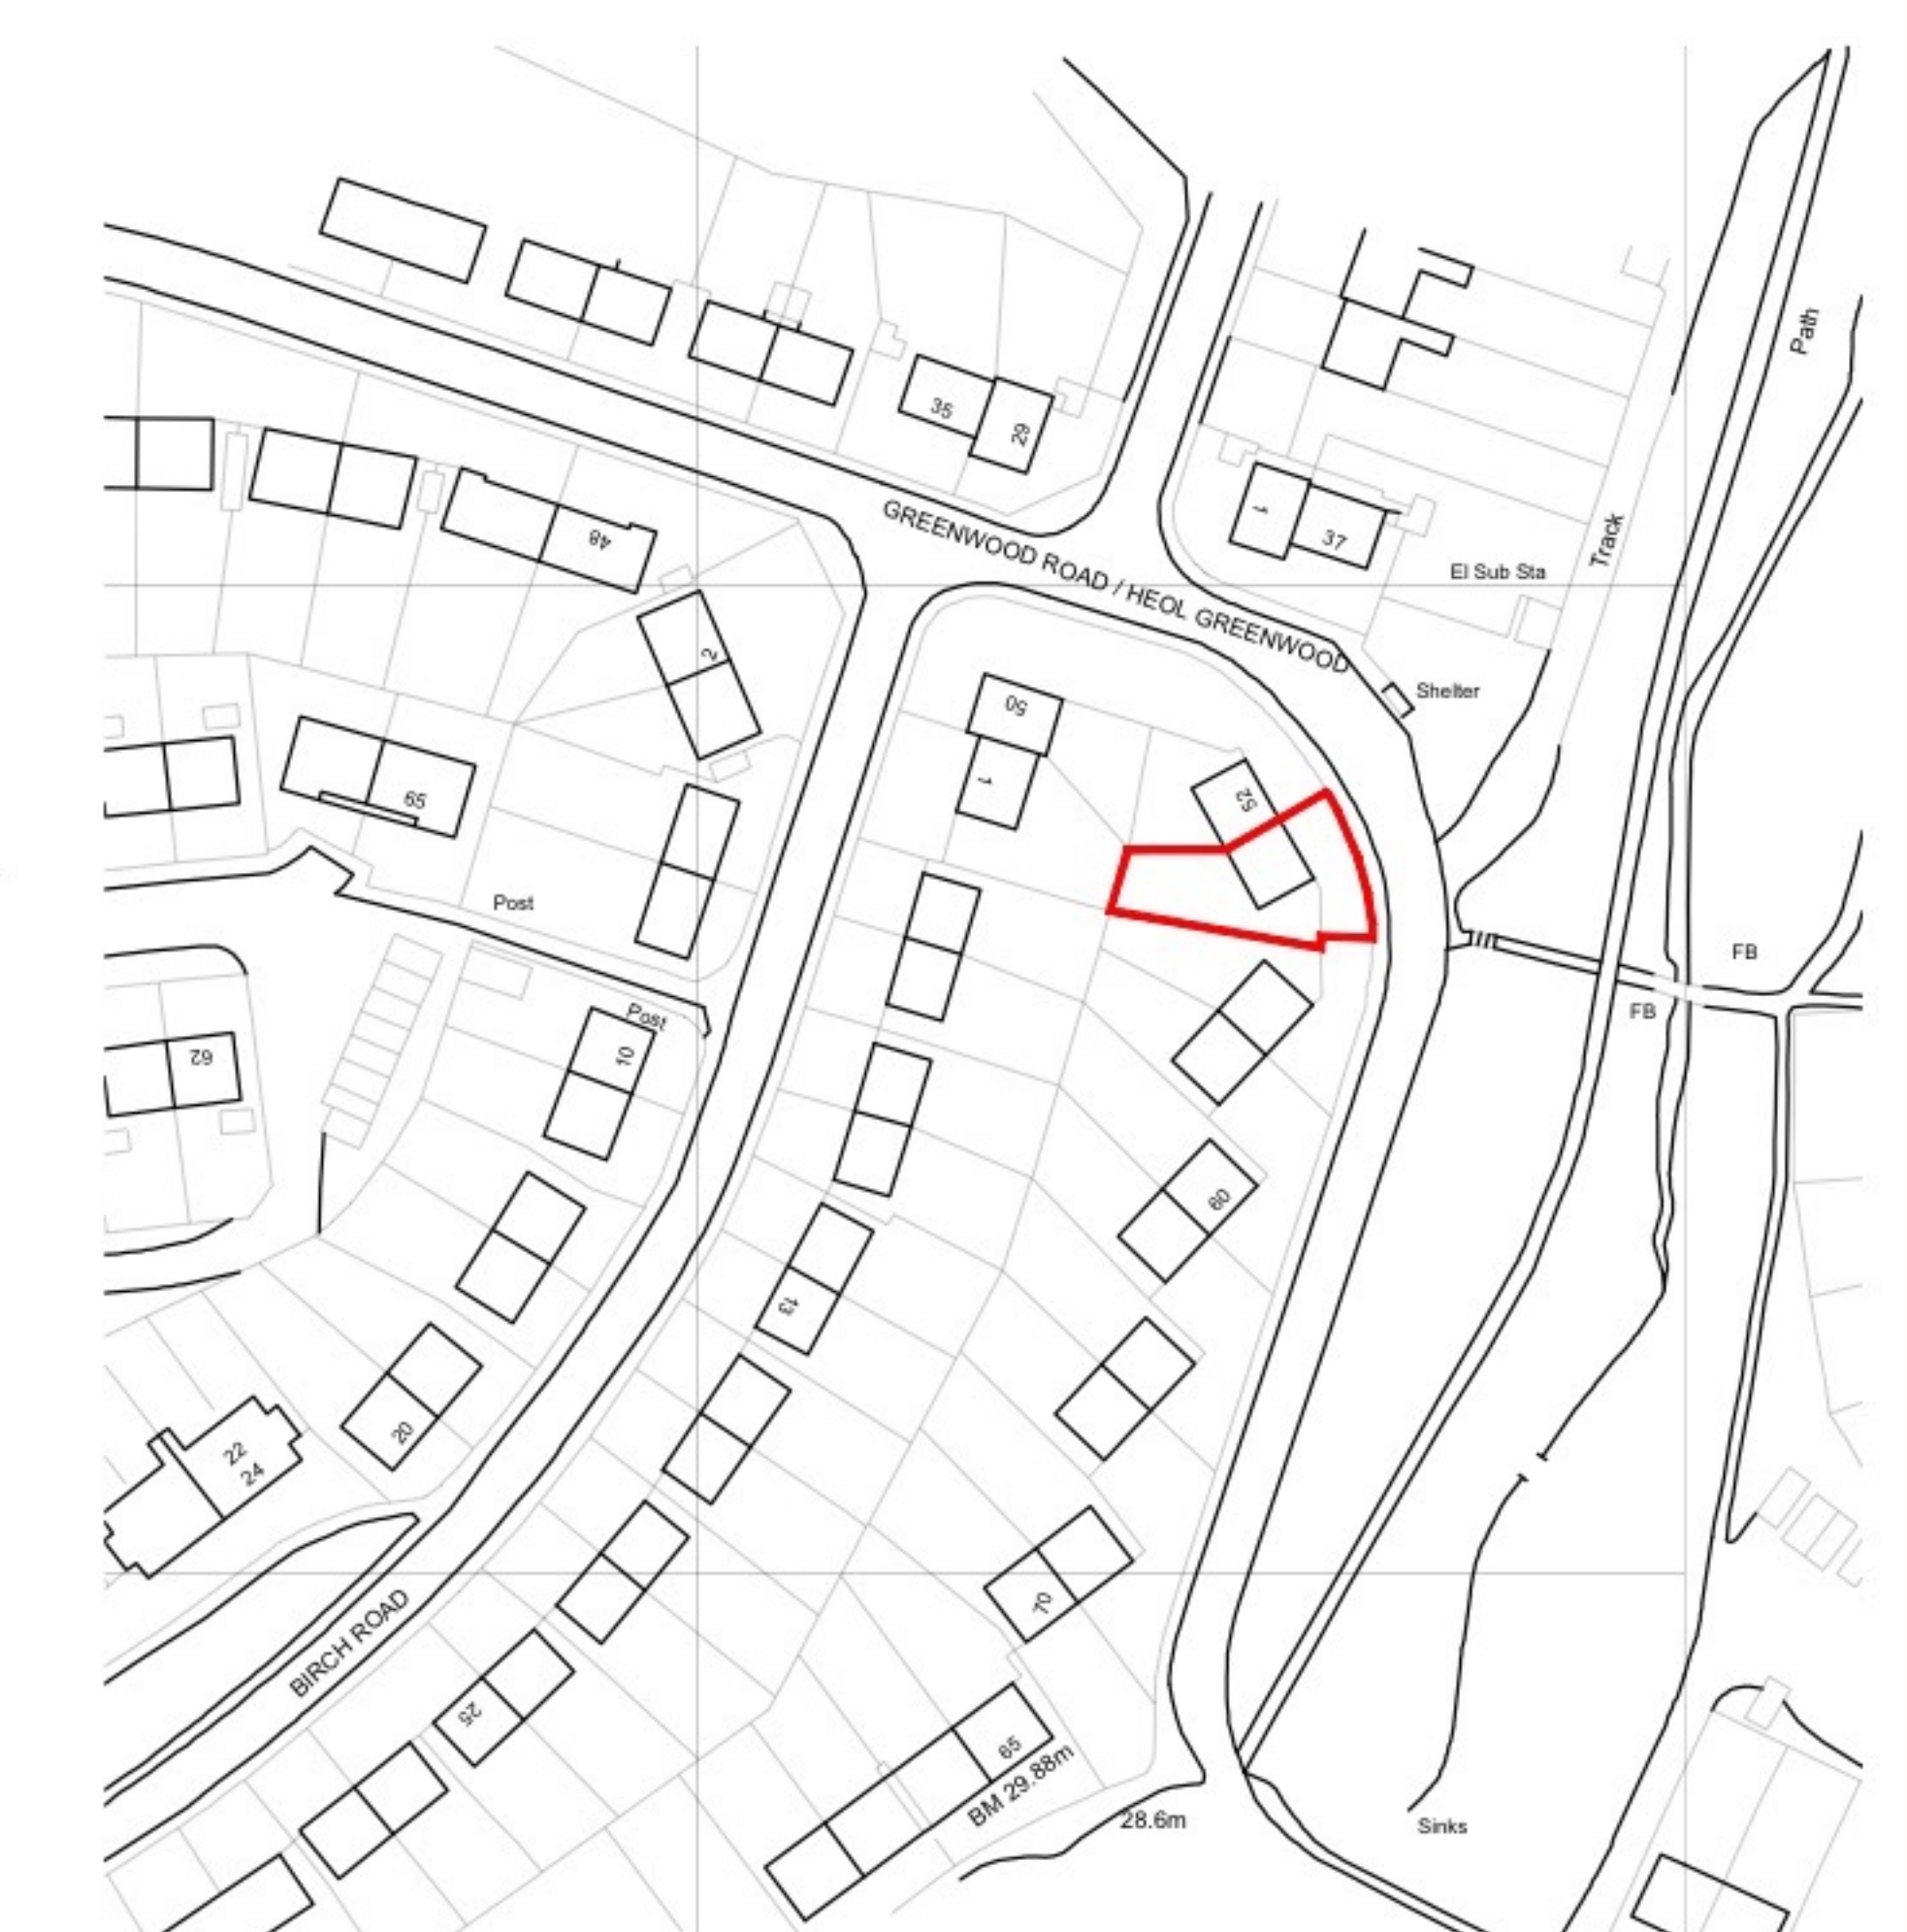

SITE LOCATION PLAN
SCALE 1:1250 @ A1

**SIDE AND REAR EXTENSION
54 GREENWOOD
BAGLAN, SA12 8PF.**

**SITE LOCATION, BLOCK PLAN,
PLANS AND ELEVATIONS.**