



SCALE
Use only figured dimensions
Do not scale except in connection with Planning Applications
Contractor to check all dimensions and notify CA of any discrepancies
Copyright of this drawing remains with WGArchitects Ltd

Rev.	Desc.	Date
D	genral revisions to external works	15/8/2023
C	Highways	12/12/2022
B	Additional Information	14/11/2022
A	Planning	15/09/22

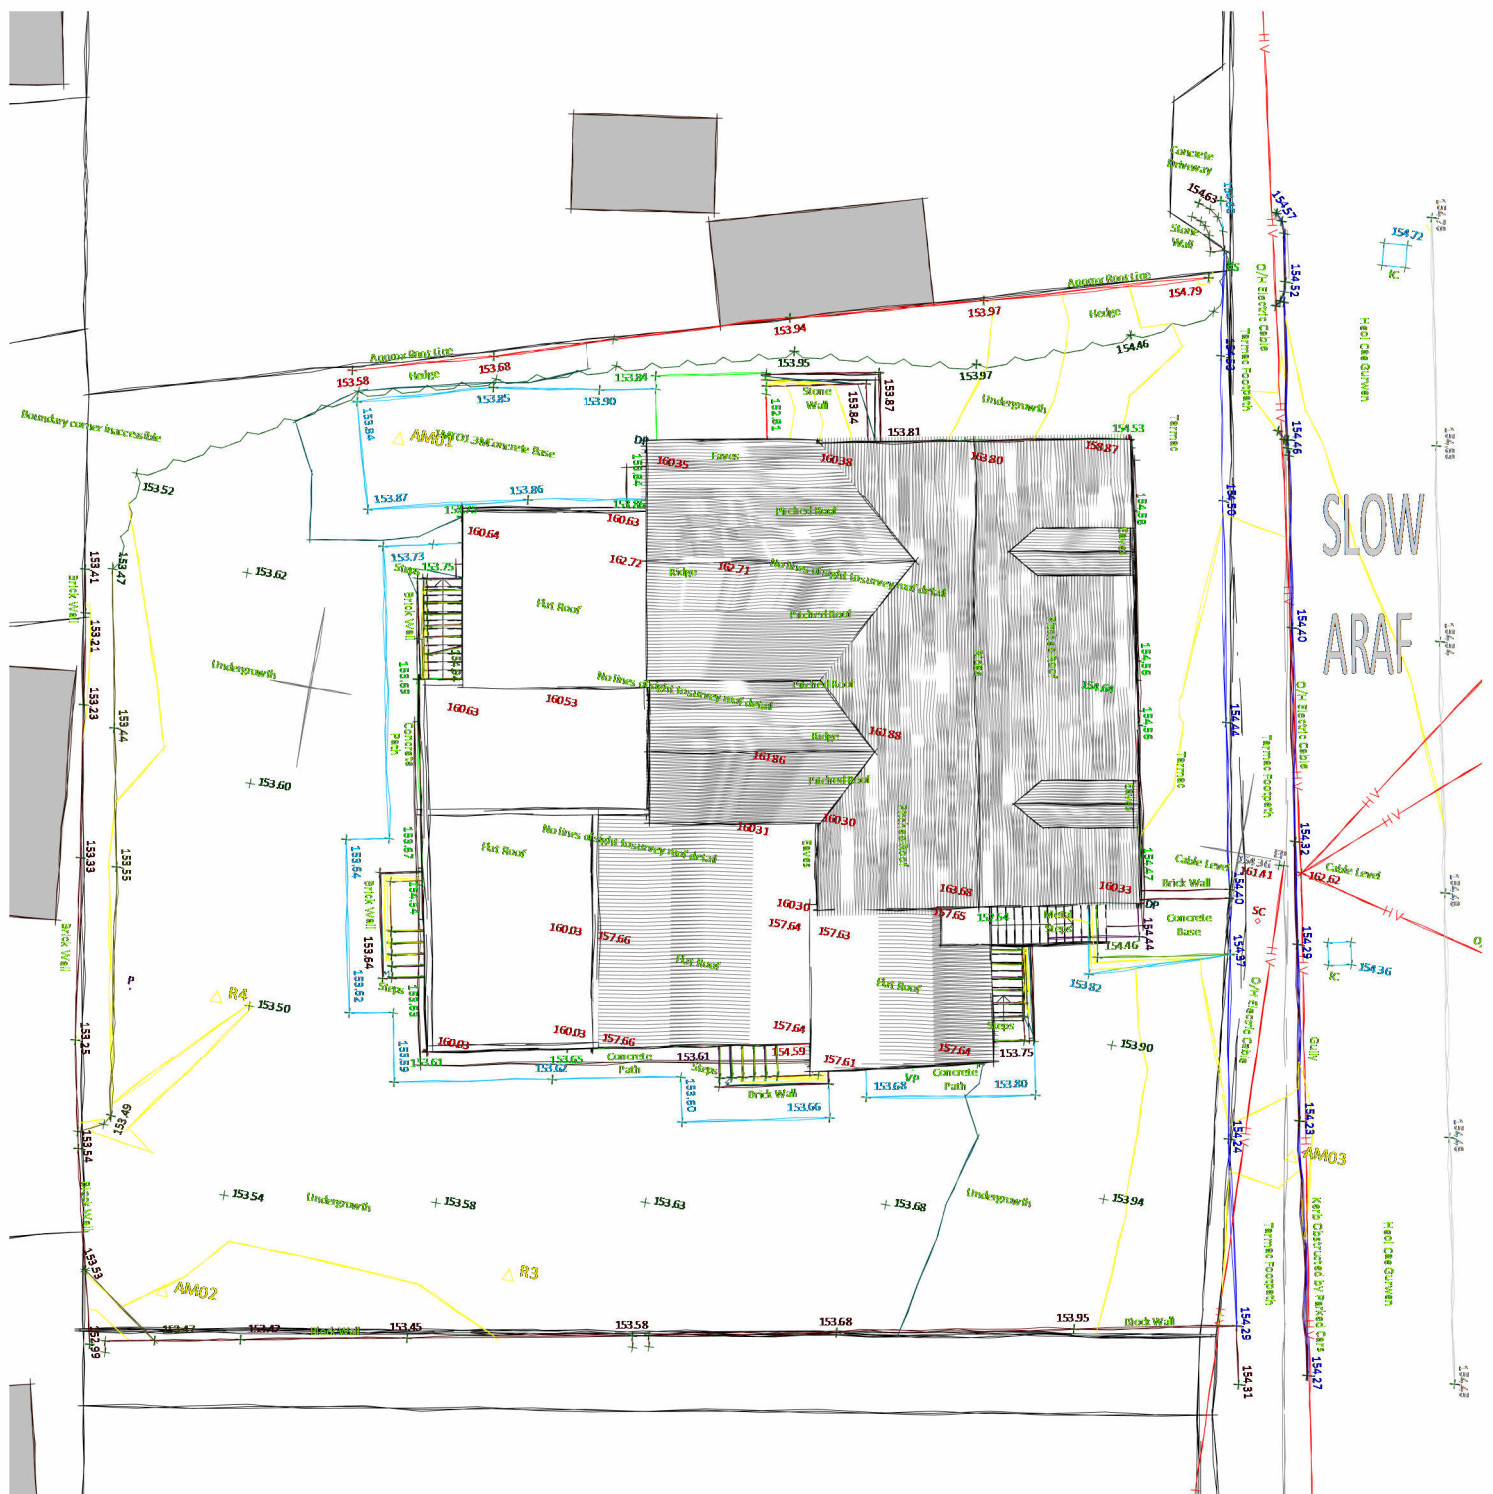

1 Existing Roof Plan
1 : 200

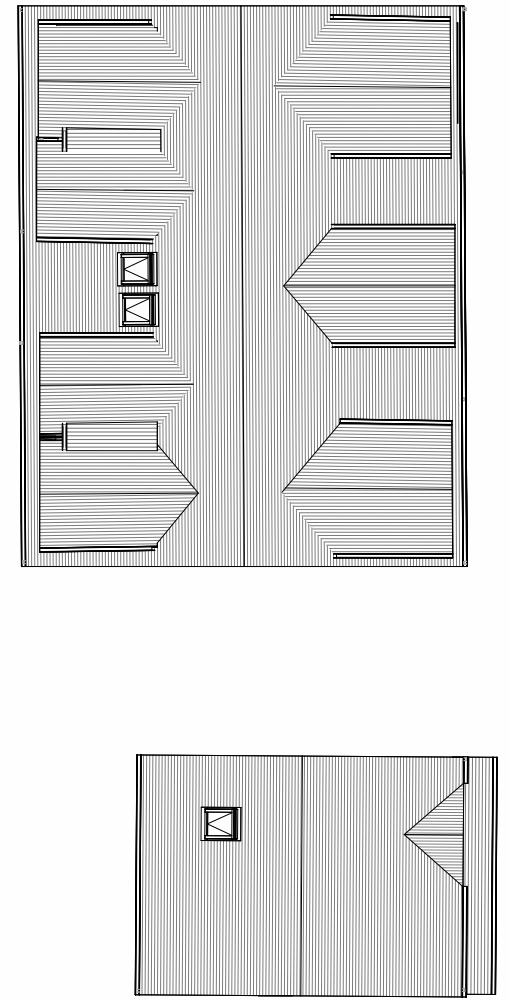

2 Proposed Roof Plan
1 : 200

Roof Plan

WGA

WGARCHITECTS LTD
ARCHITECTS - PENSEIRI

Falcon Chambers
Thomas St. Llanelli
SA15 3JB
www.wgriffiths.co.uk
Tel. 01792 651532

PROJECT
121 Heol Cae Gurwen

SCALE 1 : 200 **SIZE** A3
DRAWN jrt **DATE** 11/14/22
CHECKED - **DATE**

SERIES KEY:-
0 = views; 1 = plans; 2 = elevations; 3 = sections; 4 = site; S = sketch; A = client approval; P = planning;
5 = stairs; 6 = 1:20 rooms; 7 = details; 8 = schedules **SUITABILITY:-**
B = building regs; C = contract; R = record

TITLE	Job	Level	Series, number	Suitability	Revision
Roof Plan	1791	3 Vol: xx	1-2	P	D

