




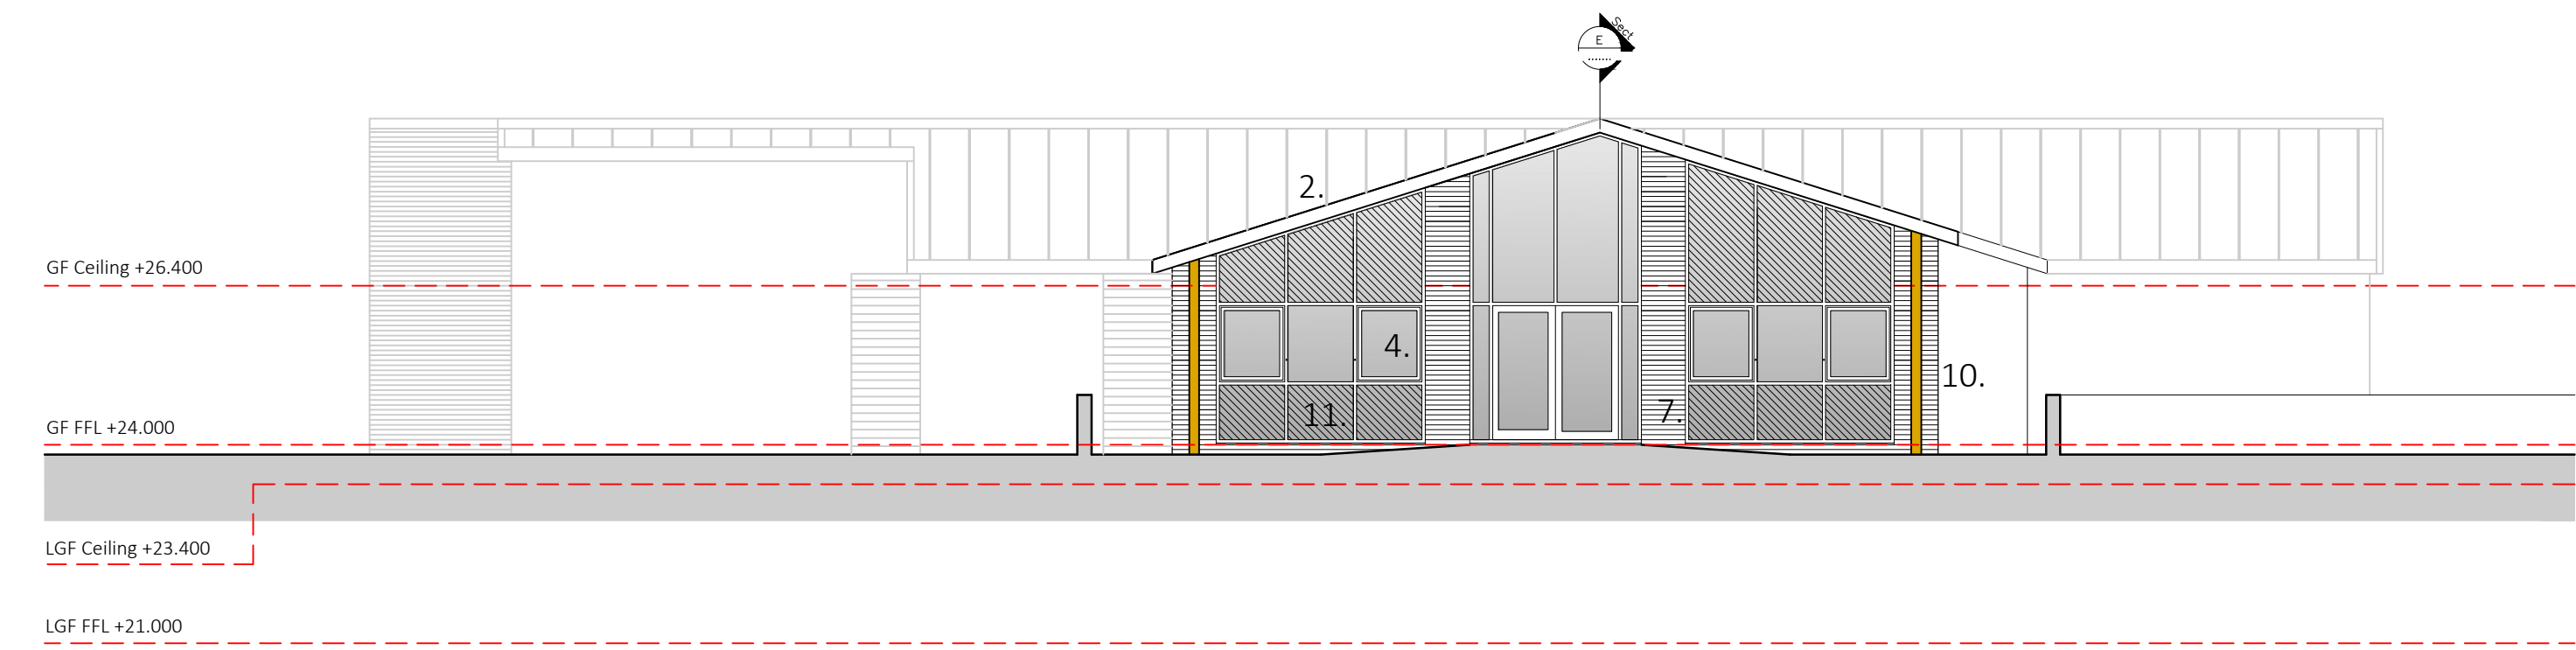


Proposed Front Elevation - North West
Scale 1:100 @ A1

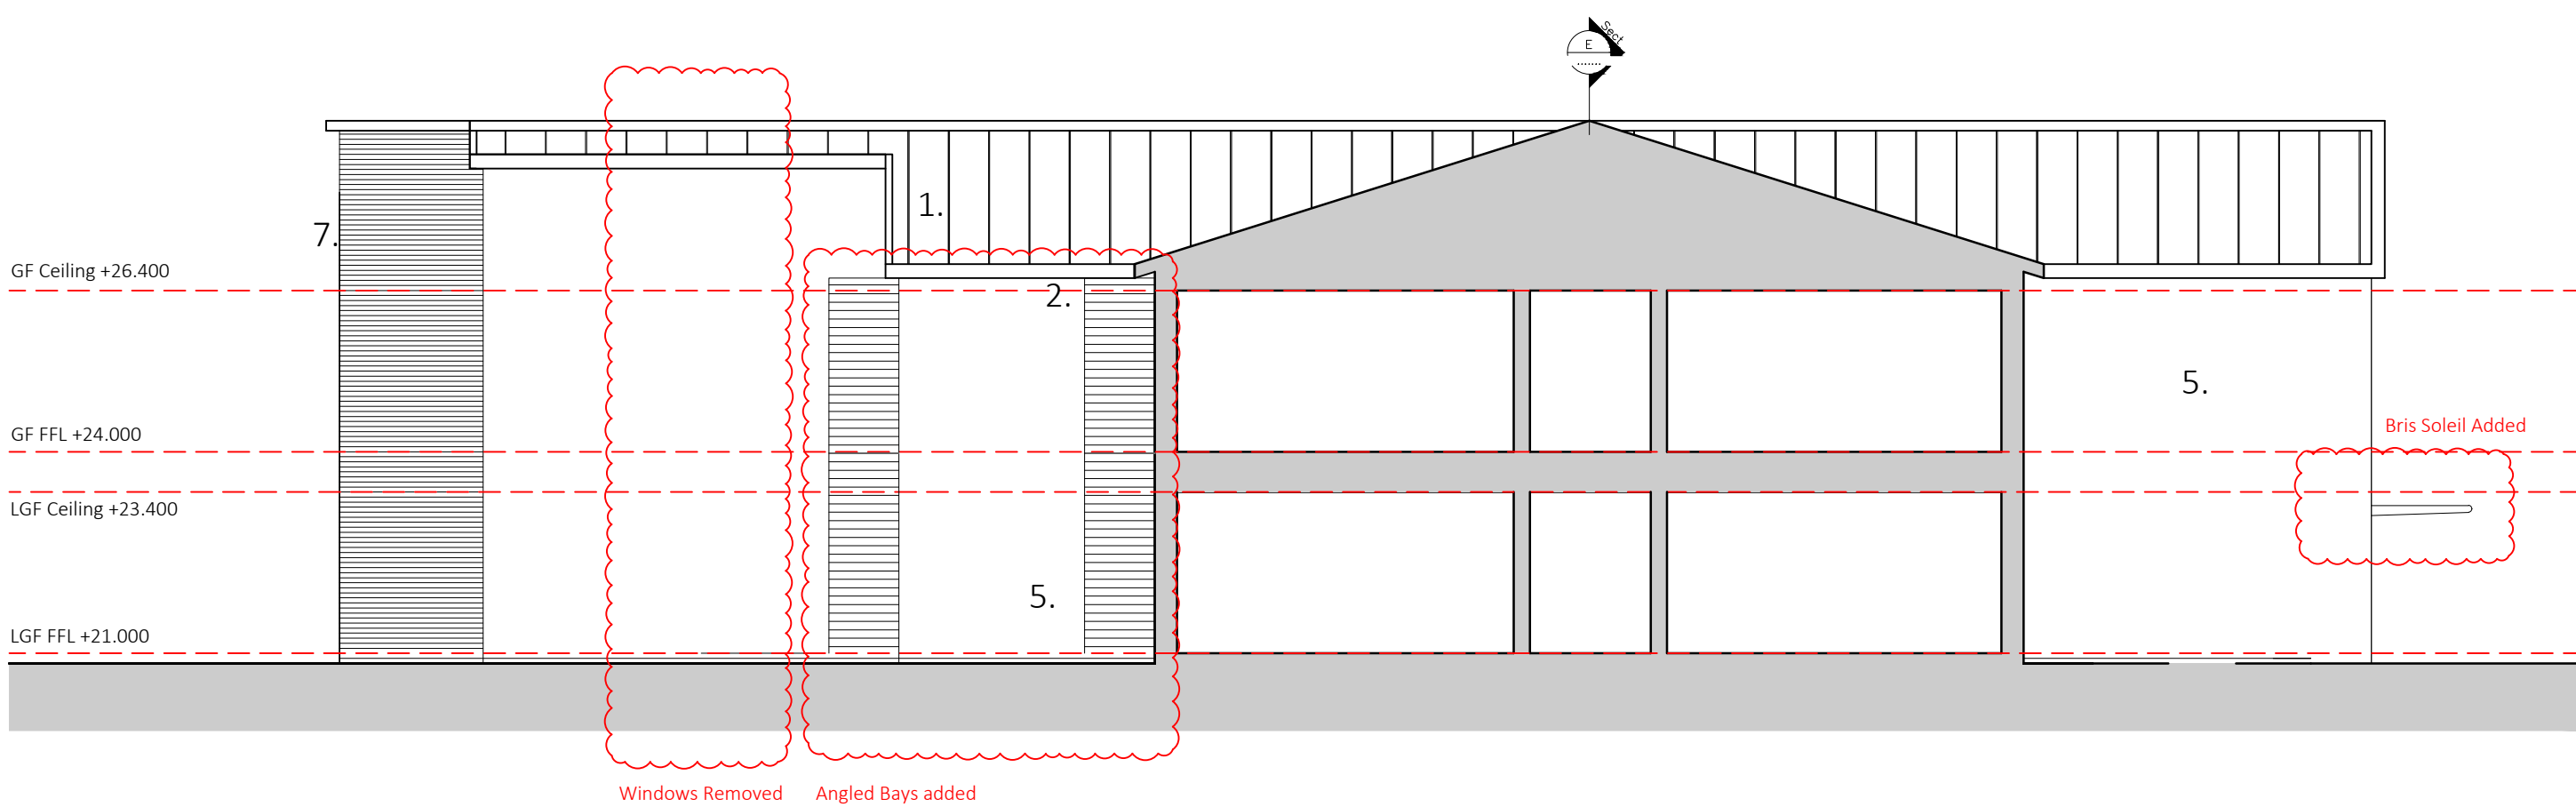


Proposed Section & Elevation - North West
Scale 1:100 @ A1

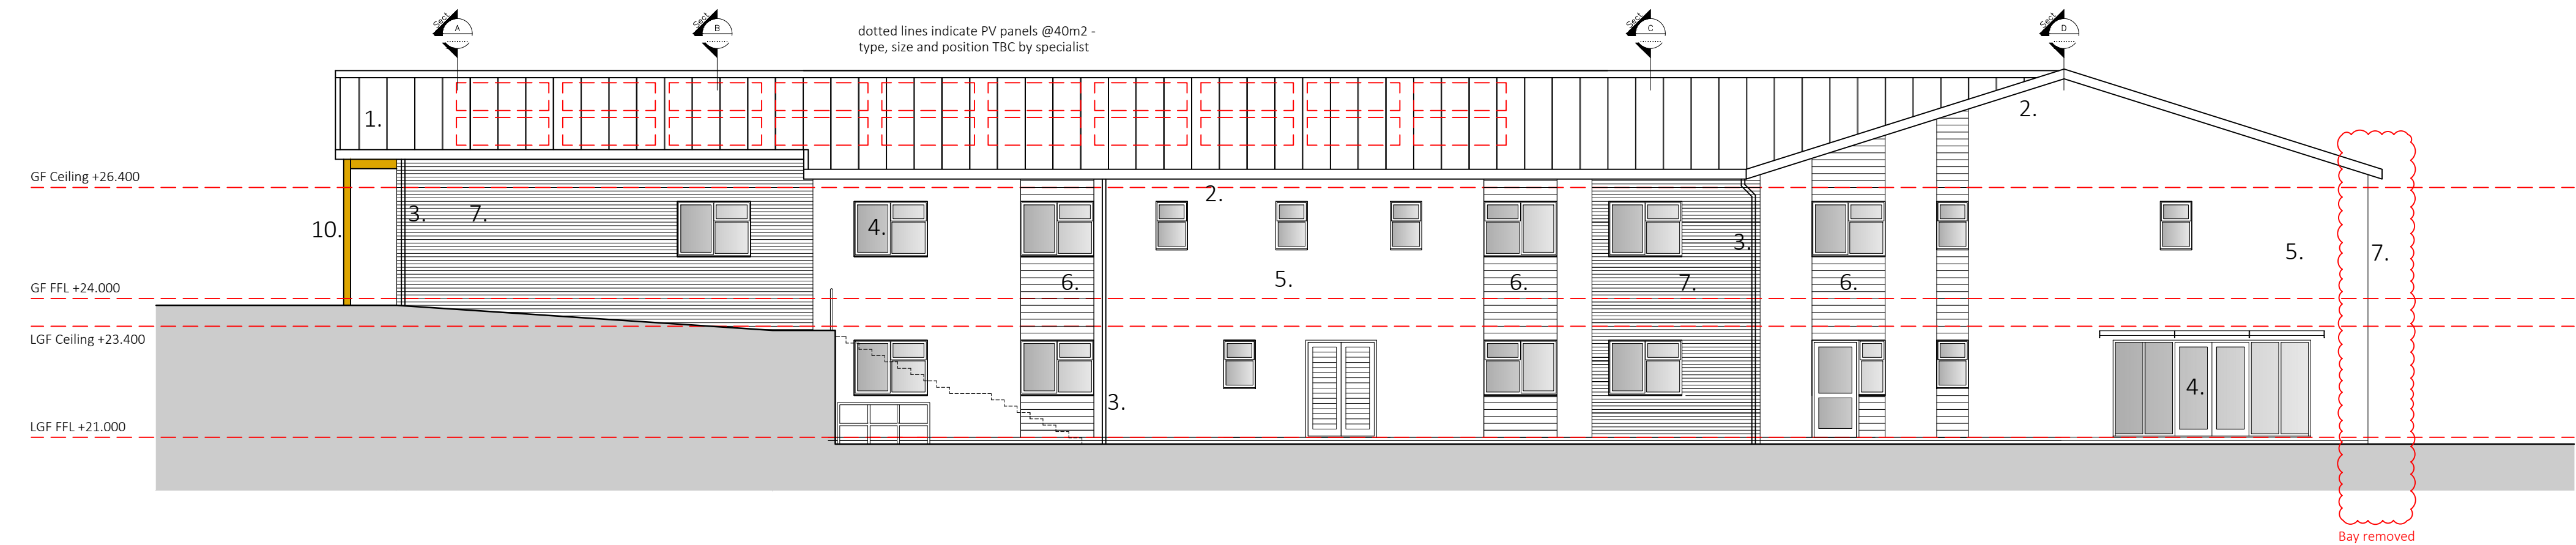

Proposed Side Elevation - South West
Scale 1:100 @ A1

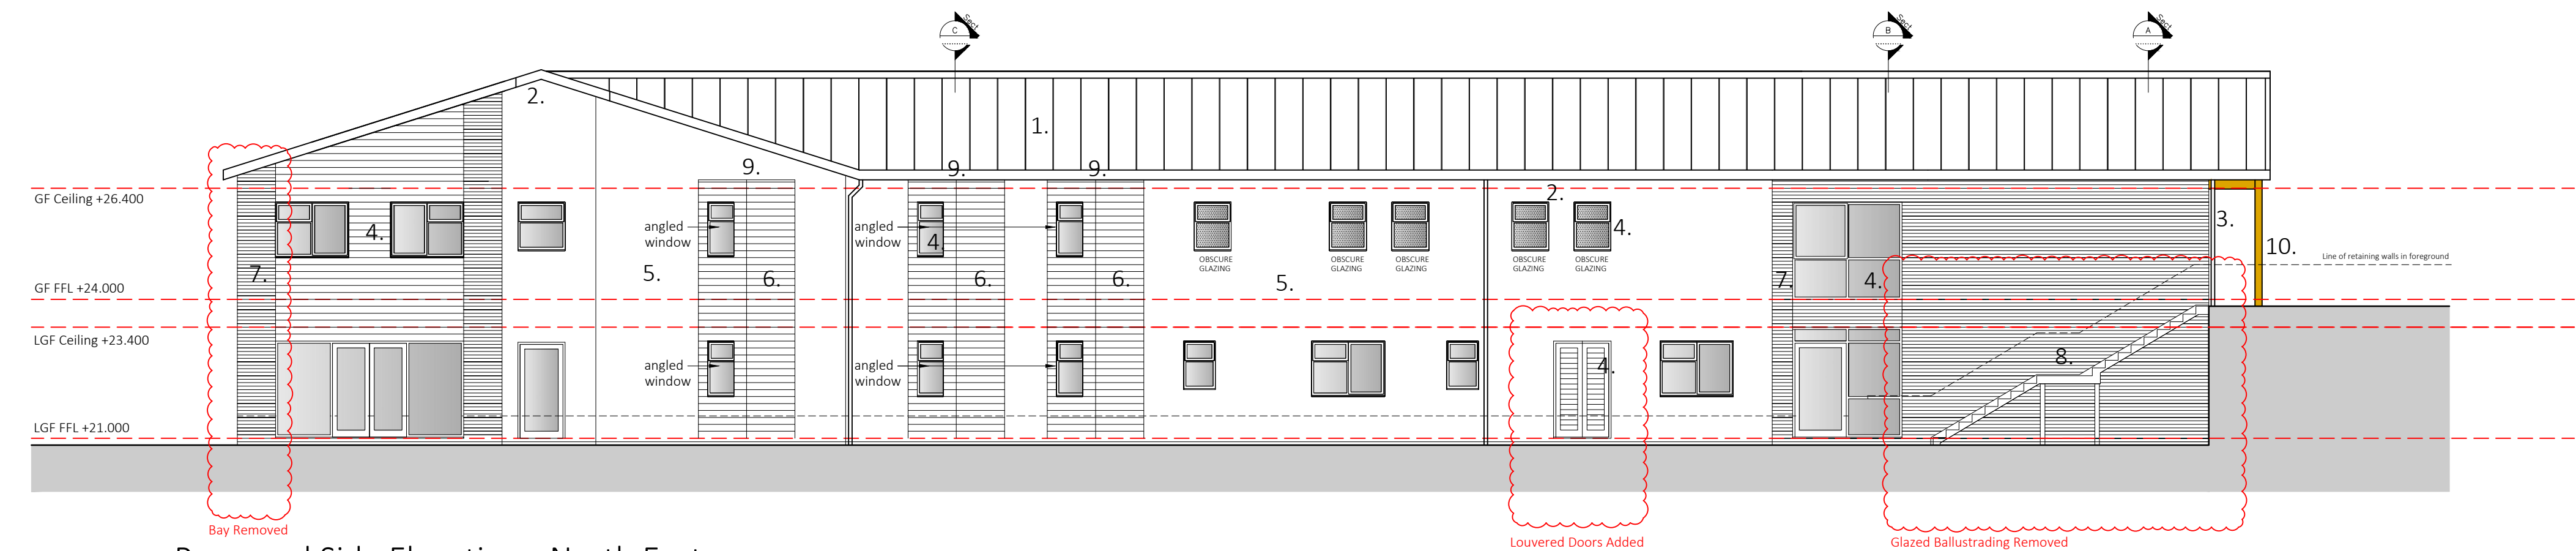

Proposed Side Elevation - North East
Scale 1:100 @ A1

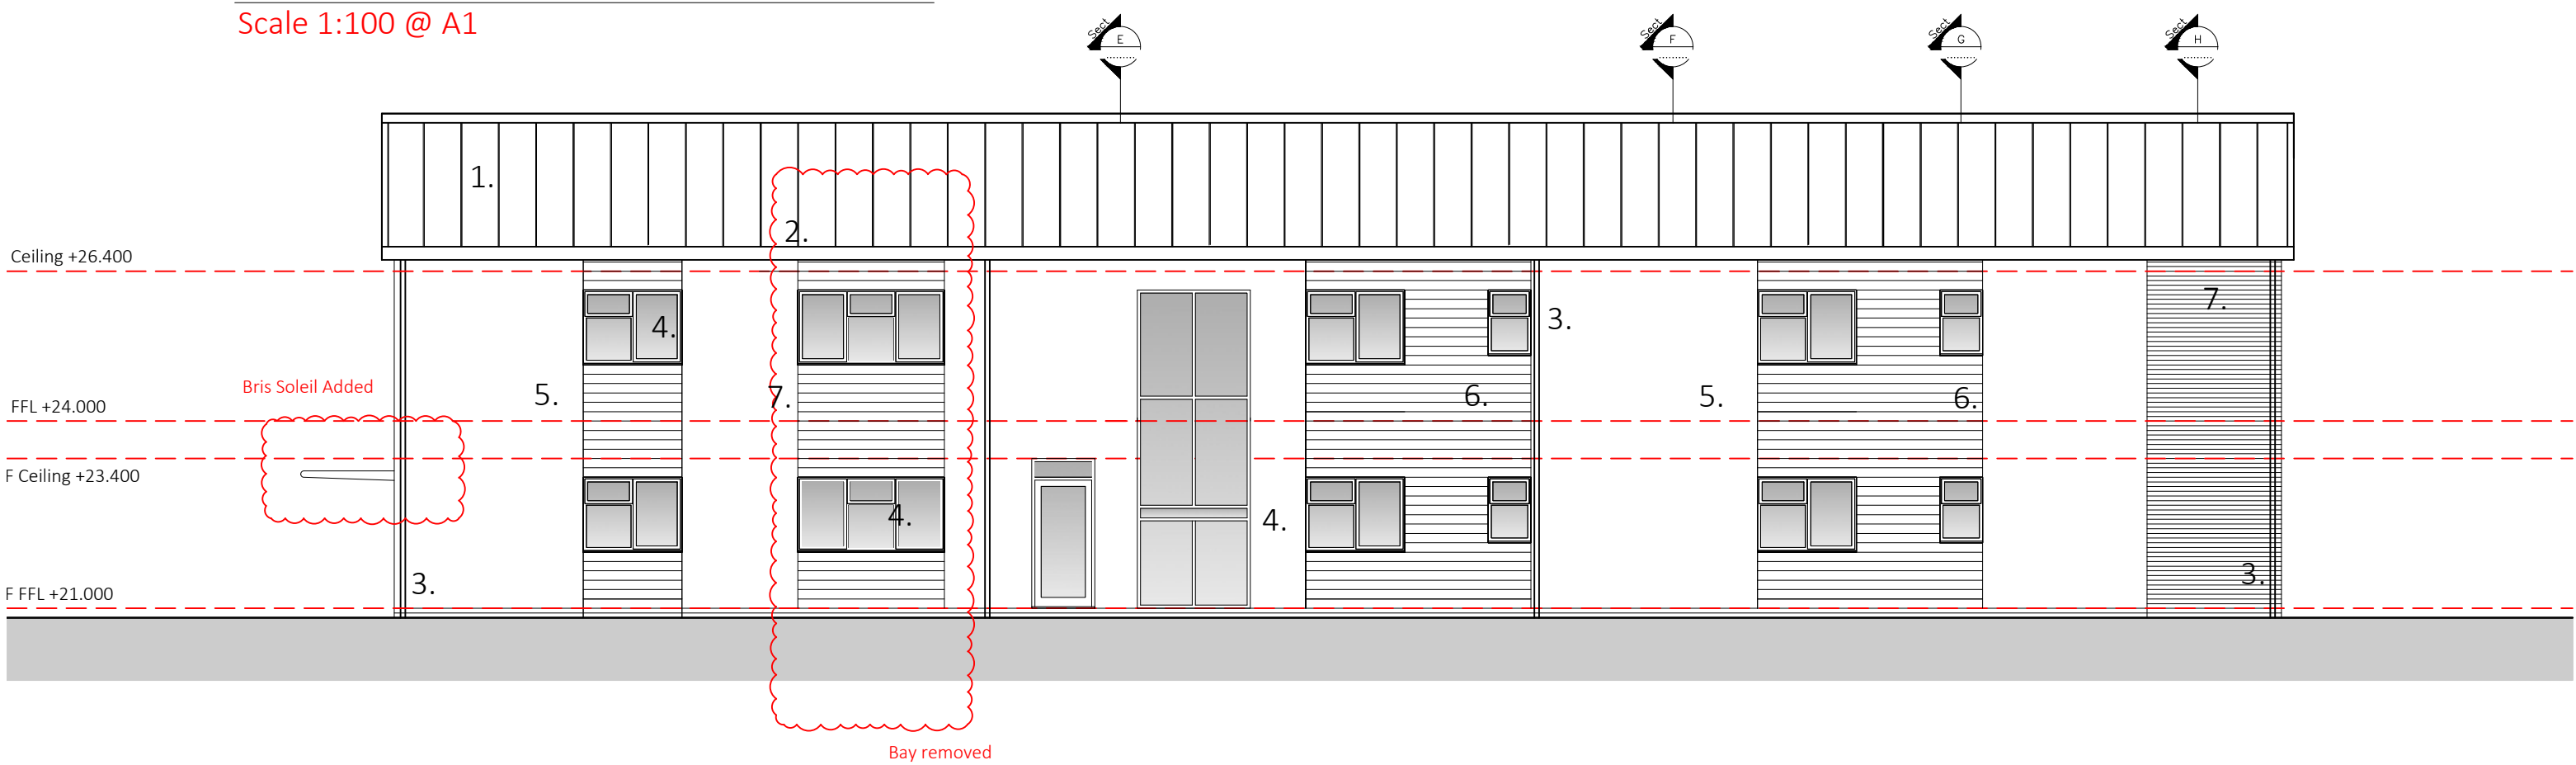

Proposed Rear Elevation - South East
Scale 1:100 @ A1

External Finishes Key

1. Grey standing seam roof
2. Dark grey PPC fascias & Soffits
3. Dark grey rainwater goods
4. Grey windows /doors / curtain walling
5. Through coloured render system
6. Composite cladding
7. Face brickwork
8. Steel or concrete staircase
9. EDPM / Single ply covered flat roof
10. Gluelam posts
11. Obscure glass spandrel panels



12 Axis Court,
Riverside Business Park
Swansea, SA7 9AJ
TEL : 01792 791100
FAX : 01792 641110
www.hurleyanddaves.co.uk

206 High Street,
Blackwood, Caerphilly,
NP23 5AJ
TEL : 01495 225281

This drawing must not be scaled, figured dimensions and levels should be used. Any inaccuracies must be notified to the Contract Administrator.

THIS DRAWING IS COPYRIGHT

DRAWING STATUS:
Approved

Revisions:			
Rev	Date	Init	Description
-	04/01/23	CH	Client Approved
A	10.03.23	PH	Plans updated to avoid site clash - for Client approval
B	20.08.23	PH	North East Elev updated following consultation
C	09.08.23	CH	Elevations Co-ordinated with Plans

Drawing No.
HD4542-AR-01-00-170

Rev.
C

Client: Rhodos Properties
Project: 16 Bed Care Facility, Cardonnel Road, Skewen
Title: Proposed Elevations

Scale: 1:200 @ A1
Date: Dec 22
Drawn: CH
Checked: LH
Approved: LH