




1. All dimensions in millimetres unless otherwise stated.

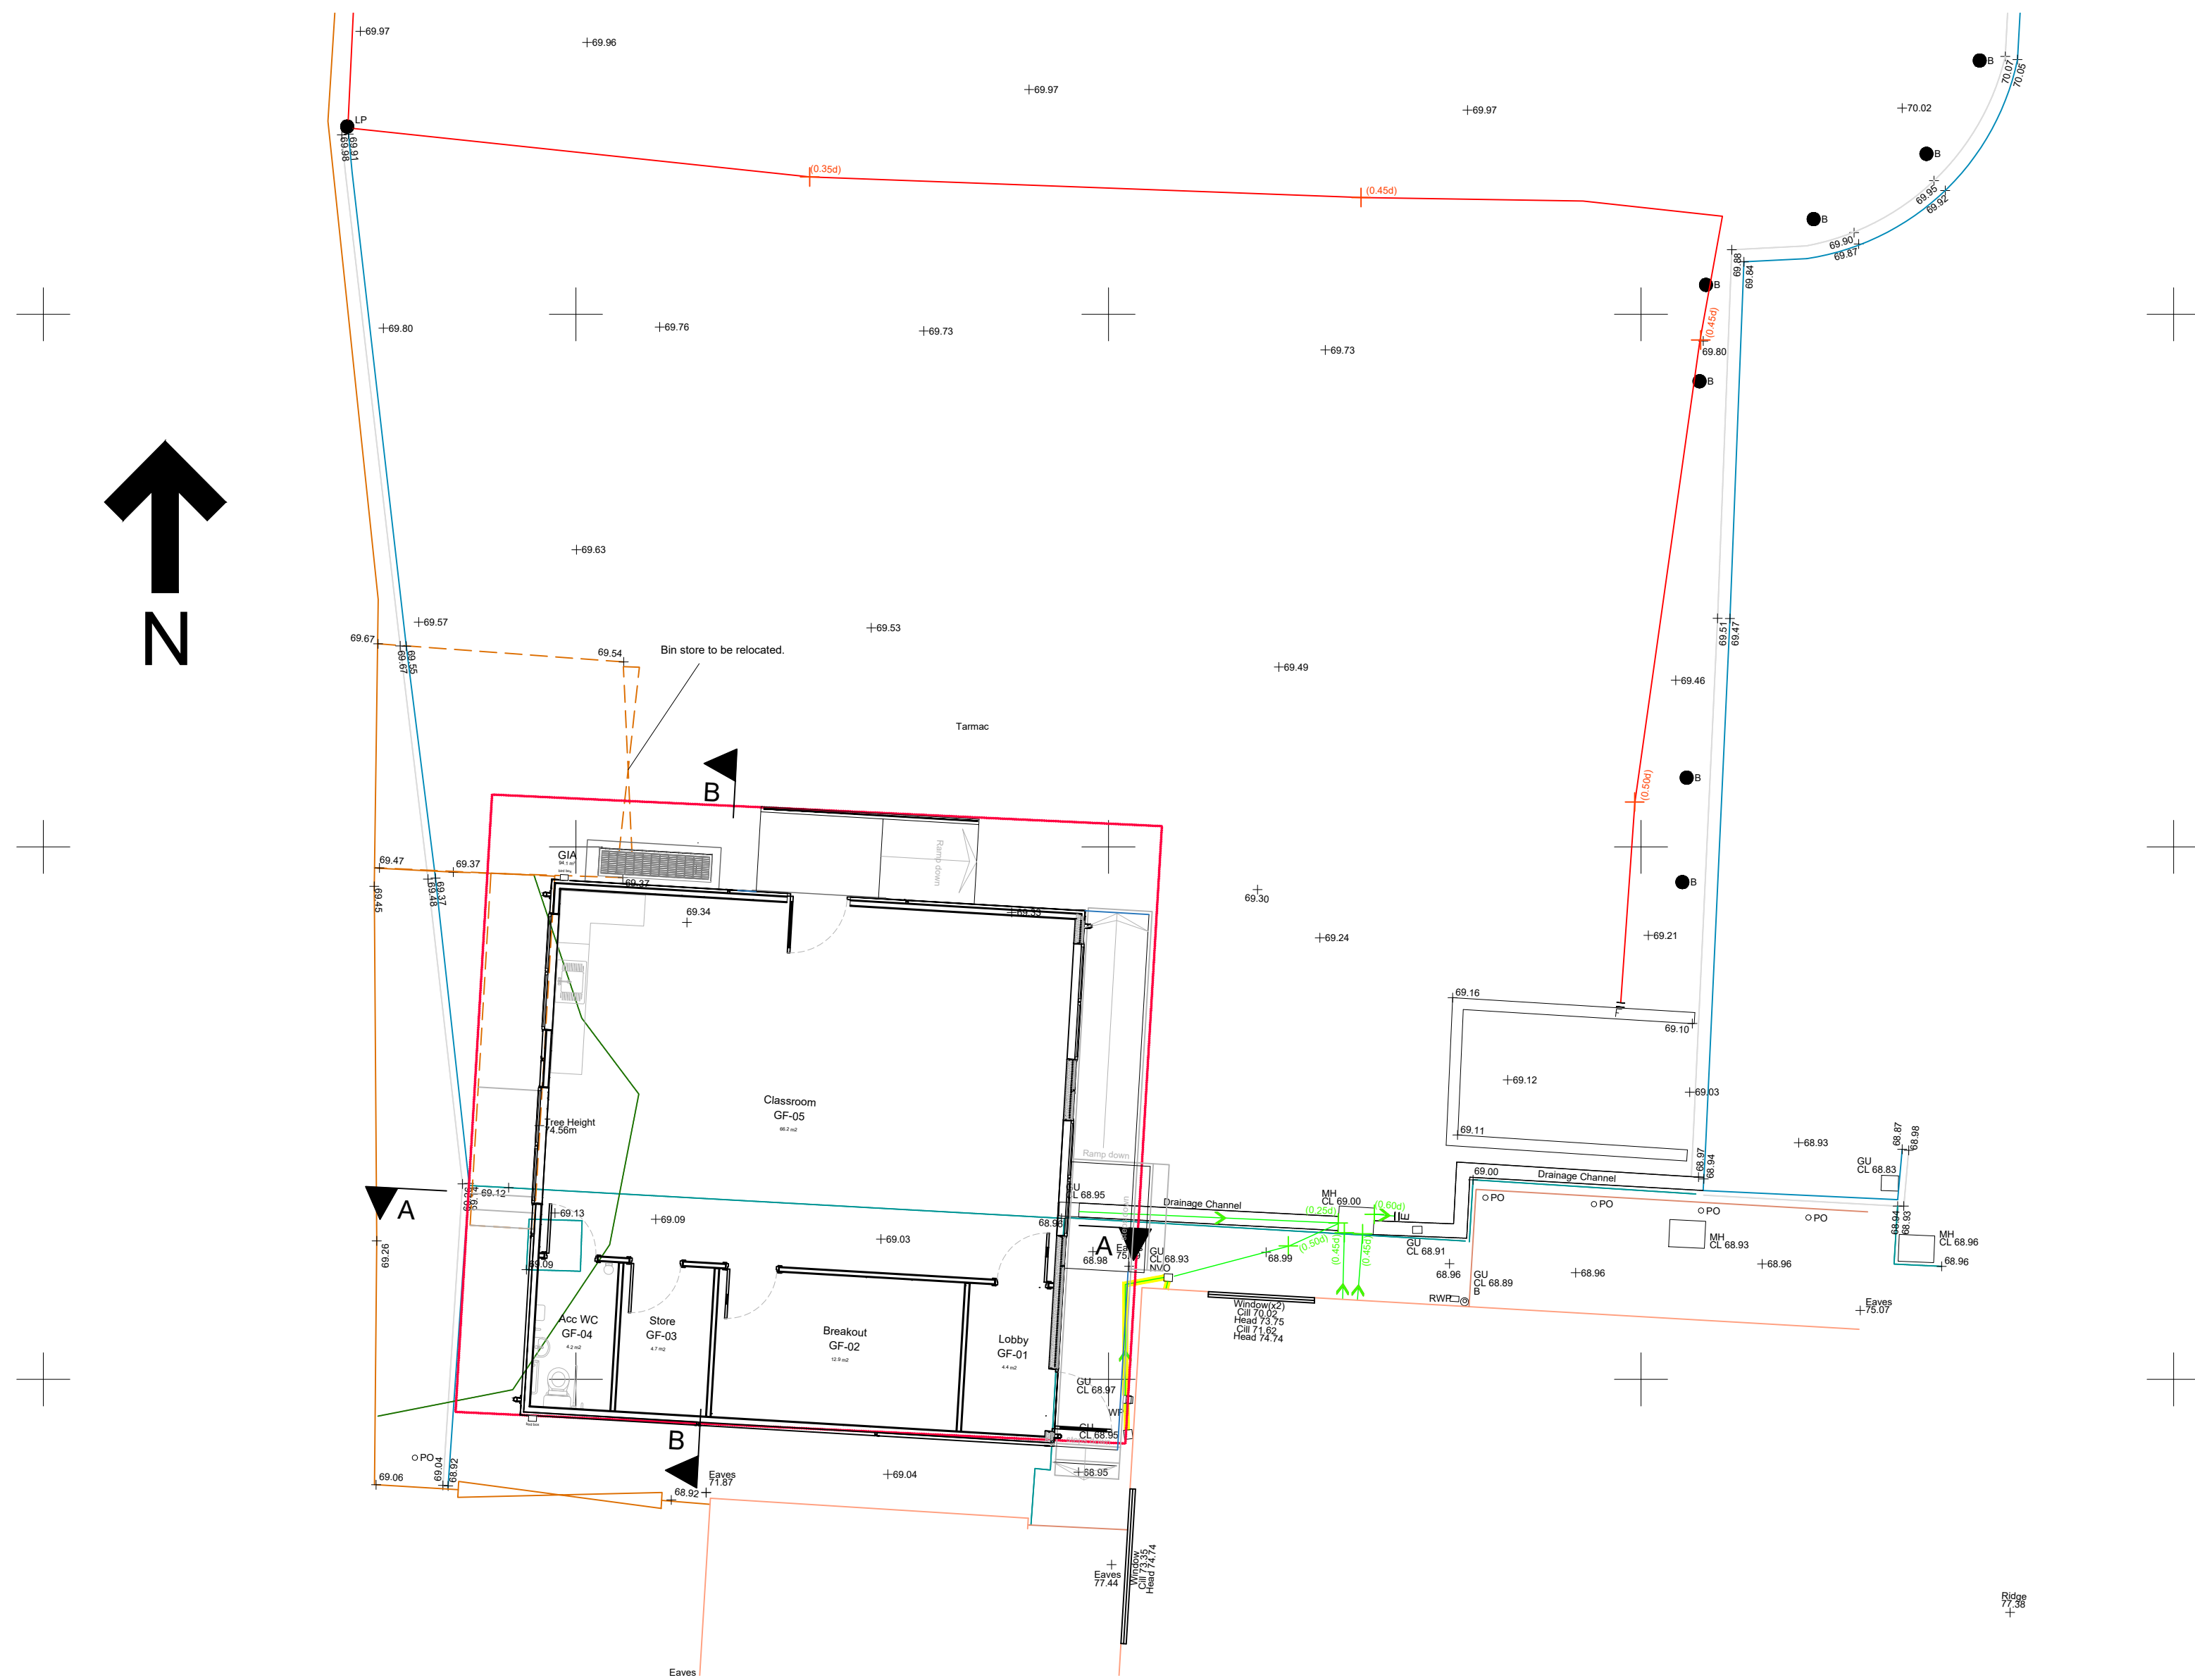

Level Site Plan (showing proposed demountable)
Scale 1:100

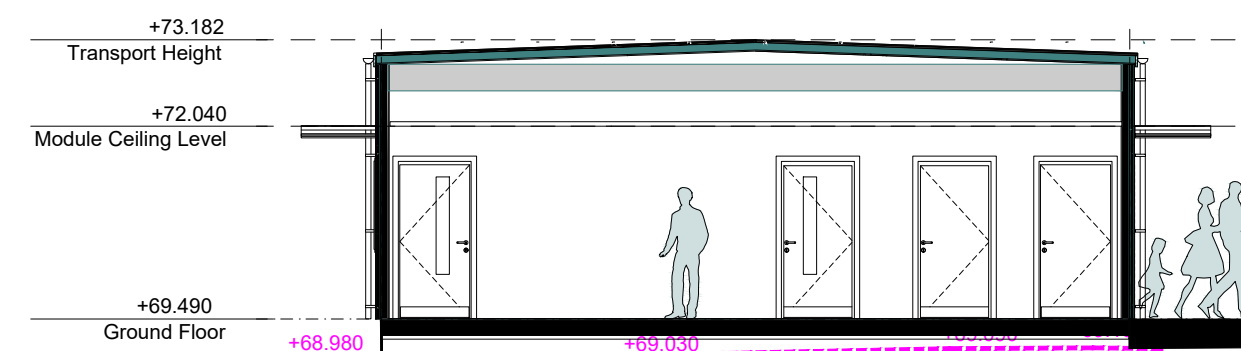

Section A-A
Scale 1:100

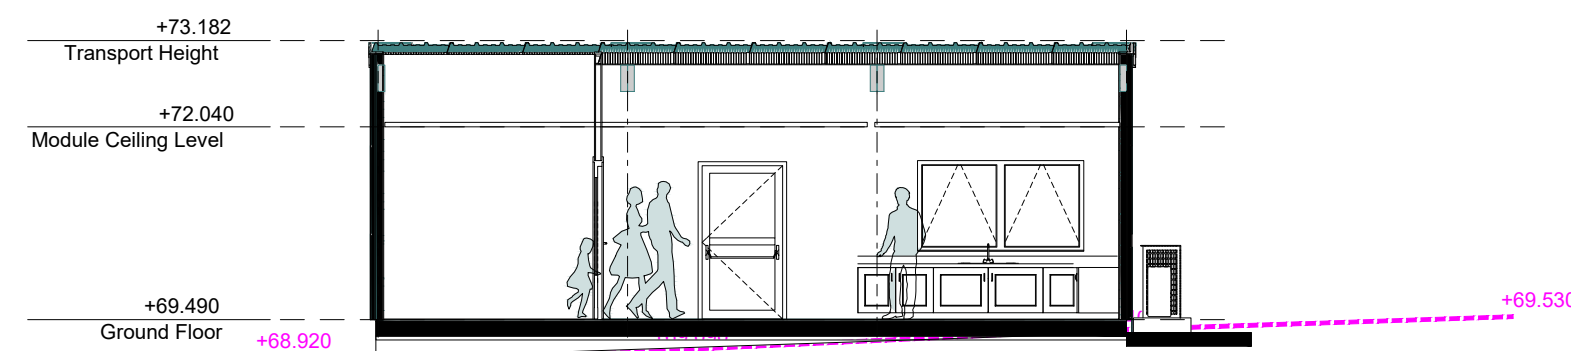

Section B-B
Scale 1:100

B	updated	WGH			16/08/23
A	Floor plans removed off location plan	J.H	T.P	J.D	07/08/23
Rev	Details	Dr	Ch	Apr	Date

 **Neath Port Talbot**
Castell-nedd Port Talbot
County Borough Council Cyngor Bwrdeistref Sirol
Making a difference Gwahaniaeth er gwell

PROPERTY & REGENERATION
Nicola Pearce BSc(Hons) DipTP MRTPI
DIRECTOR OF ENVIRONMENT AND REGENERATION
THE QUAYS, BRUNEL WAY
BAGLAN ENERGY PARK SA11 2GG
www.npt.gov.uk

Project

Ysgol Hendrefelin
Heol Hendre,
Bryncoch,
Neath SA10 7TY

Drawing Title

Level survey showing proposed building

<u>File No.</u>		<u>Property Ref. No.</u>			
<u>Drawn</u>	J.Hughes	<u>Checked</u>	T.Preece	<u>Approved</u>	J.Davies
<u>Date</u>	June'23	<u>Date</u>	June'23	<u>Date</u>	June'23
<u>Scales</u>	As Shown				
<u>Drawing No.</u>					<u>Rev.</u>
A1281-03					B