




1. All dimensions in millimetres unless otherwise stated.

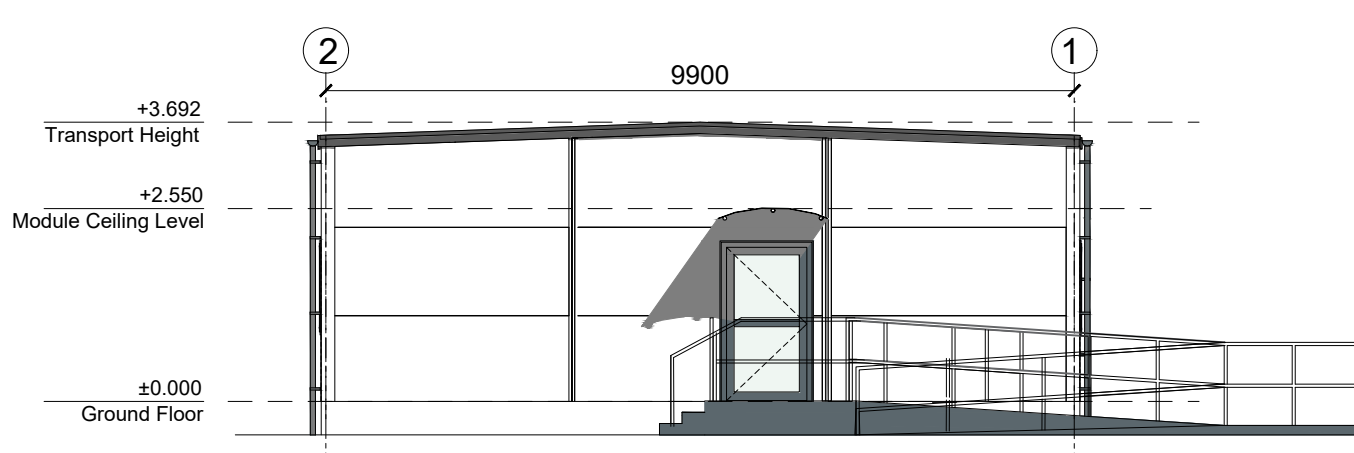

Elevation 01
Scale 1:100

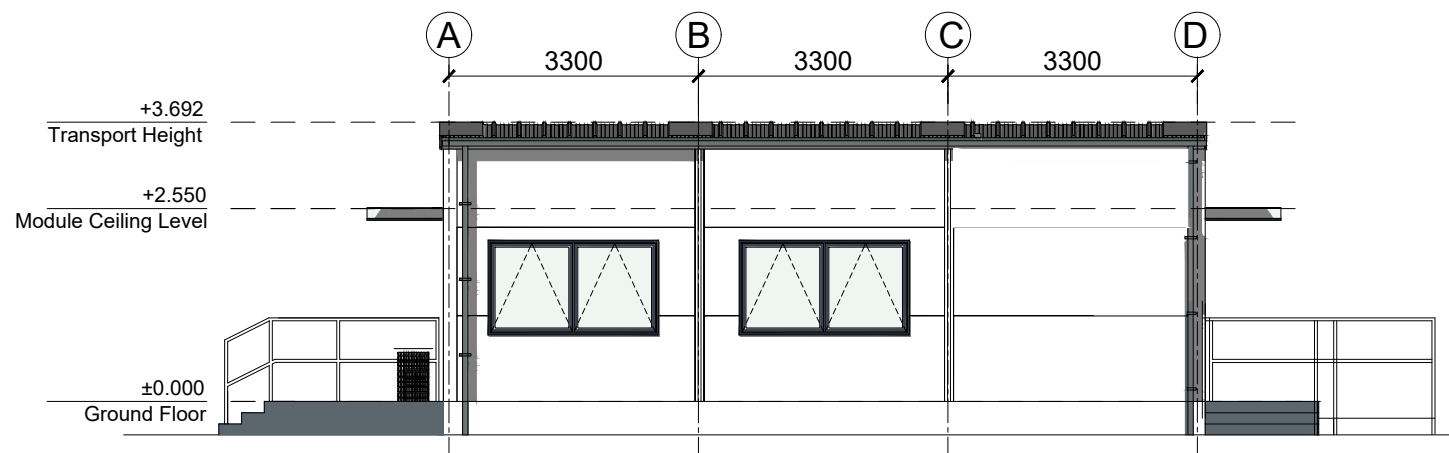


Elevation 02
Scale 1:100

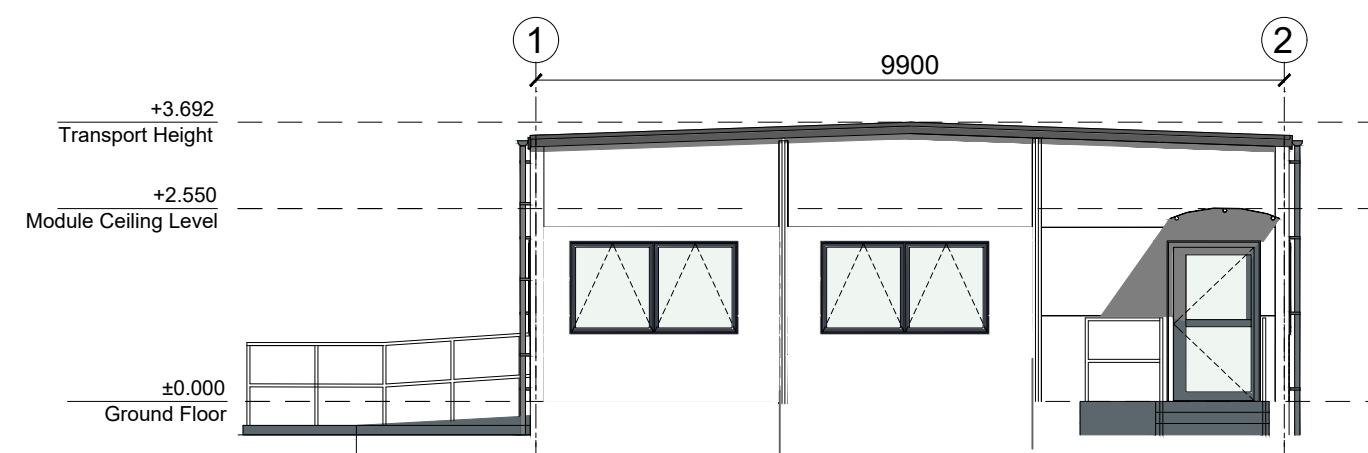


Elevation 03

Scale 1:100

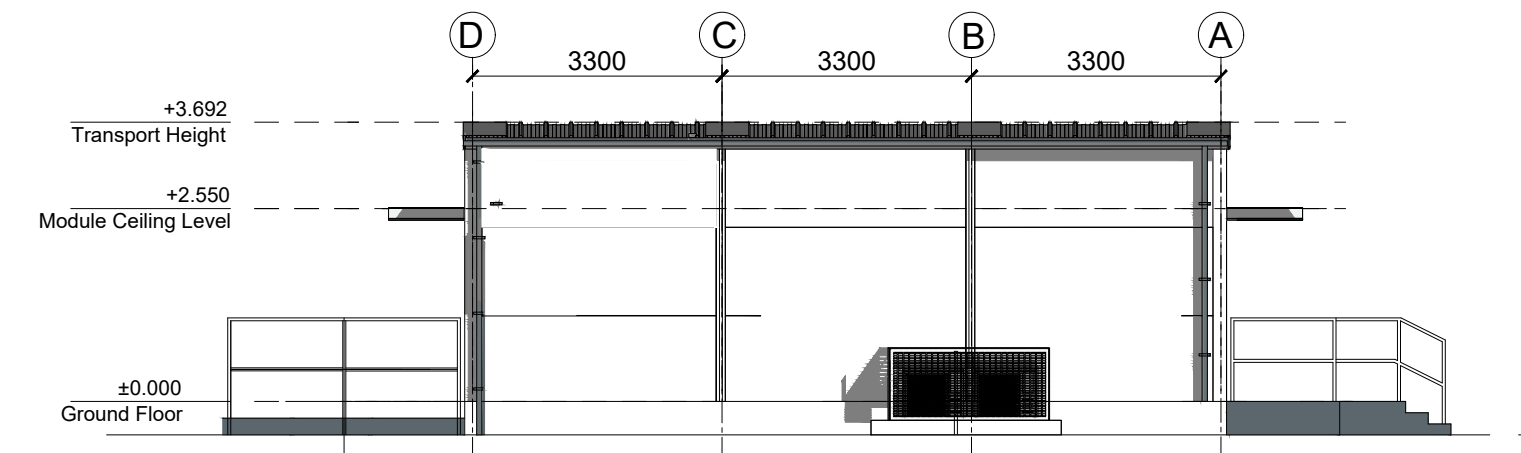


Elevation 04

Scale 1:100

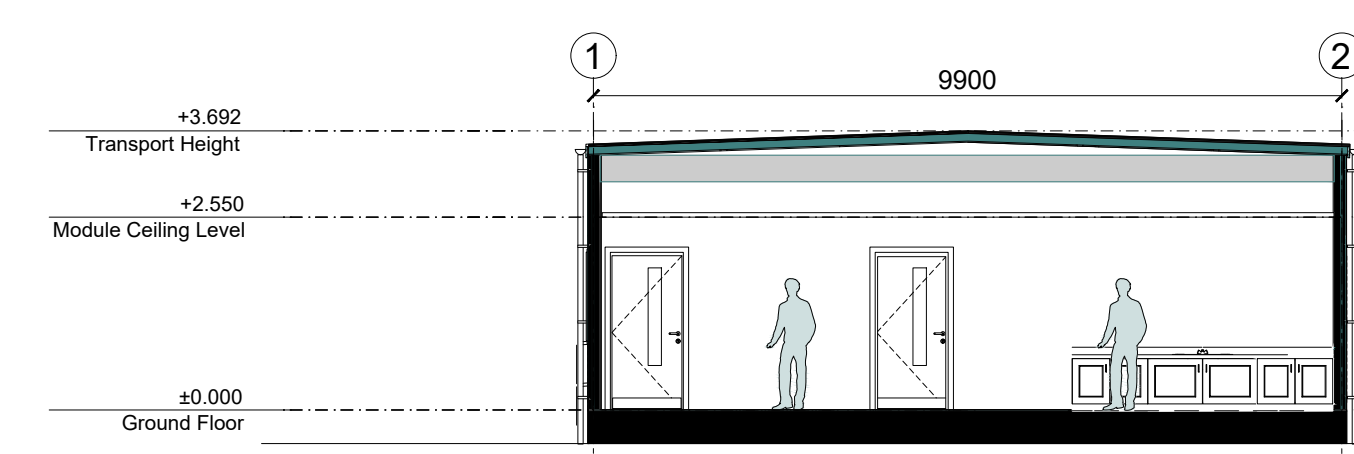


Section A-A
Scale 1:100

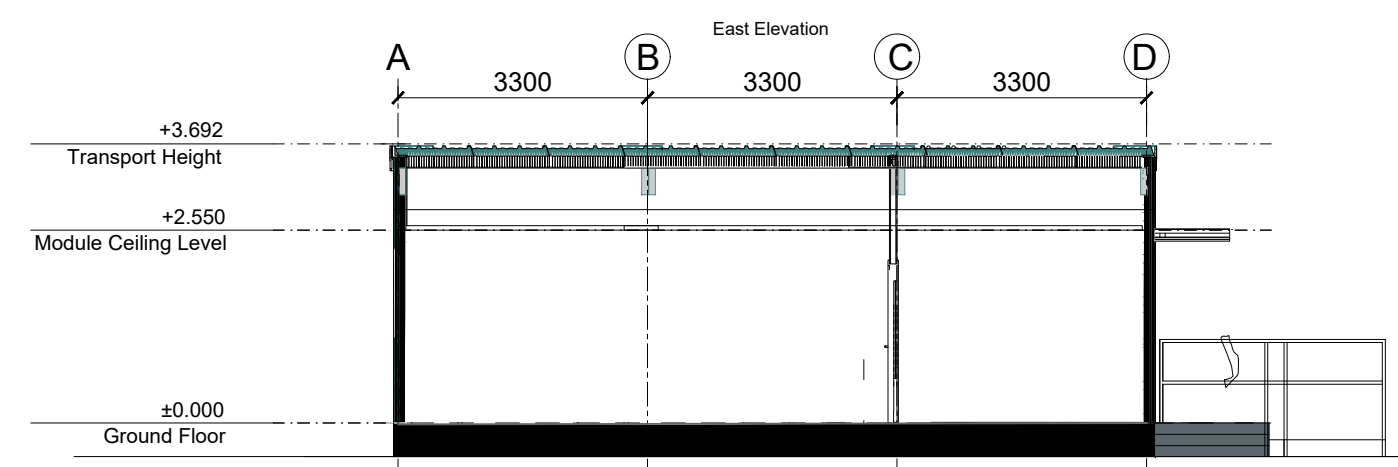


Section B-B
Scale 1:100

External Finishes Schedule	
External Wall Finish	60mm PIR Composite Metal Cladding Panels - White
Roof Finish	Kingspan RW1000 - 115mm Core 146mm Merlin Grey
External Windows	PPC Aluminium Windows - Rat 7031
External Doors	Aluminium Frame Glazed Leaf - PPC Aluminium - Rat TBC
External Fascia	Plastisol Glazed Plywood - Merlin Grey
Rainwater Guttering	115mm Half Round Gutter - Merlin Grey
Rainwater Downpipes	68mm Dia Merlin Grey
External Canopy	Clovis Barrel Canopy - Clear Polycarbonate

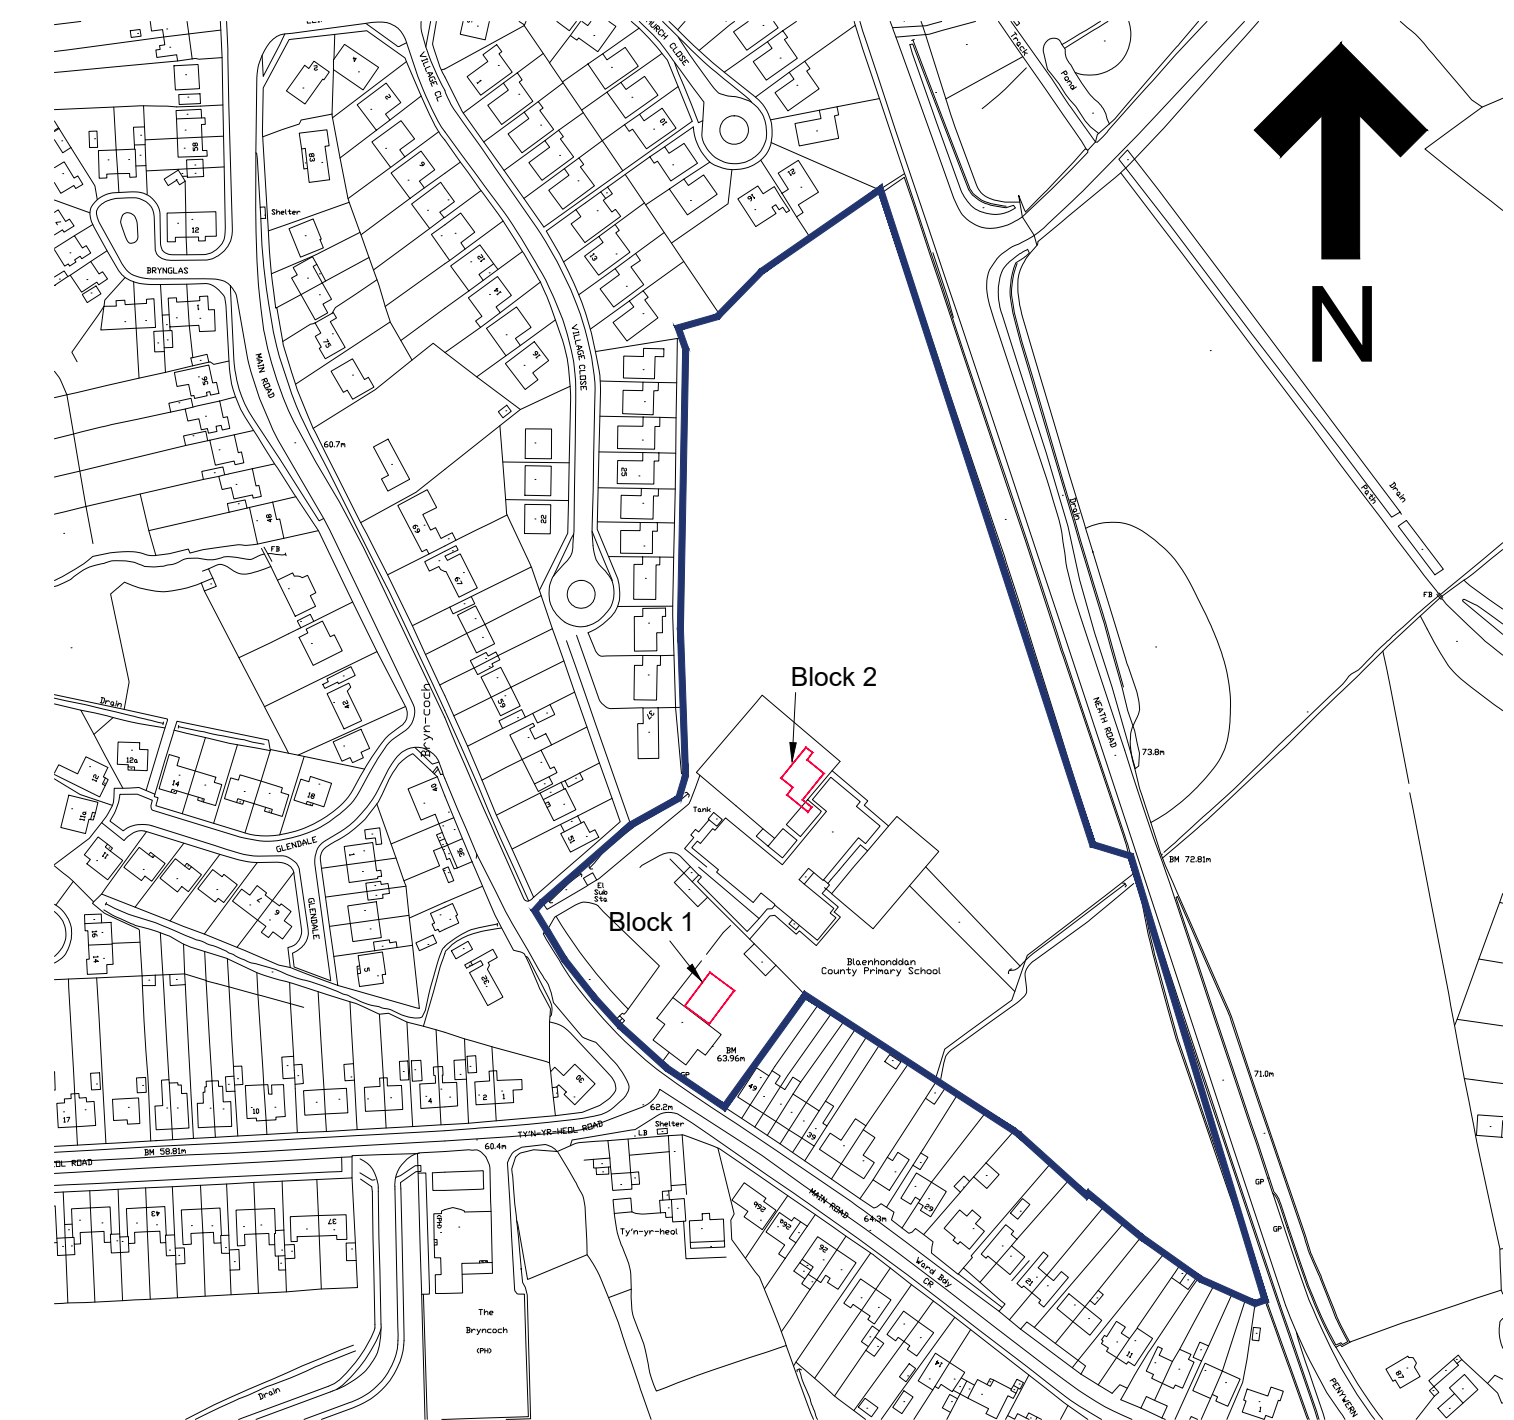


Location Plan

Scale 1:2500

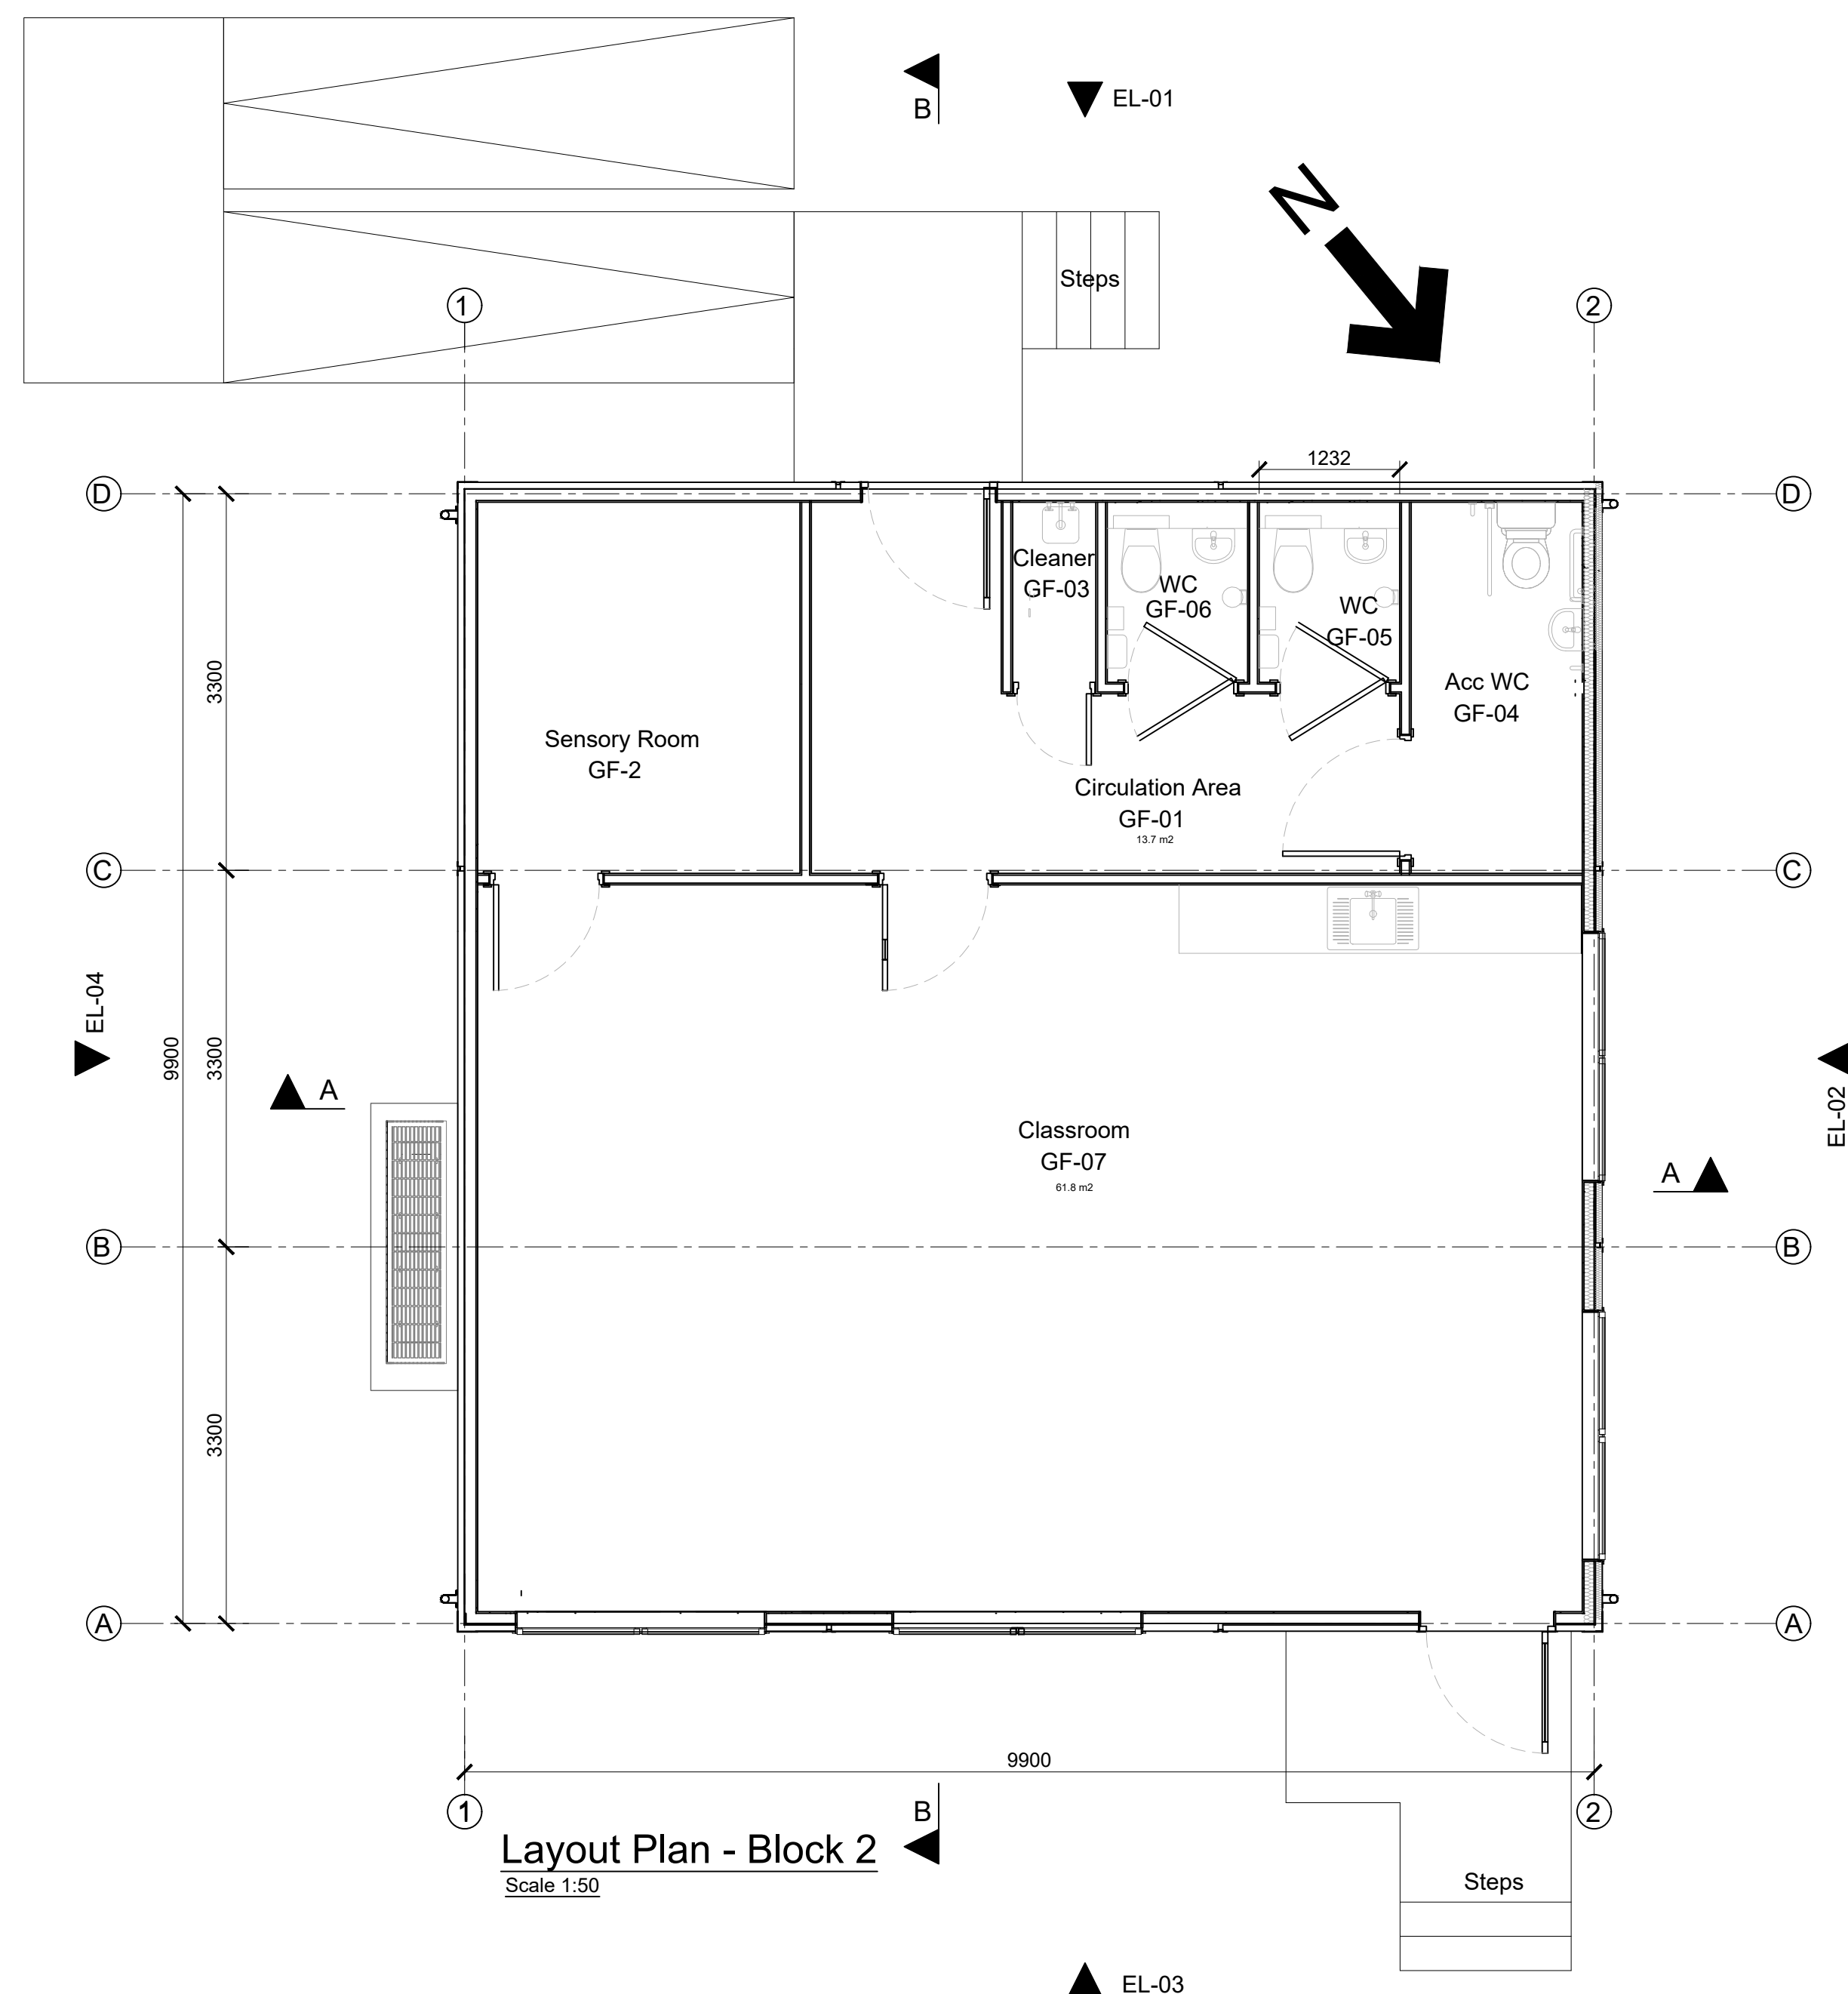

Layout Plan - Block 2

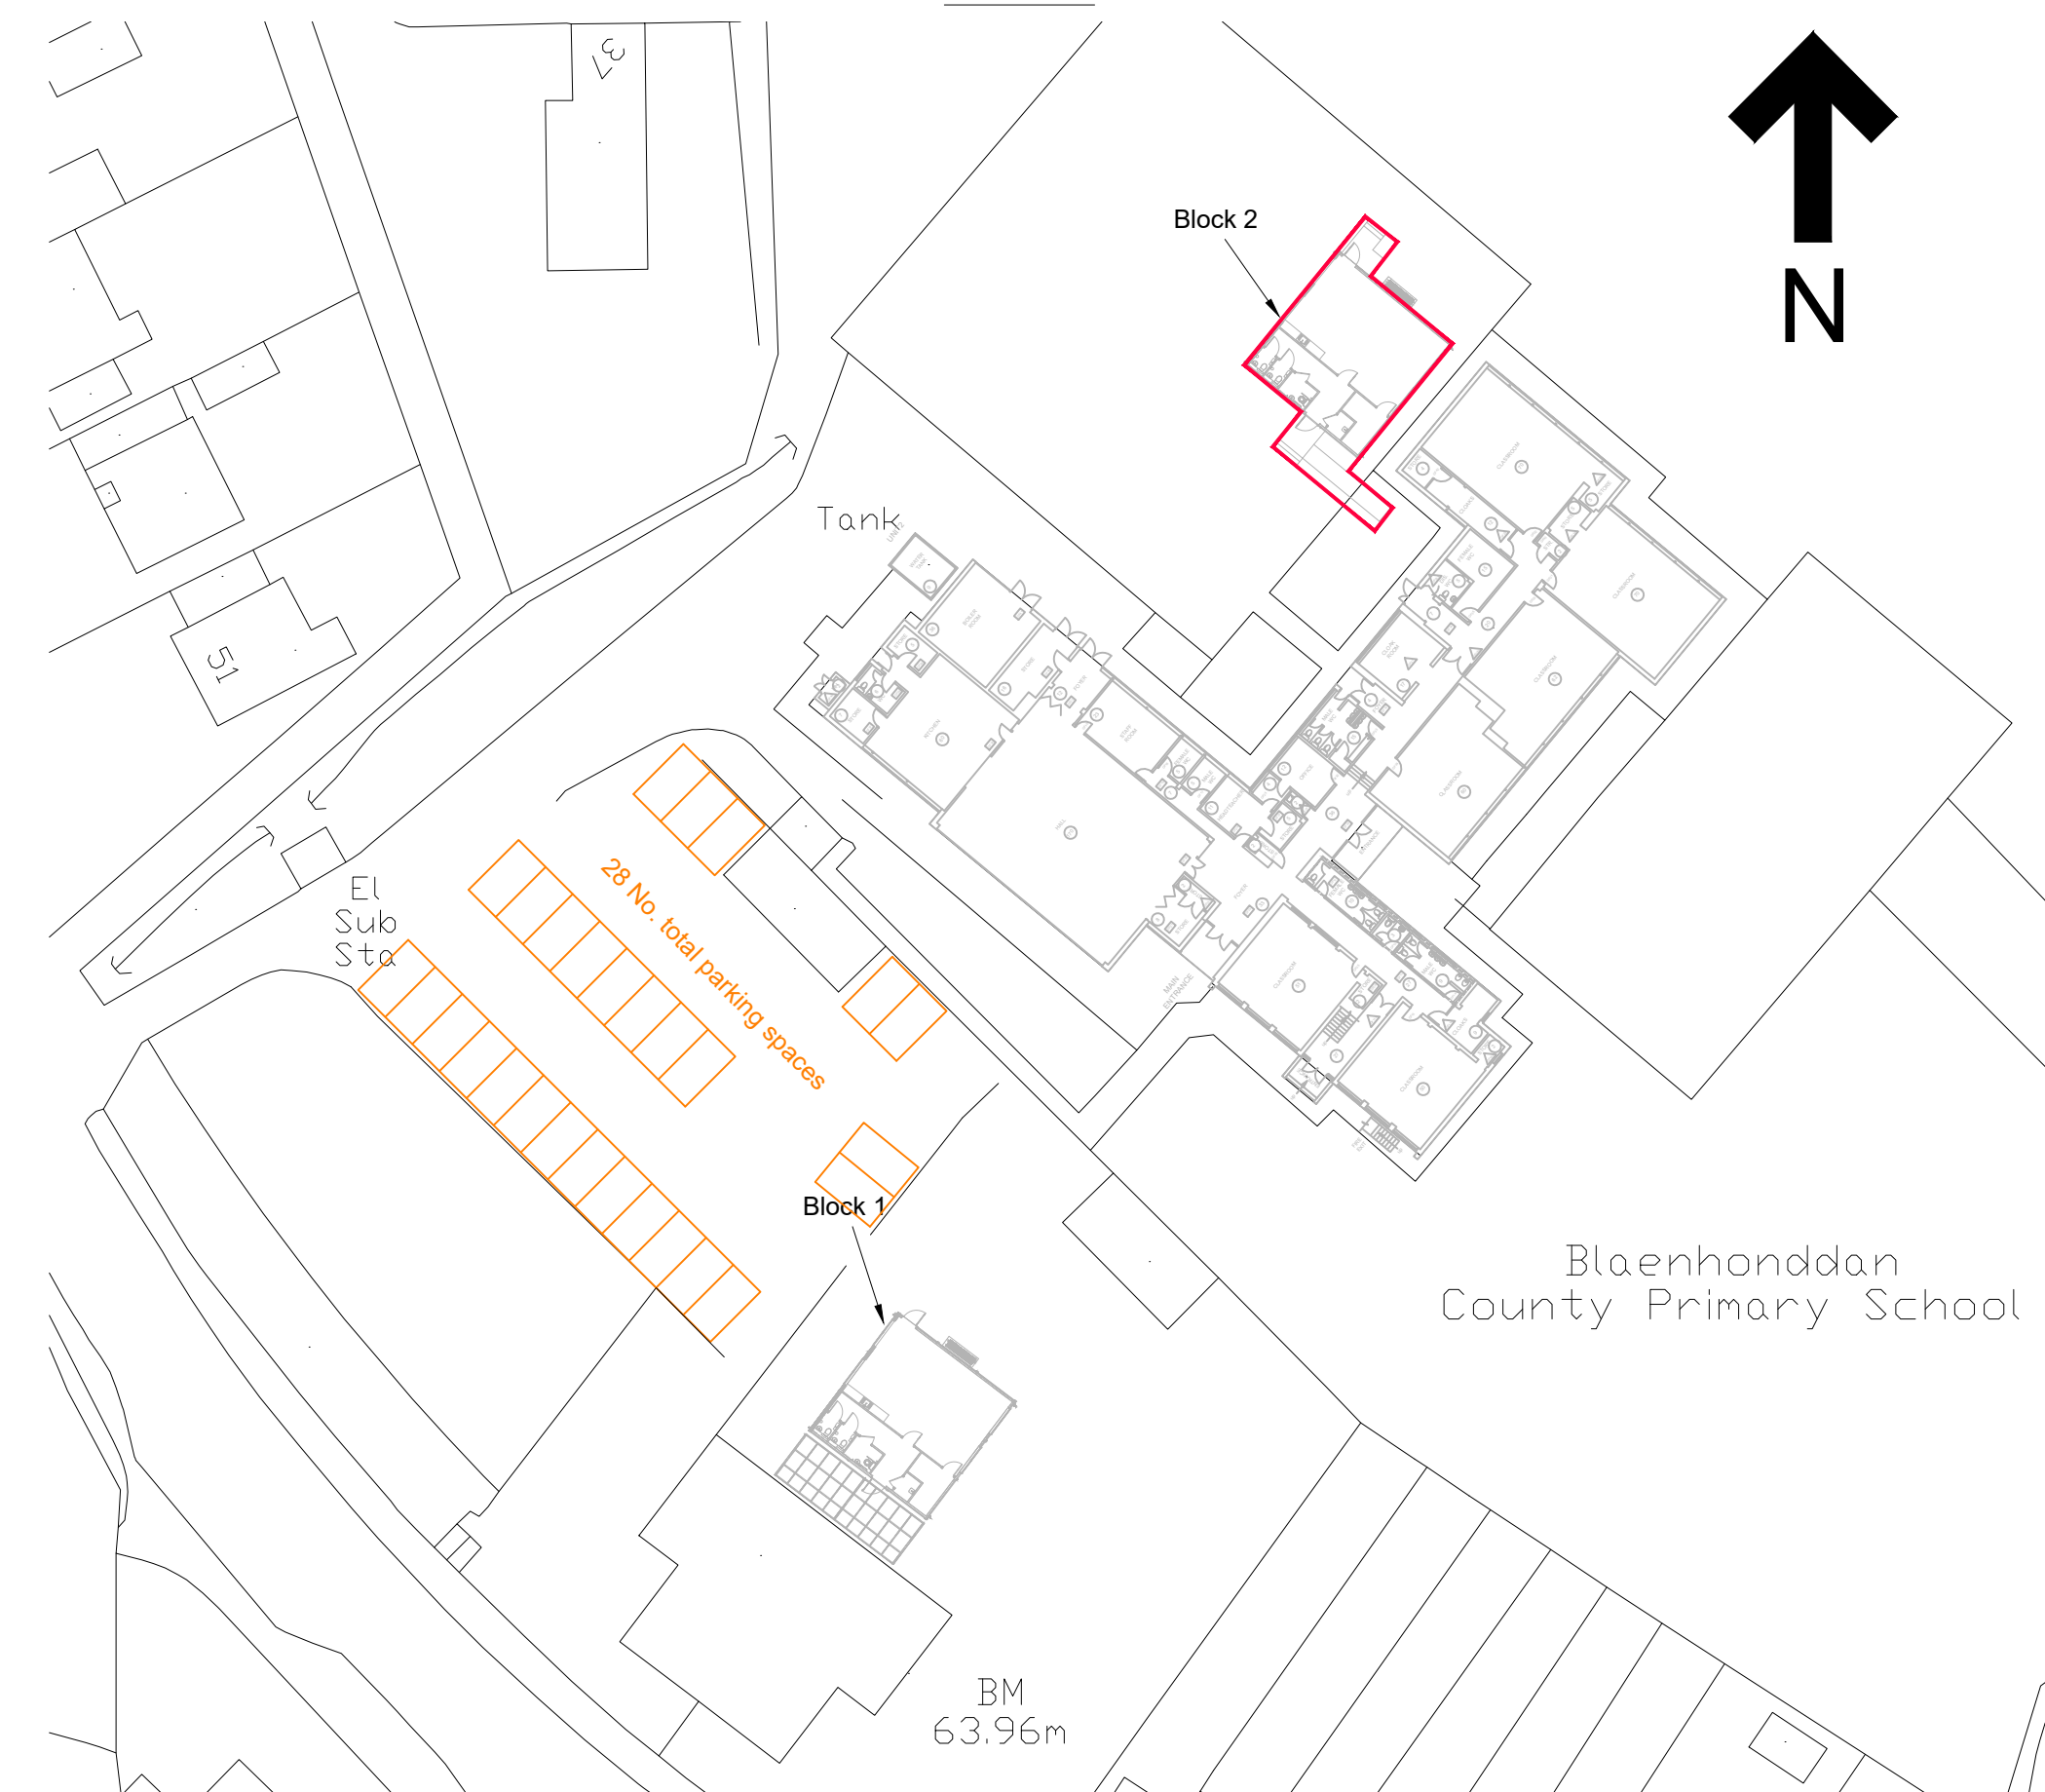

Site Plan

Scale 1:500

B	updated	WGH			16/08/23
A	Floor plans removed off location plan	J.H	T.P	J.D	07/06/23
Rev	Details	Dr	Ch	Apr	Date



Neath Port Talbot
Castell-nedd Port Talbot
 County Borough Council *Cyngor Bwrdeistref Sirol*
Making a difference Gwahaniaeth er gwell

PROPERTY & REGENERATION
Nicola Pearce BSc(Hons) DipTP MRTPI
DIRECTOR OF ENVIRONMENT AND REGENERATION
THE QUAYS, BRUNEL WAY
BAGLAN ENERGY PARK SA11 2GG
www.npt.gov.uk

Project

Blaenhonddan Primary School
37 Village Cl,
Neath SA10 7TE

Proposed Demountables
Block 2

File No.		Property Ref. No.			
<u>Drawing</u>	J.Hughes	<u>Checked</u>	T.Preece	<u>Approved</u>	J.Davies
<u>Date</u>	April'23	<u>Date</u>	April'23	<u>Date</u>	April'23
<u>Scales</u>	As Shown				
<u>Drawing No.</u> A1283-02					<u>Rev.</u> B