


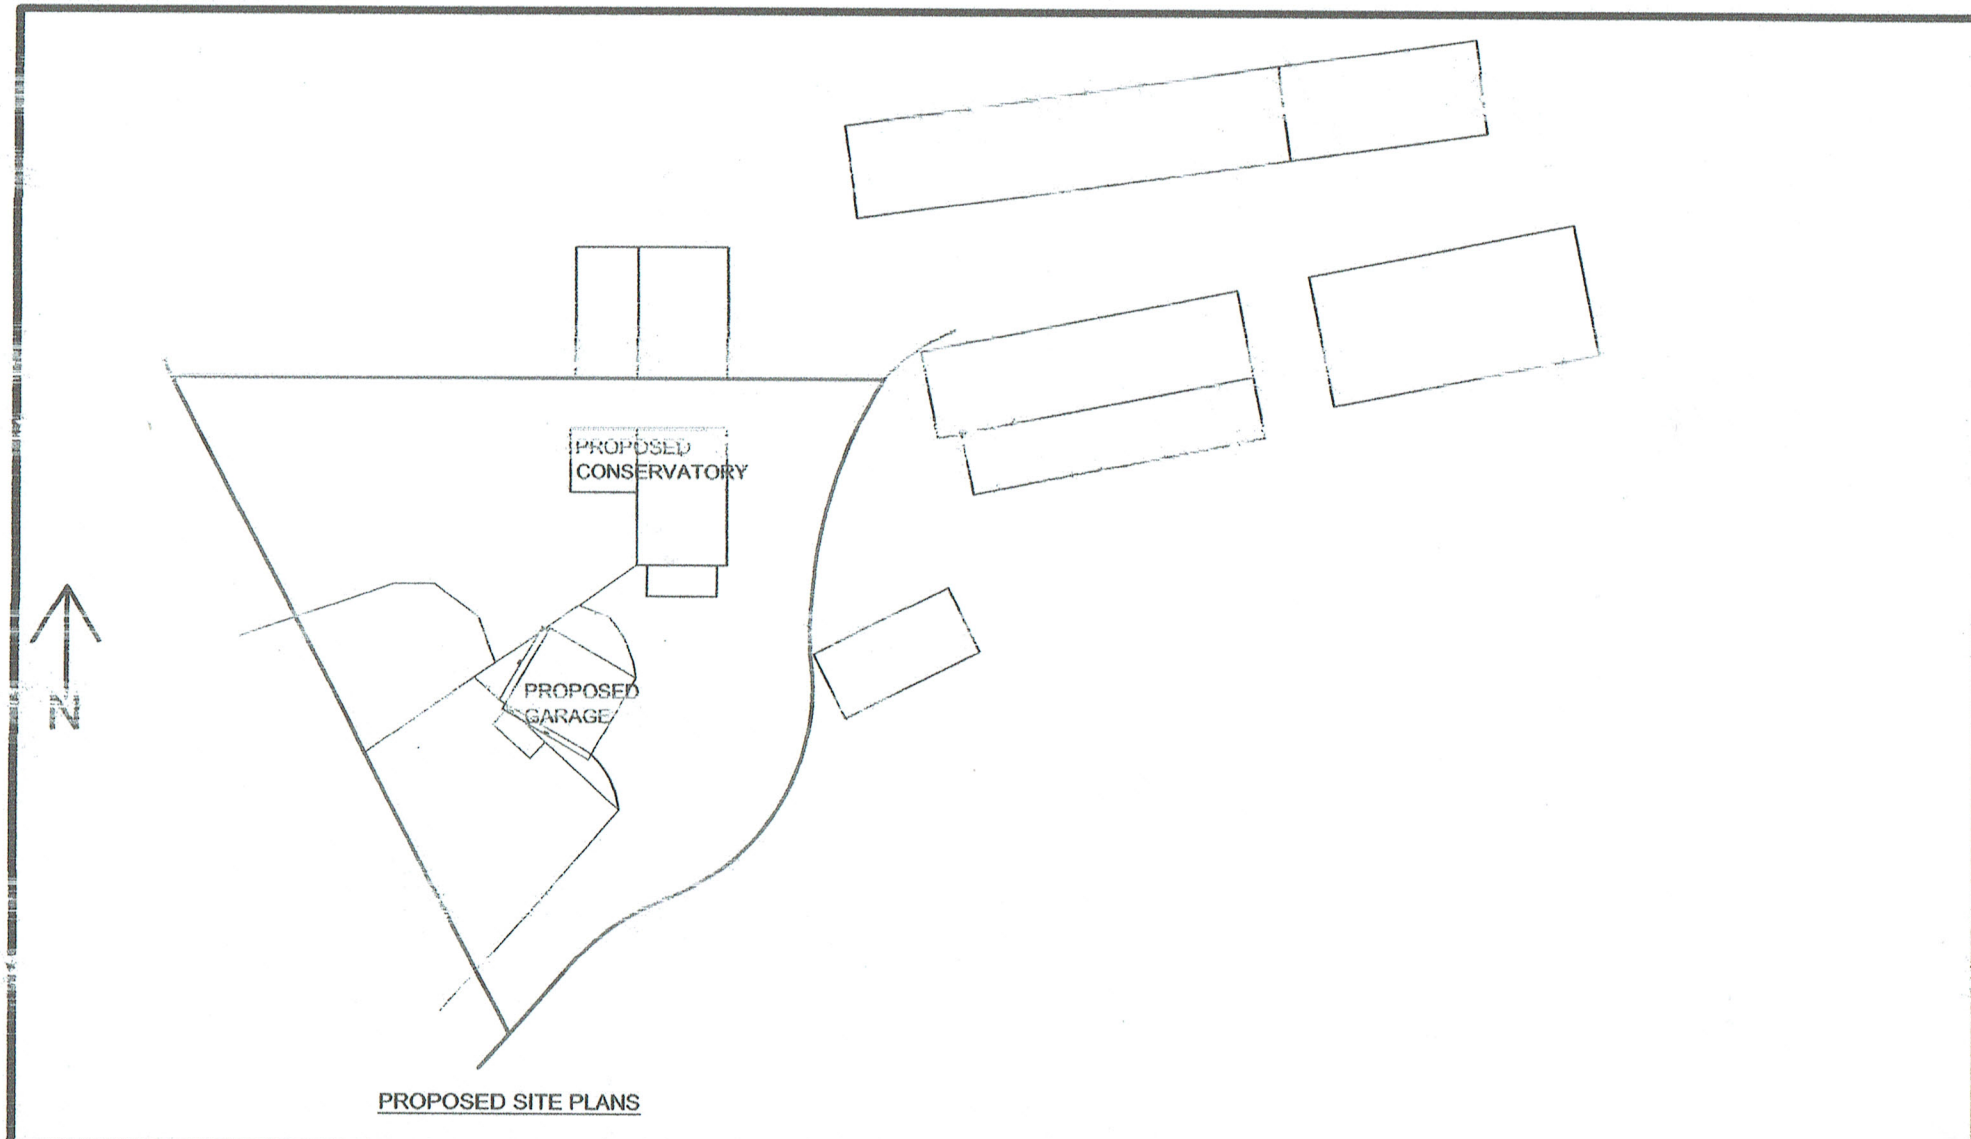

Site Address PROPOSED CONSERVATORY AND GARAGE AT OAKTREE FARM, SKEWEN, NEATH.	Title SITE PLANS	Notes Dimensions are in millimetres unless otherwise stated.	<table border="1"> <tr> <td colspan="2">Date</td> <td colspan="2">Scale</td> </tr> <tr> <td colspan="2">12.03.23</td> <td colspan="2">1 : 500 on A4</td> </tr> <tr> <td>Drawn By</td> <td colspan="2">Checked by</td> <td></td> </tr> <tr> <td>DD</td> <td colspan="2"></td> <td></td> </tr> <tr> <td>Drawing No</td> <td>Rev.</td> <td colspan="2">Date</td> </tr> <tr> <td>Oaktree7</td> <td></td> <td colspan="2"></td> </tr> </table>	Date		Scale		12.03.23		1 : 500 on A4		Drawn By	Checked by			DD				Drawing No	Rev.	Date		Oaktree7			
Date		Scale																									
12.03.23		1 : 500 on A4																									
Drawn By	Checked by																										
DD																											
Drawing No	Rev.	Date																									
Oaktree7																											