


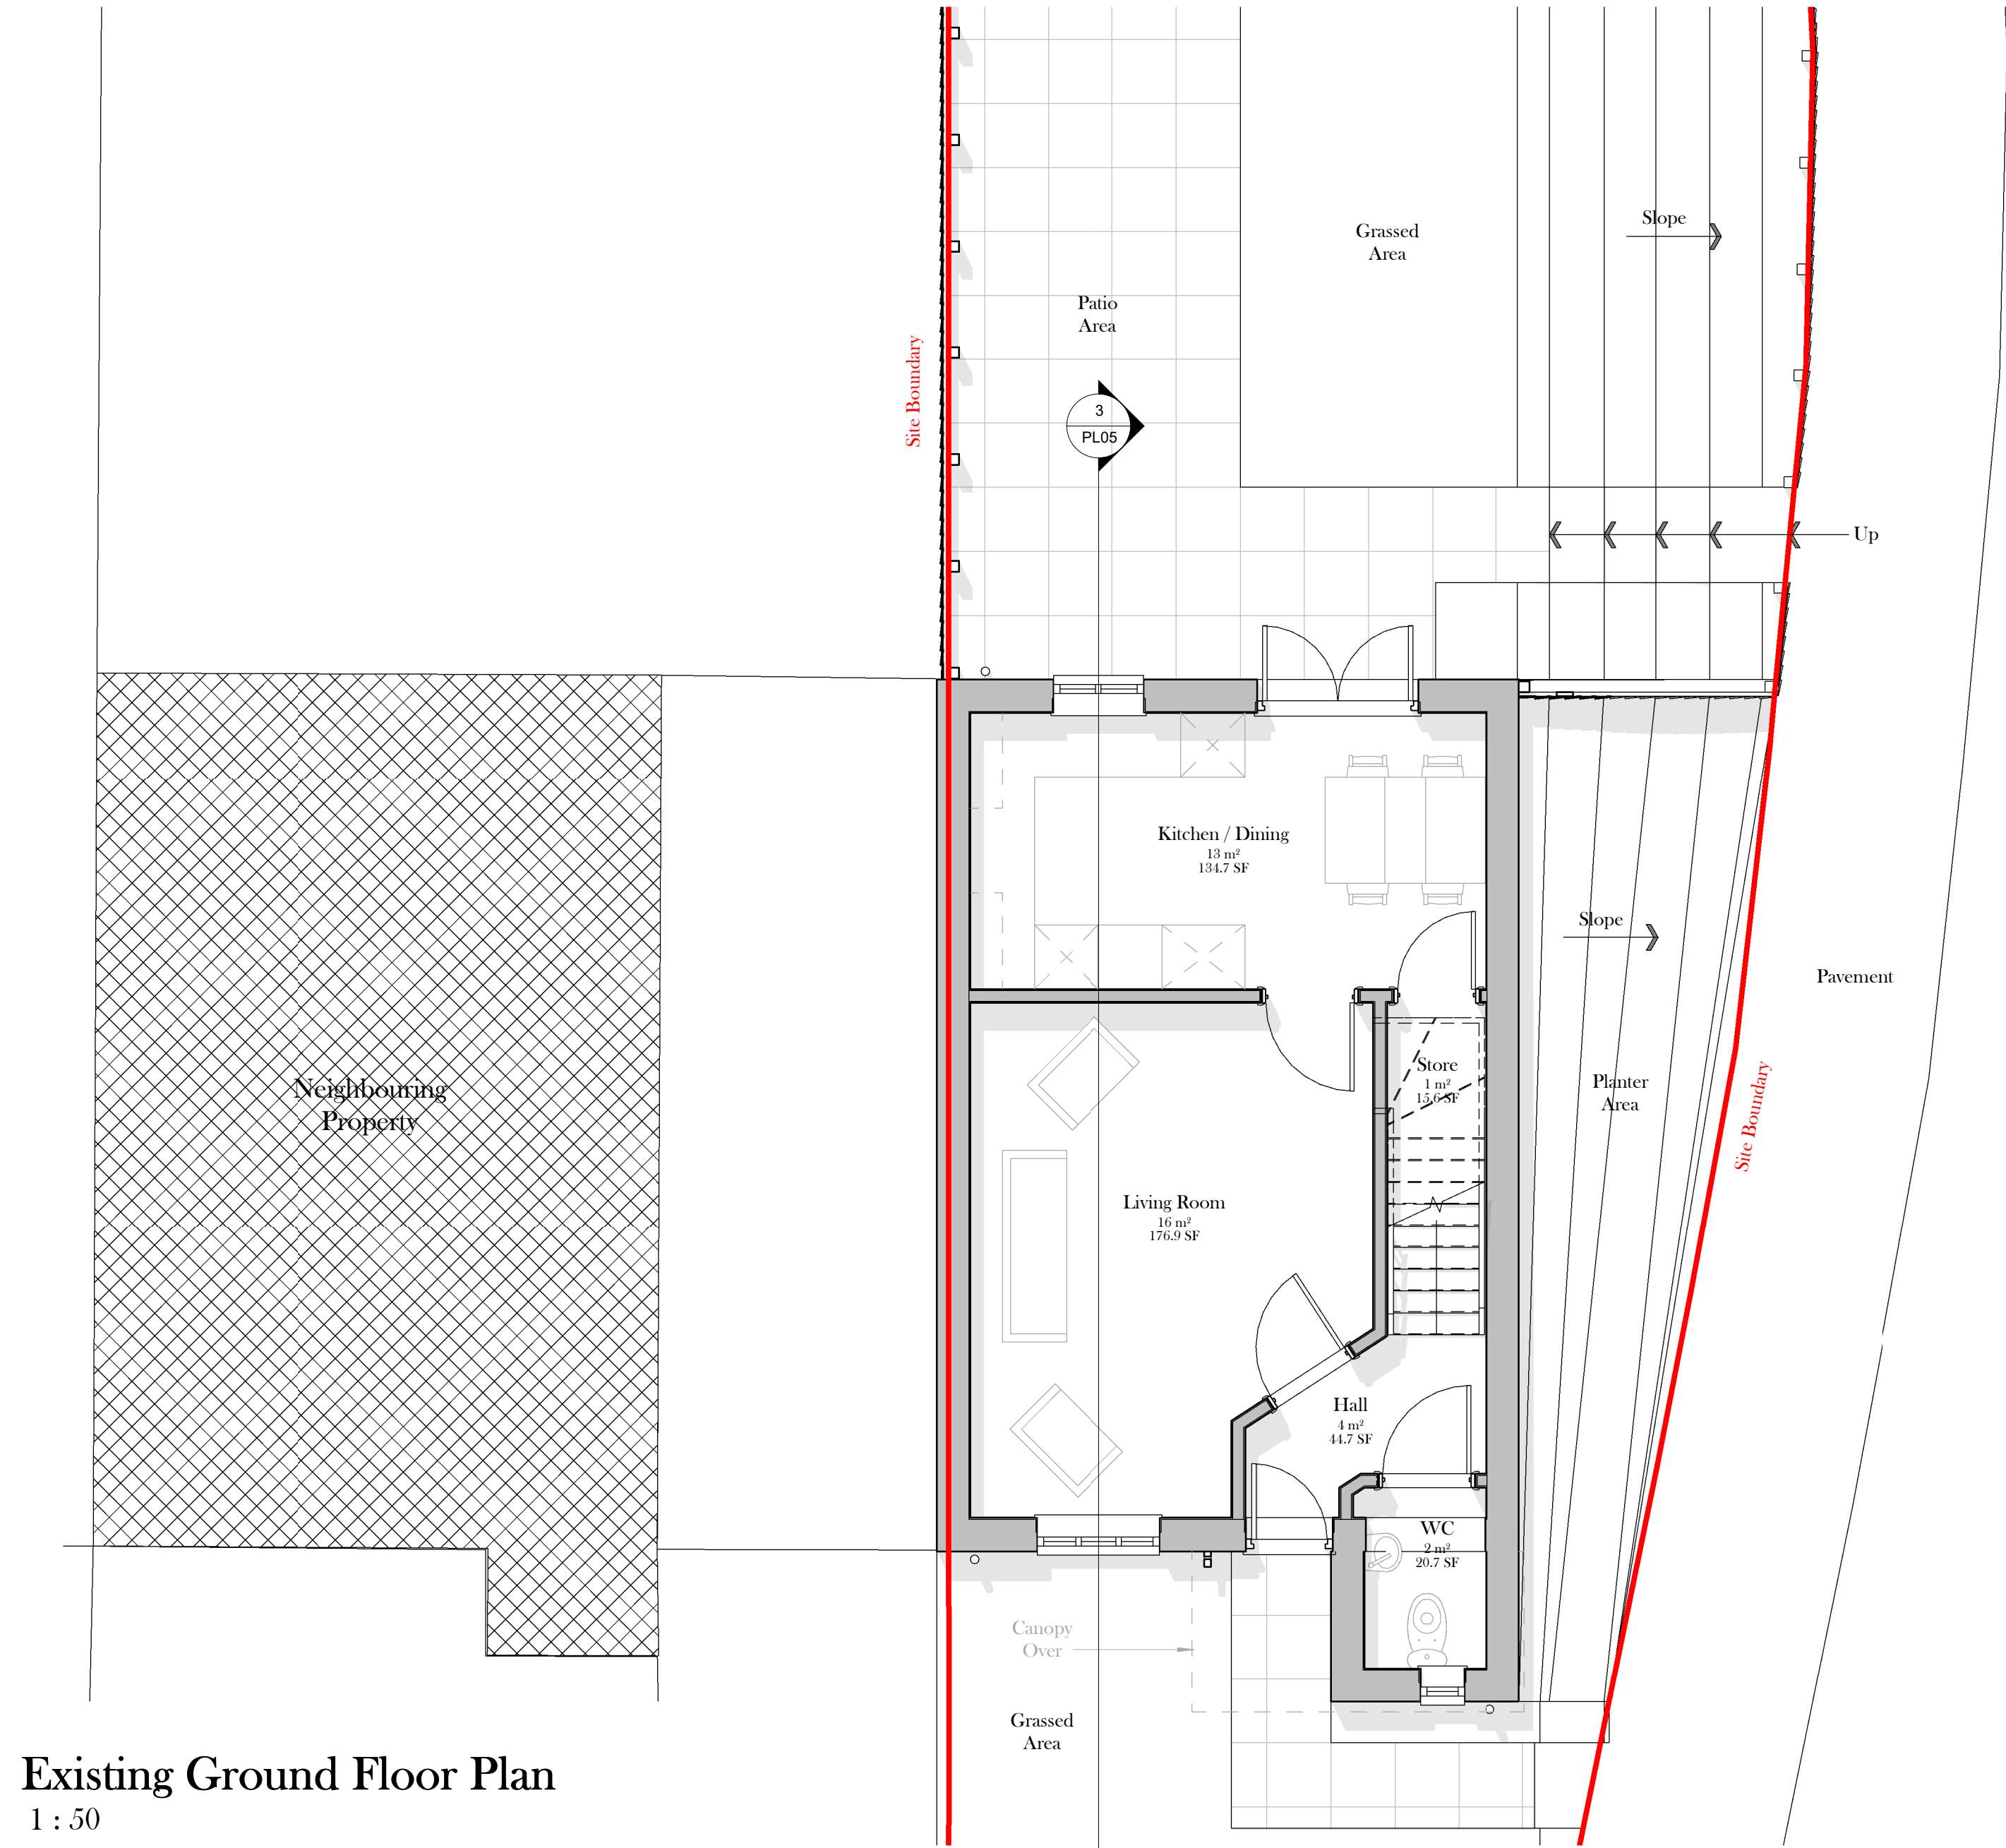

Existing Ground Floor Plan
1 : 50



VISUAL SCALE 1:50 @ A1

ADDITIONAL NOTES:
These drawings have been prepared for Planning
Purposes Only.

REVISION	DESCRIPTION	DATE
----------	-------------	------

PURPOSE OF ISSUE
PLANNING PURPOSE

IA INSPIRED
ARCHITECTURE

Email: jason.smith@inspired-architecture.co.uk *Tel:* 07967020793
Website: www.inspired-architecture.co.uk *F:* @InspiArch *T:* @InspiArch

PROJECT
**Proposed Double Storey Rear
Extension and Single Storey Side
Extension @ 44 Rowan Tree Avenue,
Baglan, Port Talbot, SA12 8EZ.**

TITLE
Existing Ground Floor Plan

CLIENT
Mrs. Gemma Griffiths

DRAWN BY JSmith	SCALE (@A2) 1 : 50	DATE 15/03/2023
DRAWING NUMBER PL02	REV	