




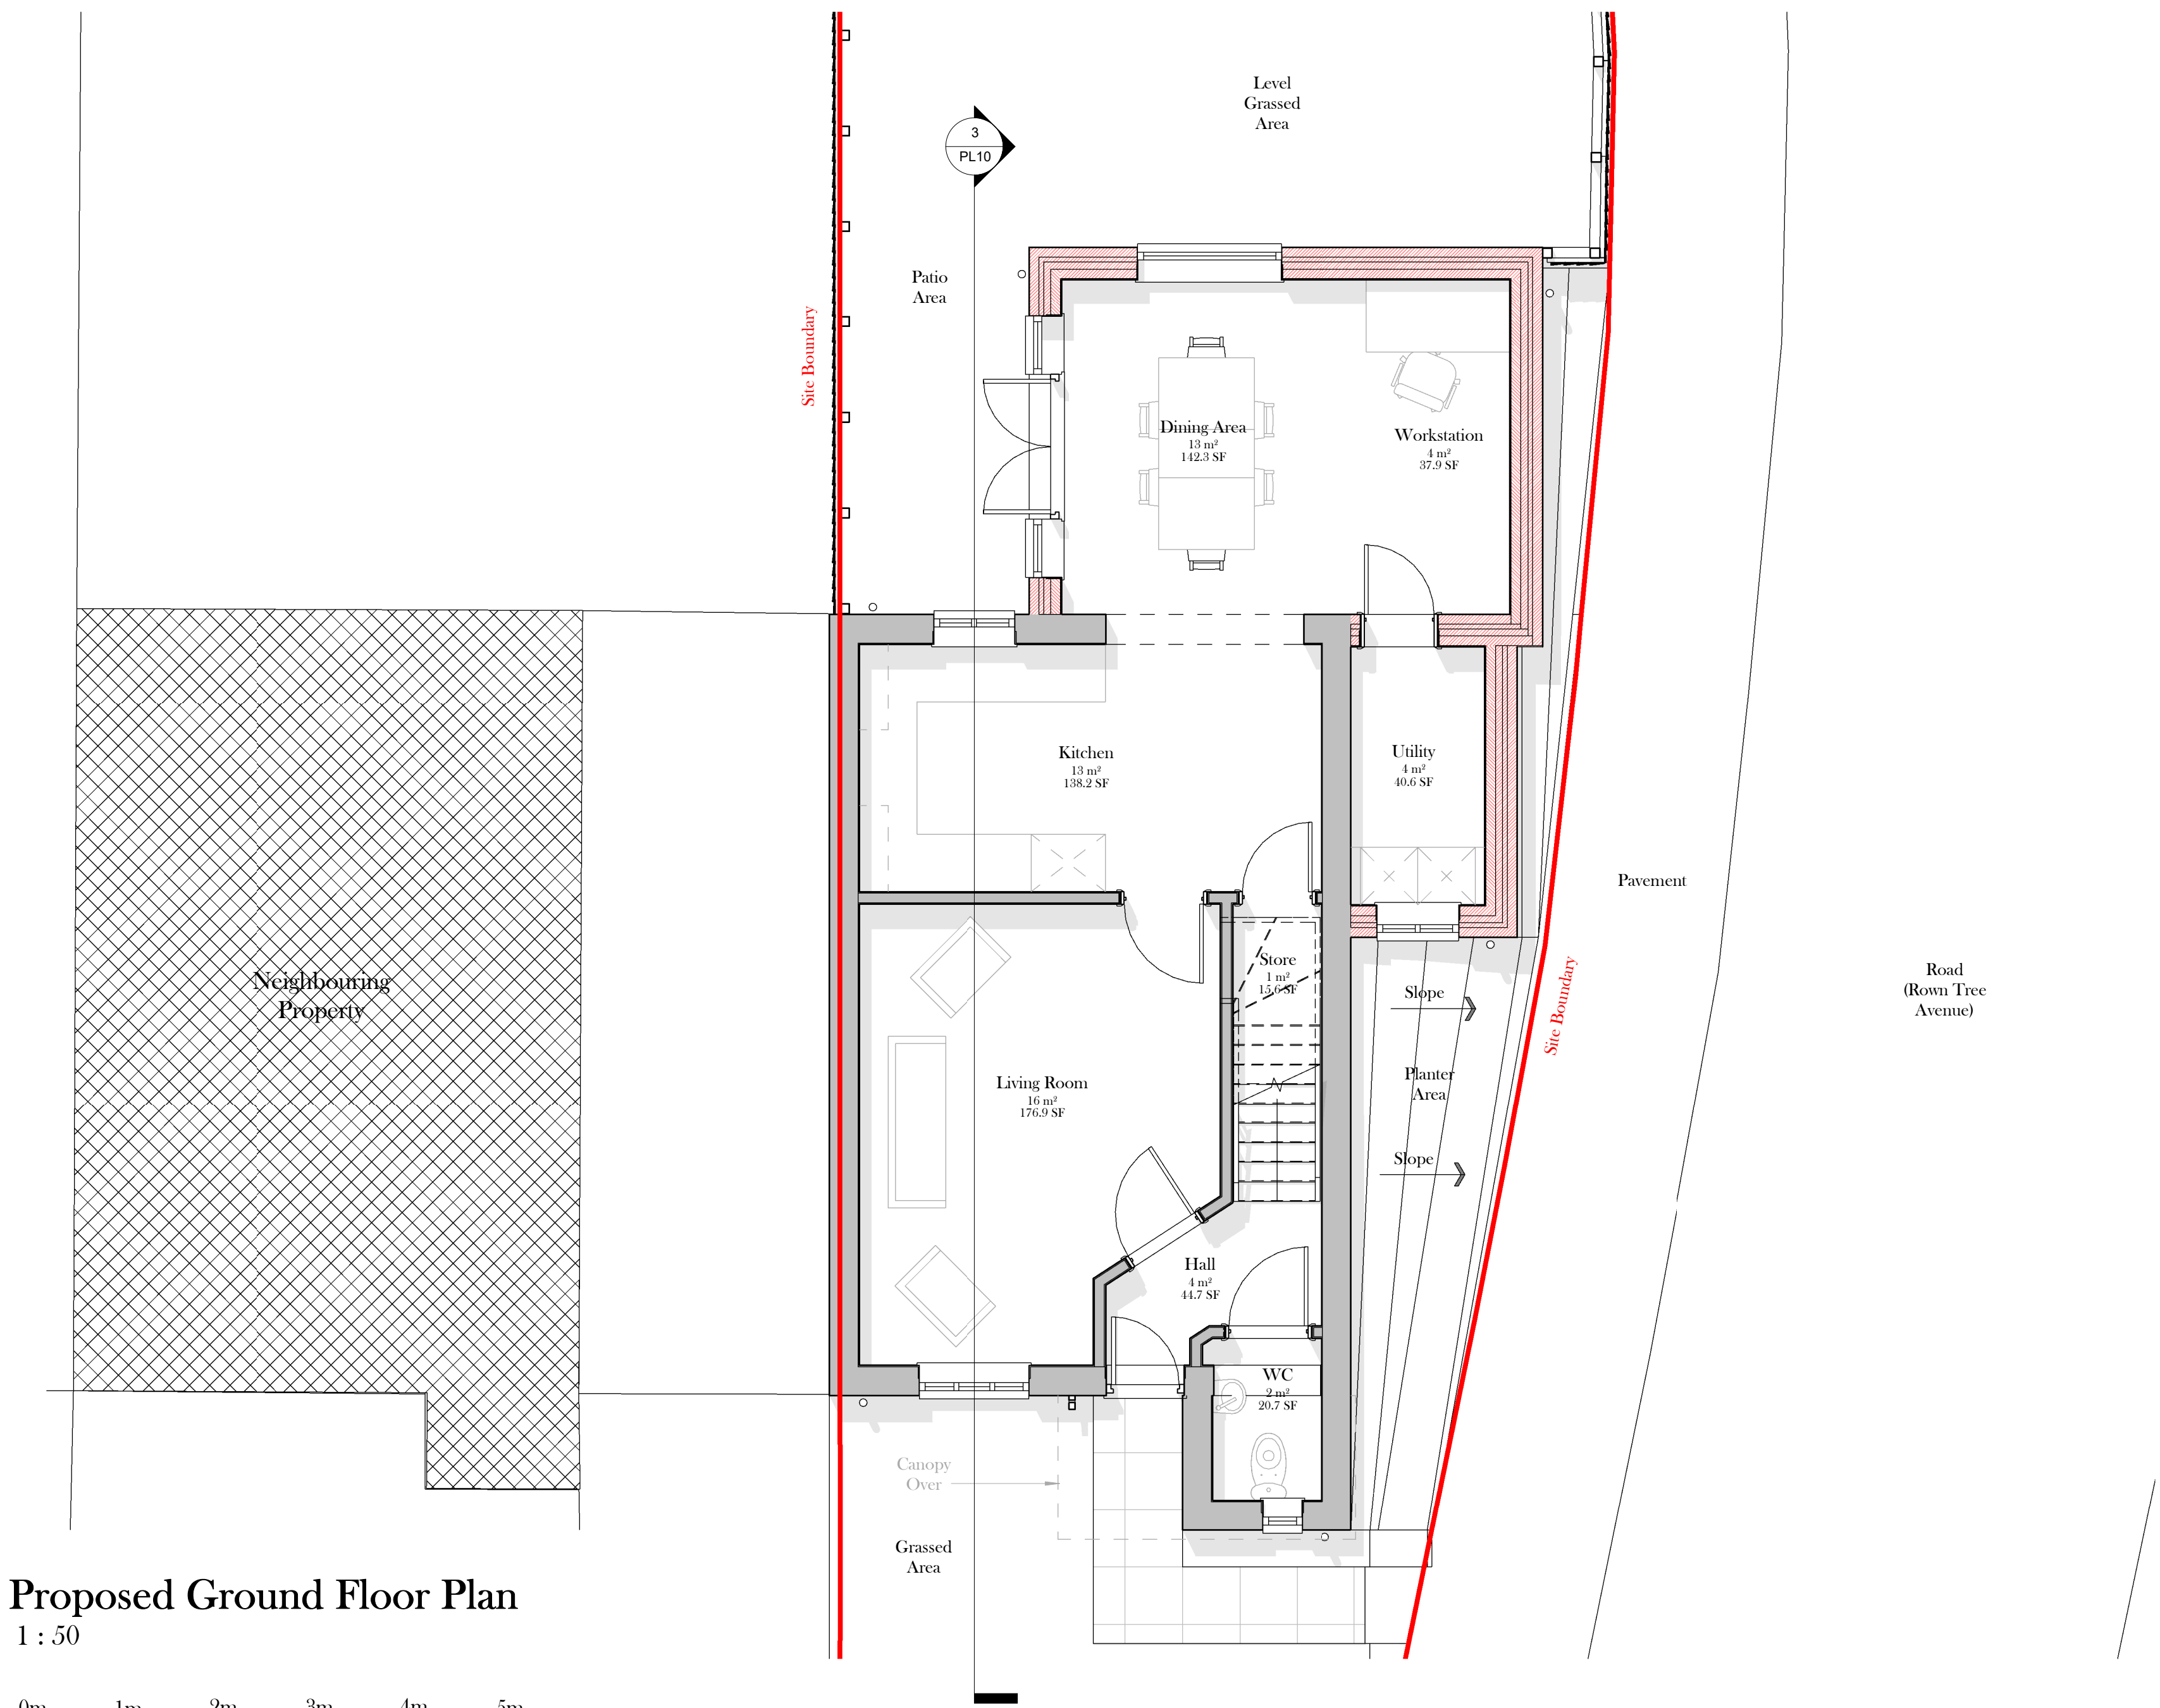

Proposed Ground Floor Plan
1 : 50

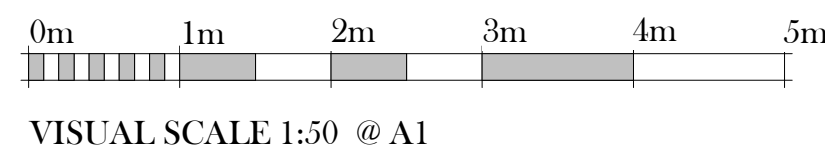

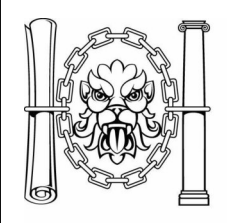

CIAT

REGISTERED PRACTICE

ADDITIONAL NOTES:
These drawings have been prepared for Planning Purposes Only.

A	OVERALL DESIGN AMENDED TO SUIT COMMENTS FROM THE PLANNING OFFICER	29.07.2023
REVISION	DESCRIPTION	DATE

PURPOSE OF ISSUE

PLANNING PURPOSE



INSPIRED ARCHITECTURE

Email: jason.smith@inspired-architecture.co.uk **Tel:** 07967020793
Website: www.inspired-architecture.co.uk **F:** @InspiArch **T:** @InspiArch

PROJECT

Proposed Double Storey Rear and Side Extension @ 44 Rowan Tree Avenue, Baglan, Port Talbot, SA12 8EZ.

TITLE

Proposed Ground Floor Plan

CLIENT

Mrs. Gemma Griffiths

DRAWN BY JSmith	SCALE (@A2) 1 : 50	DATE 15/03/2023
DRAWING NUMBER PL07		REV A