

ADDITIONAL NOTES:
These drawings have been prepared for Planning Purposes Only.

A	OVERALL DESIGN AMENDED TO SUIT COMMENTS FROM THE PLANNING OFFICER	29.07.2023
REVISION	DESCRIPTION	DATE

PURPOSE OF ISSUE

PLANNING PURPOSE

IA

INSPIRED
ARCHITECTURE

Email: jason.smith@inspired-architecture.co.uk Tel: 07967020793

Website: www.inspired-architecture.co.uk F: @InspiArch T: @InspiArch

PROJECT

Proposed Double Storey Rear and Side Extension @ 44 Rowan Tree Avenue, Baglan, Port Talbot, SA12 8EZ.


TITLE

Propsoed First Floor Plan

CLIENT

Mrs. Gemma Griffiths

DRAWN BY	SCALE (@A2)	DATE
JSmith	1 : 50	15/03/2023
DRAWING NUMBER	REV	
PL08	A	

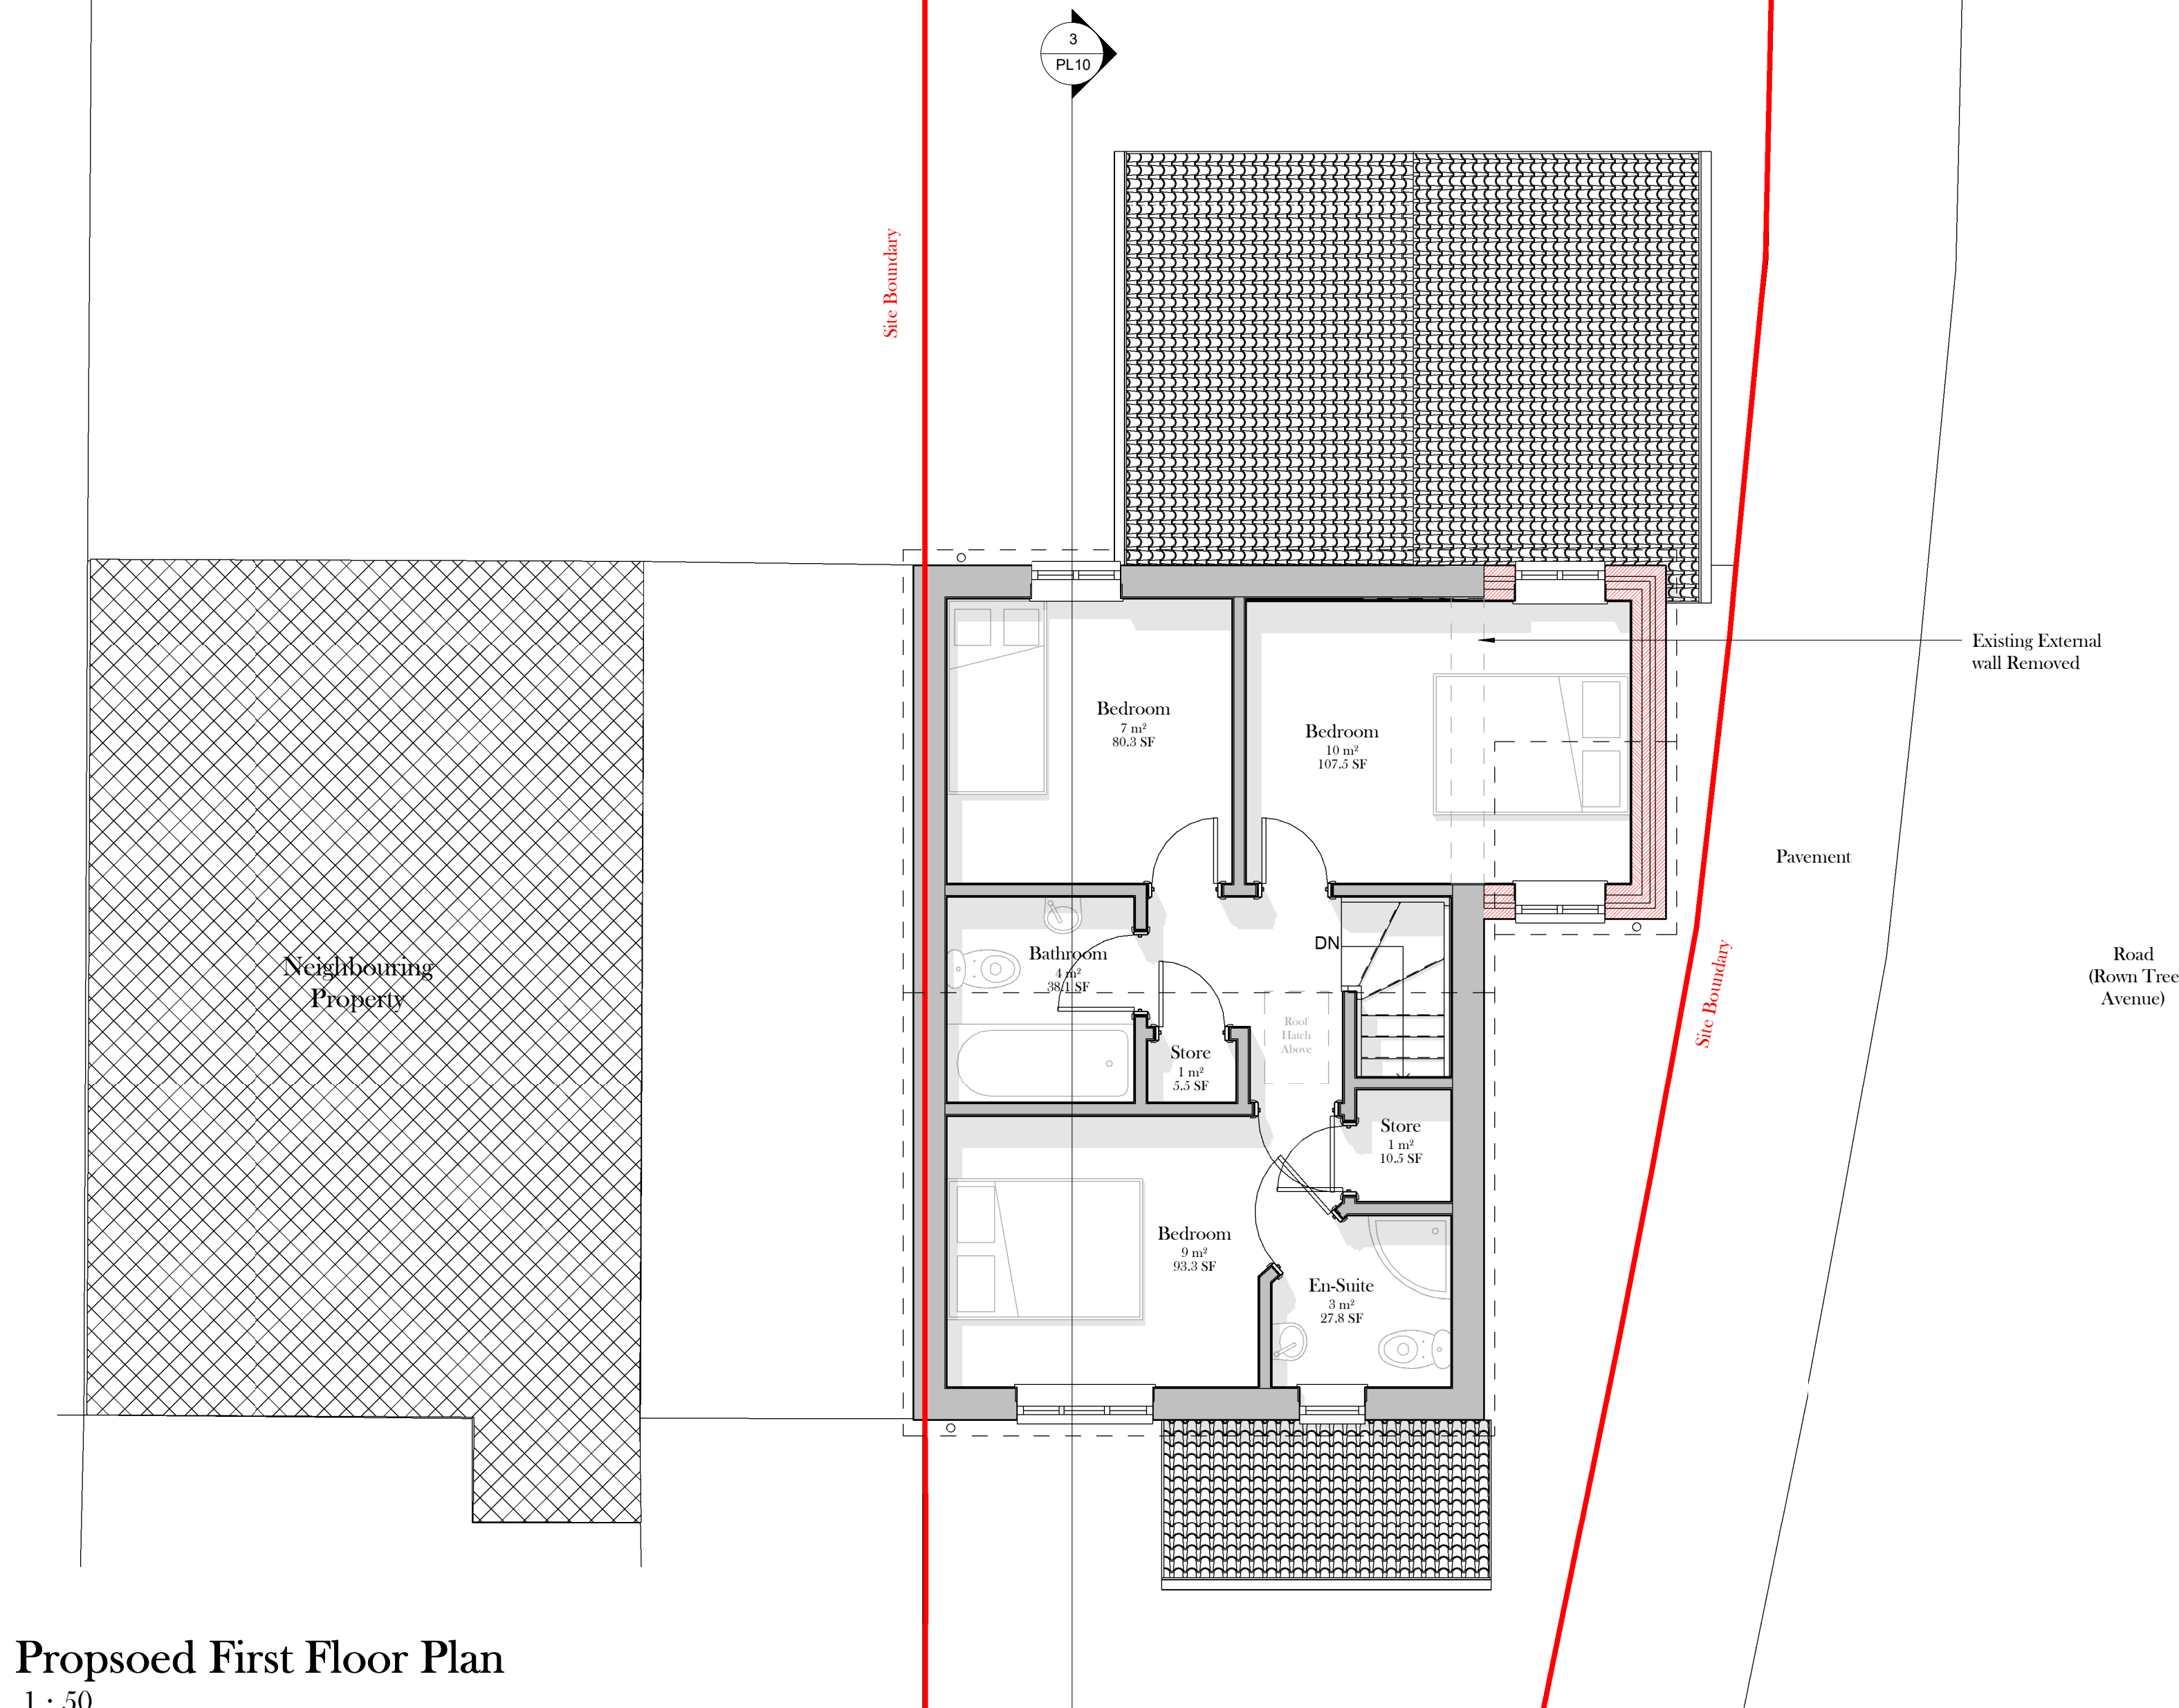

Propsoed First Floor Plan
1 : 50

