






Proposed Front Elevation
1 : 50

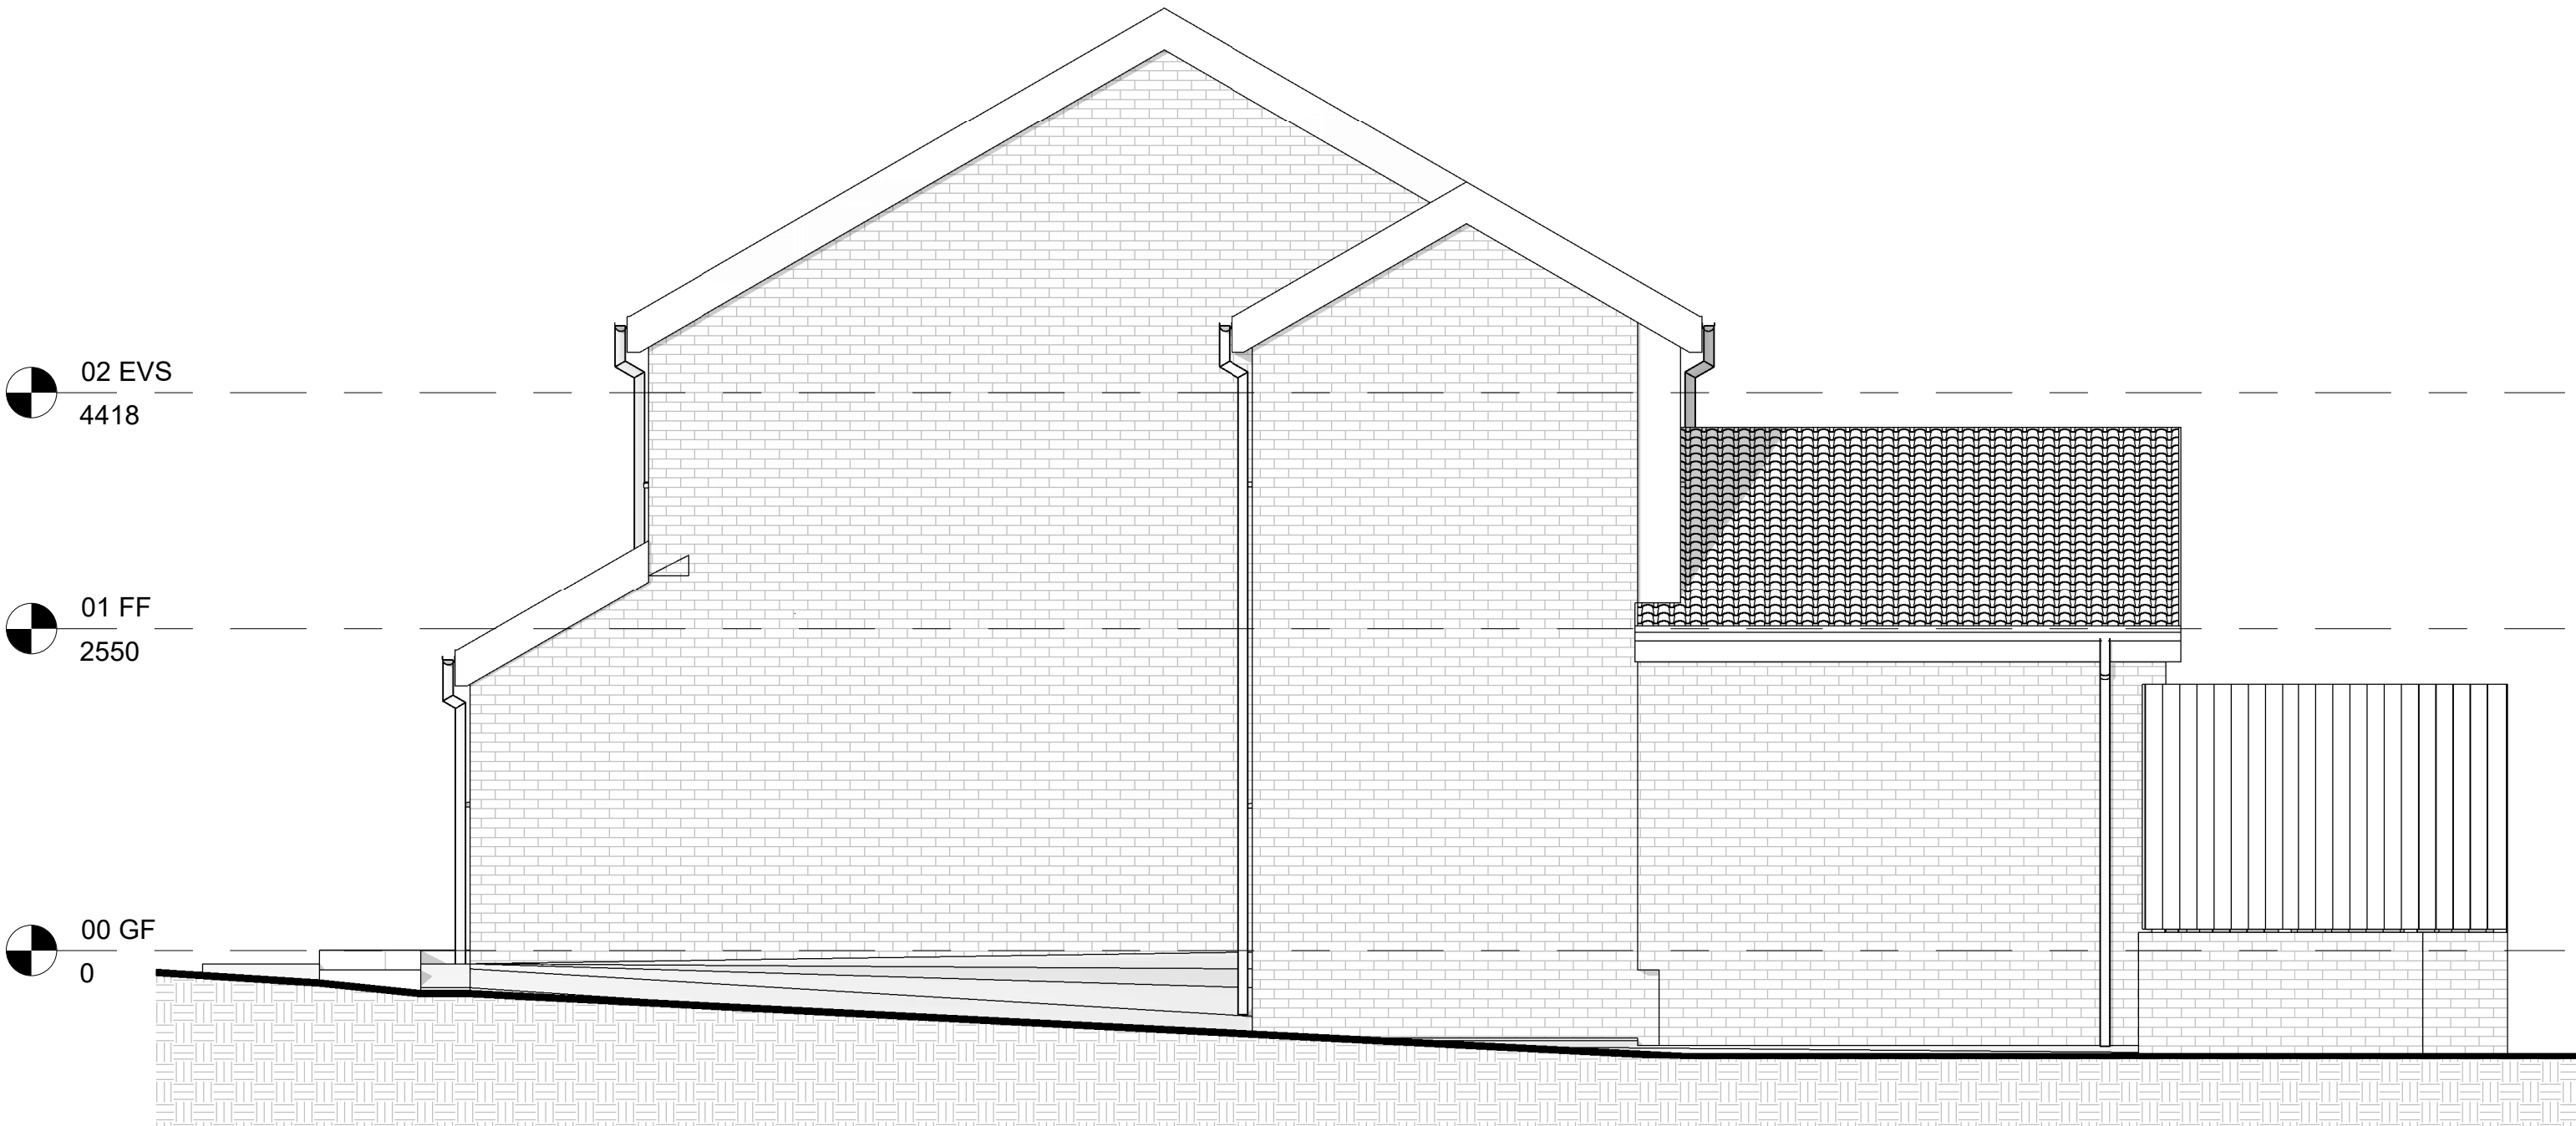


Proposed Side Elevation
1 : 50

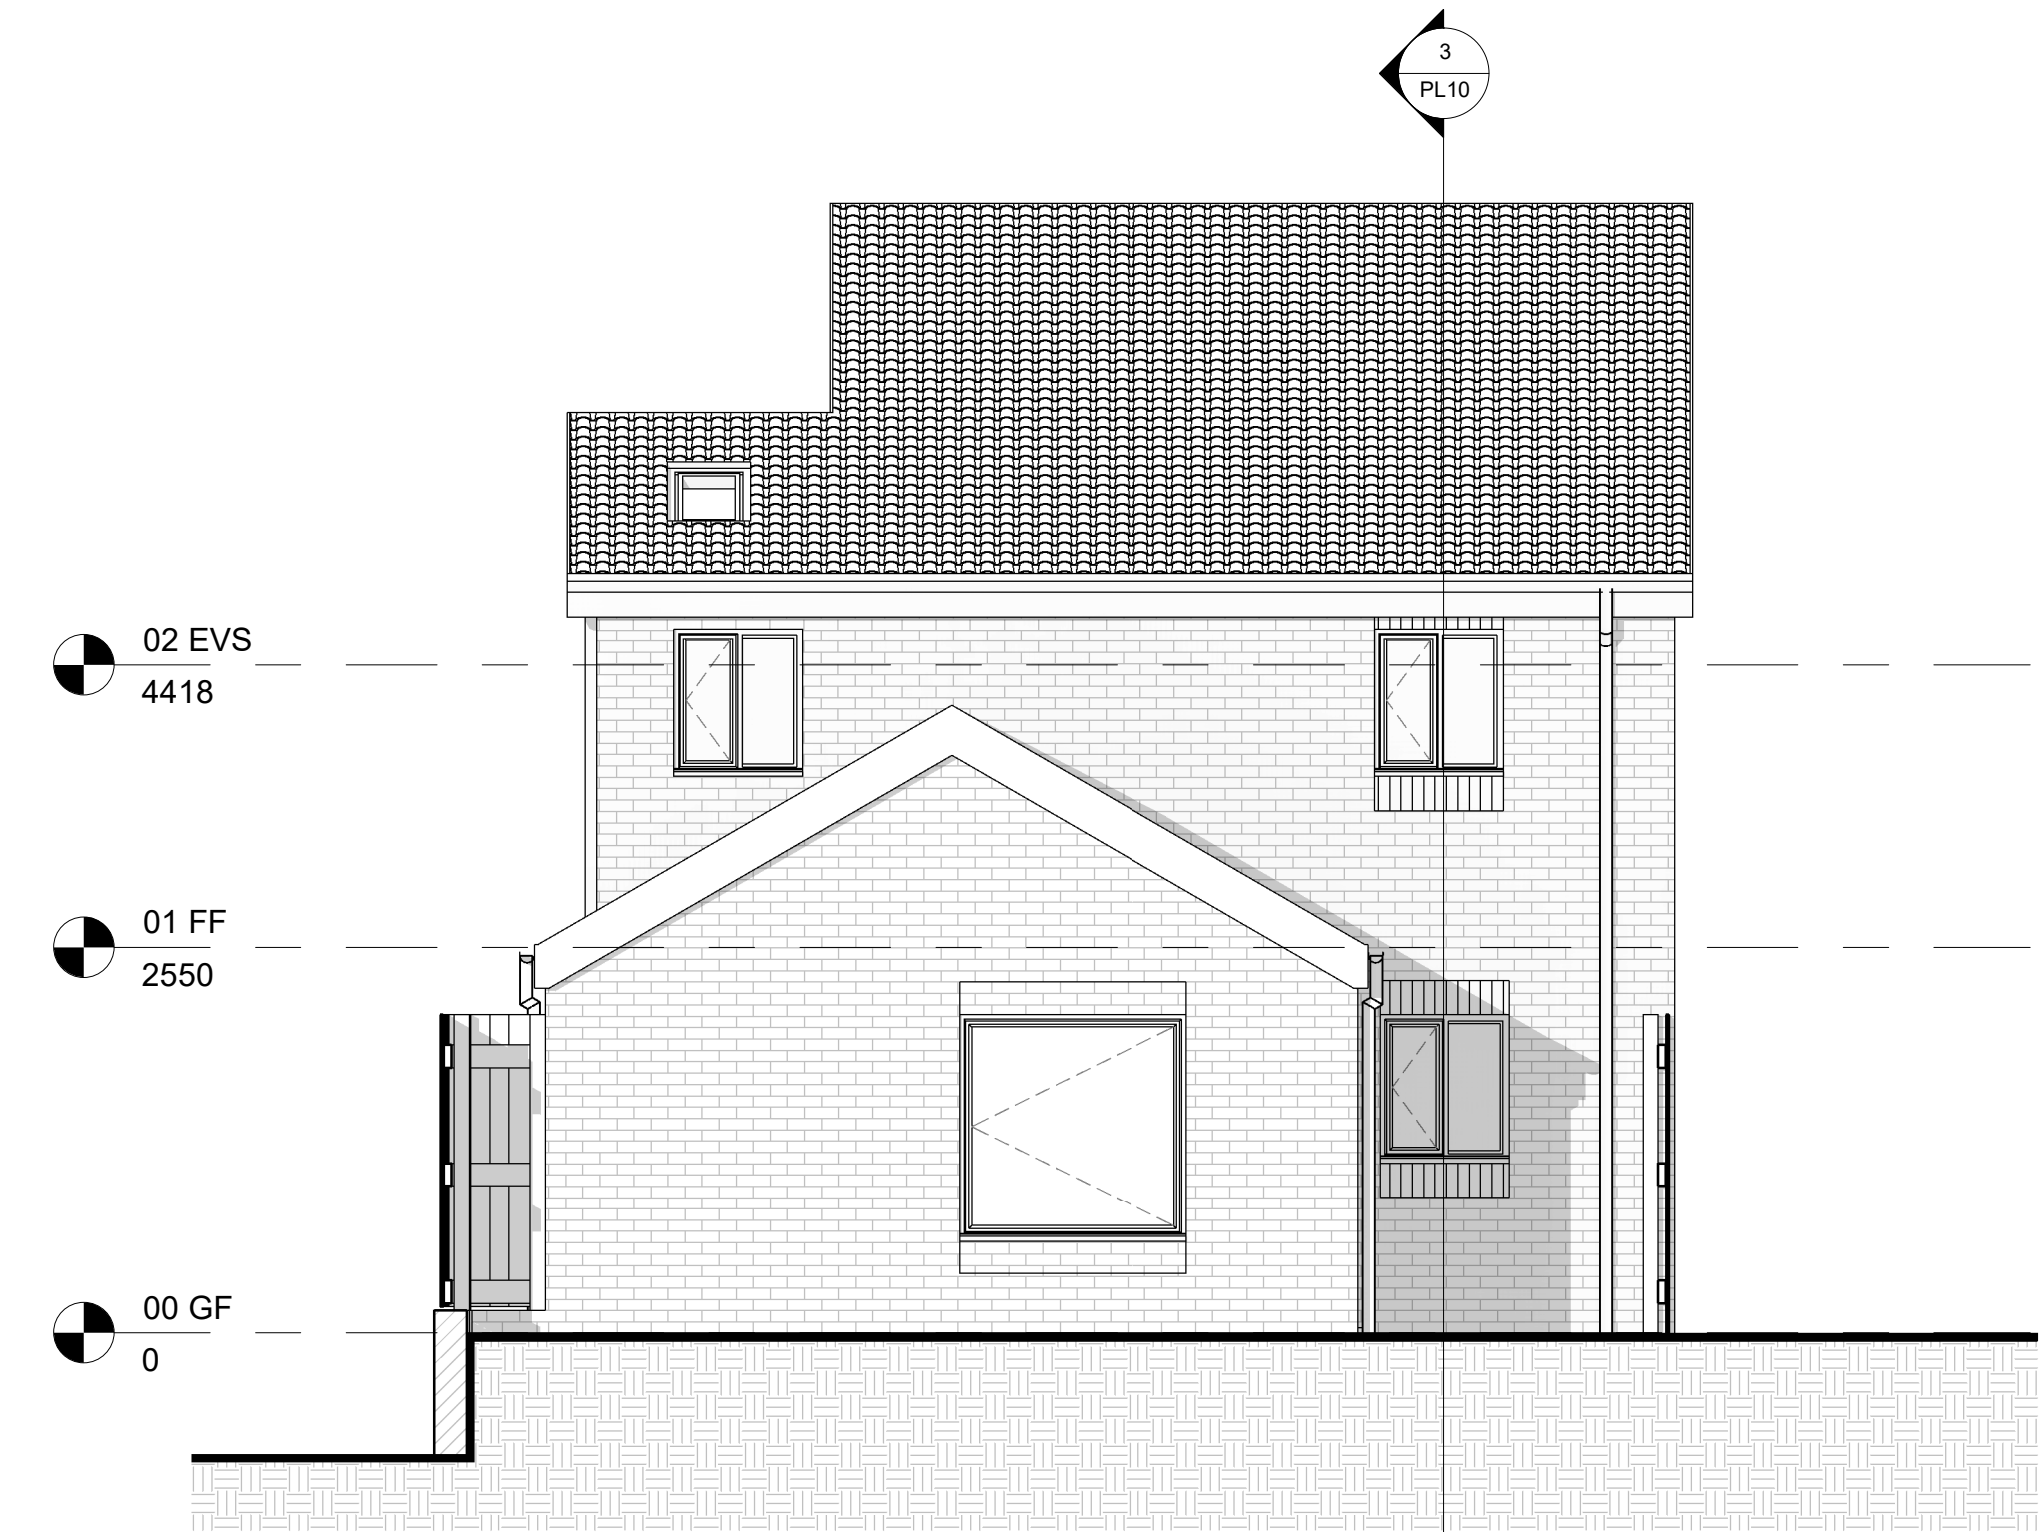

Proposed Rear Elevation
1 : 50

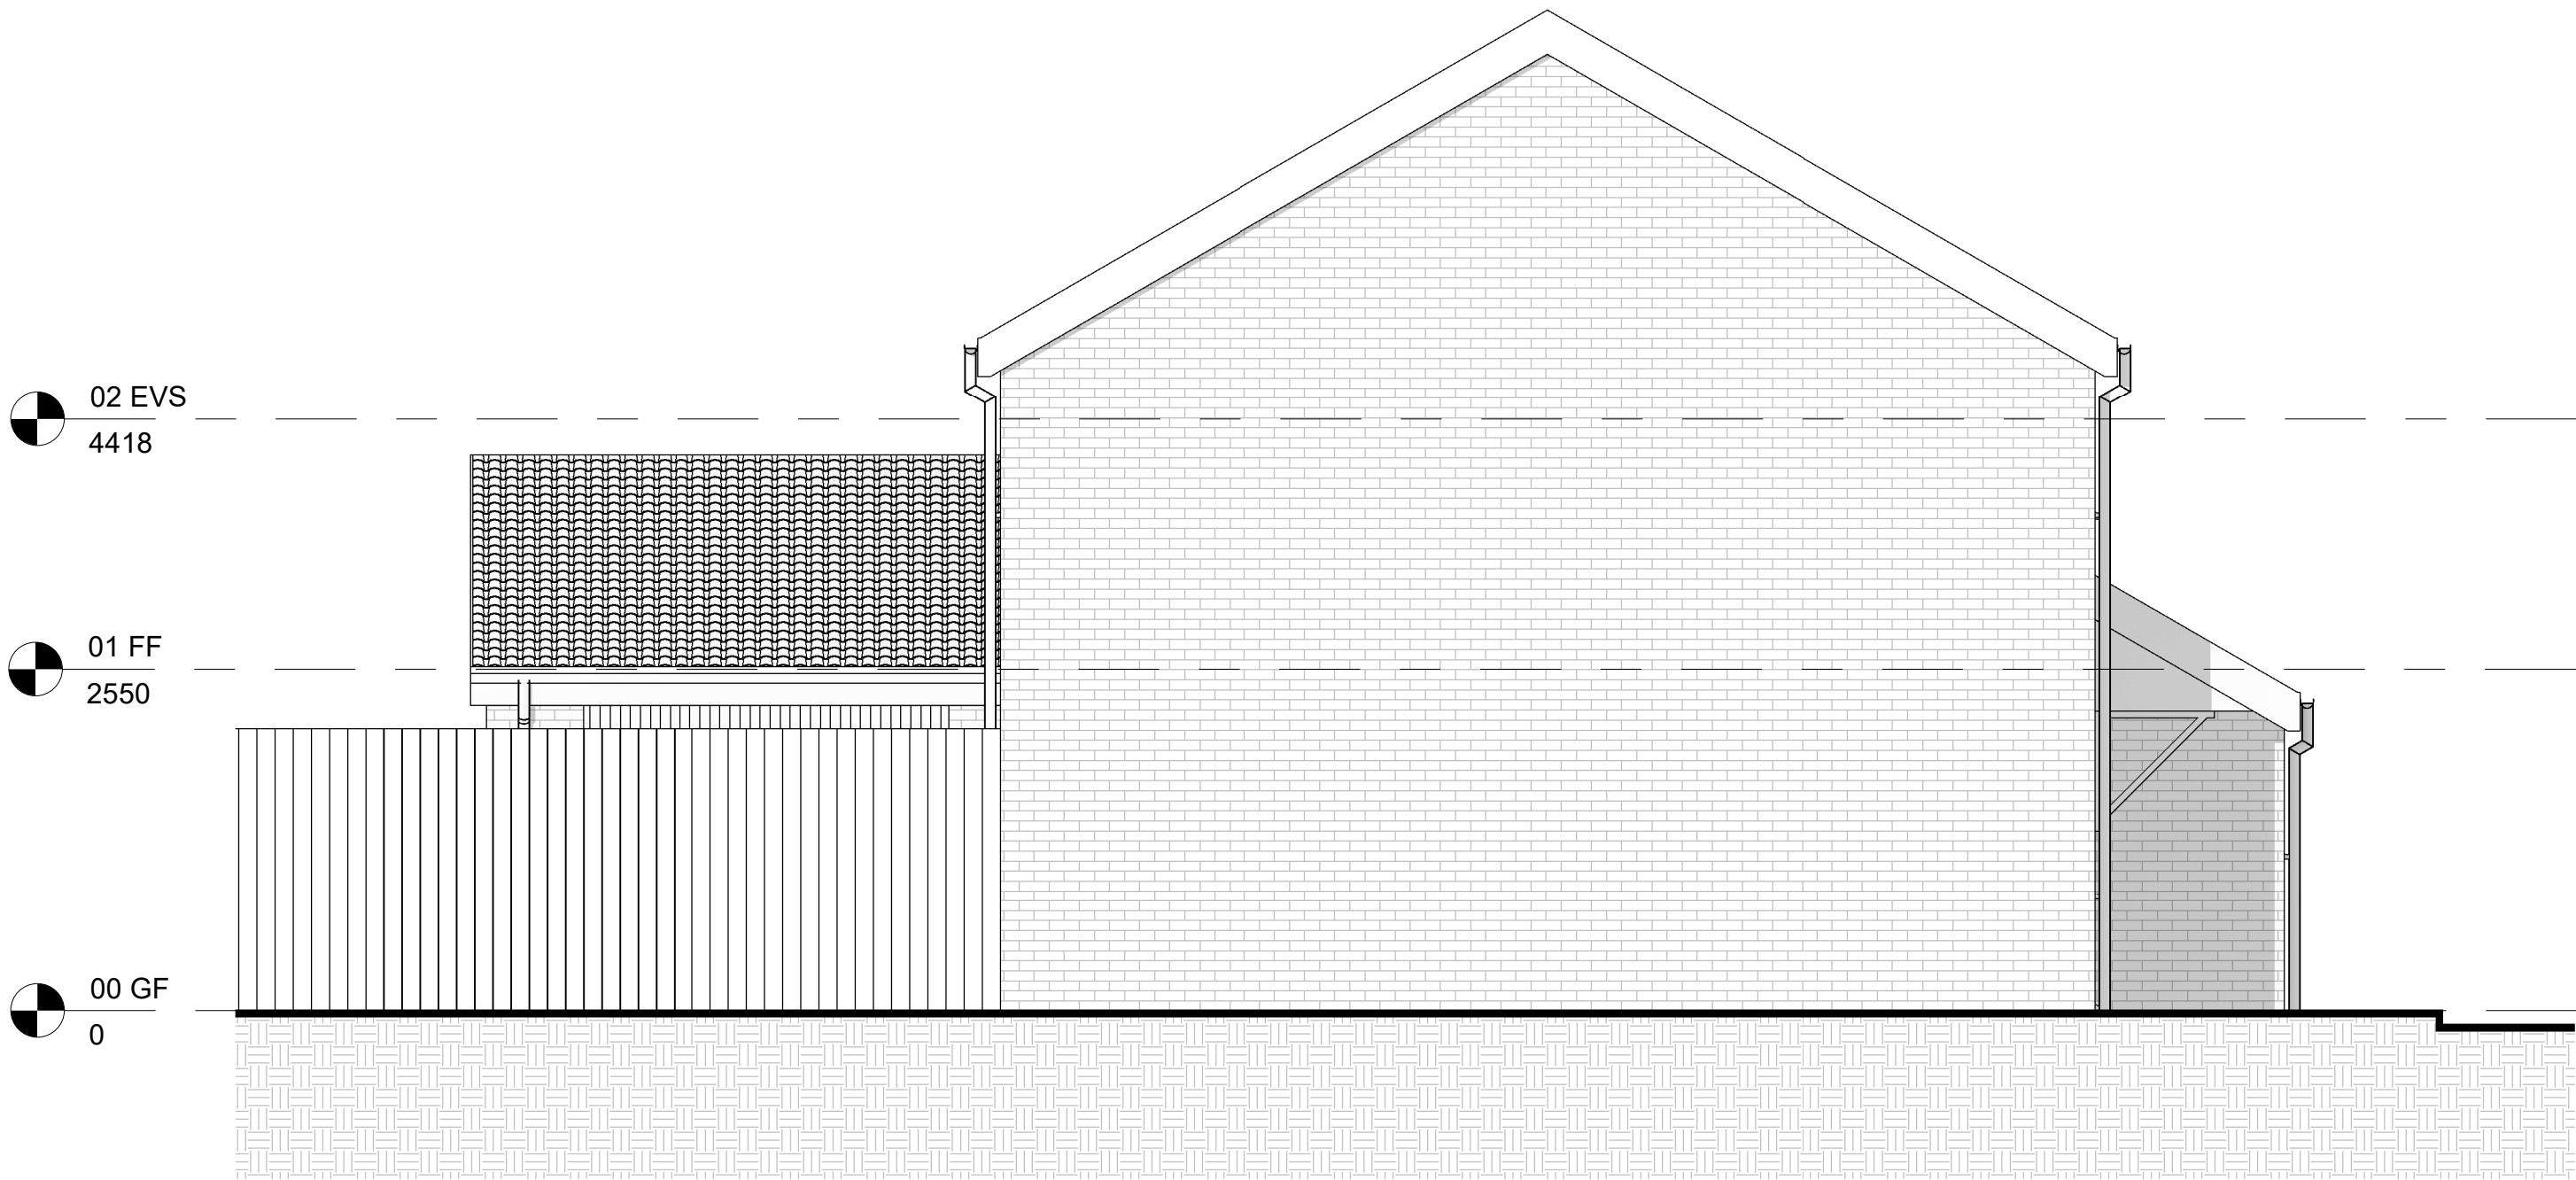

Existing Side Elevation
1 : 50

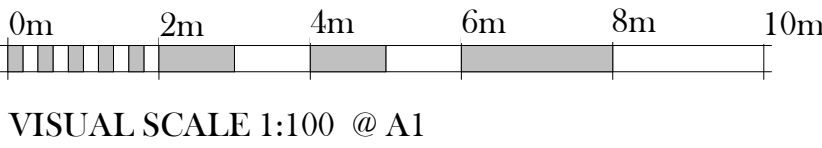

ADDITIONAL NOTES:

These drawings have been prepared for Planning Purposes Only.

Material & Finishes

Existing Building
Walls: Light Brown Facing Brickwork with Red Brick Solider Coursing Above and Below Windows and Doors.
Pitched Roof: Concrete Roof Tiles.
Doors: Dark Brown uPVC Door Units.
Windows: White uPVC Window Units.
Rainwater Goods: White uPVC Units.
Fascias & Soffits: White uPVC Units.

A	OVERALL DESIGN AMENDED TO SUIT COMMENTS FROM THE PLANNING OFFICER	20.07.2023
REVISION	DESCRIPTION	DATE

PURPOSE OF ISSUE
PLANNING PURPOSES

PROJECT
Proposed Double Storey Rear and Side Extension @ 44 Rowan Tree Avenue, Baglan, Port Talbot, SA12 8EZ.

TITLE
Proposed Elevations

CLIENT
Mrs. Gemma Griffiths

DRAWN BY JSmith	SCALE (@A2) 1 : 50	DATE 15/03/2023
DRAWING NUMBER PL09	REV A	