



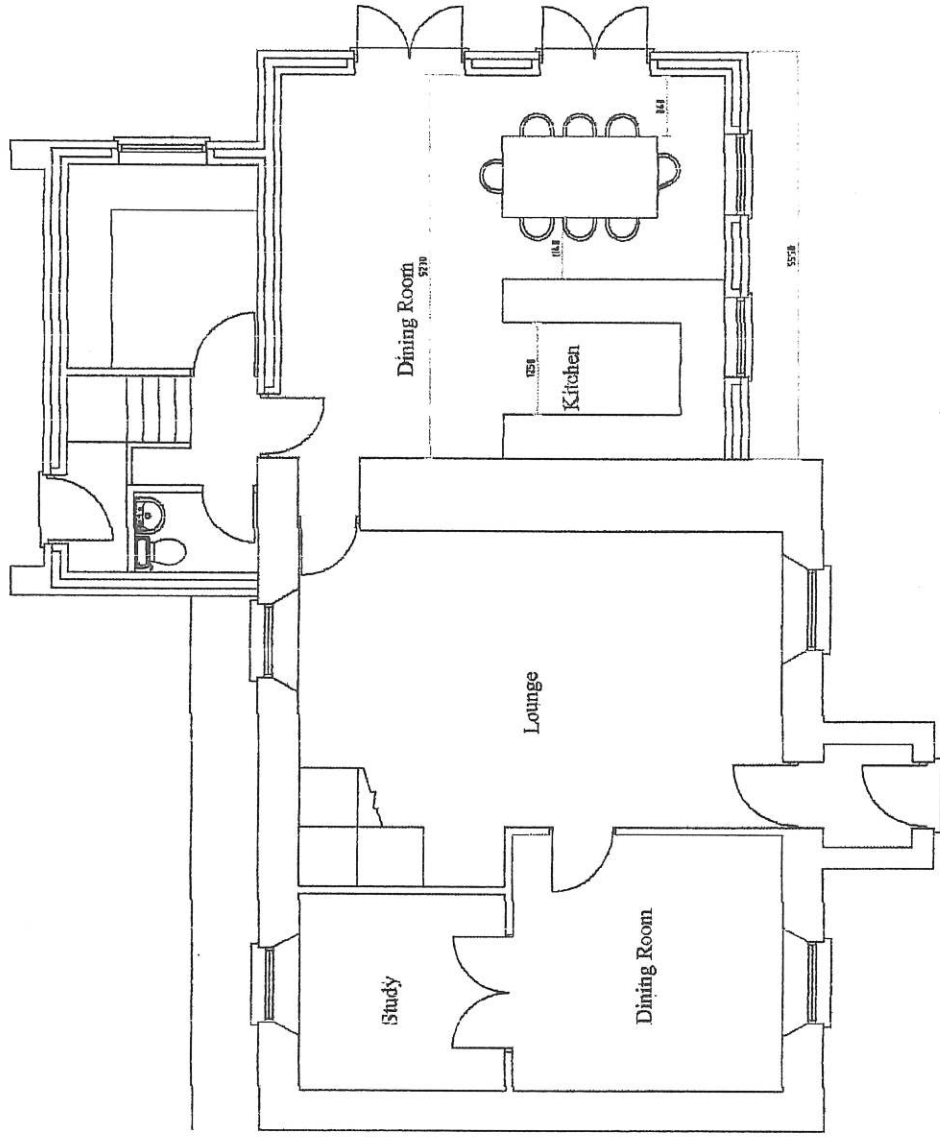

Ground Floor Plan

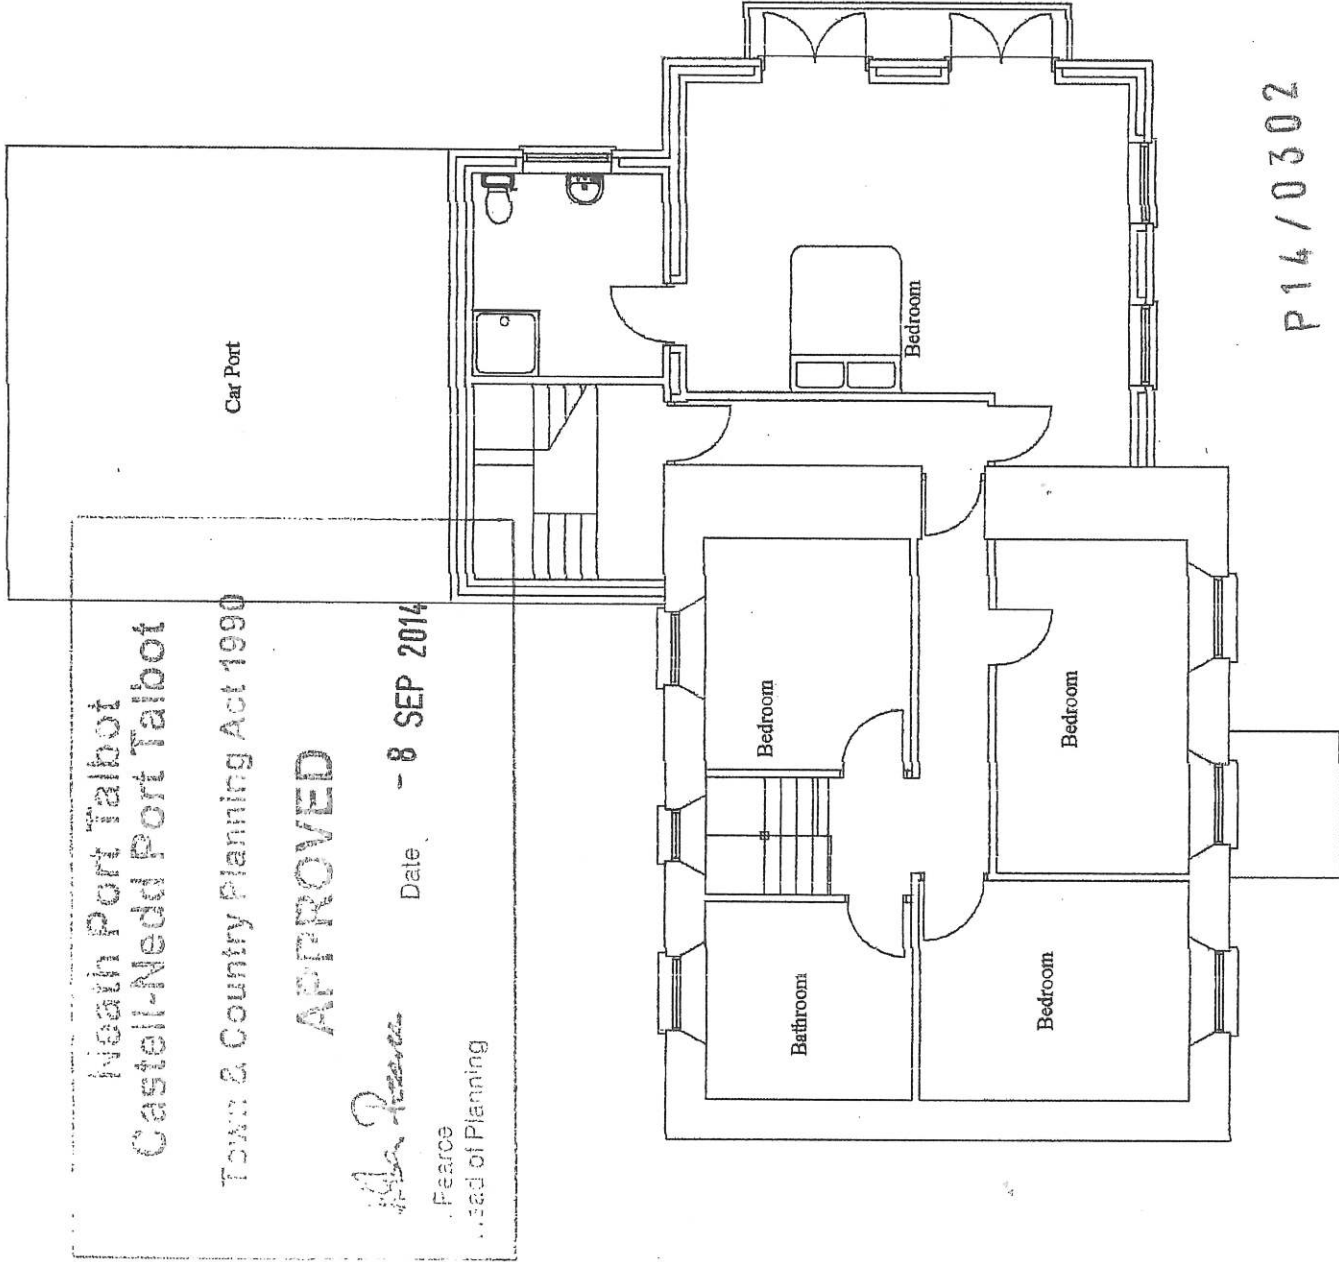

First Floor Plan

P14/0302

29 APR 2014

Neath Port Talbot
Castell-Nedd Port Talbot

Town & Country Planning Act 1990

APPROVED

Ala Pearce

Date - 8 SEP 2014

Pearce
used of Planning

Car Port

Site Address

PROPOSED EXTENSION AT
BRYNTEG, WATER STREET
MARGAM, PORT TALBOT

Title

APPROVED FLOOR
PLANS

Notes

Date 04.03.14

Drawn By DD

Checked by

Scale 1 : 100

Brynteg3

Drawing No

Rev.

Date